


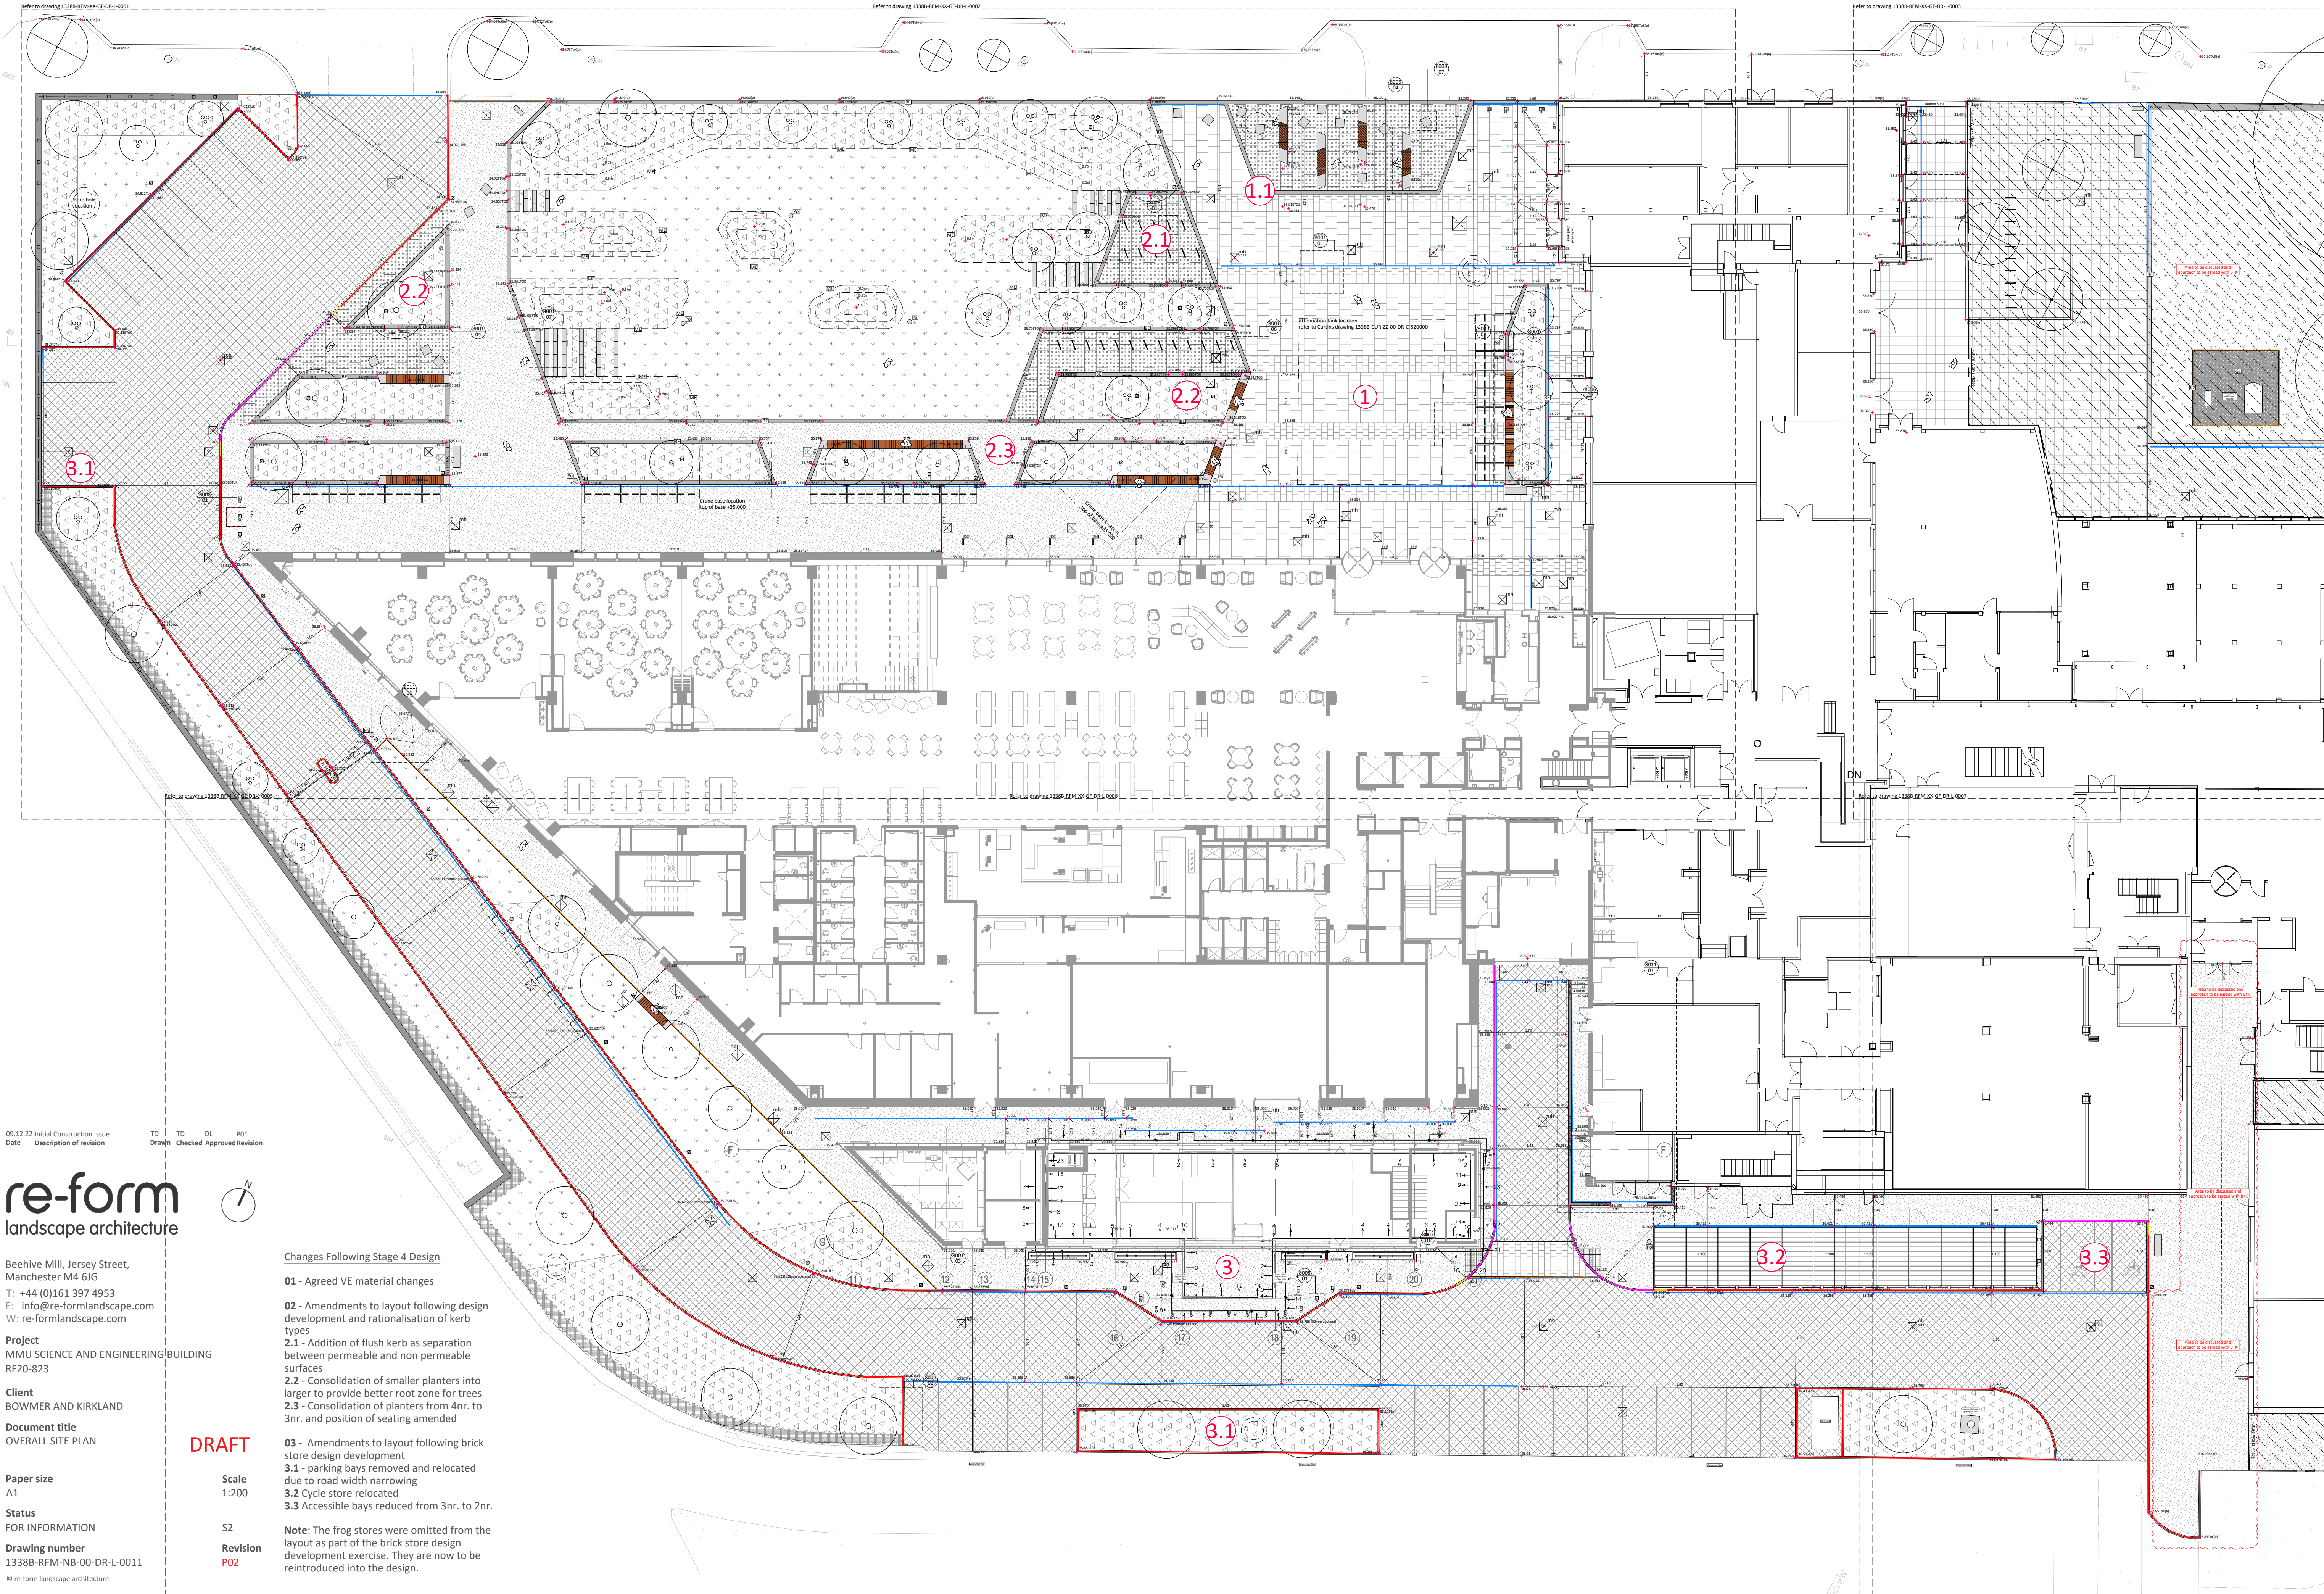

09.12.22	Initial Construction Issue	TD	TD	DL	P01
Date	Description of revision	Drawn	Checked	Approved	Revision

re-form
landscape architecture

Beehive Mill, Jersey Street,
Manchester M4 6JG
T: +44 (0)161 397 4953
E: info@re-formlandscape.com
W: re-formlandscape.com

Project
MMU SCIENCE AND ENGINEERING BUILDING
RF20-823

Client
BOWMER AND KIRKLAND

Document title
OVERALL SITE PLAN

Paper size
A1

Status
FOR INFORMATION

Drawing number
13388-RFM-NB-00-DR-L-0011

© re-form landscape architecture

Changes Following Stage 4 Design

- 01 - Agreed VE material changes
- 02 - Amendments to layout following design development and rationalisation of kerb types
- 2.1 - Addition of flush kerb as separation between permeable and non permeable surfaces
- 2.2 - Consolidation of smaller planters into larger to provide better root zone for trees
- 2.3 - Consolidation of planters from 4nr. to 3nr. and position of seating amended
- 03 - Amendments to layout following brick store design development
- 3.1 - parking bays removed and relocated due to road width narrowing
- 3.2 Cycle store relocated
- 3.3 Accessible bays reduced from 3nr. to 2nr.
- Note: The frog stores were omitted from the layout as part of the brick store design development exercise. They are now to be reintroduced into the design.

DRAFT

Scale

1:200

S2

Revision

P02