


P00	???	???	EG
REV	DATE	DESCRIPTION	RVD

REVISIONS

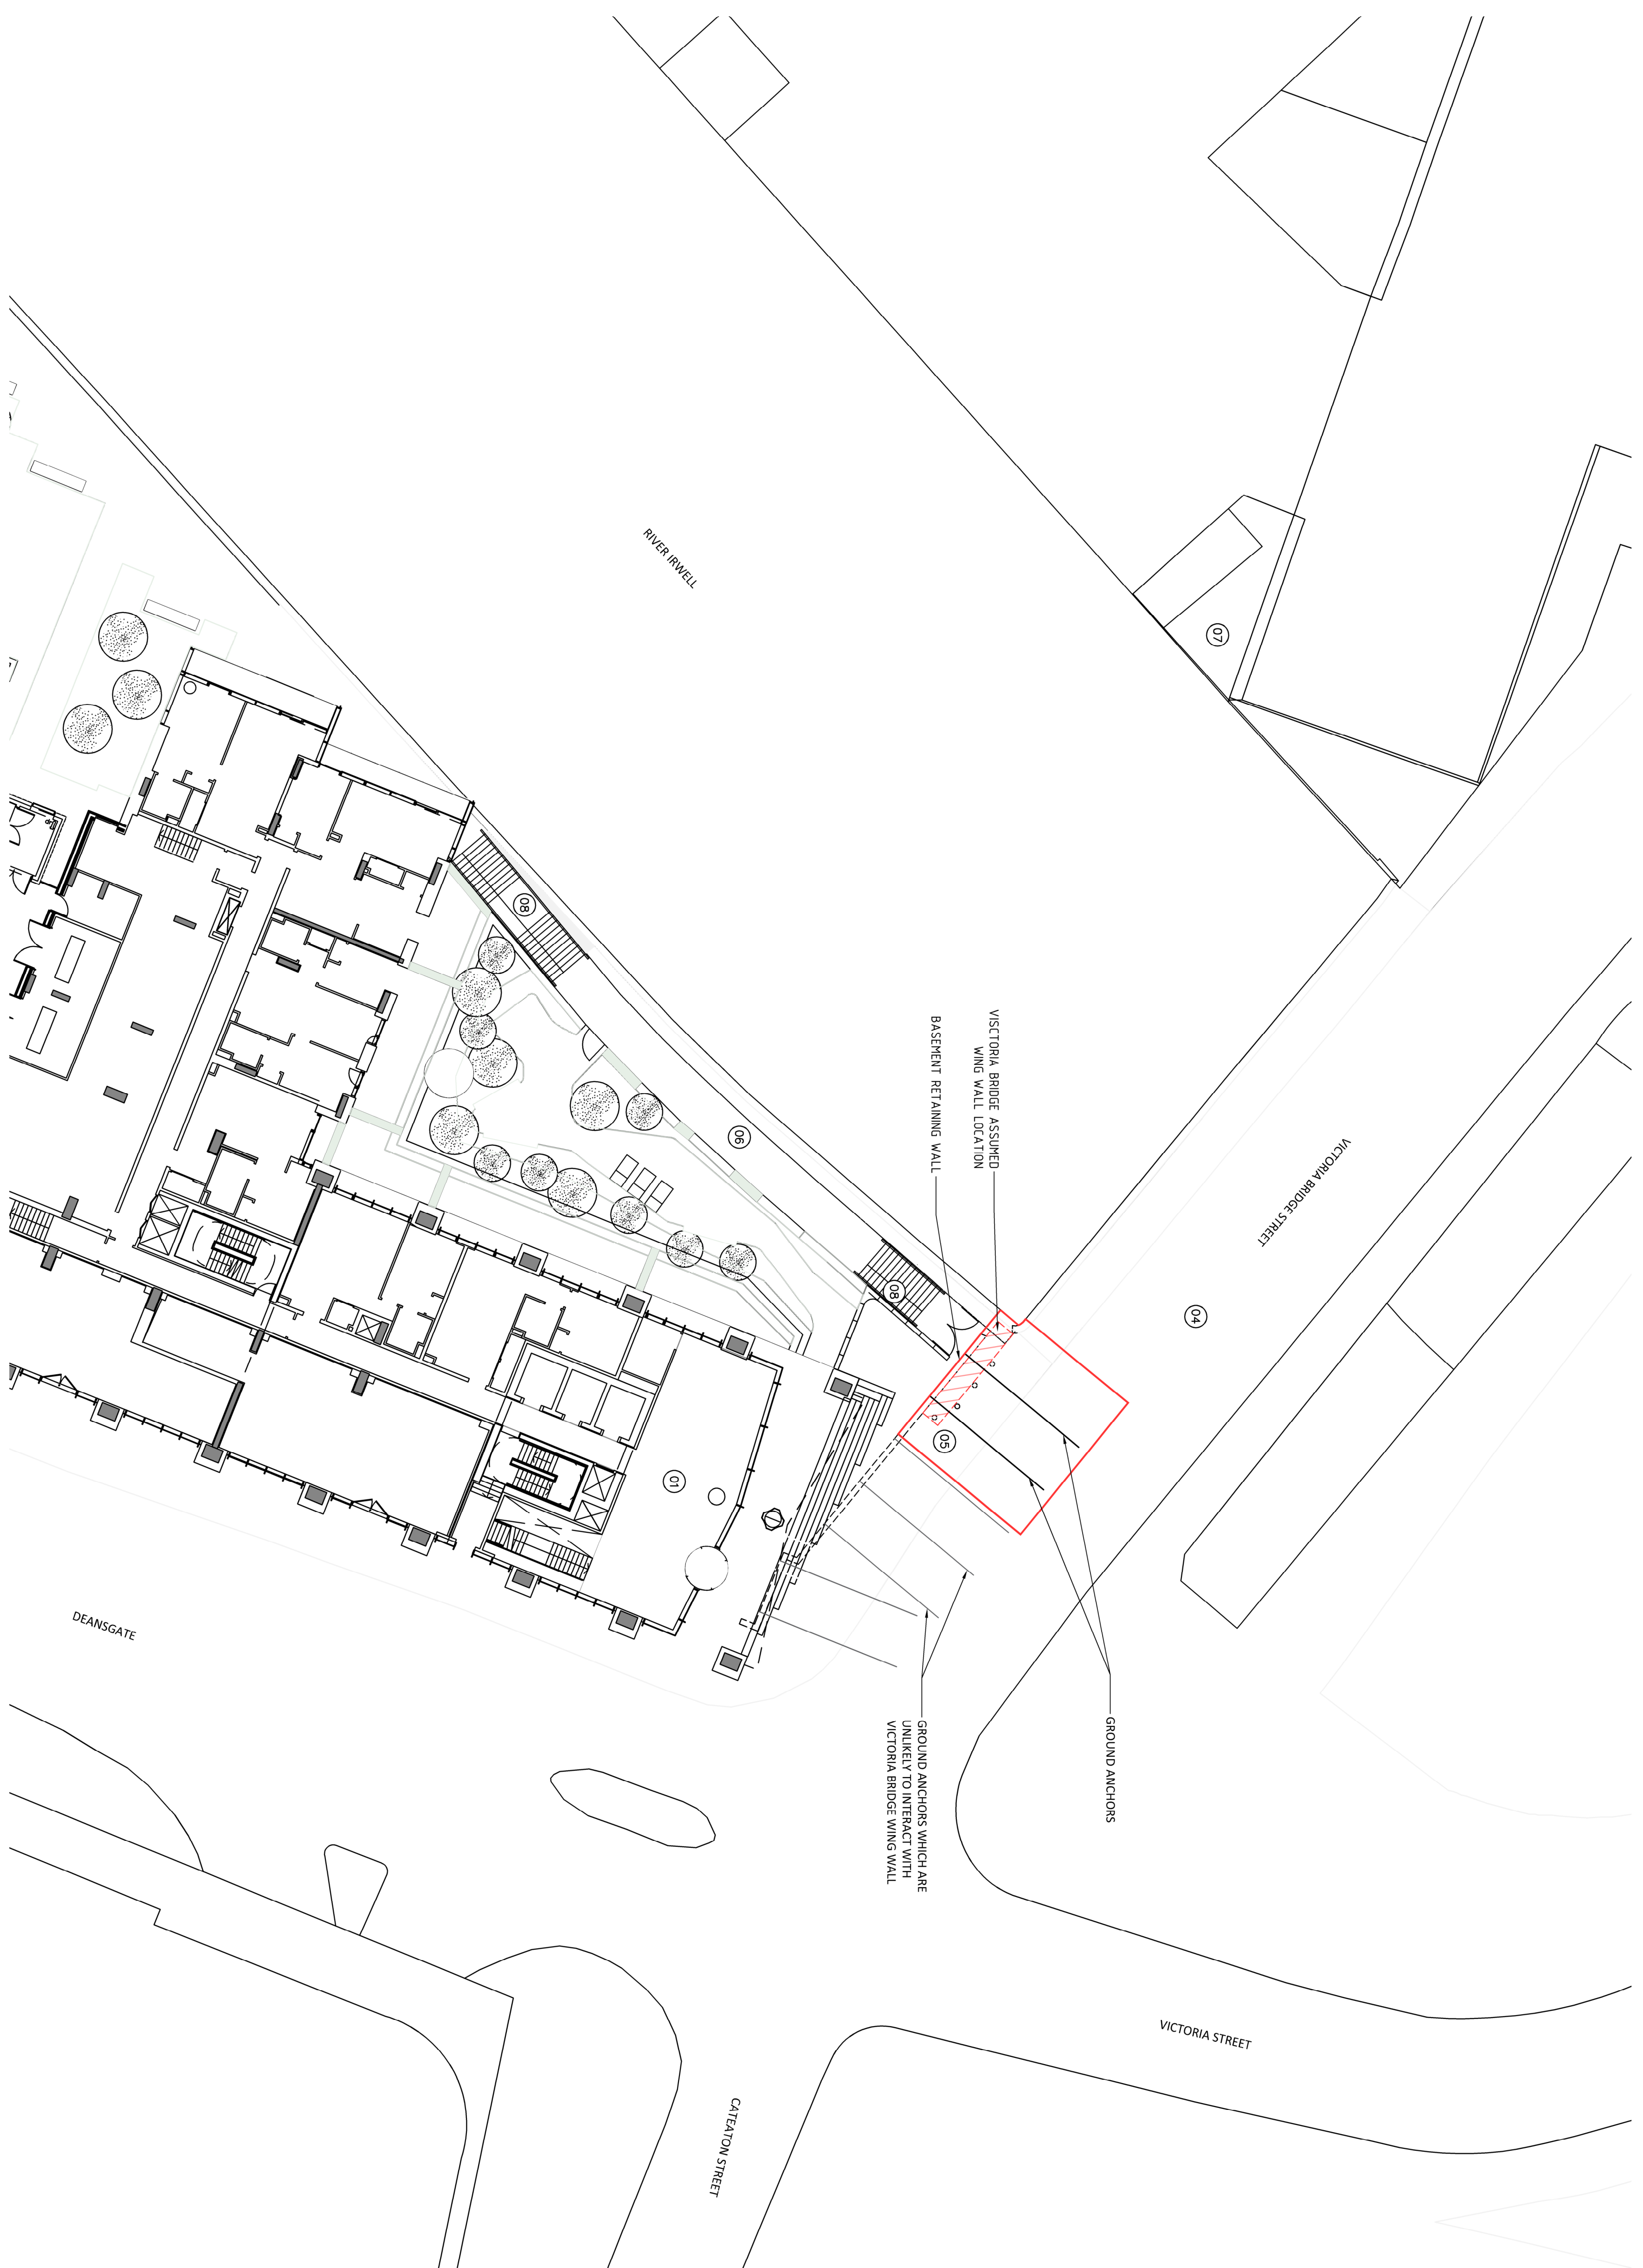

PROPERTY
ALLIANCE
GROUP LTD

London Office —
163 Tower Bridge Road,
London SE1 3LW
P/444 (0) 7999 968 245
E/ info@bgeeng.com
bgeeng.com —

**BG
&E**

PROJECT

RENAISSANCE

GROUND ANCHOR APPLICATION

GENERAL

STATUS

ISSUED FOR INFORMATION

NOT TO BE ISSUED FOR CONSTRUCTION

PREPARED	DESIGNED	CHECKED	APPROVED
JW	EG	MM	MM
DATUM	GRID	SCALE	
N/A	N/A	1:200	
AT A1 SIZE			

TITLE _____

**VICTORIA BRIDGE PROPOSED
SITE PLAN LOCATION**

PROJECT No.	L20081	DRAWING No.	REN-BGE-LBC-RT-001	REV.	P00
-------------	--------	-------------	--------------------	------	-----