



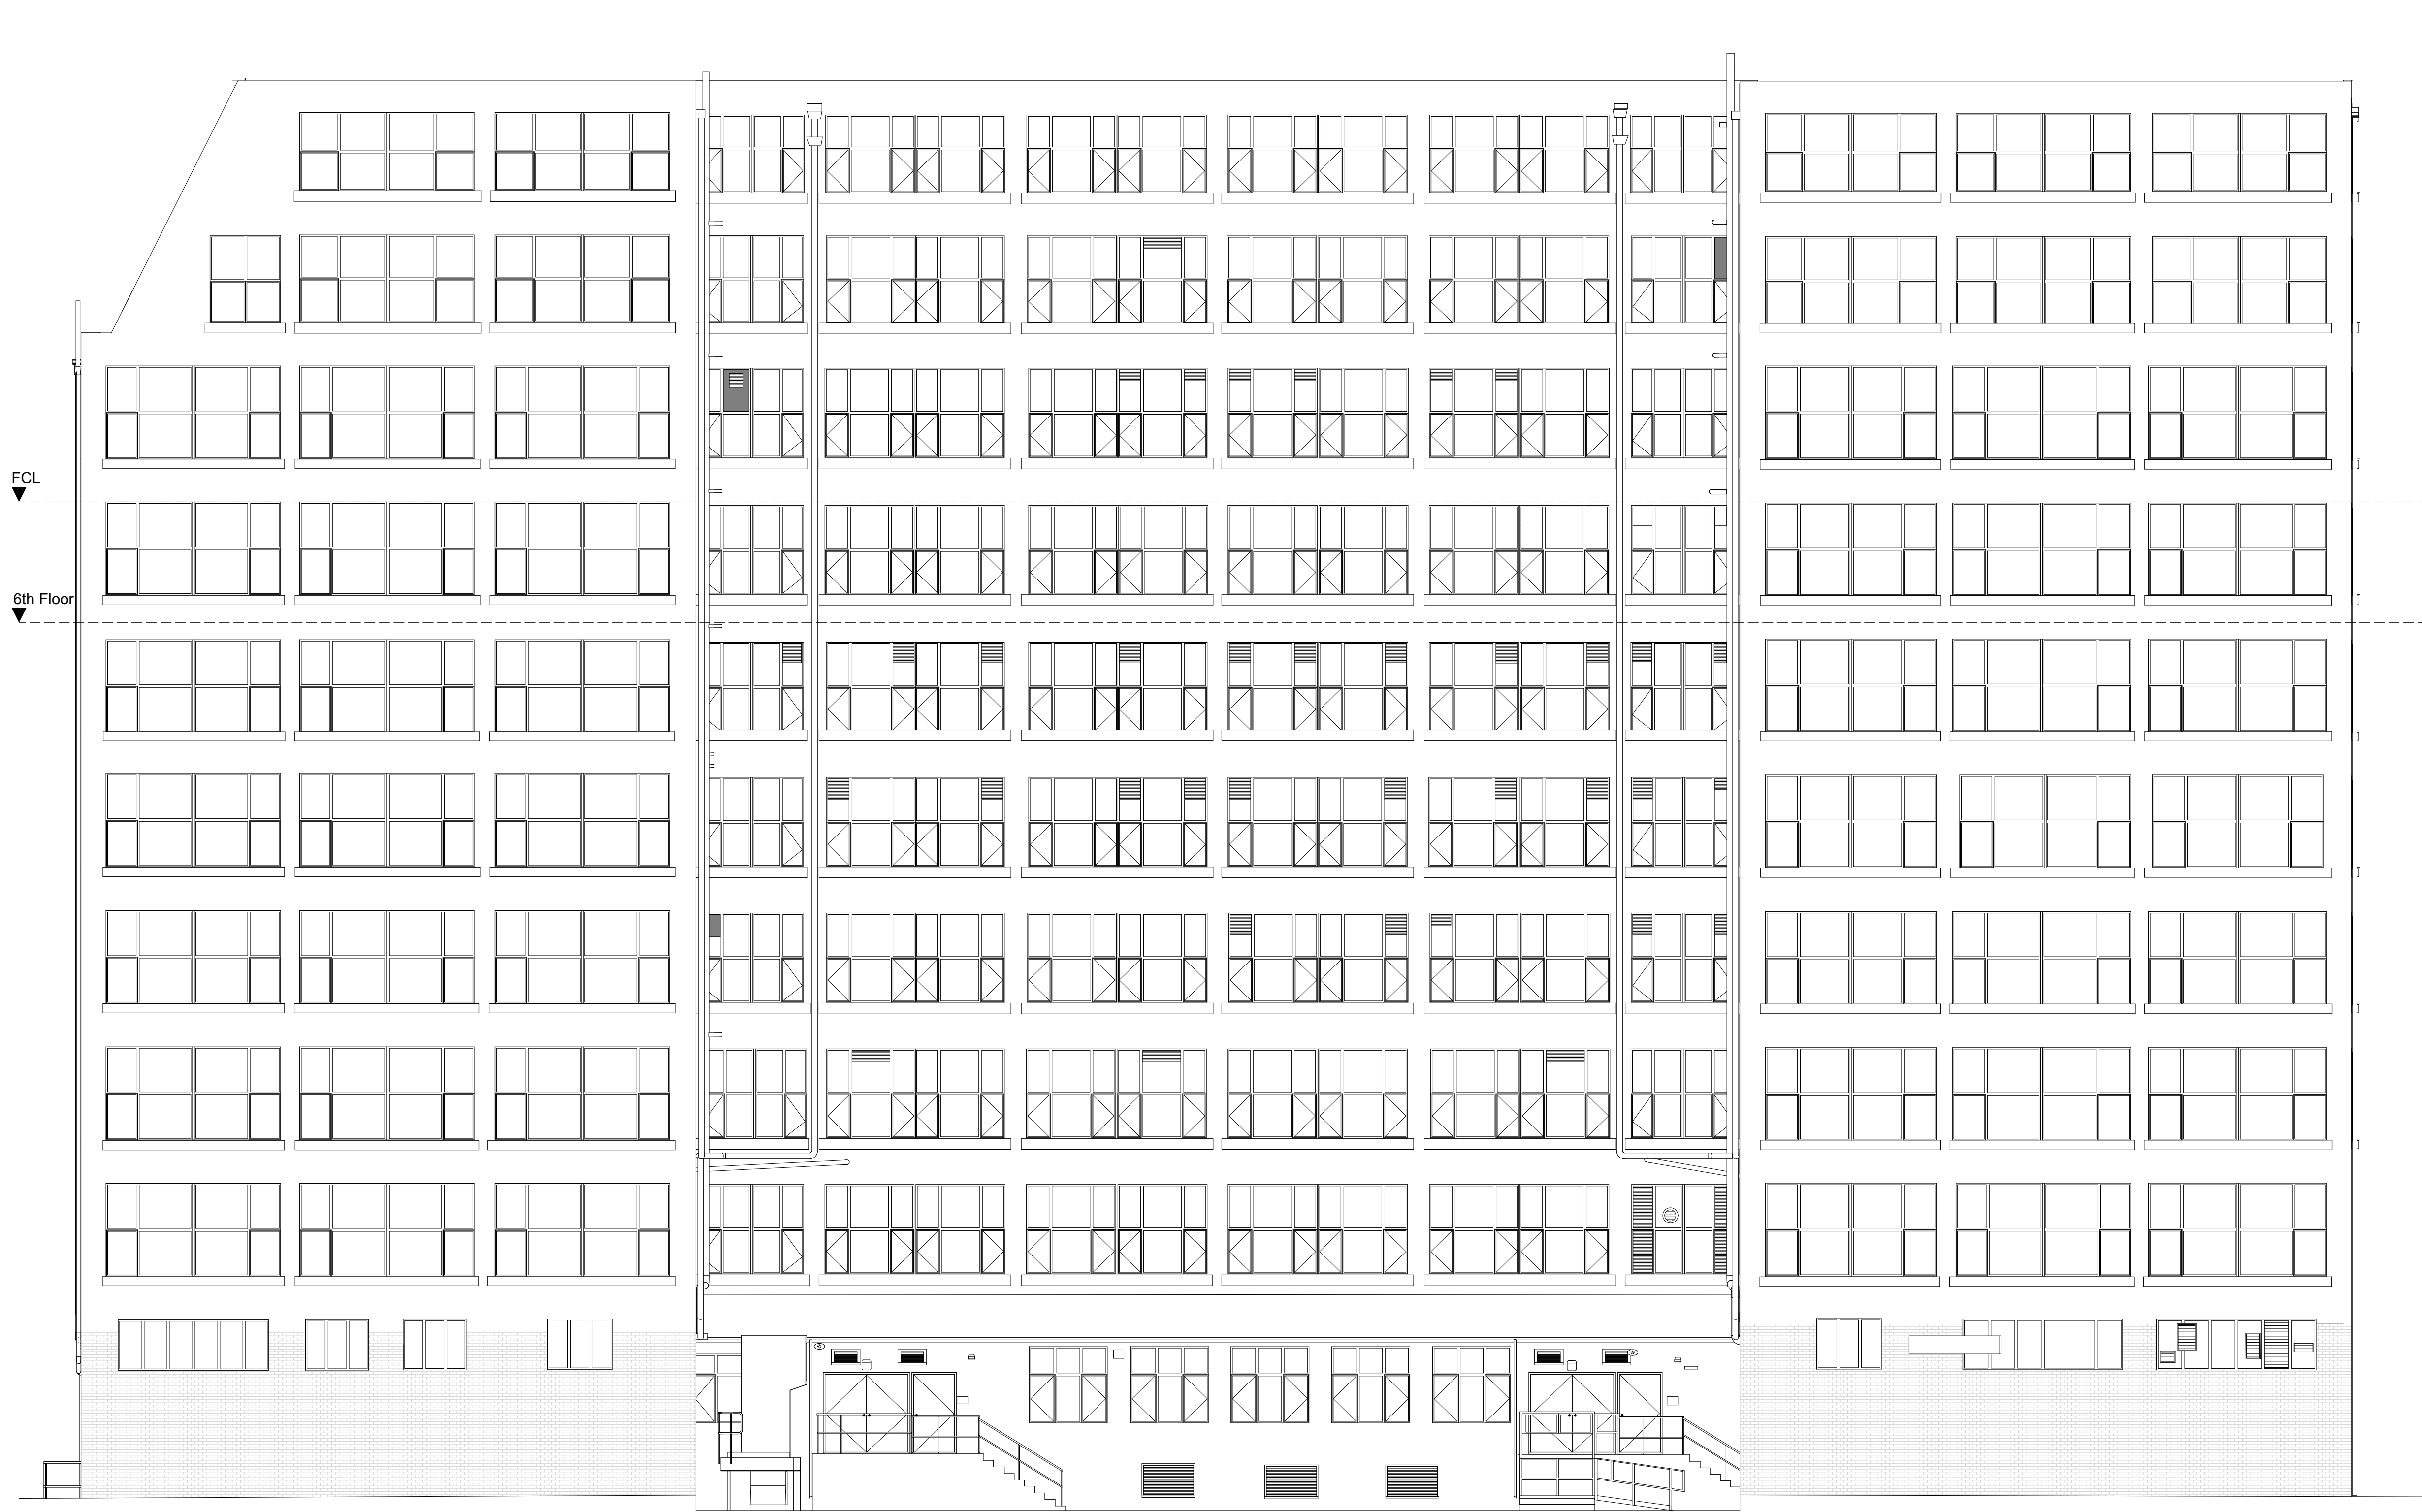

E01 Existing Rear Elevation 1:100

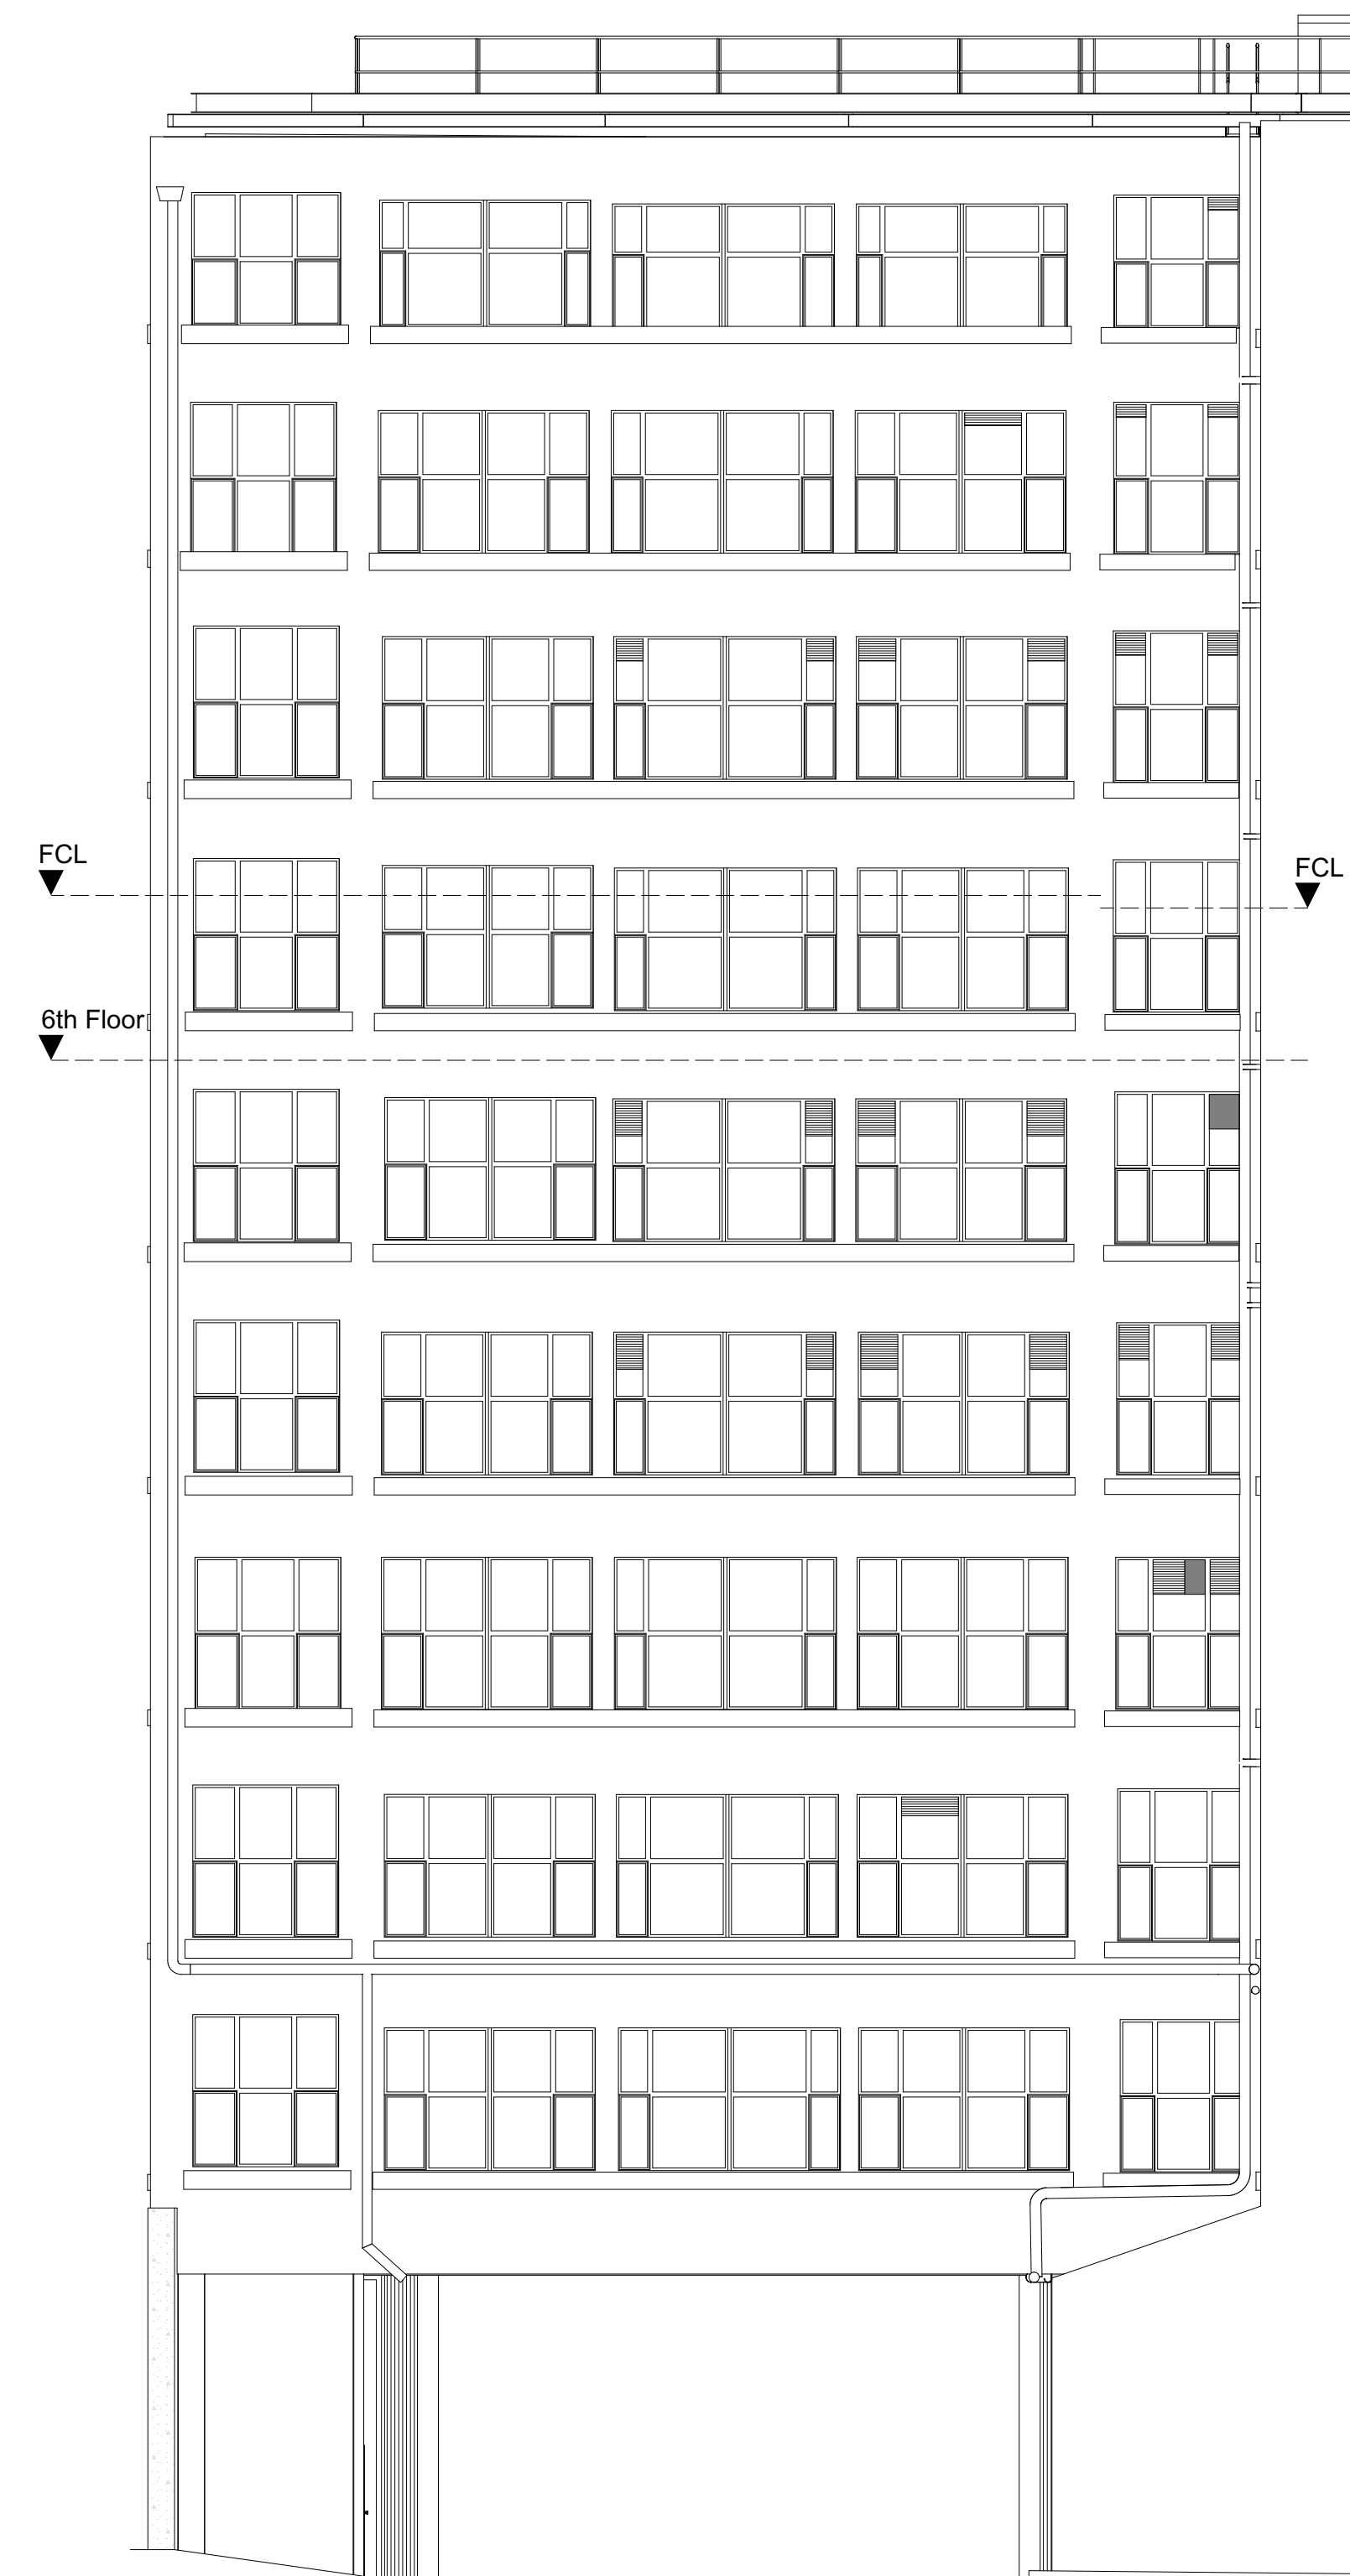

E02 Existing Side Elevation 1:100

Rev	Description	By	Rev	Substability
P01	UPDATED DESIGN PACK FOR PLANNING	23/01/23	CC	AI
T01	ISSUE FOR TENDER	03/03/23	CC	AI
P02	ISSUE FOR LIFTED BUILDING CONSENT AND PLANNING	23/01/23	CC	AI
Rev	Description	By	Rev	Substability

Project S2 INFORMATION

British Council Manchester

Client

British Council

Title

EXISTING GA ELEVATIONS

Drawing No. BCM-HLM-01-XX-DR-1-0030
Revision P02

Scale @ A0 1:100
Date 23/01/2023
Drawn CC
Checked HLM