


1 Proposed Front

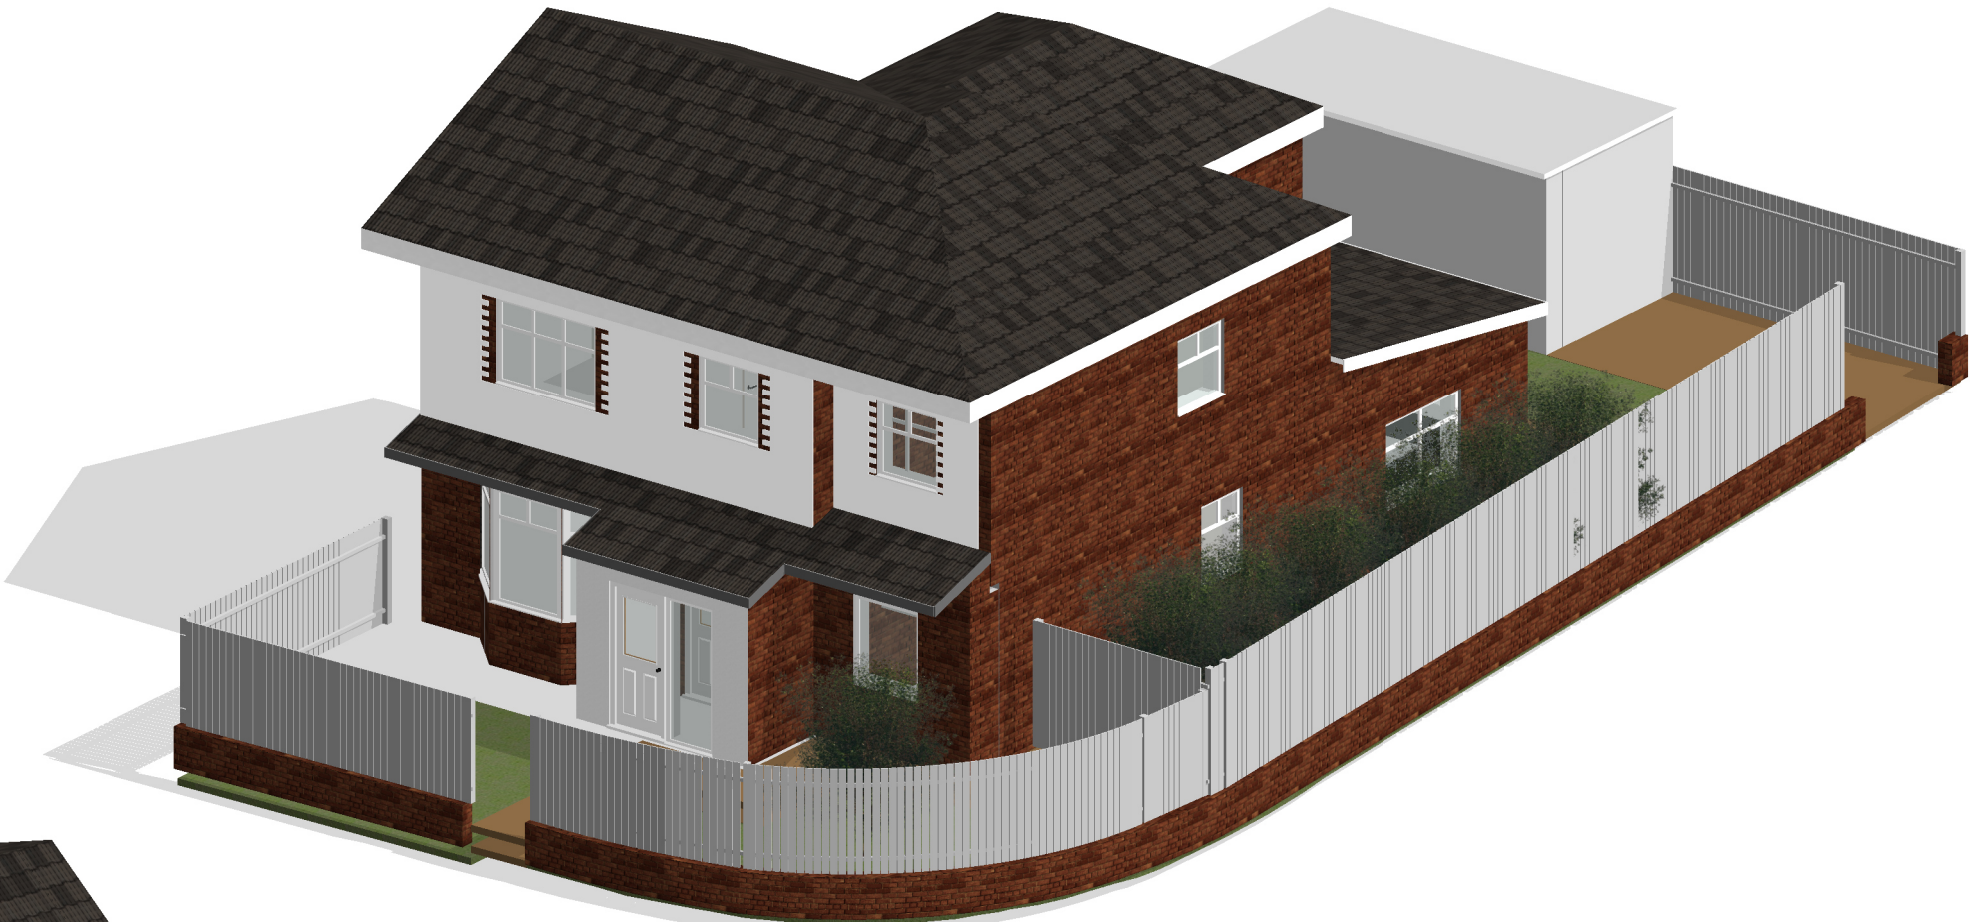

Drawing Information:
All levels and dimensions must be checked onsite by the contractor prior to commencement of works. Any variations must be reported to Quantum Group Ltd. All information hereon is the copyright of Quantum Group Ltd. Copying in full or part is forbidden without written permission from Quantum Group Ltd.

5	Final revisions for planning	LS	26/02/2024
4	Step back to second storey front elevation		06/02/2023
3	Removed corner of two storey extension at the rear, pulled two storey extension away from neighbouring property	LS	Date 4
2	Further reductions to rear extension as per discussion with planning officer	LS	20/10/2023
1	Side extension reduced, rear two storey extension stepped back as per planning requests		Date 2

Rev	Revision History	By	Date
-----	------------------	----	------

Client:

Yossileah

Drawing:

Proposed Axonometric Views

Drawing Number:

C2042-VS-700-04

Scale:	Size: A3	Date: 20/06/23
Drawn: JW	Checked: LS	Rev: 5
Status: Planning		



C2057 - 35 Haversham Road

www.quantumgroupnw.co.uk
info@quantumgroupnw.co.uk

2 Proposed Rear

