


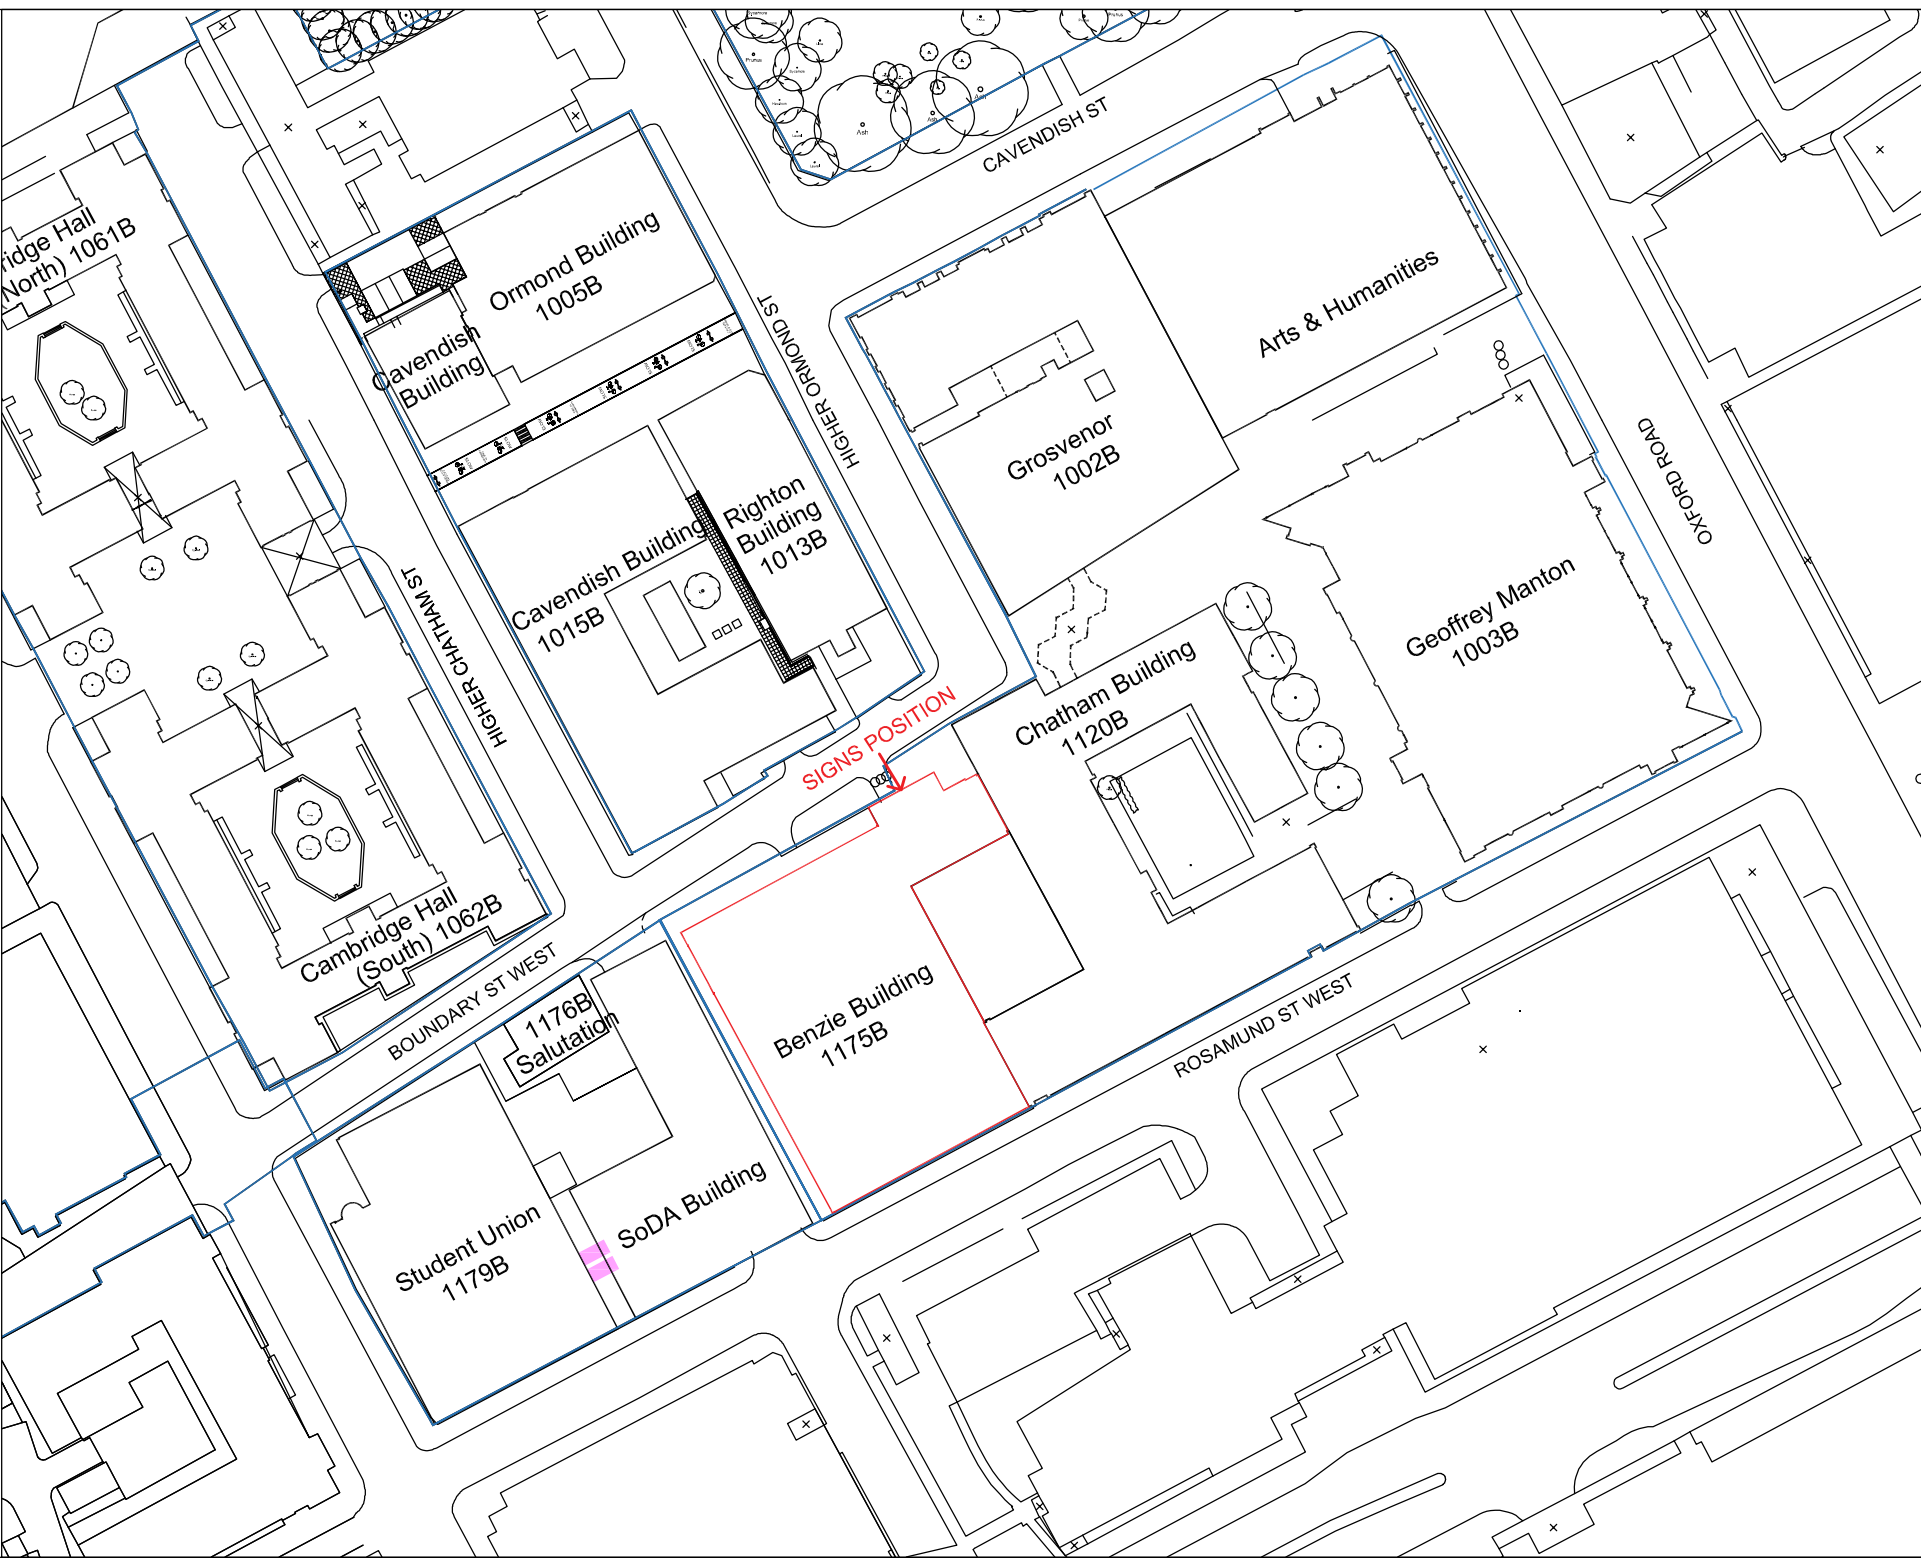

0 50
PAPER SCALE CHECK (mm)

CDM RESIDUAL RISK INFORMATION (if applicable)
In addition to the hazards / risks normally associated with the types of work detailed on this drawing, note the following:-

CONSTRUCTION
.

MAINTENANCE / CLEANING
.

DEMOLITION / RECONSTRUCTION
.

It is assumed that all works will be carried out to a competent contractor working, where appropriate, to and approved method statement.

A - Planning Issue

AB KMD Nov 23

Revision

Drawn

Checked

Date

Project Status

PLANNING

This Information, whether drawn or as a data file, is copyright and issued strictly for use on the project for which it is provided.

Project Name

MMU
BENZIE BUILDING
BUILDING ENTRANCE
SIGNAGE

Drawing Title

SIGN LOCATION
PLAN

Drawn

Date

Checked

Scale

AB

Nov 23

KMD

1:1250 @ A4

Manufacturer:
5th Floor
21 Oak Street
Kendal LA8 7TY
+44 (0)1524 831 7300
Southampton
Riverside Park
Bassett
Bassett Park
+44 (0)1256 3500 1000
www.fdgdesign.com

FDG

fairhursts design group

Job No.


Drawing No.

Revision

E22-112

08-111

A

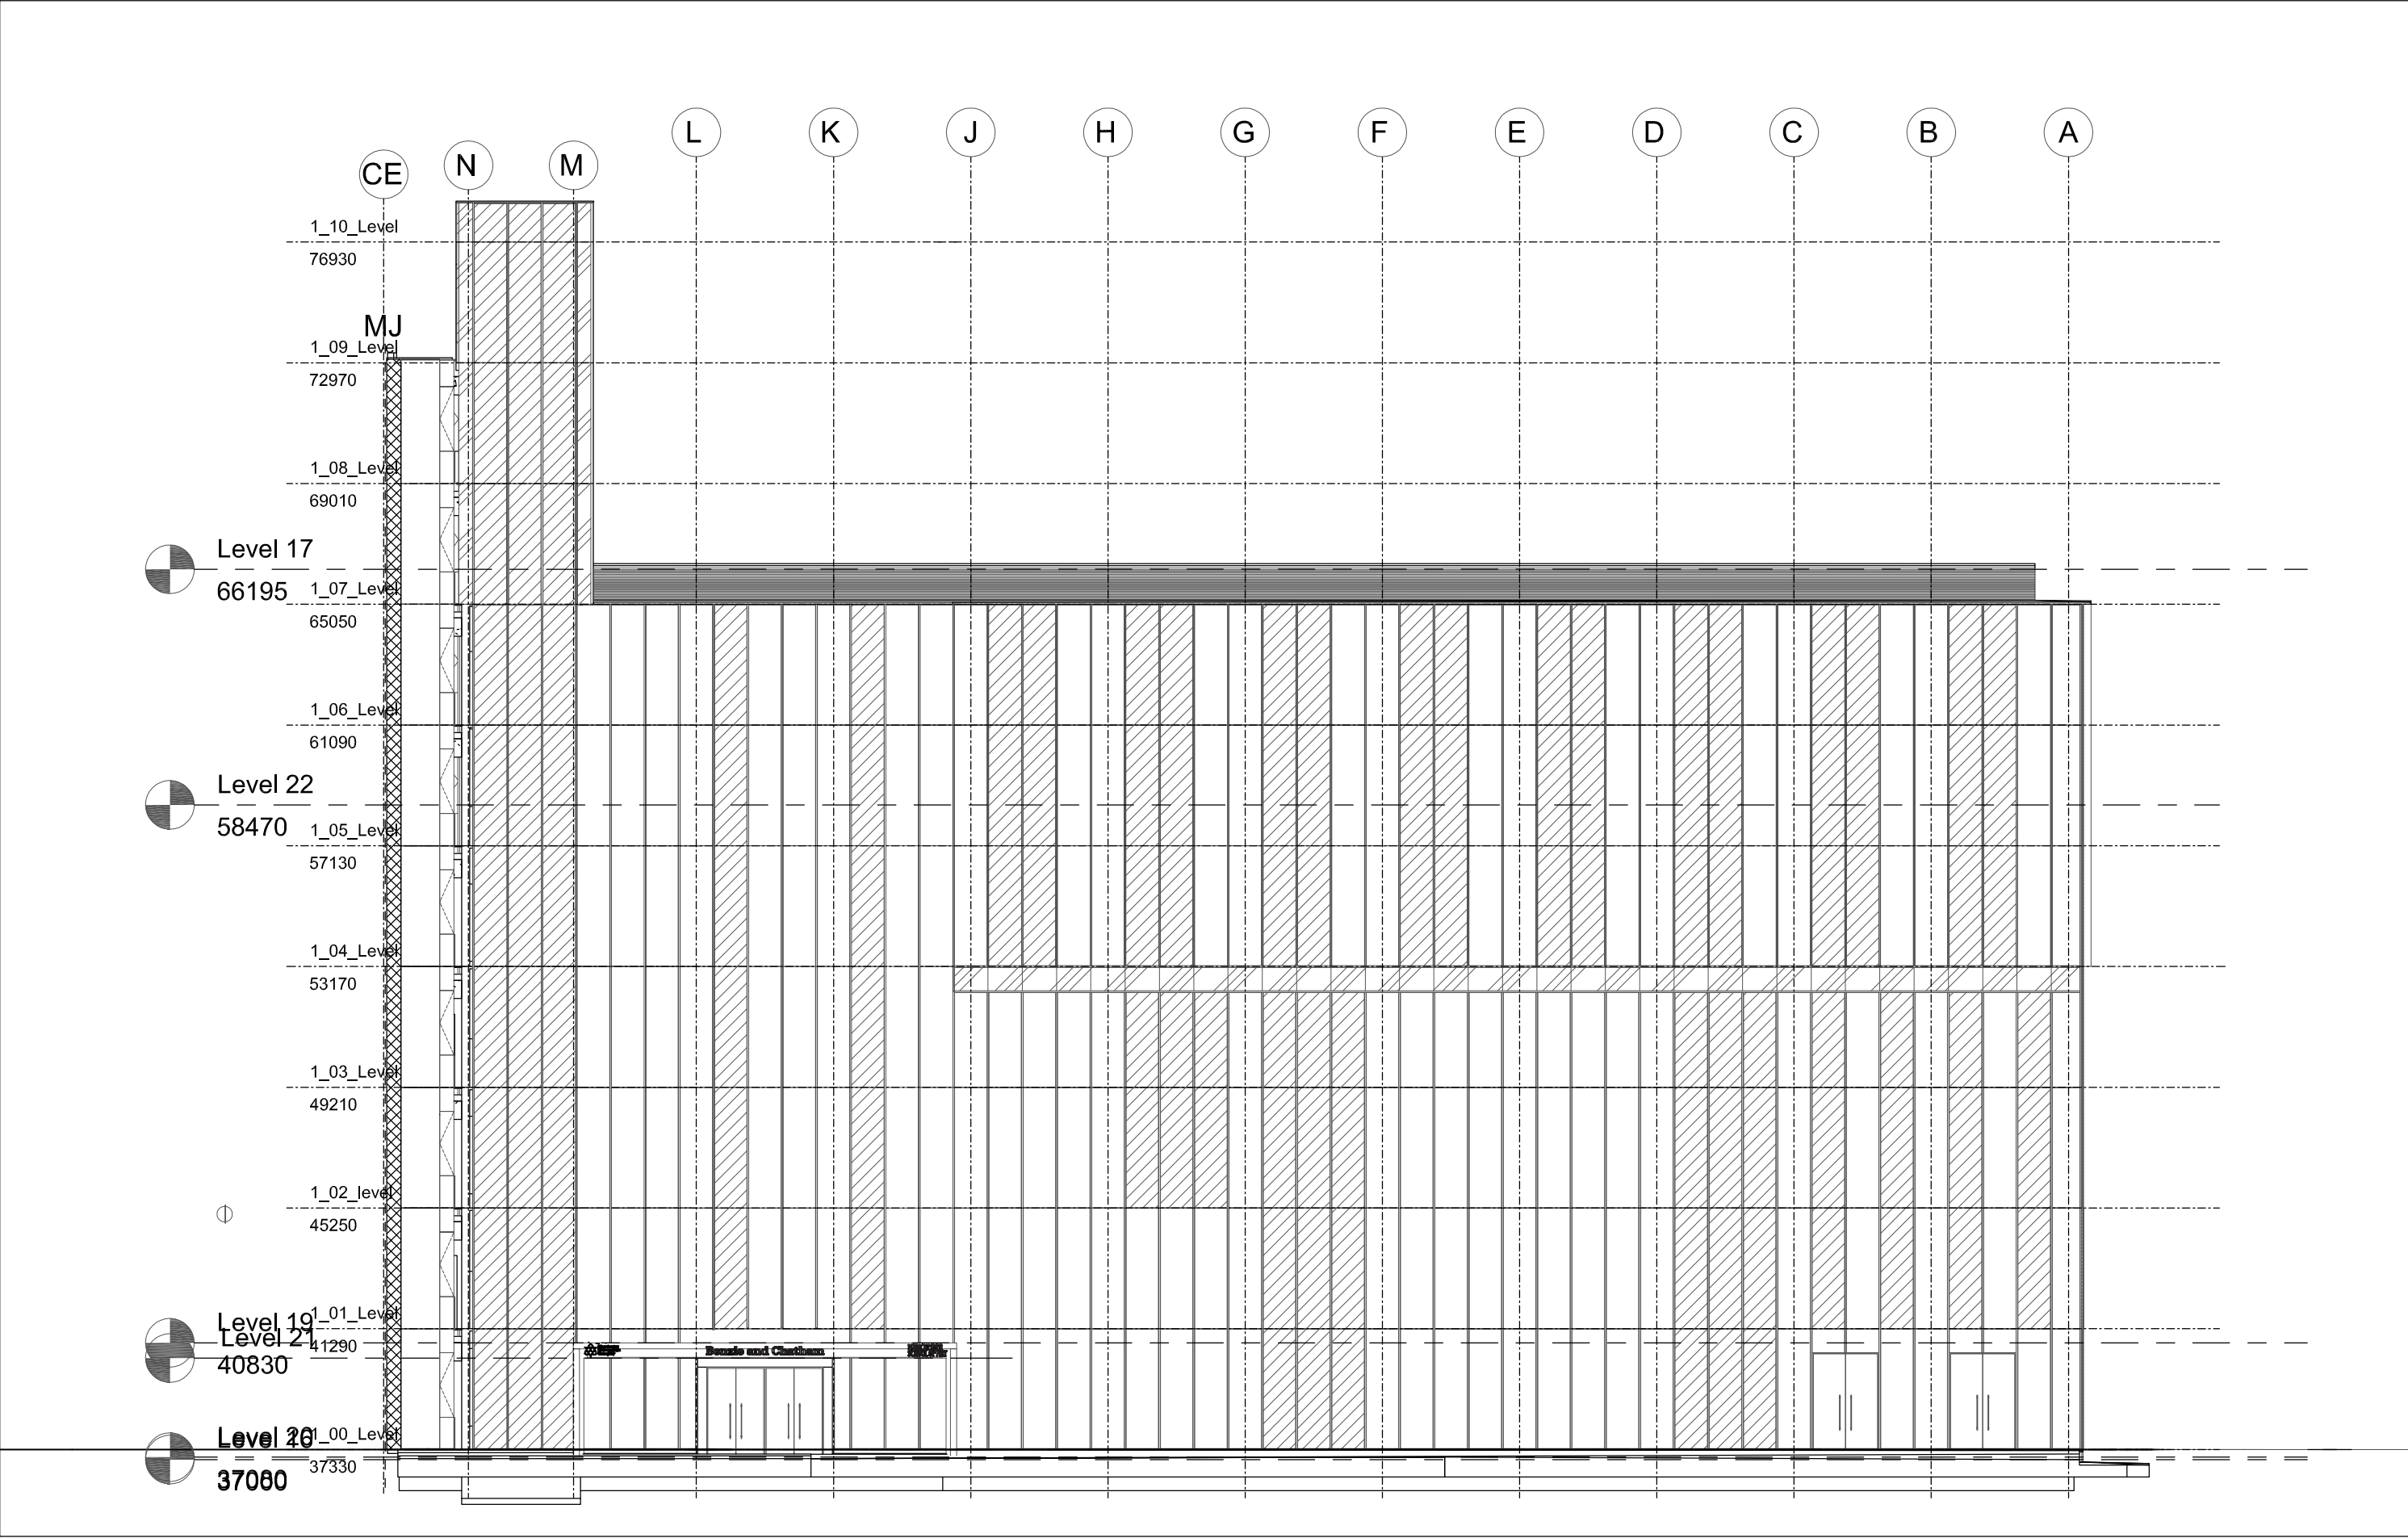


① North Elevations
1 : 200 @A1



Replaced no sign



New sign installed

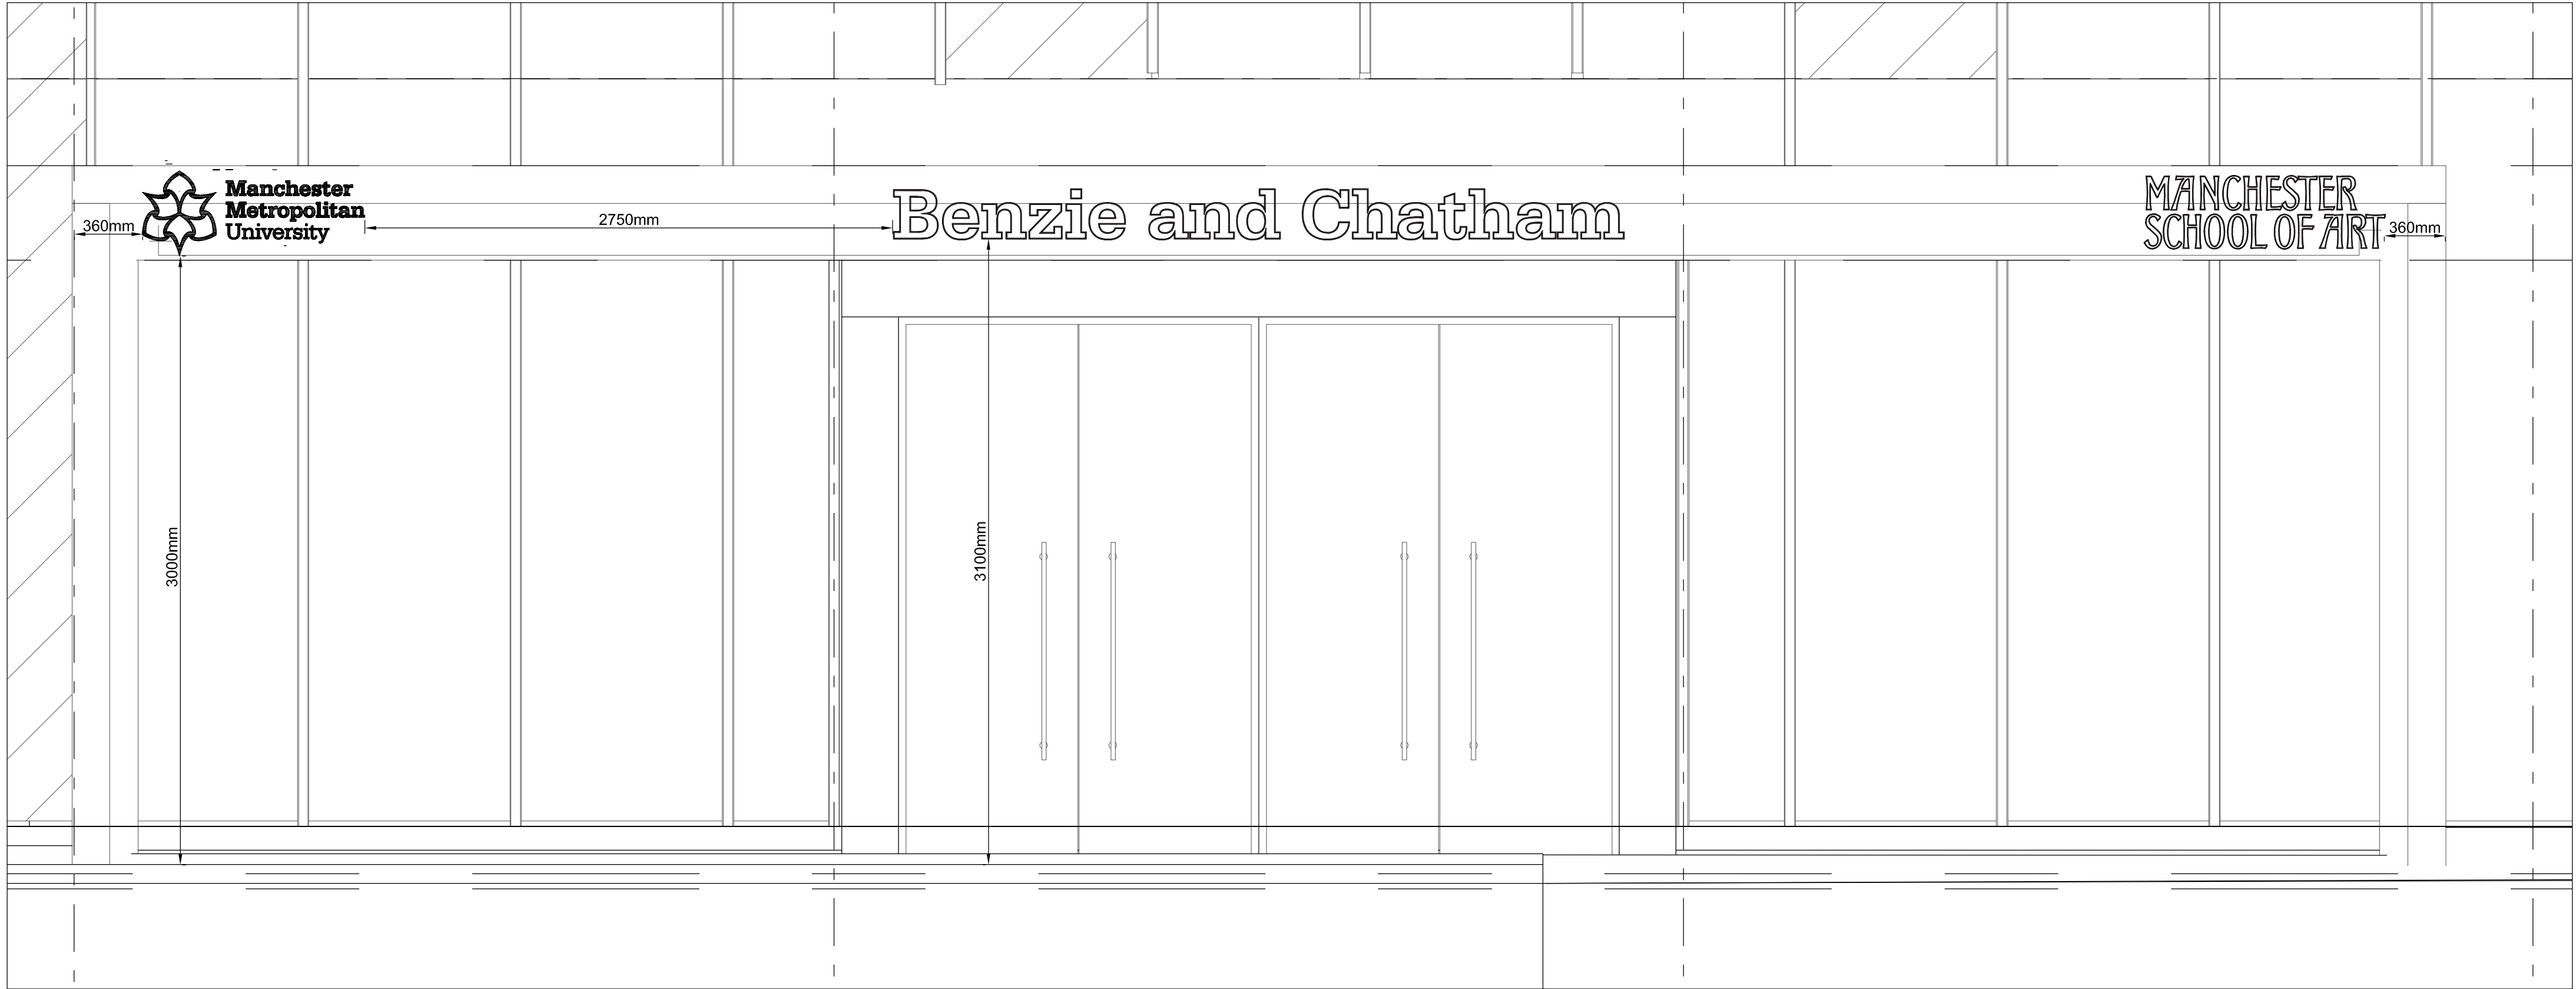

② Enlarged Elevation
NTS

0 50 PAPER SCALE CHECK (mm)
CDM RESIDUAL RISK INFORMATION (HASBox)
In addition to the hazards / risks normally associated with the types of work detailed on this drawing, note the following:-
CONSTRUCTION - - -
MAINTENANCE / CLEANING - - -
DEMOLITION / DECOMMISSIONING - - A
It is assumed that all works will be carried out by a competent contractor working, where appropriate, to and approved method statement.

A - Planning Issue	AB	KMD	Nov 23
Revision	Drwn	Chk'd	Date

Project Status	PLANNING
----------------	----------

This information, whether drawn or as a data file, is copyright and issued strictly for use on the project for which it is provided

Project/Client	MMU BENZIE BUILDING PROPOSED SIGNAGE - -
----------------	--

Drawing Title	PROPOSED SIGNAGE NORTH ALTERATIONS
---------------	--

Drawn	Date	Checked	Scale
ABM	Sep 23	CG	1:200/50 @ A1

Manchester: 6th Floor 31 Dale Street Manchester M1 1EY +44 (0)161 831 7300 Southampton: Minor Park Minstead Southampton SO43 7FY +44 (0)23 8081 7900 www.fairhursts.com	FDG fairhursts design group
---	--------------------------------

Job No.	Drawing No.	Revision
E22-112	08-112	A

Building Entrances Project - Benzie and Chatham



3mm Flat Cut Letter



Job No: 40061

Item No: 1

Quantity: 1

Description: Individual 3mm flat cut aluminium letters applied to cladding. Coated 9016_Traffic White. 169mm high 'B', Re: 'Benzie and Chatham' + 'Manchester Metropolitan University' + logo + 'MANCHESTER SCHOOL OF ART' Complete with double sided tape and an applimask template