

DO NOT SCALE THIS DRAWING, CHECK ALL DIMENSIONS ON SITE


This drawing is to be read in conjunction with all relevant specifications and drawings issued. For discrepancies or omissions contact the client
The contractor is to check and verify all building and site dimensions and check levels before work commences

Drawing Nr:




Drawing Title:

Project:


Client:

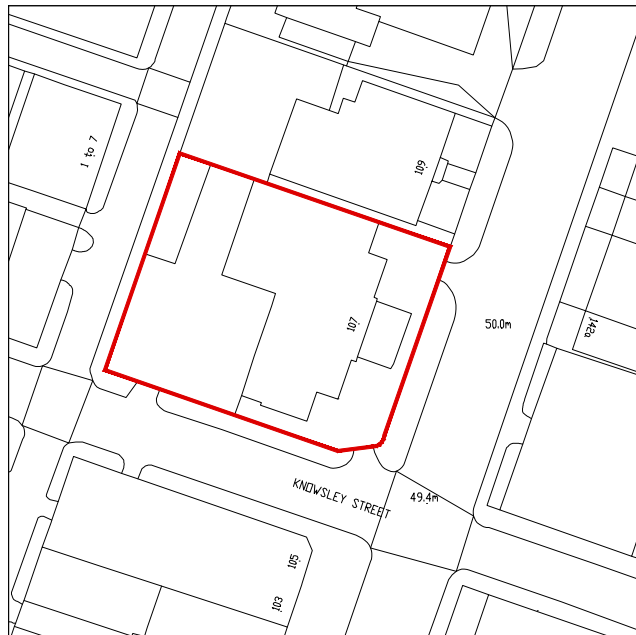

Location Plan
Scale - 1:1250@A3

  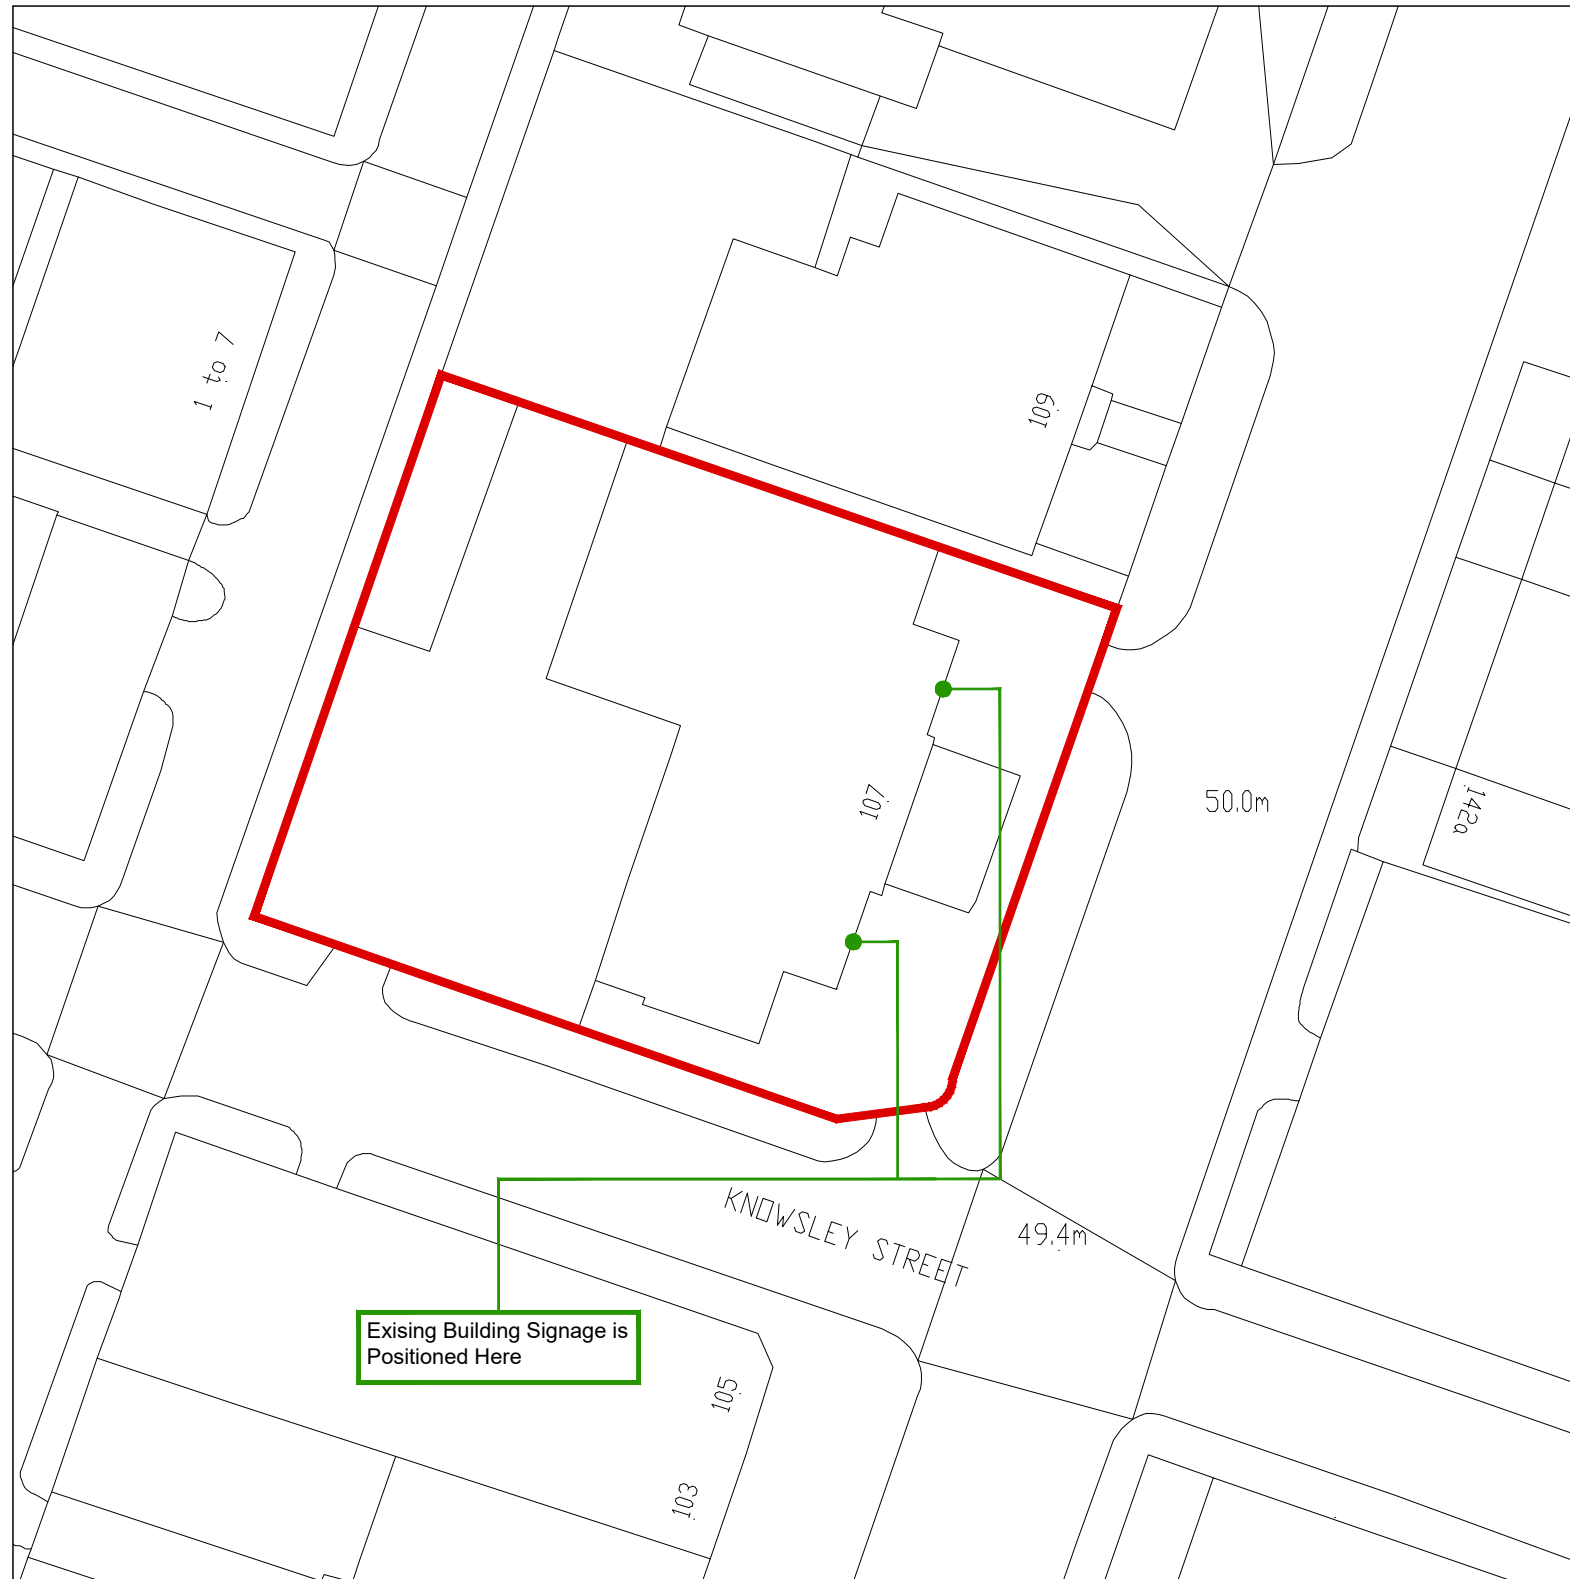

Existing Site Plan
Scale - 1:500@A3

 

Date: Revision: Dr:

Client:
.

Drawing Issue:
Planning

Project:
107 Cheetham Hill Road, Cheetham Hill, Manchester. M8 8PY

Drawing Title:
Location & Existing Site Plan

Scale: As Shown @ A3 Drawing Nr: 001

Revision: Drawn: DR Authorised by: DR Date: 22/12/2023

Drawing Ref: