



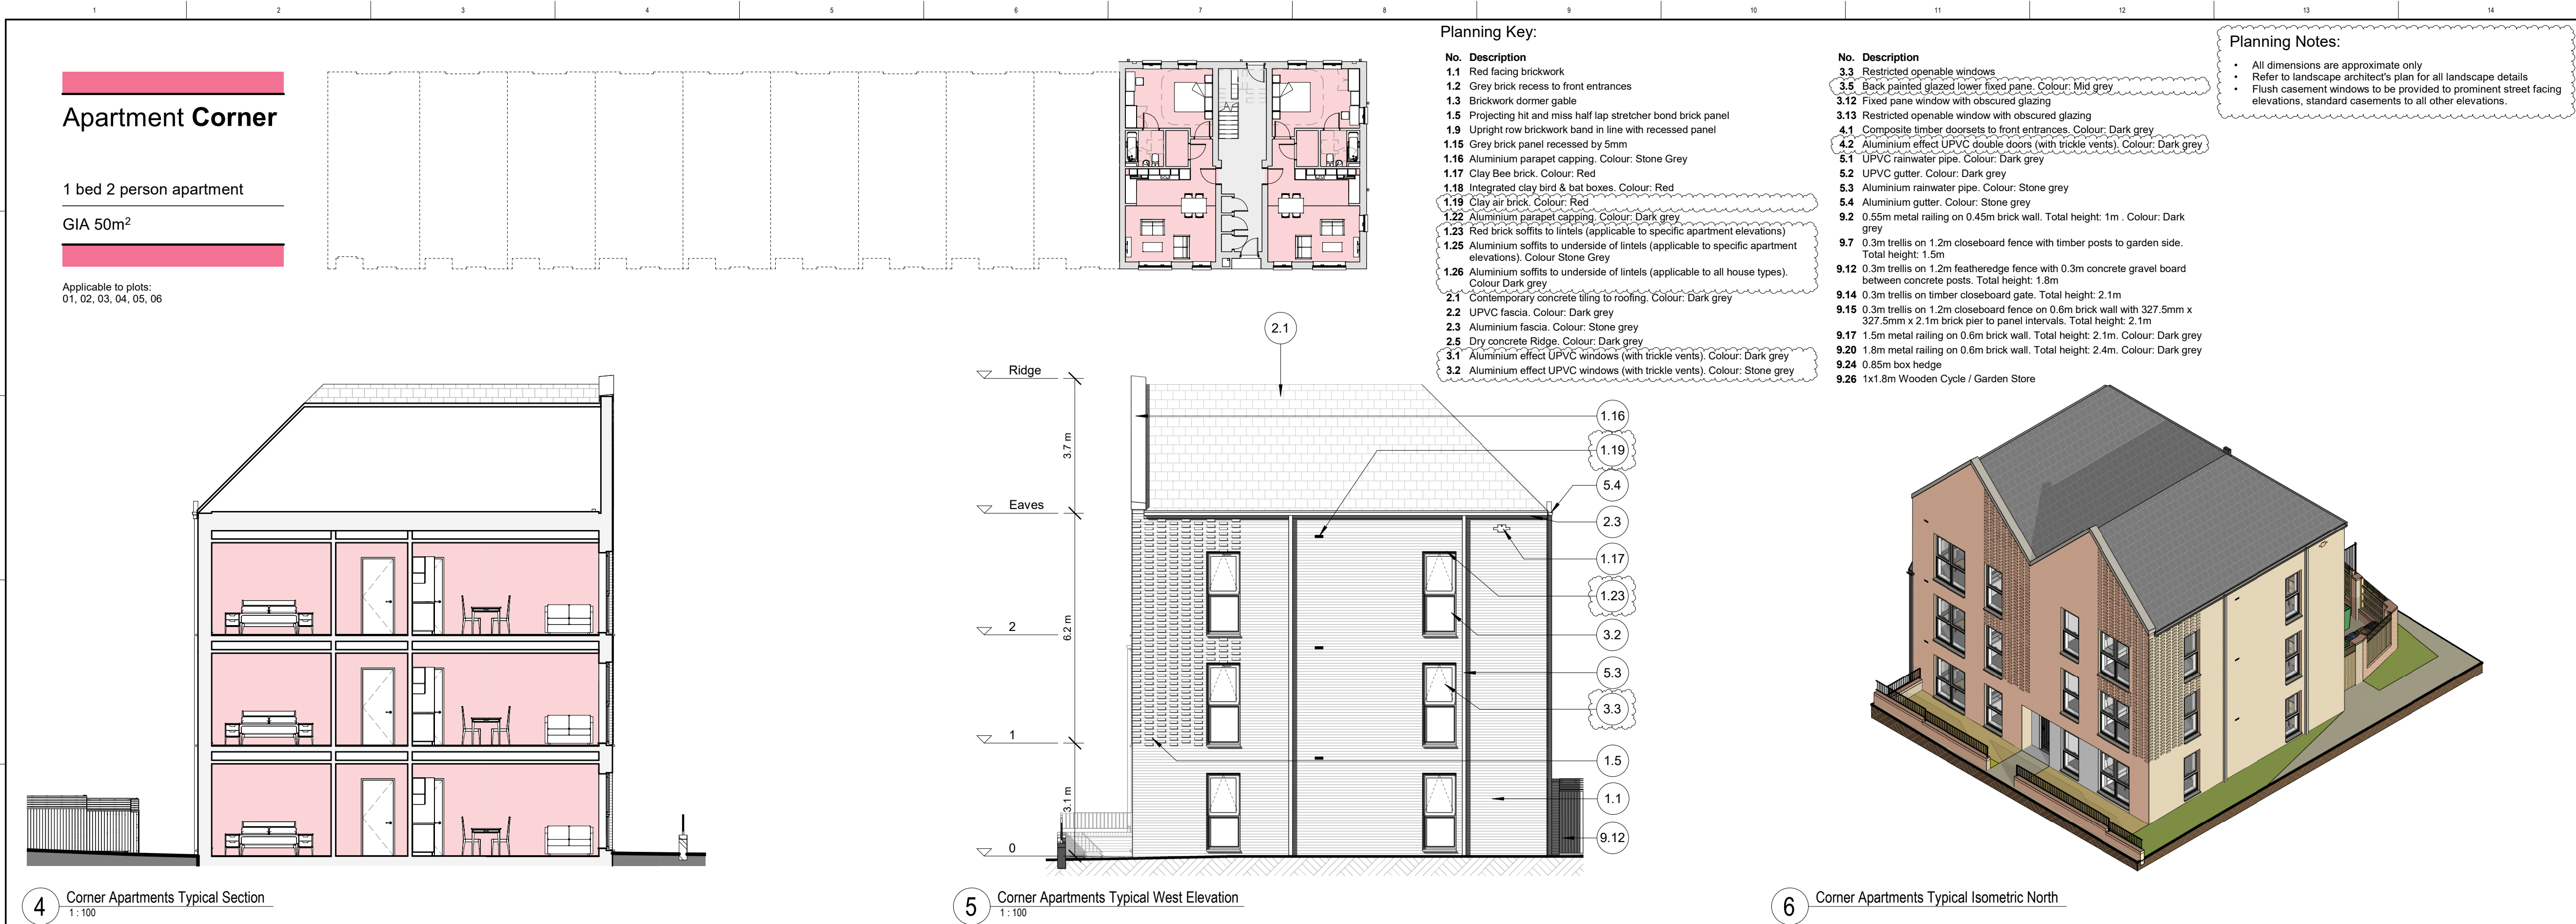

4 Corner Apartments Typical Section  
1:100

5 Corner Apartments Typical West Elevation  
1:100

6 Corner Apartments Typical Isometric North  
1:100

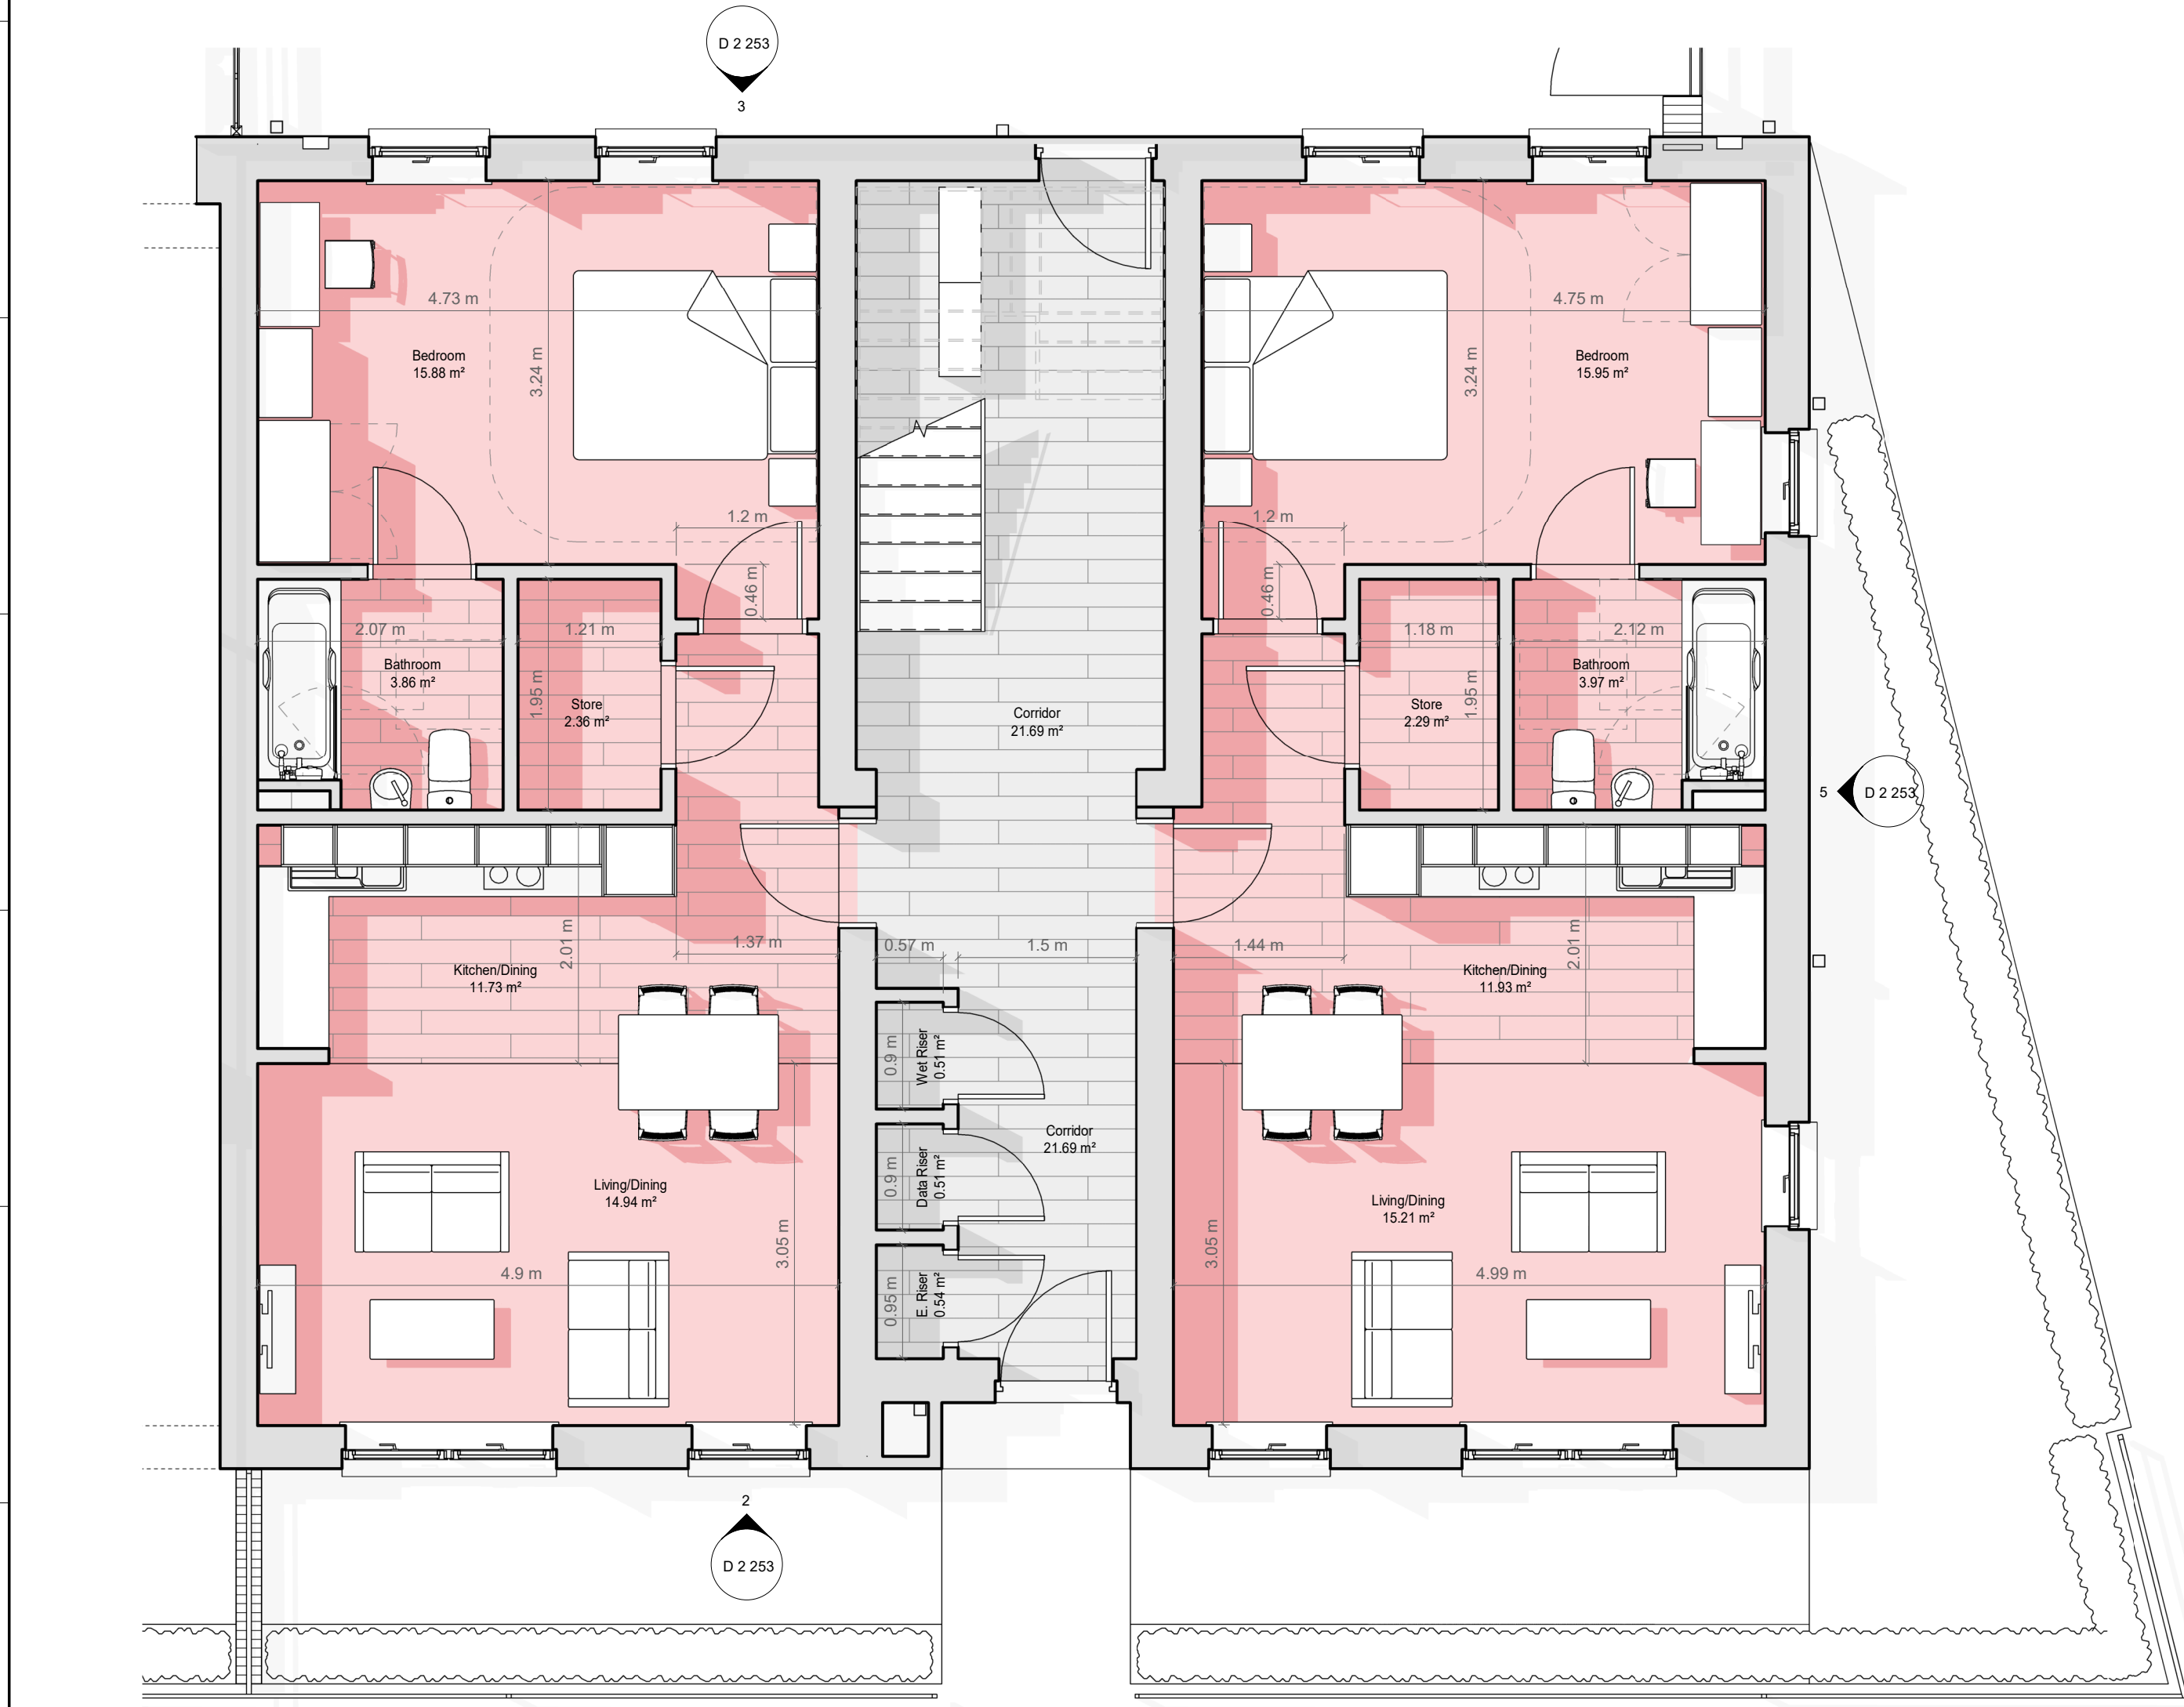

1 Corner Apartments Typical Ground Floor Plan  
1:50



3 Corner Apartments Typical South Elevation  
1:100

CLIENT

One Manchester

STRUCTURAL ENGINEER

Curtins Consulting

SERVICES ENGINEER

TBC

CONSULTANT

Wilkinson Cowan Partnership

KEY PLAN

NOTES:

DO NOT SCALE. FIGURED DIMENSIONS ONLY TO BE TAKEN FROM THIS DRAWING. CHECK DIMENSIONS ON SITE AND REPORT DISCREPANCIES TO THE ARCHITECT.

THIS DRAWING IS PROTECTED BY COPYRIGHT.

ALL AREAS HAVE BEEN MEASURED FROM CURRENT DRAWINGS. THEY MAY VARY BECAUSE OF (EG) SURVEY, DESIGN DEVELOPMENT, CONSTRUCTION TOLERANCES, STATUTORY REQUIREMENTS OR RE-DEFINITION OF THE AREAS TO BE MEASURED.

| No. | Date       | Comments   | Issue Status | Drawn | Checked |
|-----|------------|---|--------------|-------|---------|
| 14  | 02-02-2024 | Updates following planning comments including: Brick soffit lintels added to prominent apartment elevations. Brick reveal depths updated at windows and doors. Brick air vents added. Planning Key updated. Annotation updated. | JGE          | ADV   |         |
| 13  | 16-11-2023 | Updates for Planning. Revision clouds omitted for presentation clarity.   | JMG          | AUL   |         |
| 12  | 15-11-2023 | Issue for client review.   | JMG          | AUL   |         |
| 11  | 28-07-2023 | Issued for Planning.   | DJW          | AUL   |         |
| P3  | 07-07-2023 | General updates. Issue for comment and approval.   | JMG          | AUL   |         |
| P2  | 16-06-2023 | Updates to brickwork detailing and 6 number apartment arrangements.   | JMG          | AUL   |         |
| P1  | 02-06-2023 | First Issue. Draft Issue for Consultant Coordination.   | JMG          | AUL   |         |

Revisions

Issue Status

Information

tp bennett

architecture  
interiors  
planning

Royal Mills Unit 2B 17 Redhill Street Manchester M4 5BA | UK +44 (0) 161 694 7700  
www.tp-bennett.com

Project

Residential Development  
Newton Heath  
Manchester

Drawing Title

Building 2  
Corner Apartments  
Typical Plans & Elevations

| Drawn | Date       | Scale        | Alt. Ref. |
|-------|------------|--------------|-----------|
| DJW   | 07/12/2022 | As Indicated |           |

| tp bennett Project No. | Series | Zone | Drawing Number | Rev. |
|------------------------|--------|------|----------------|------|
| T8170                  | D      | 2    | 253            | I4   |