




Scale Bar 1:100

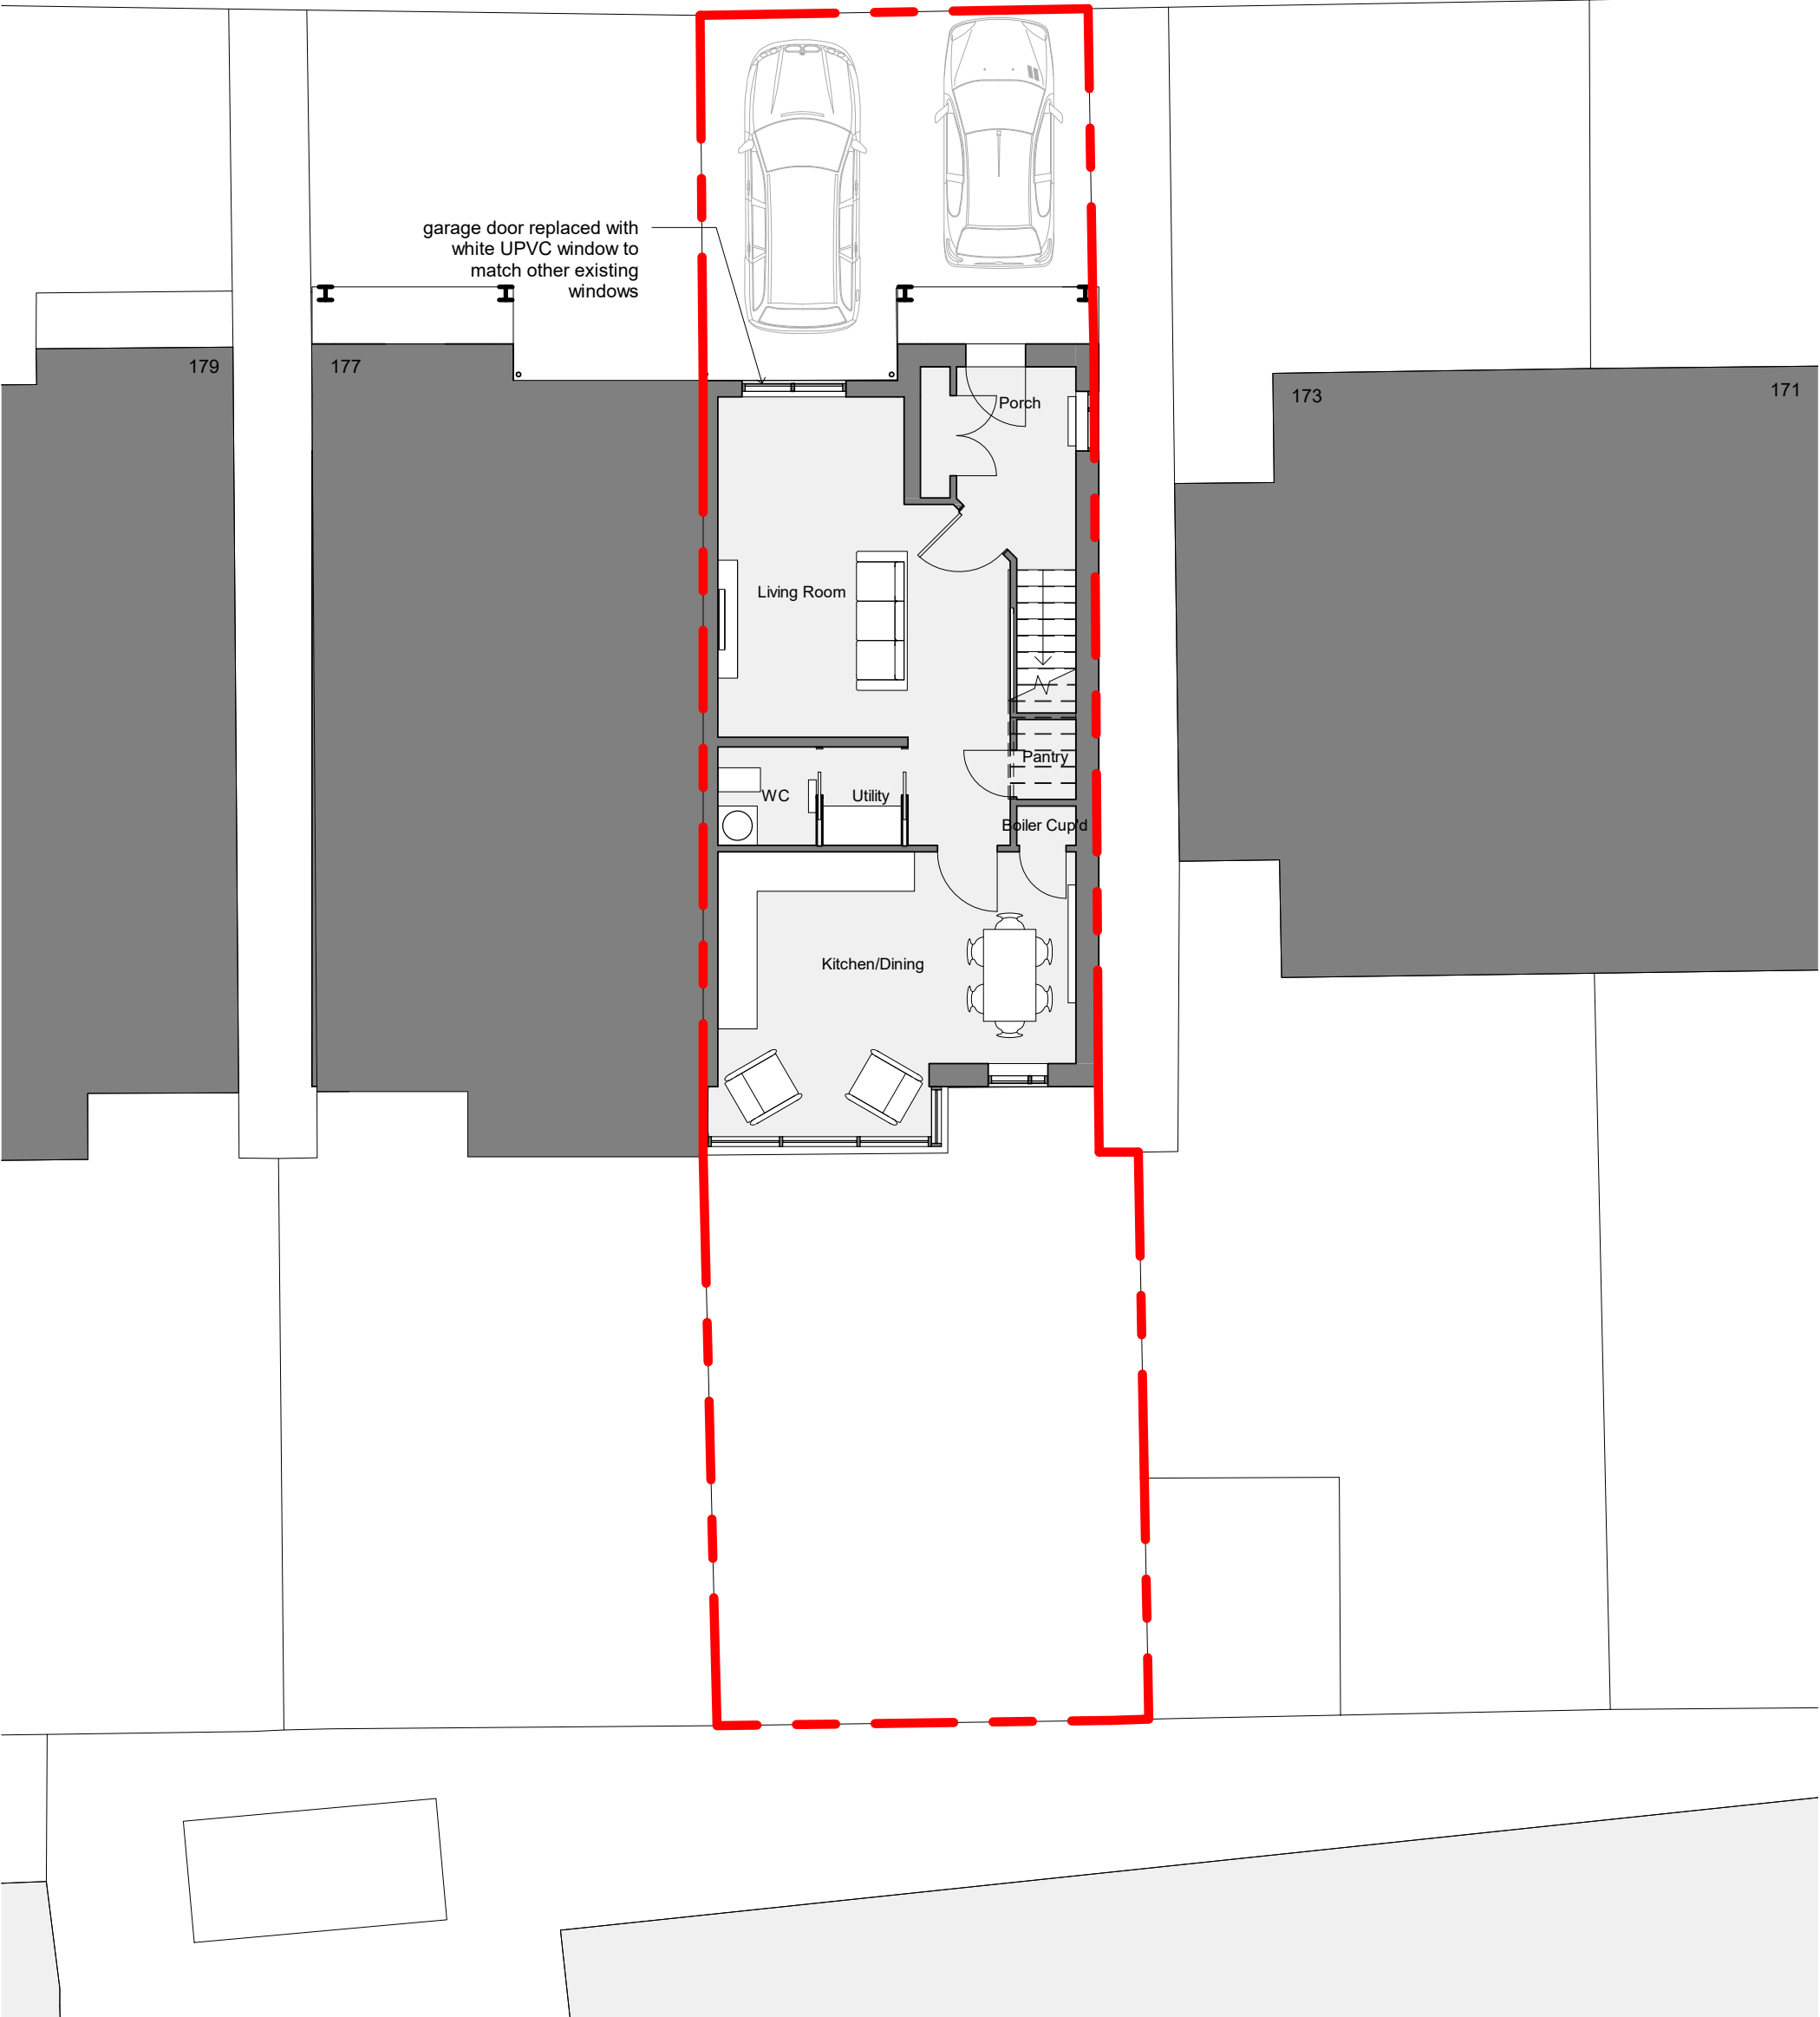

————— SITE BOUNDARY

<p>All dimensions are to be checked on site prior to manufacture or construction.</p> <p>This drawing is to be read in conjunction with all relevant Structural Engineers and Mechanical & Electrical Engineers drawings and specification. Any discrepancies between drawings and site conditions are to be reported to the contract manager.</p> <p>Copyright of this drawing and all the information it contains is vested in Lechler Hayes Ltd and no licence or assignment of any kind has been, or is, granted to any third party whether by provision of copies or original or otherwise unless agreed in writing.</p>	Rev:	Description:	Date:		 Lechler Hayes Architects	Drawing Title:				
	P01	Planning Issue.	20.09.23			Ground Floor Plan - Proposed				
						Project Name:				
						175 Georgia Avenue				
						Didsbury				
						Status:	Scale:	Project No.	Drawing No.	Rev
						Planning	1 : 100@ A3	2203	LHA-20-00-DR-A-PL-004	P01