


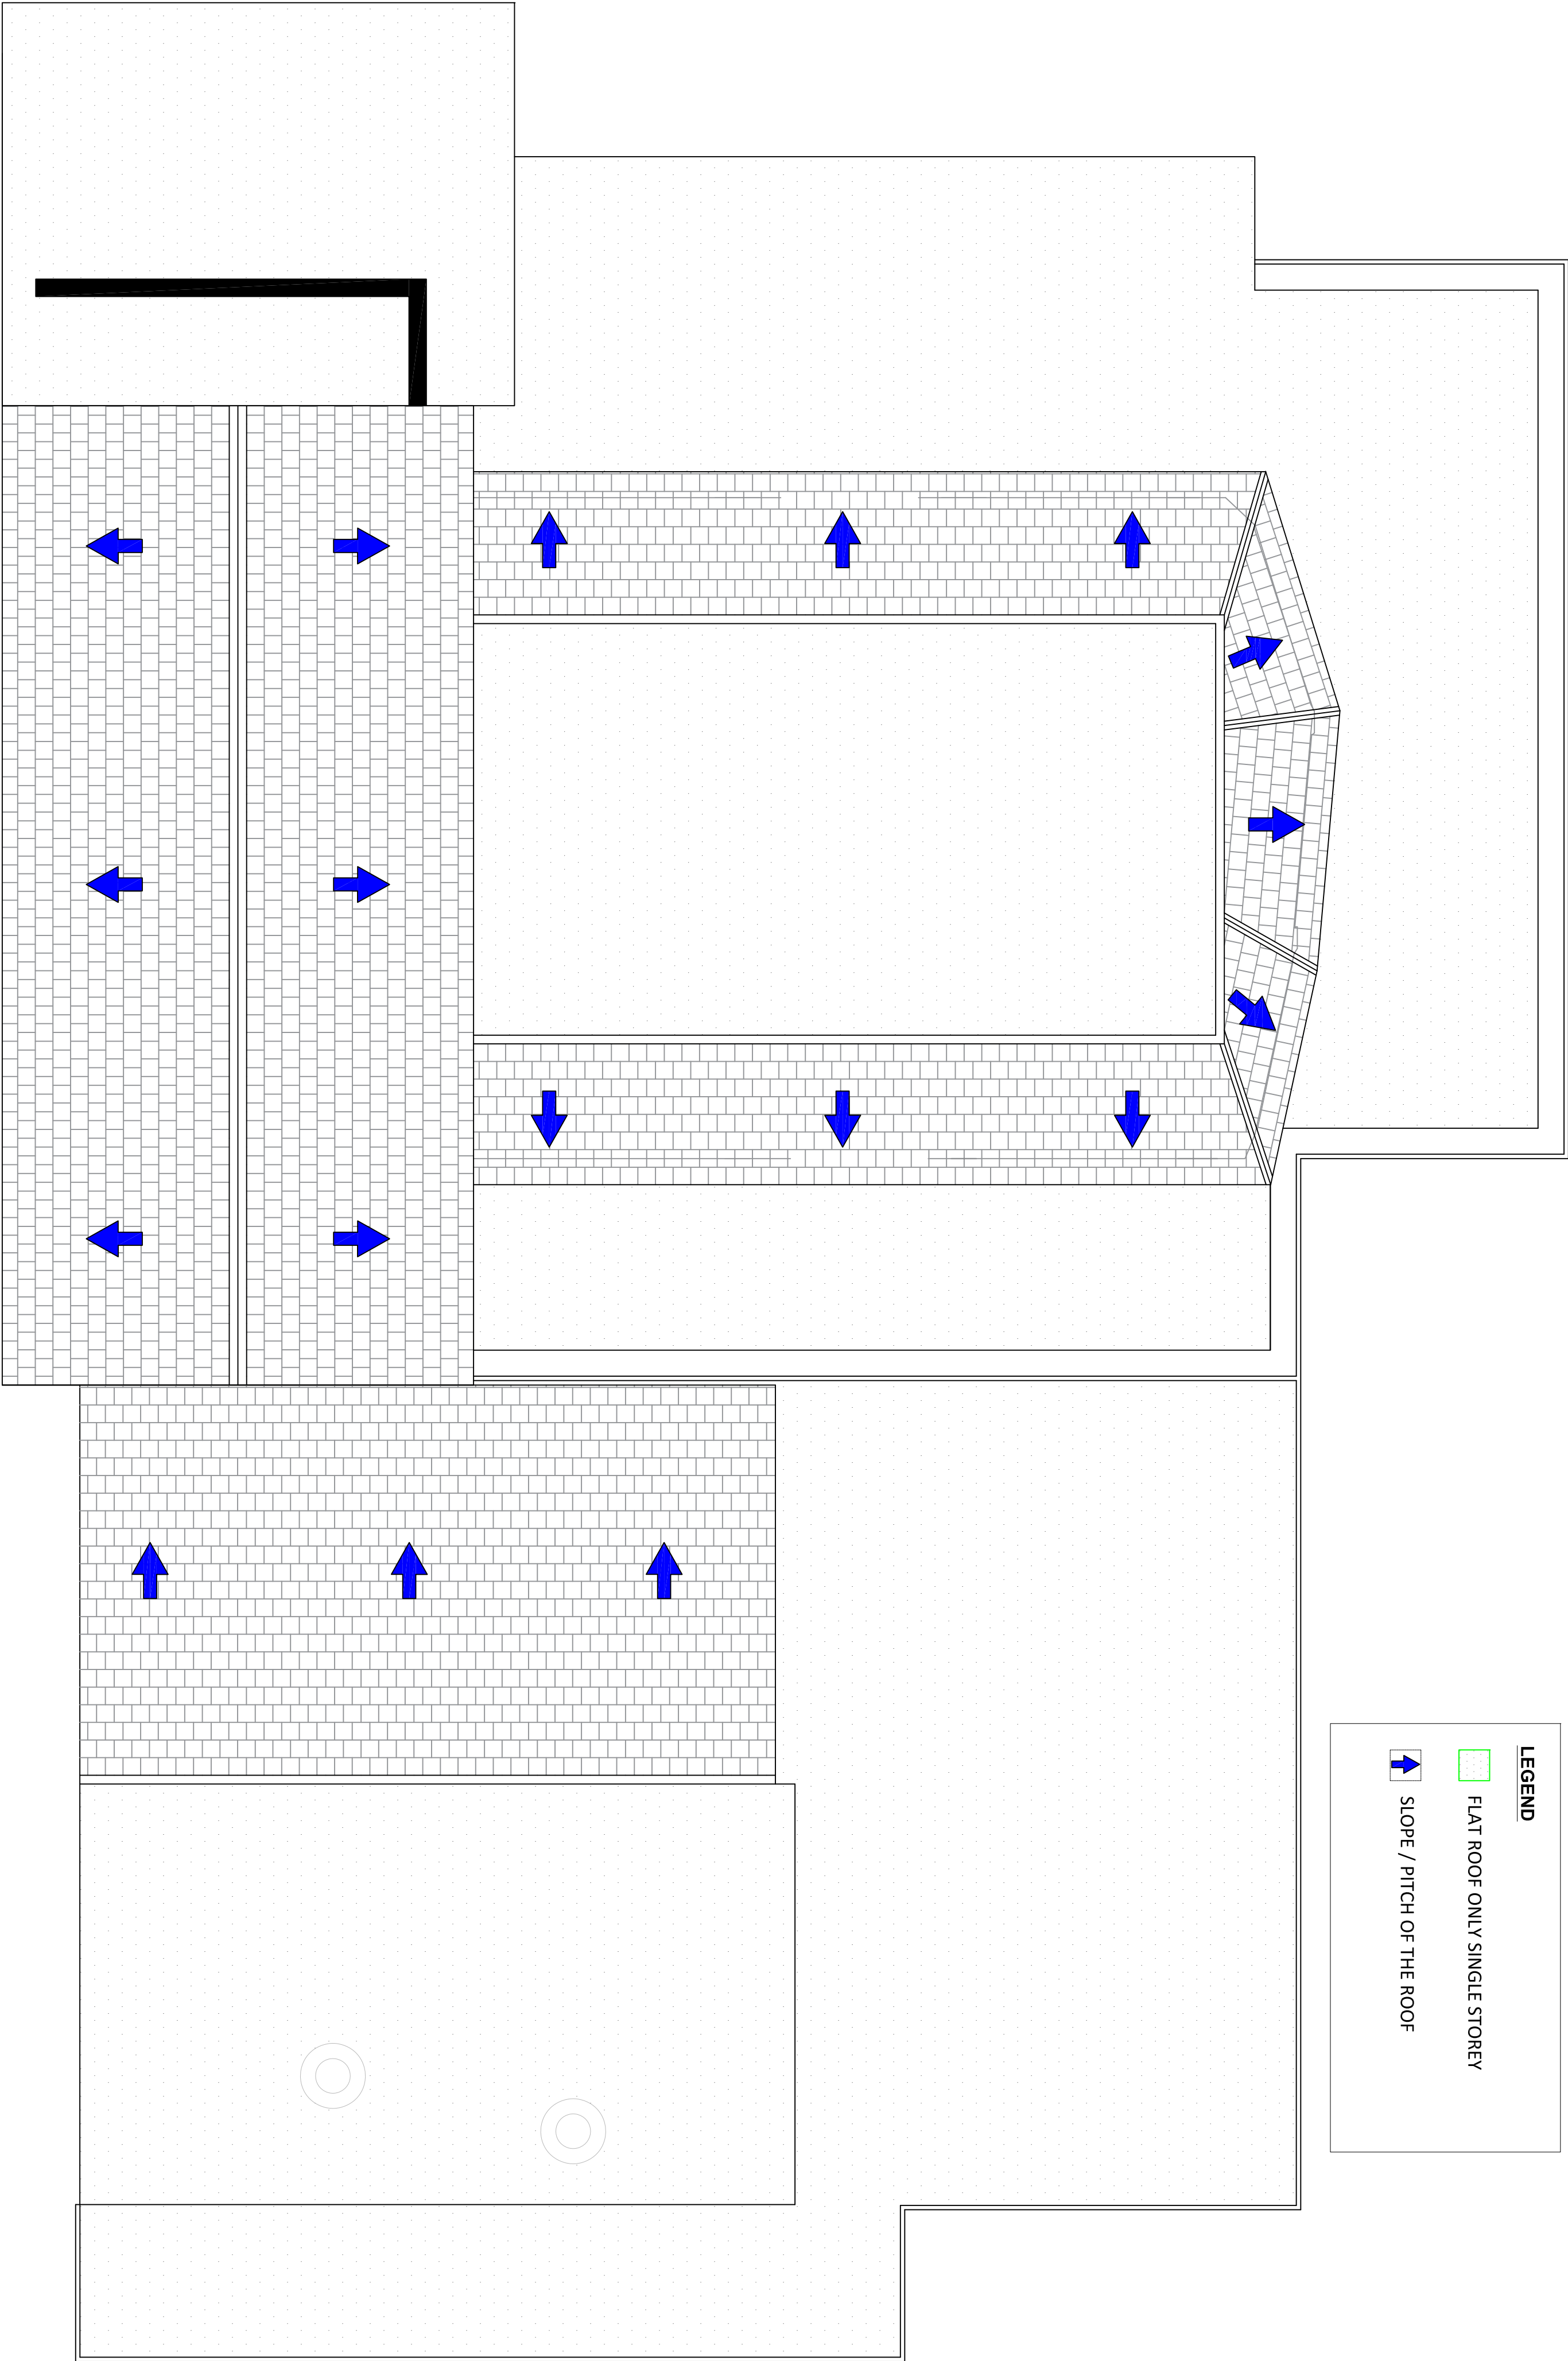

Proposed Roof Plan
1:50

REV	DATE	AMENDMENTS
A	10/12/2023	FIRST FLOOR EXTENSION REMOVED
CLIENT	MR KHASER AHMED	
DRAWN BY	AK	
DATE	03 OCTOBER 2023	
SCALE	1:50 @ A1	
PROJECT REF	00199	
PROJECT STAT	PLANNING	
DRAWING NO	PROPOSED PLANS 03	
TITLE:		
SINGLE STOREY SIDE EXTENSION AT:		
YAYAS RESTAURANT		
96 BURY OLD ROAD		
MANCHESTER		
M8 5BW		

(We warrant that the plan and floor elevations which are stated on this drawing, shall be correct.)

(THIS DRAWING IS COPYRIGHT & SHALL NOT BE REPRODUCED WITHOUT PERMISSION.)

CORE ARCHITECTURAL STUDIO

E: core.as@hotmail.com

MOB: 07849566607

Core Architectural Studio is a trading name of AS & Associates Architects Ltd, company registered in England 13194920