
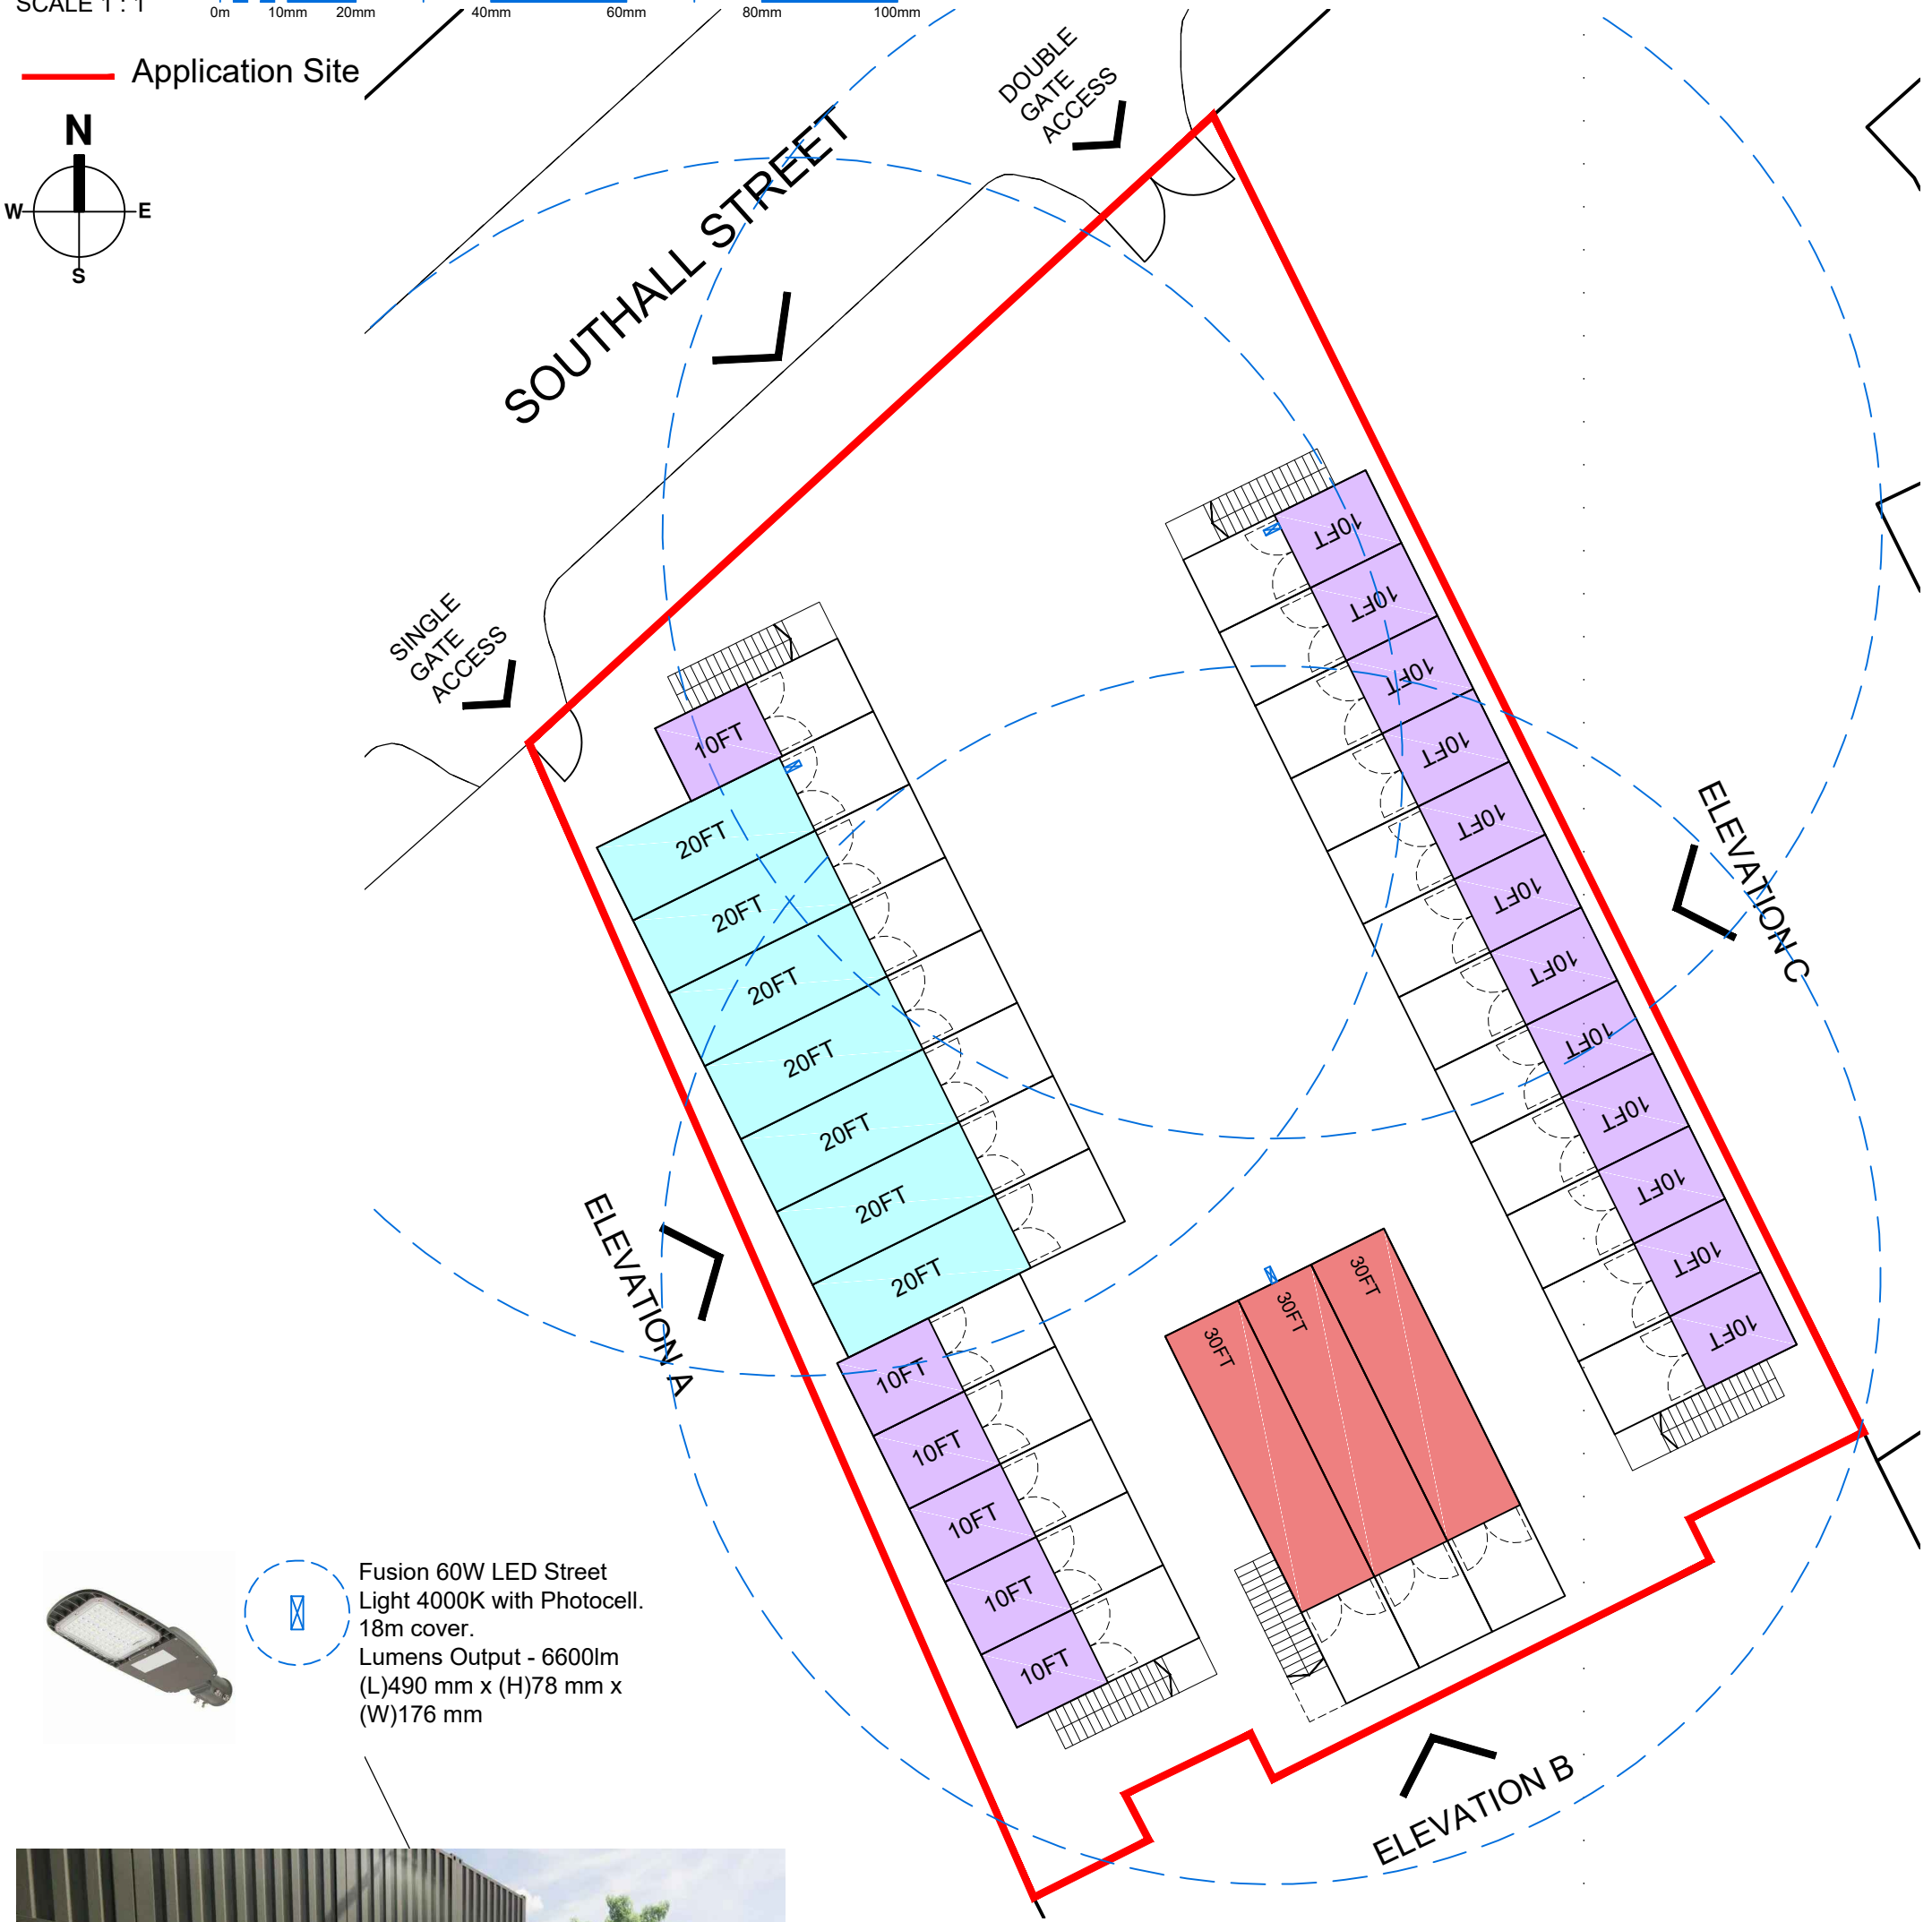


Application Site

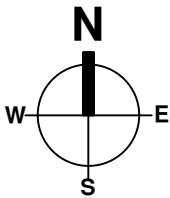

Typical double storey illustration

Proposed First Floor Plan

Self Storage Container Schedule				Area (sq.m)	Area (sq.ft)
Type	No.	Size (m)			
10ft Container	18	3x2.4x2.4m		7.2sq.m	77sq.ft
20ft Container	25	6x2.4x2.4m		14.4sq.m	155sq.ft
30ft Container	10	9.1x2.4x2.4m		21sq.m	226sq.ft
40ft Container	3	12.1x2.4x2.4m		29sq.m	312sq.ft
TOTAL	56				

Revision		
A	20.09.23	LPA comments
B	11.10.23	LPA comments

Project: Installation of Self Storage Containers				
Site Address: 28 Southall Street, Manchester, M3 1LG				
Drawing title: Ground Floor Plan			Drawn : Si	
			Scale: 1:200@a3	
Drawing Number:	A293	PL	03	B
			Date: Aug 2023	

ilyasArchiTechLtd

architecture - planning - building regulations - project management

07853 312573

info@ilyasarchitech.co.uk

Do not scale from this drawing. All dimensions must be checked and verified before preparing production drawings or commencing works. This drawing and its design is the copyright of Ilyas ArchiTech Ltd and may not be reproduced in any form whatsoever without their prior express written consent.