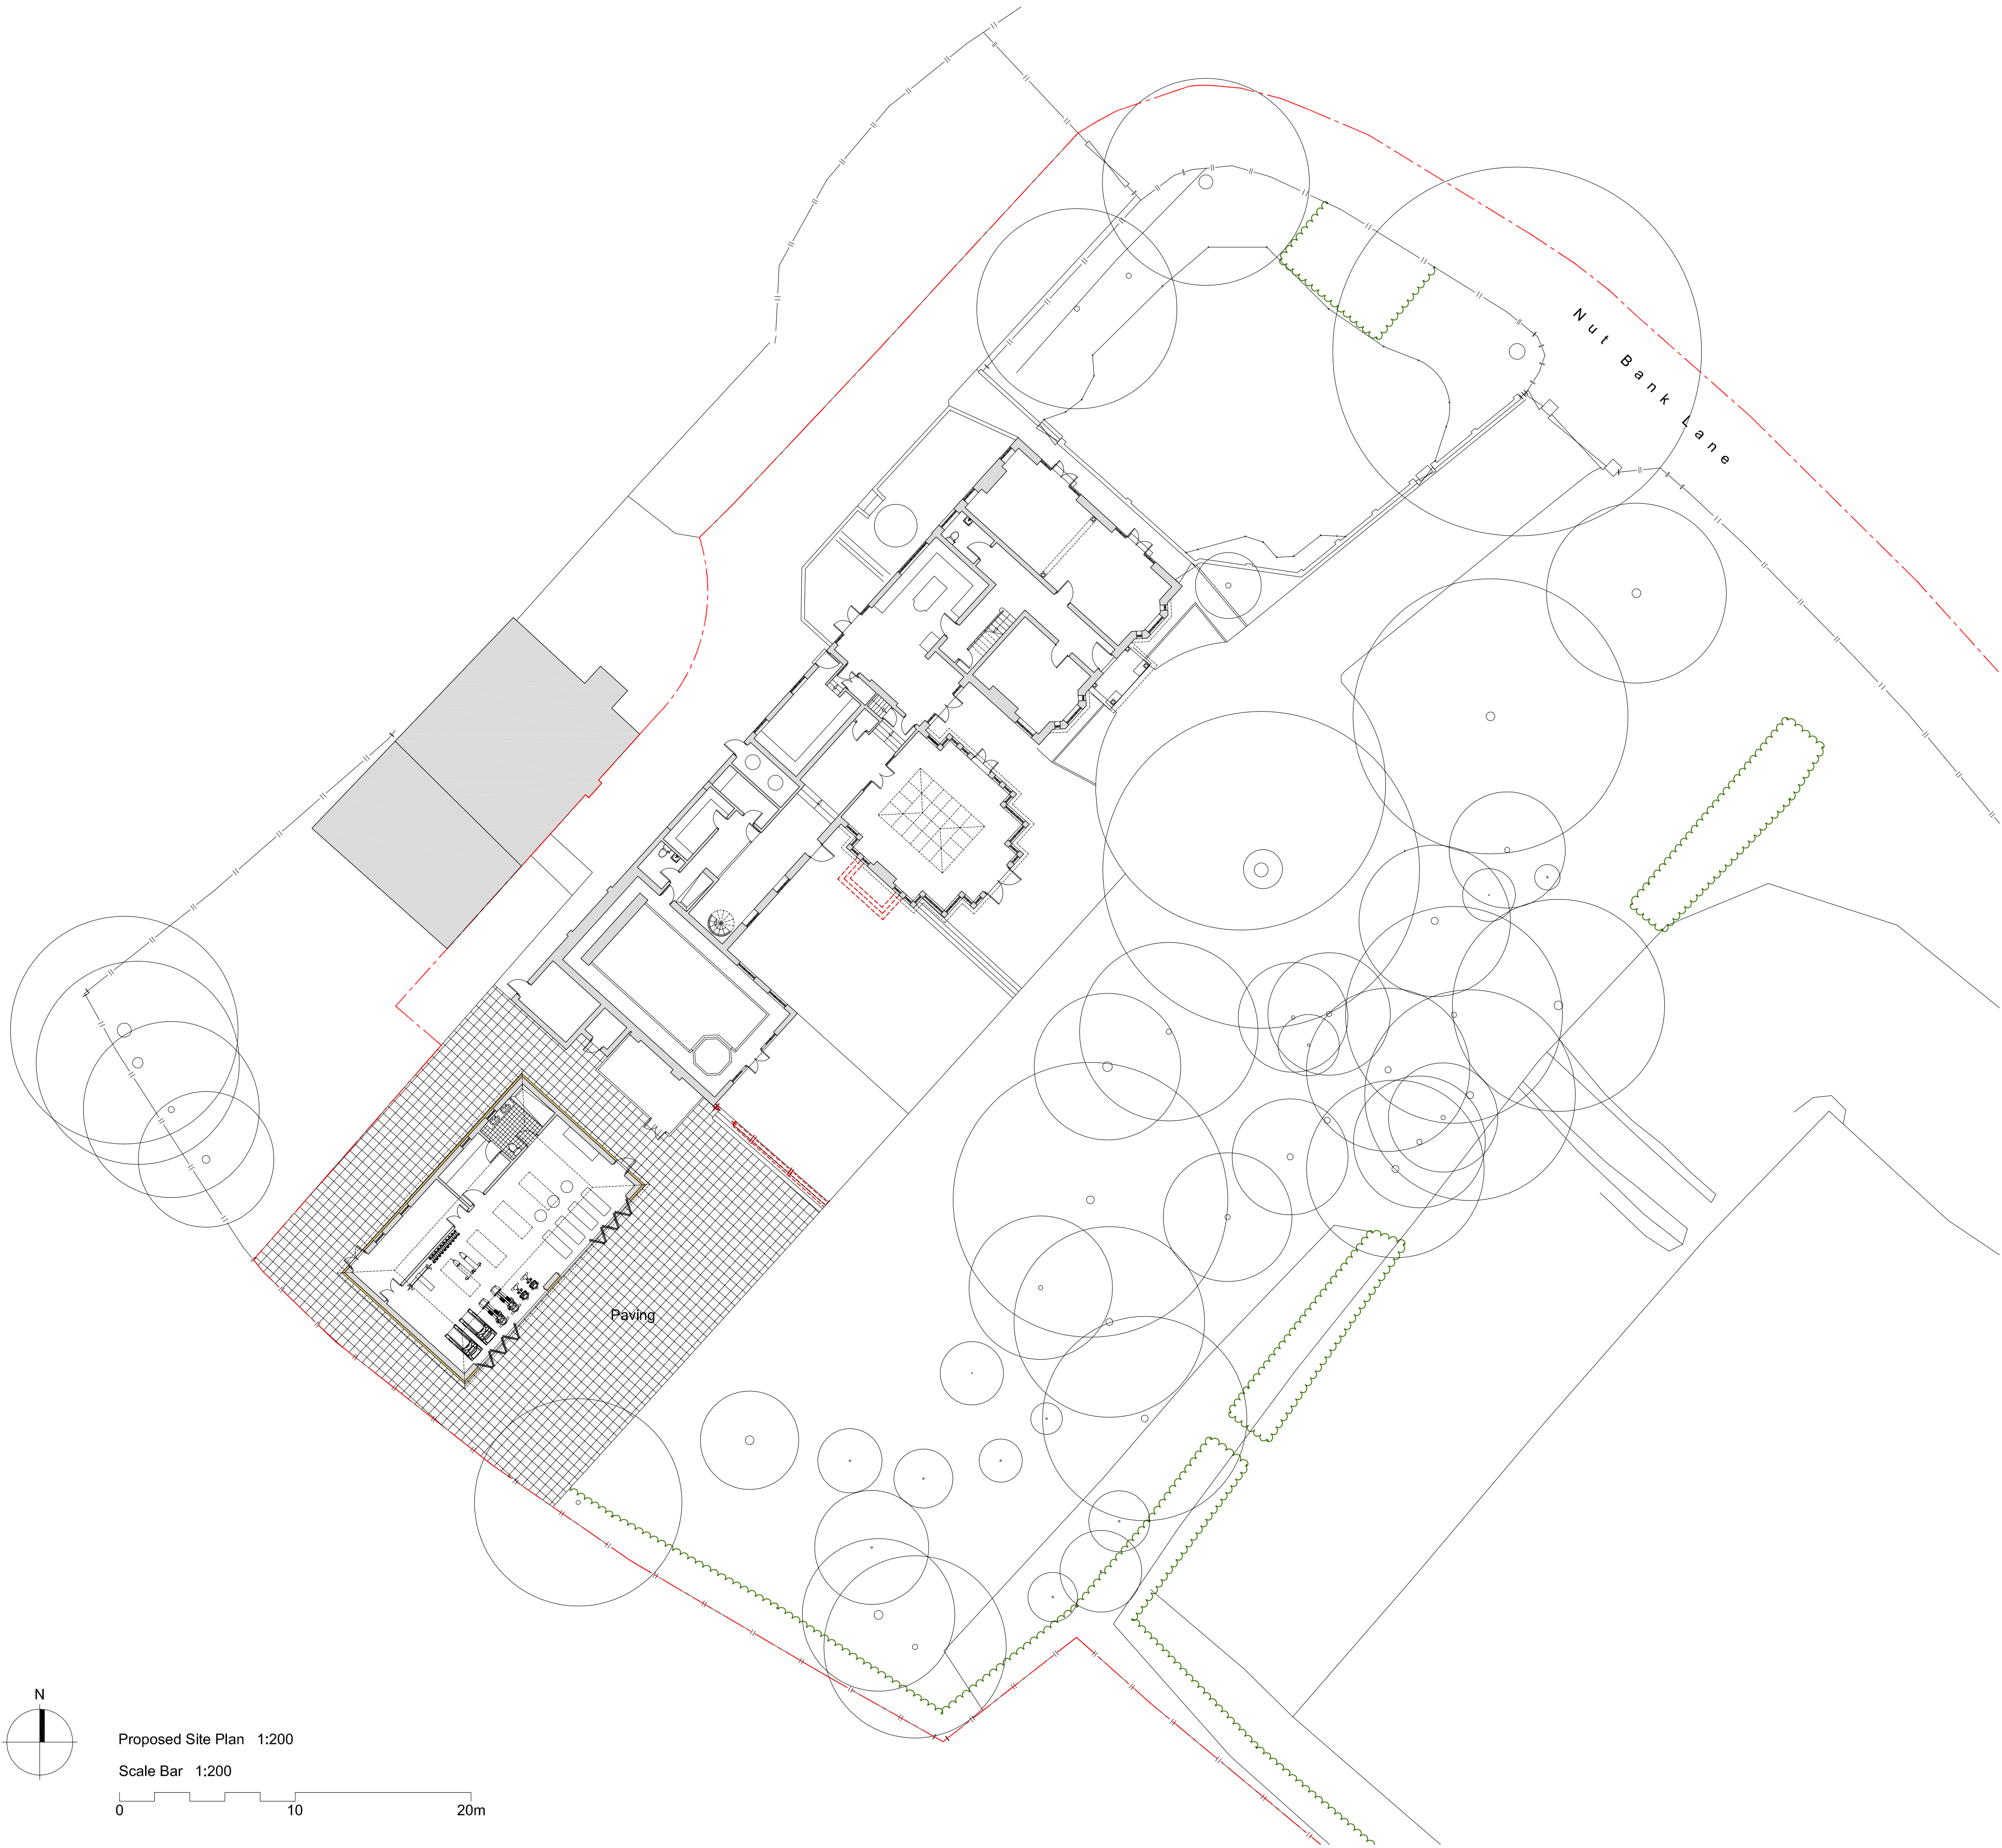


Proposed Site Plan 1:200

Scale Bar 1:200

0 10 20m

All dimensions are to be checked on site, any discrepancies are to be reported to the Architect before work commences. Do not scale from this drawing.

This drawing is to be read in conjunction with all relevant consultants and specialists drawings / documents, any discrepancies are to be reported to the Architect before the affected work commences.

All structural components shown are indicative only. Details / calculations of structural members are to be provided by the Structural Engineer.

This drawing is copyright.

A	First Issue	14/11/2023
B	Amendments to Boundary line for consistency with the property title plan	15/11/2023
C	Amendments to Outbuilding missing following Pre-application comments received 20/11/2023	29/11/2023
D	Issue for Pre-application follow-up consultation following Client's approval received 30/11/2023	30/11/2023
E	Issue for Planning Submission	20/12/2023

T+A Tang & Associates Ltd
Chartered Architects

Tel : 0161 877 9587
e-mail: barrytang@tangassociates.co.uk
10/F, 1 City Approach, Albert Street,
Eccles, Manchester, M30 0BS, UK.

Client:

Mr. Naseeb Anwar

Project:
Nutbank House, 1 Nut Bank Lane, Manchester
M9 6BH

Drawing Title:
Proposed Site Plan

Scale: 1:200 @ A1
Date: November 2023

Drawing No: 9846/102
Revision: E