



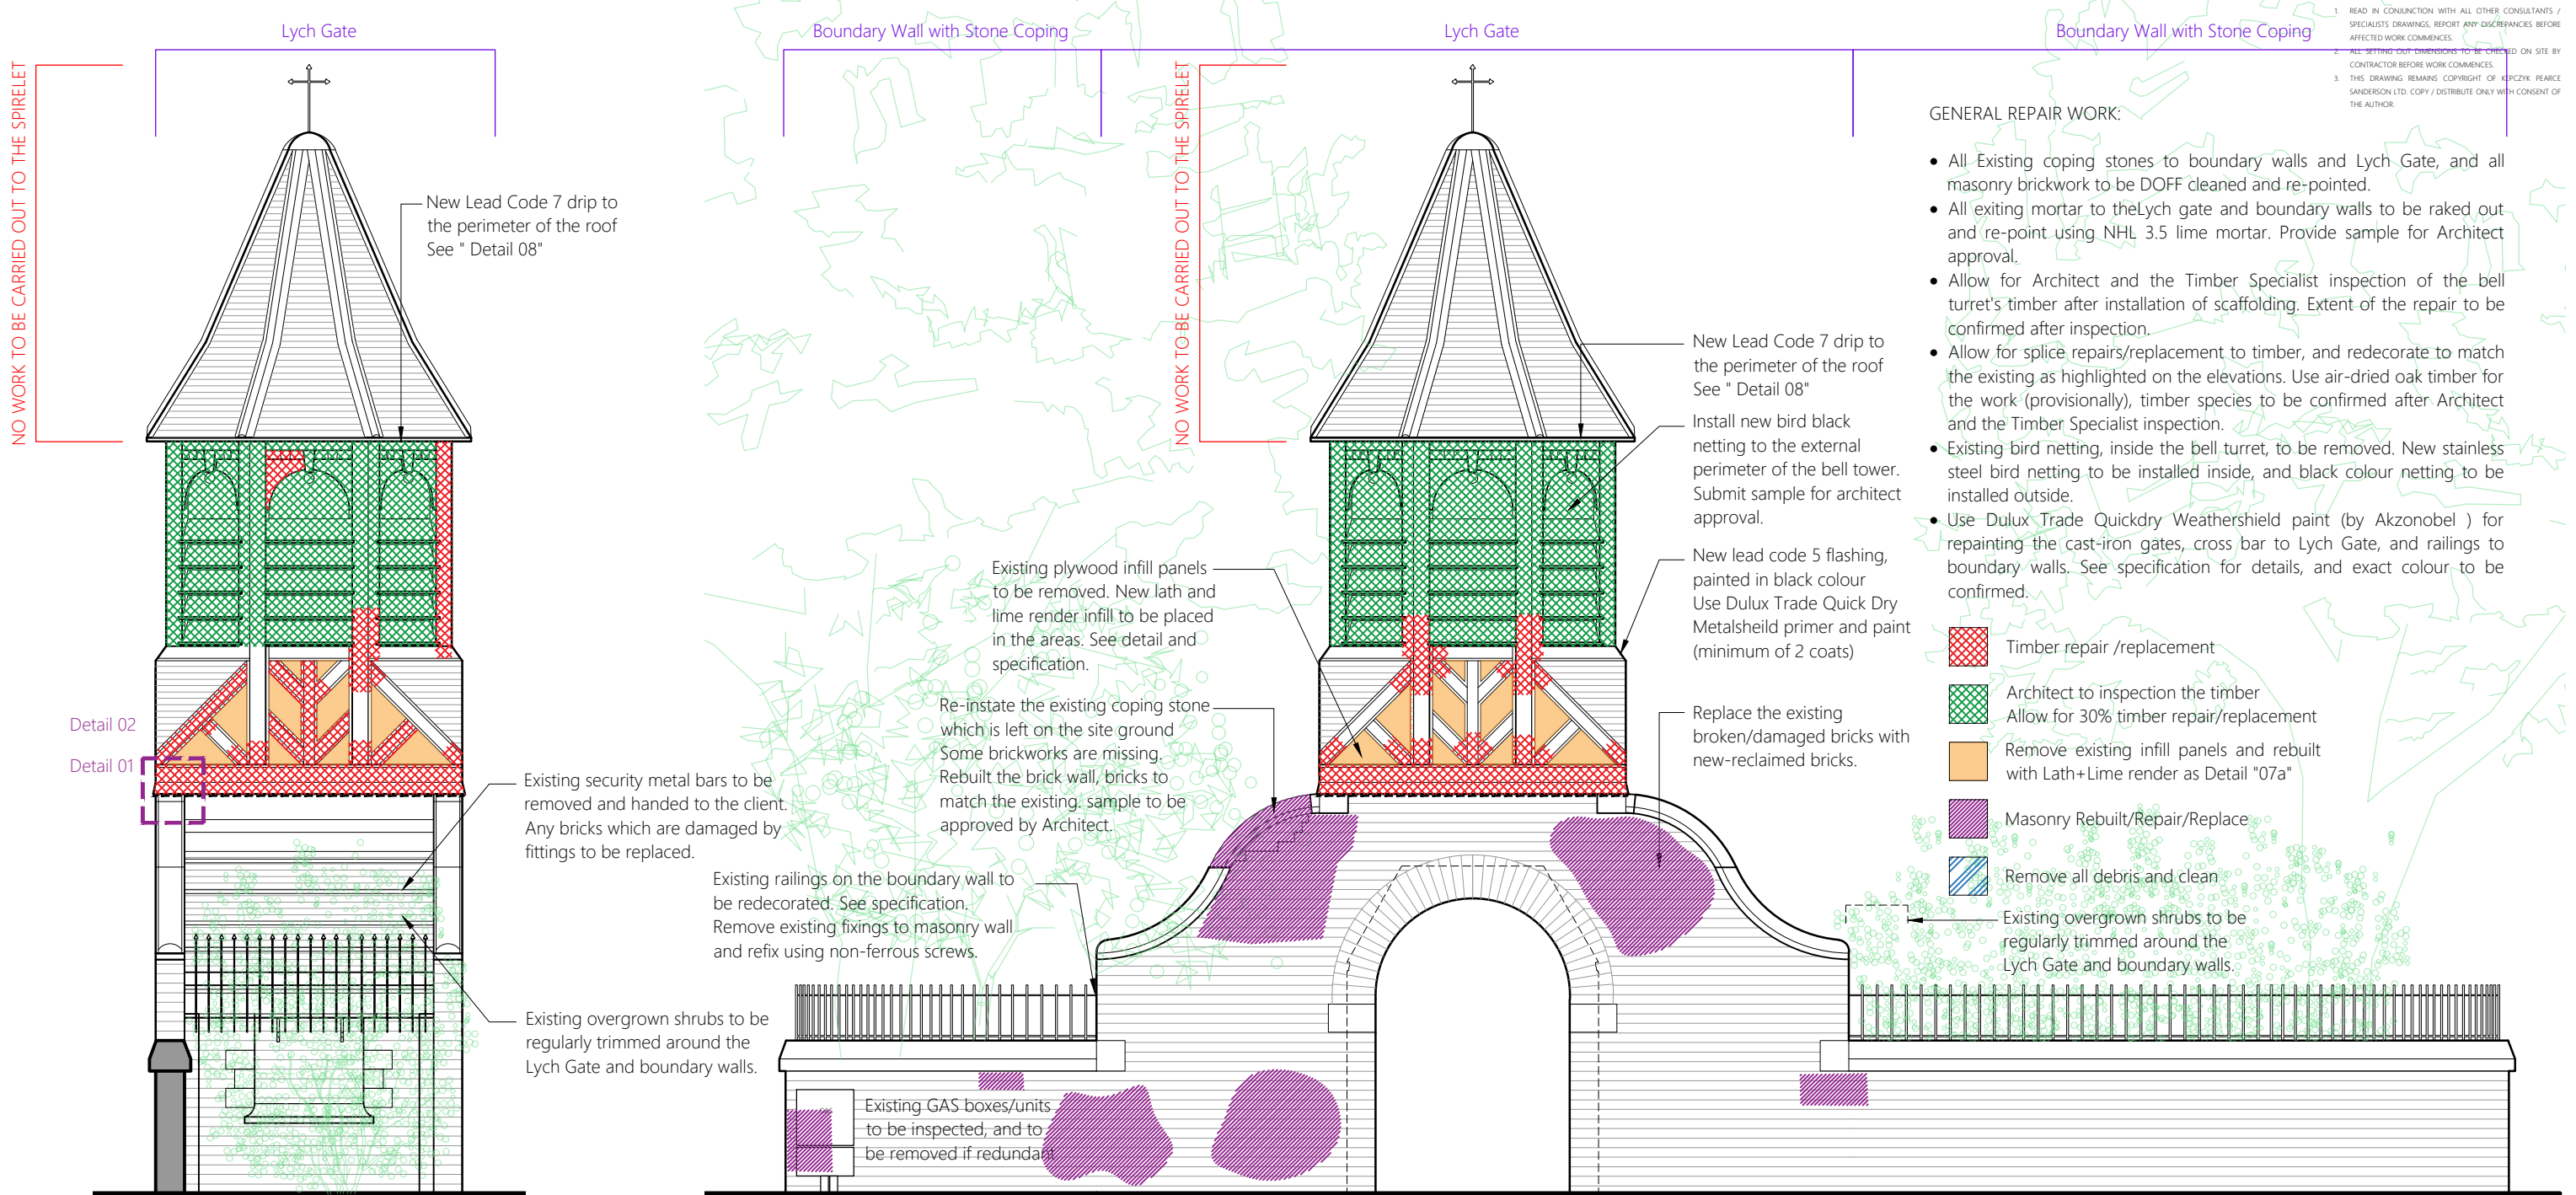

West Elevation as Existing

North Elevation as Existing

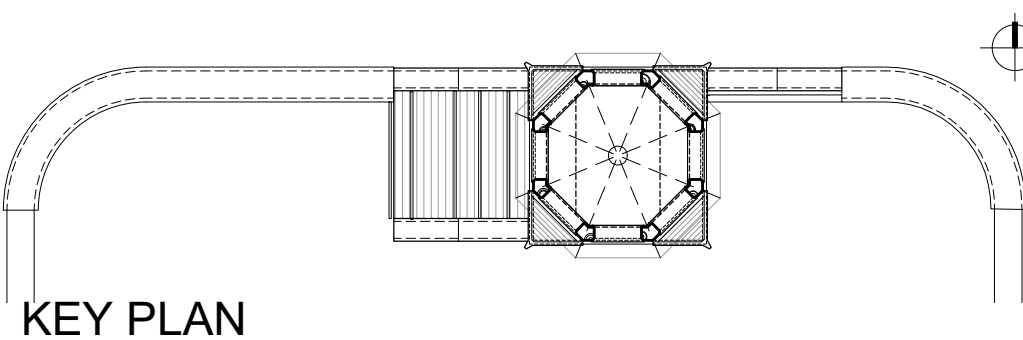

BRICK REPLACEMENT ALLOWANCE
Provide sample of the new-reclaimed bricks for Architect approval before placing an order.
Approximate allowance for new red common bricks to

- West Elevation: no. 12 bricks
- South Elevation : no. 45 bricks
- East Elevation: no. 10 bricks
- North Elevation : no. 40 bricks

LISTED BUILDING CONSENT ISSUE

LBC 01	AK		LBC ISSUE	16.05.2023
Rev.	Initial		Comments	Date

Contract	Lych Gate Chorlton Green	North & West Elevation as Existing			
Client	Manchester City Council	Contract No.	1905	Drawn	Ash.K
Building / Structure	Lych Gate Chorlton Green	Date	Mar 2023	Revision	LBC 01
KEPCZYK PEARCE SANDERSON ARCHITECTS, SURVEYORS & HISTORIC BUILDING CONSULTANTS		Address:	75 Wilmslow Road, Handforth, Cheshire SK9 3EN		
		Tel:	01625 400103		
		Drawing No.	02		Scale
				1:50 @ A3	