




MAULDETH ROAD

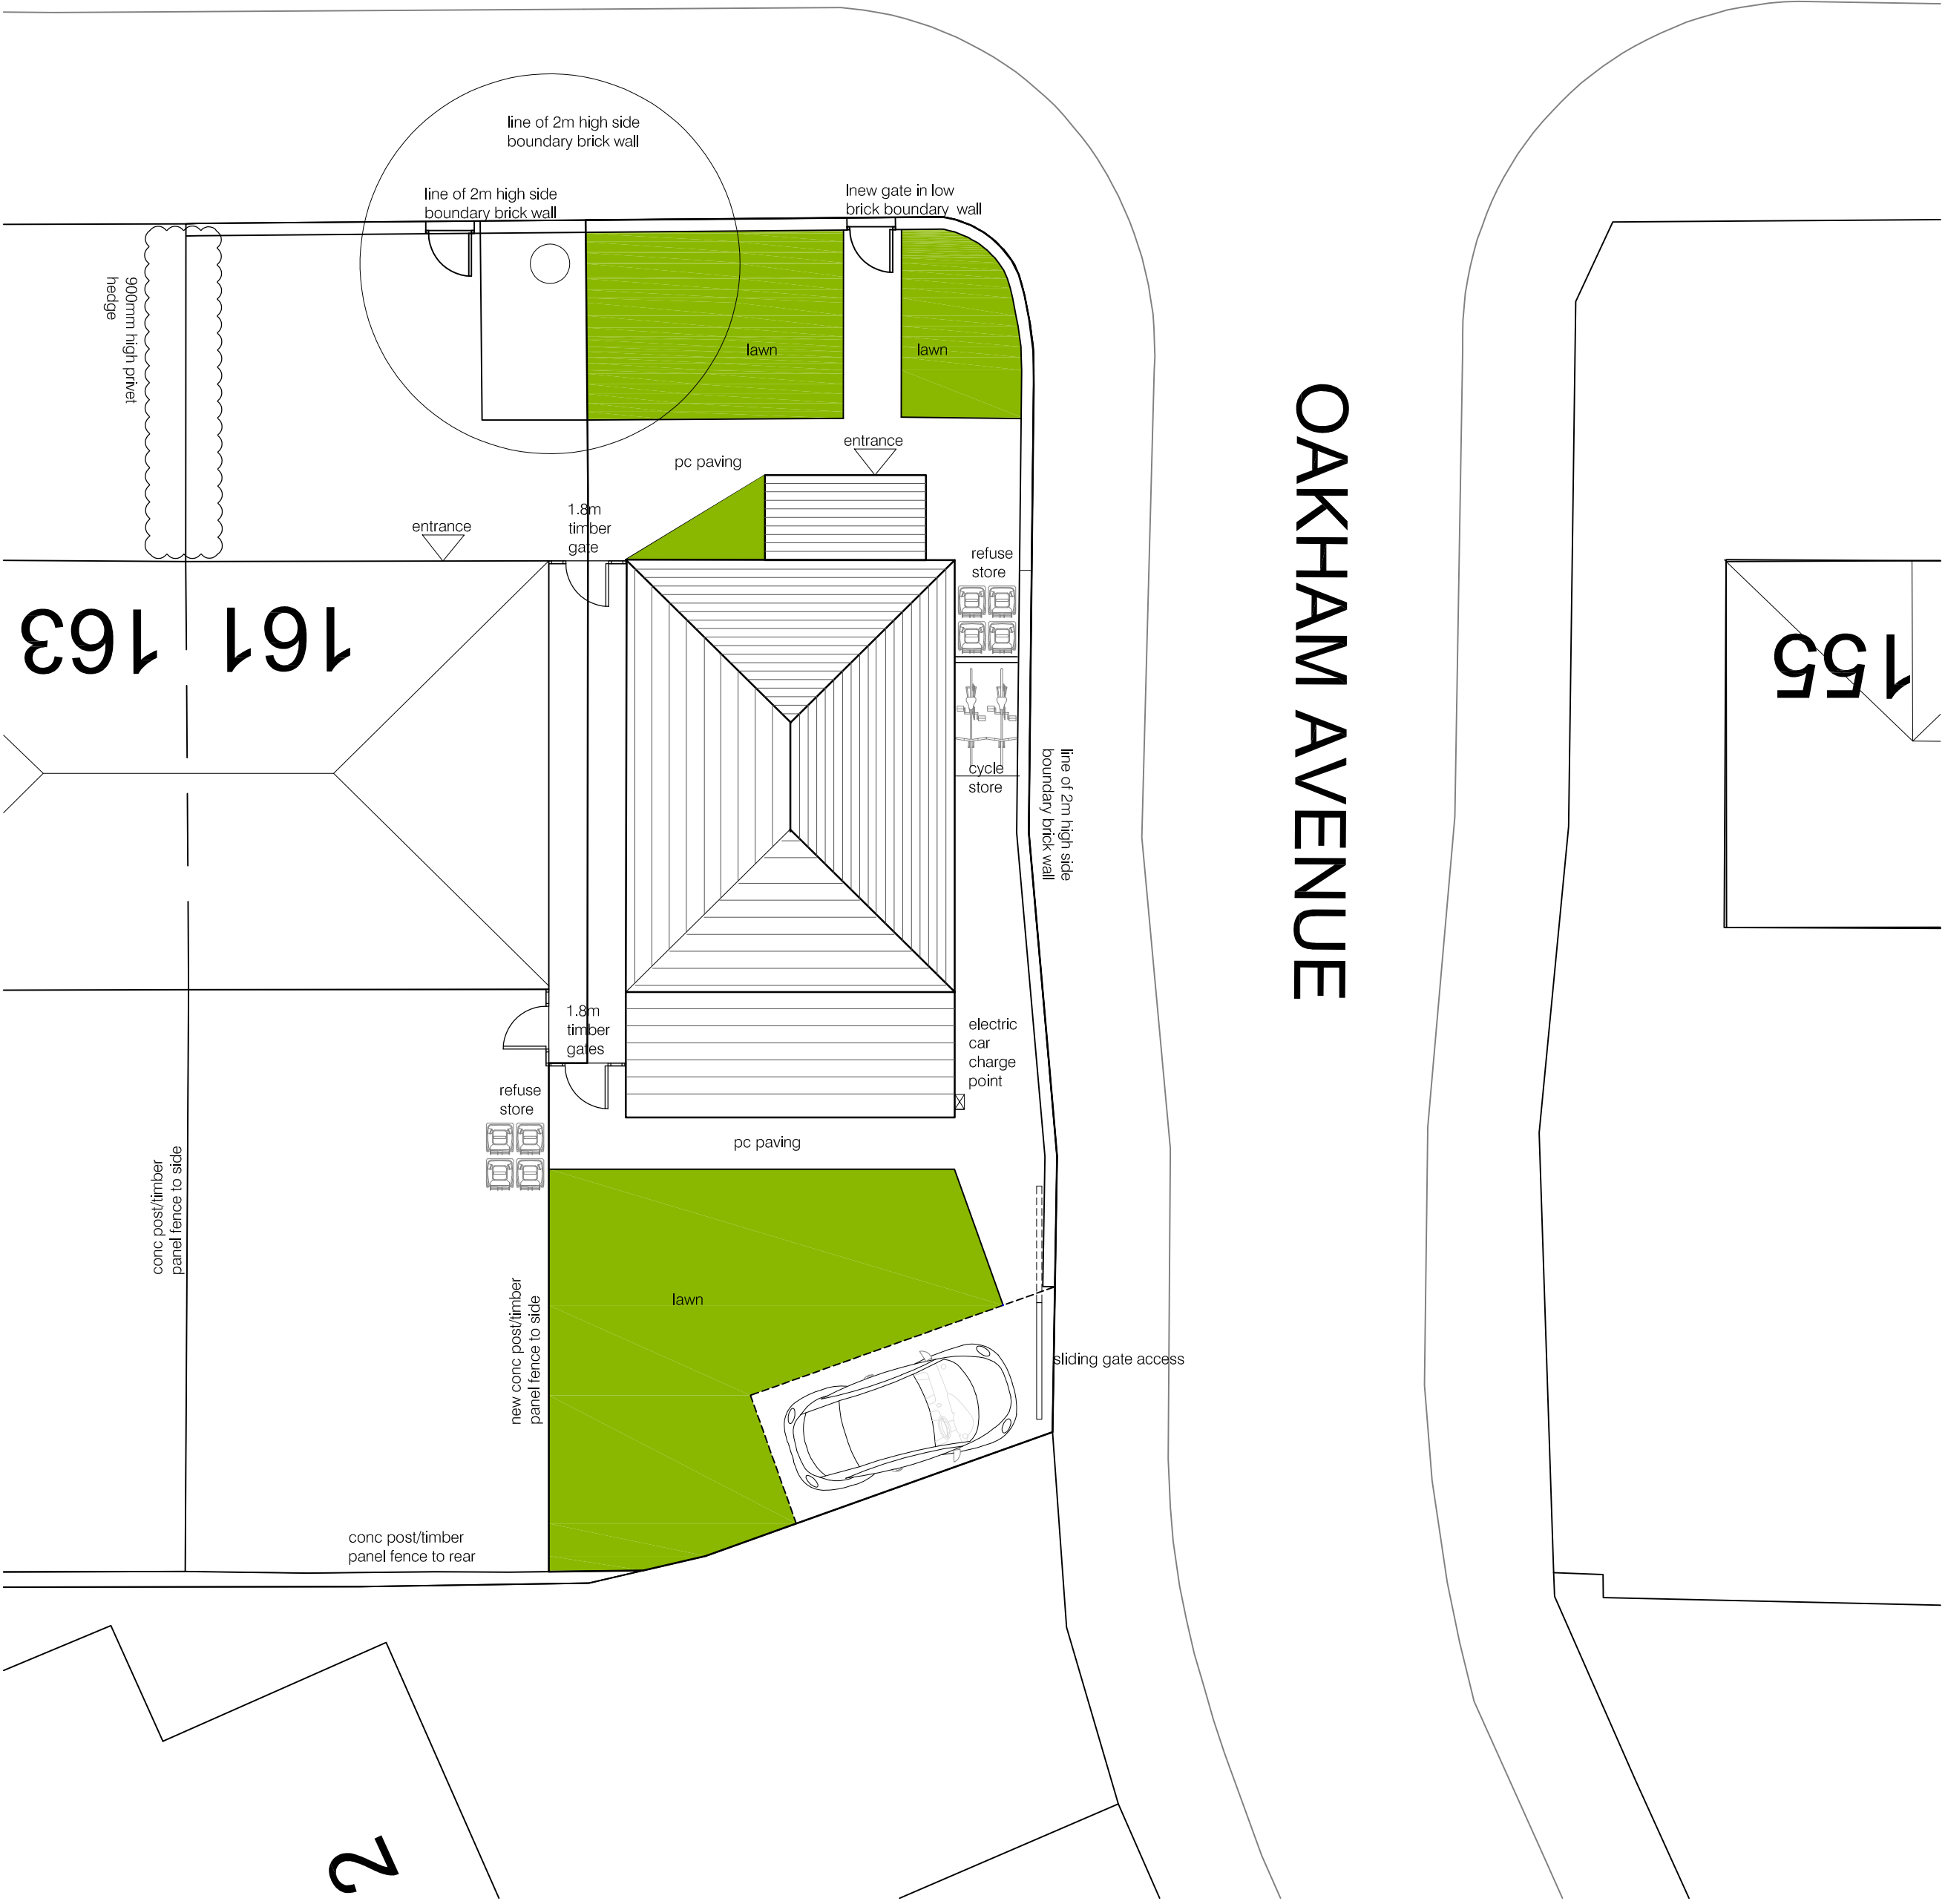

Site plan as proposed 1:100

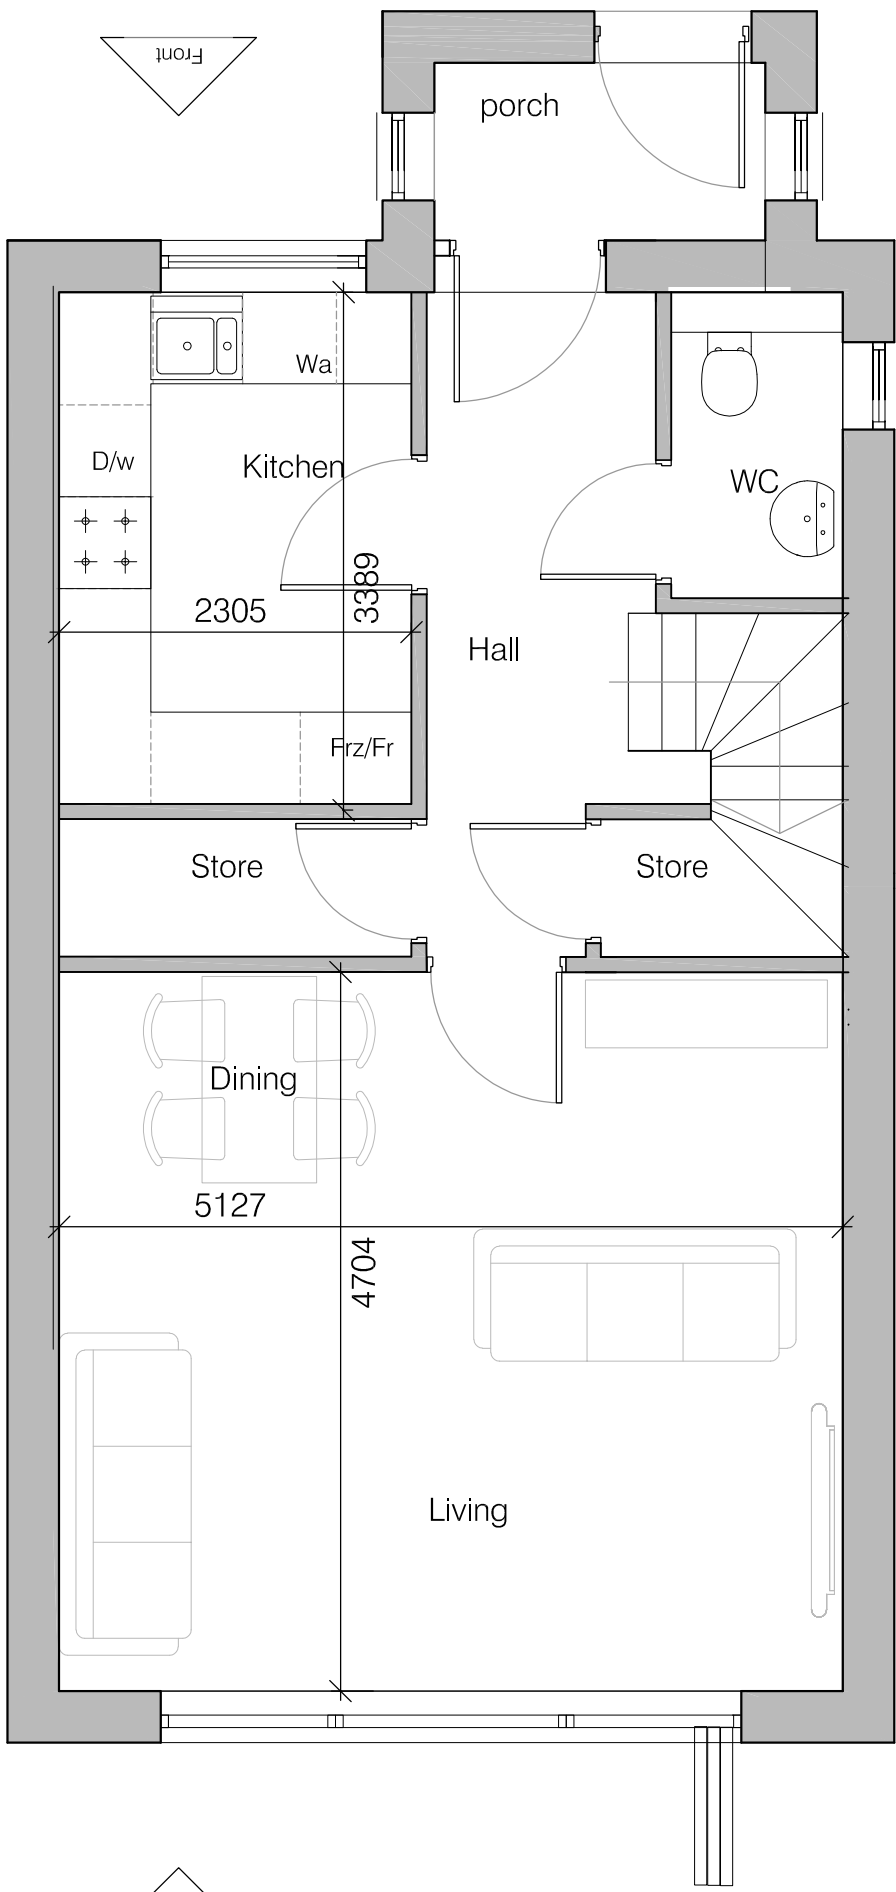

Ground Floor
50.0m2 G.I.A (538sq ft)

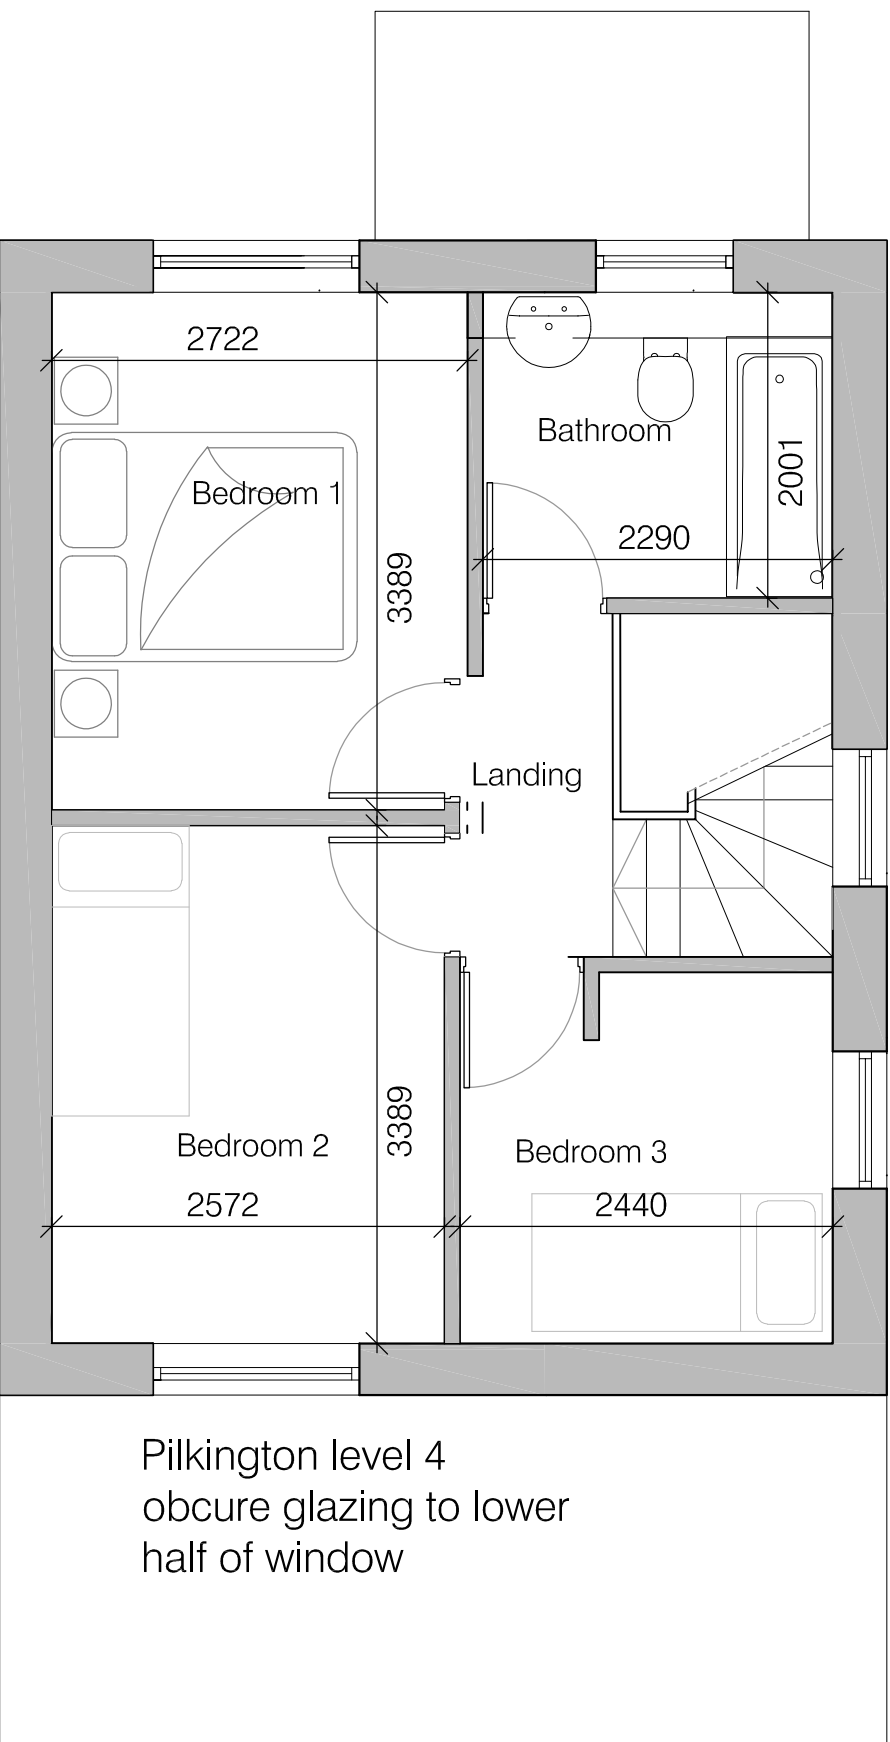

First Floor
35.3m2 G.I.A (385 sq ft)

Simon R Miles
Chartered Architect
Didsbury
Manchester
T: 07778 137830
E: srsmilesarchitect@gmail.com

Do not scale. Contractors must check all dimensions on site before preparing production drawings or commencing any work. This drawing and its design is the copyright of S.R.Miles Ltd and may not be reproduced in any form whatsoever without their prior express written consent.

Revision	Date	Revision note
A	07.11.2019	Bed 3 window relocated to side. Bed 2 window shown with obscured glass to lower half, car charge point indicated to side elevation

Notes

Project :
Site adjacent to 161 Mauldeth Road Withington
Title :
Plans as proposed
Drawing number :
19.186 PL200
Client :
Mr G Crane

Scale :
1:50 or as noted @ A1
Date :
01.07.19
CAD Ref :
PL100
Drawn by :
SRM

SRM

Simon R Miles BA(Hon) Dip Arch RIBA
Chartered Architect