


© This Drawing & Design is the copyright of TM Architecture Ltd and should not be reproduced without written consent.


Contractors are to check all levels & dimensions on site prior to site works commencing & report discrepancies to the Designers.

DO NOT SCALE FROM THIS DRAWING

PLANNING

 

Scale Bar 1:25 @ A1

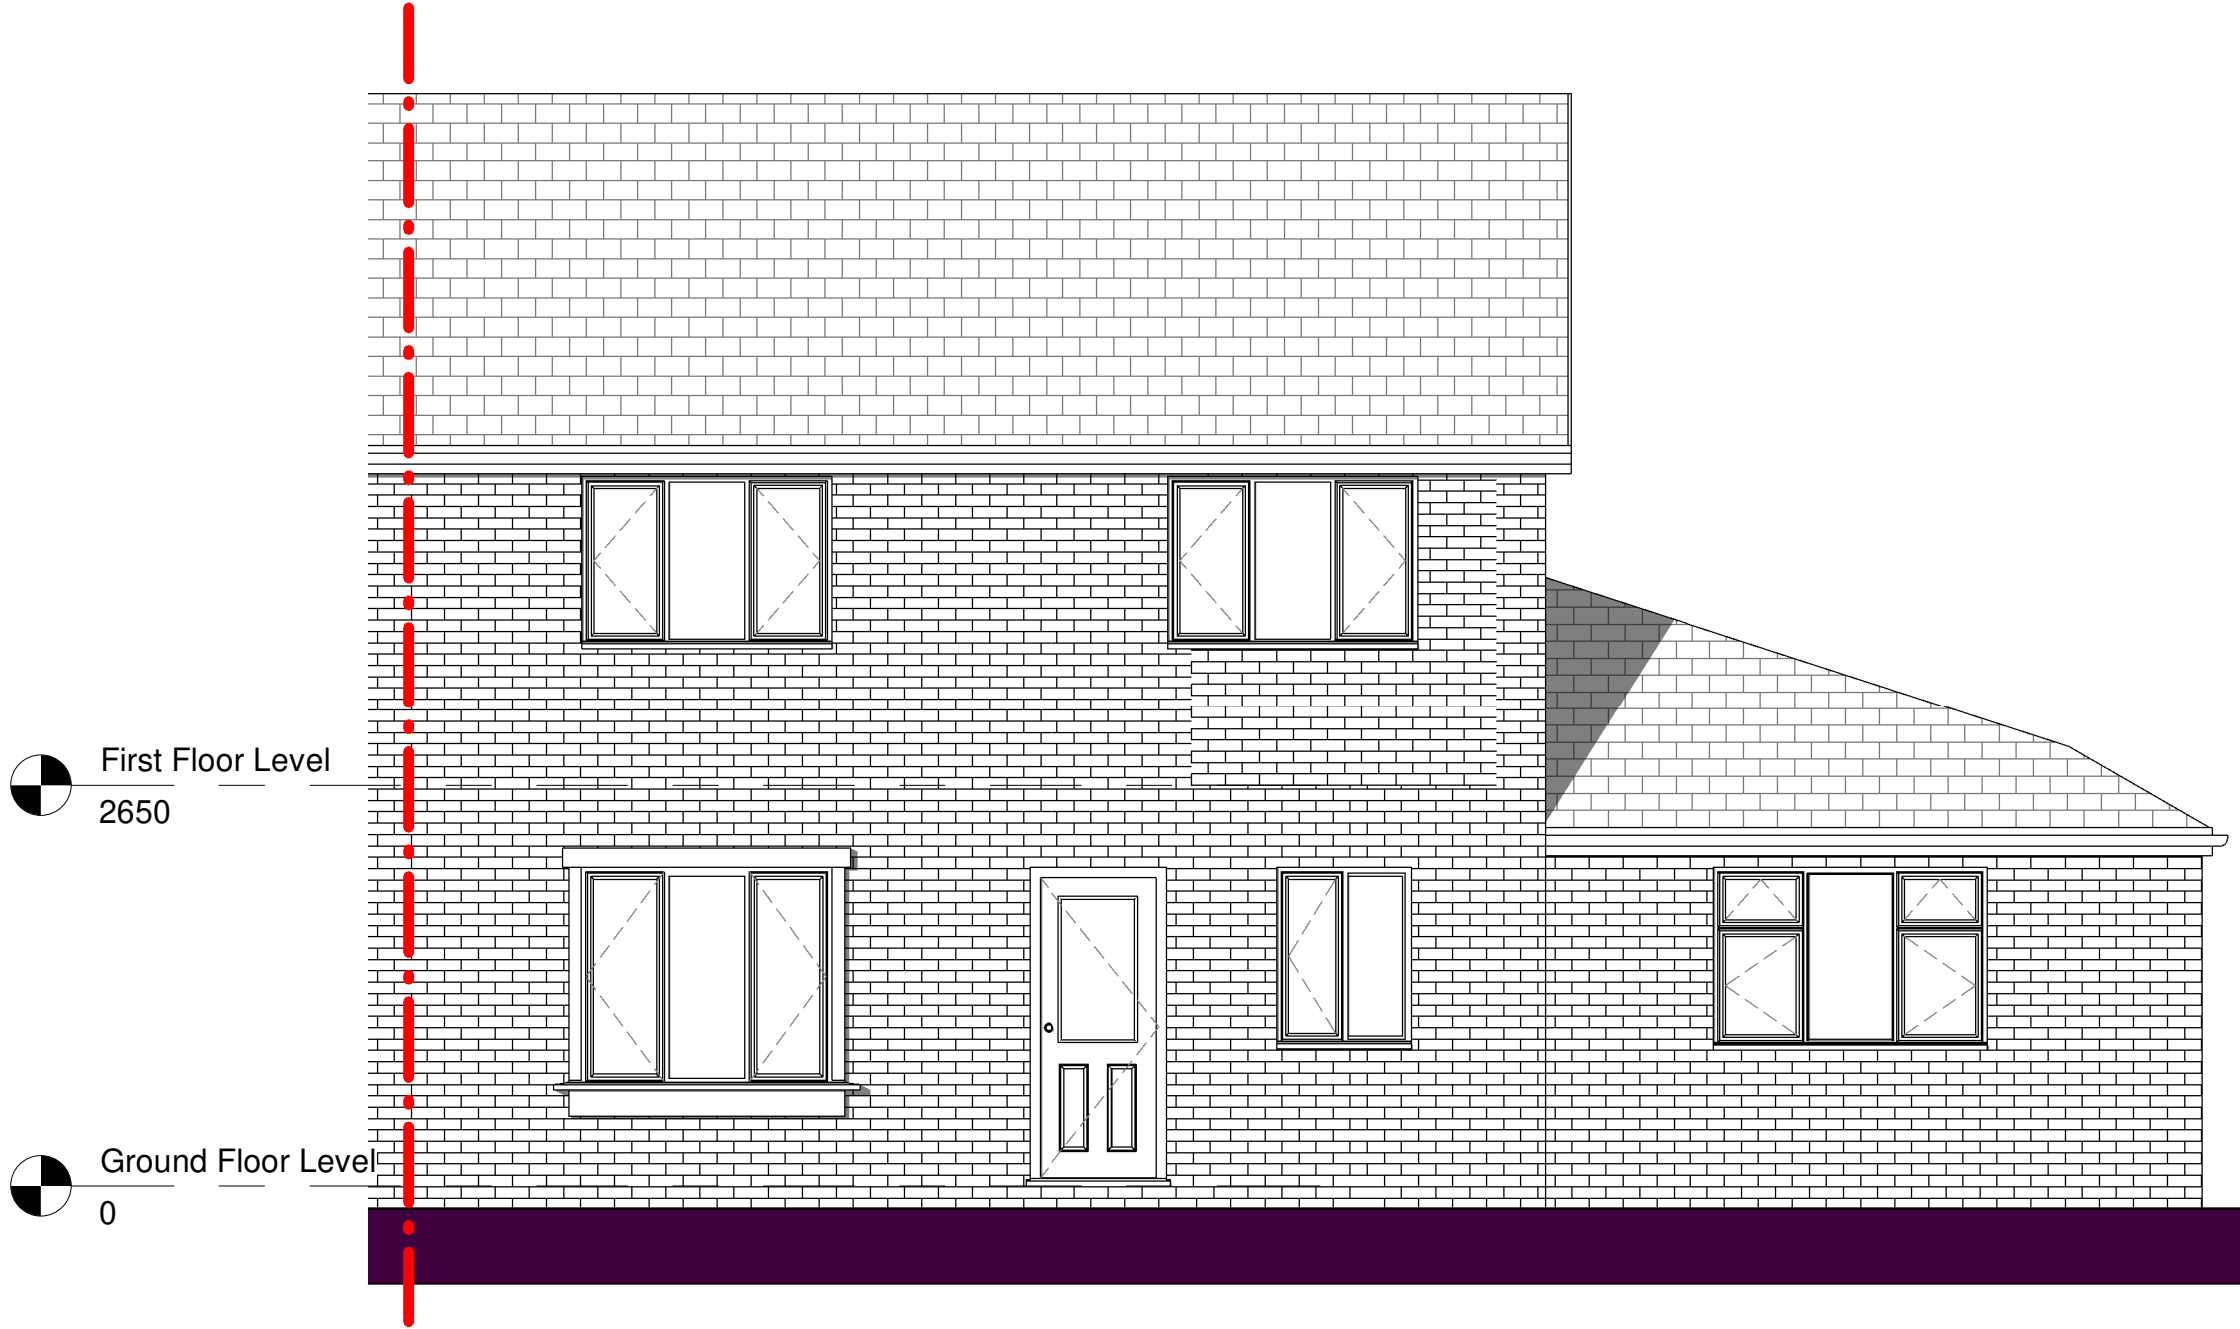


Proposed Front Elevation
Scale 1 : 50




Proposed Rear Elevation
Scale 1 : 50



Proposed Side Elevation
Scale 1 : 50

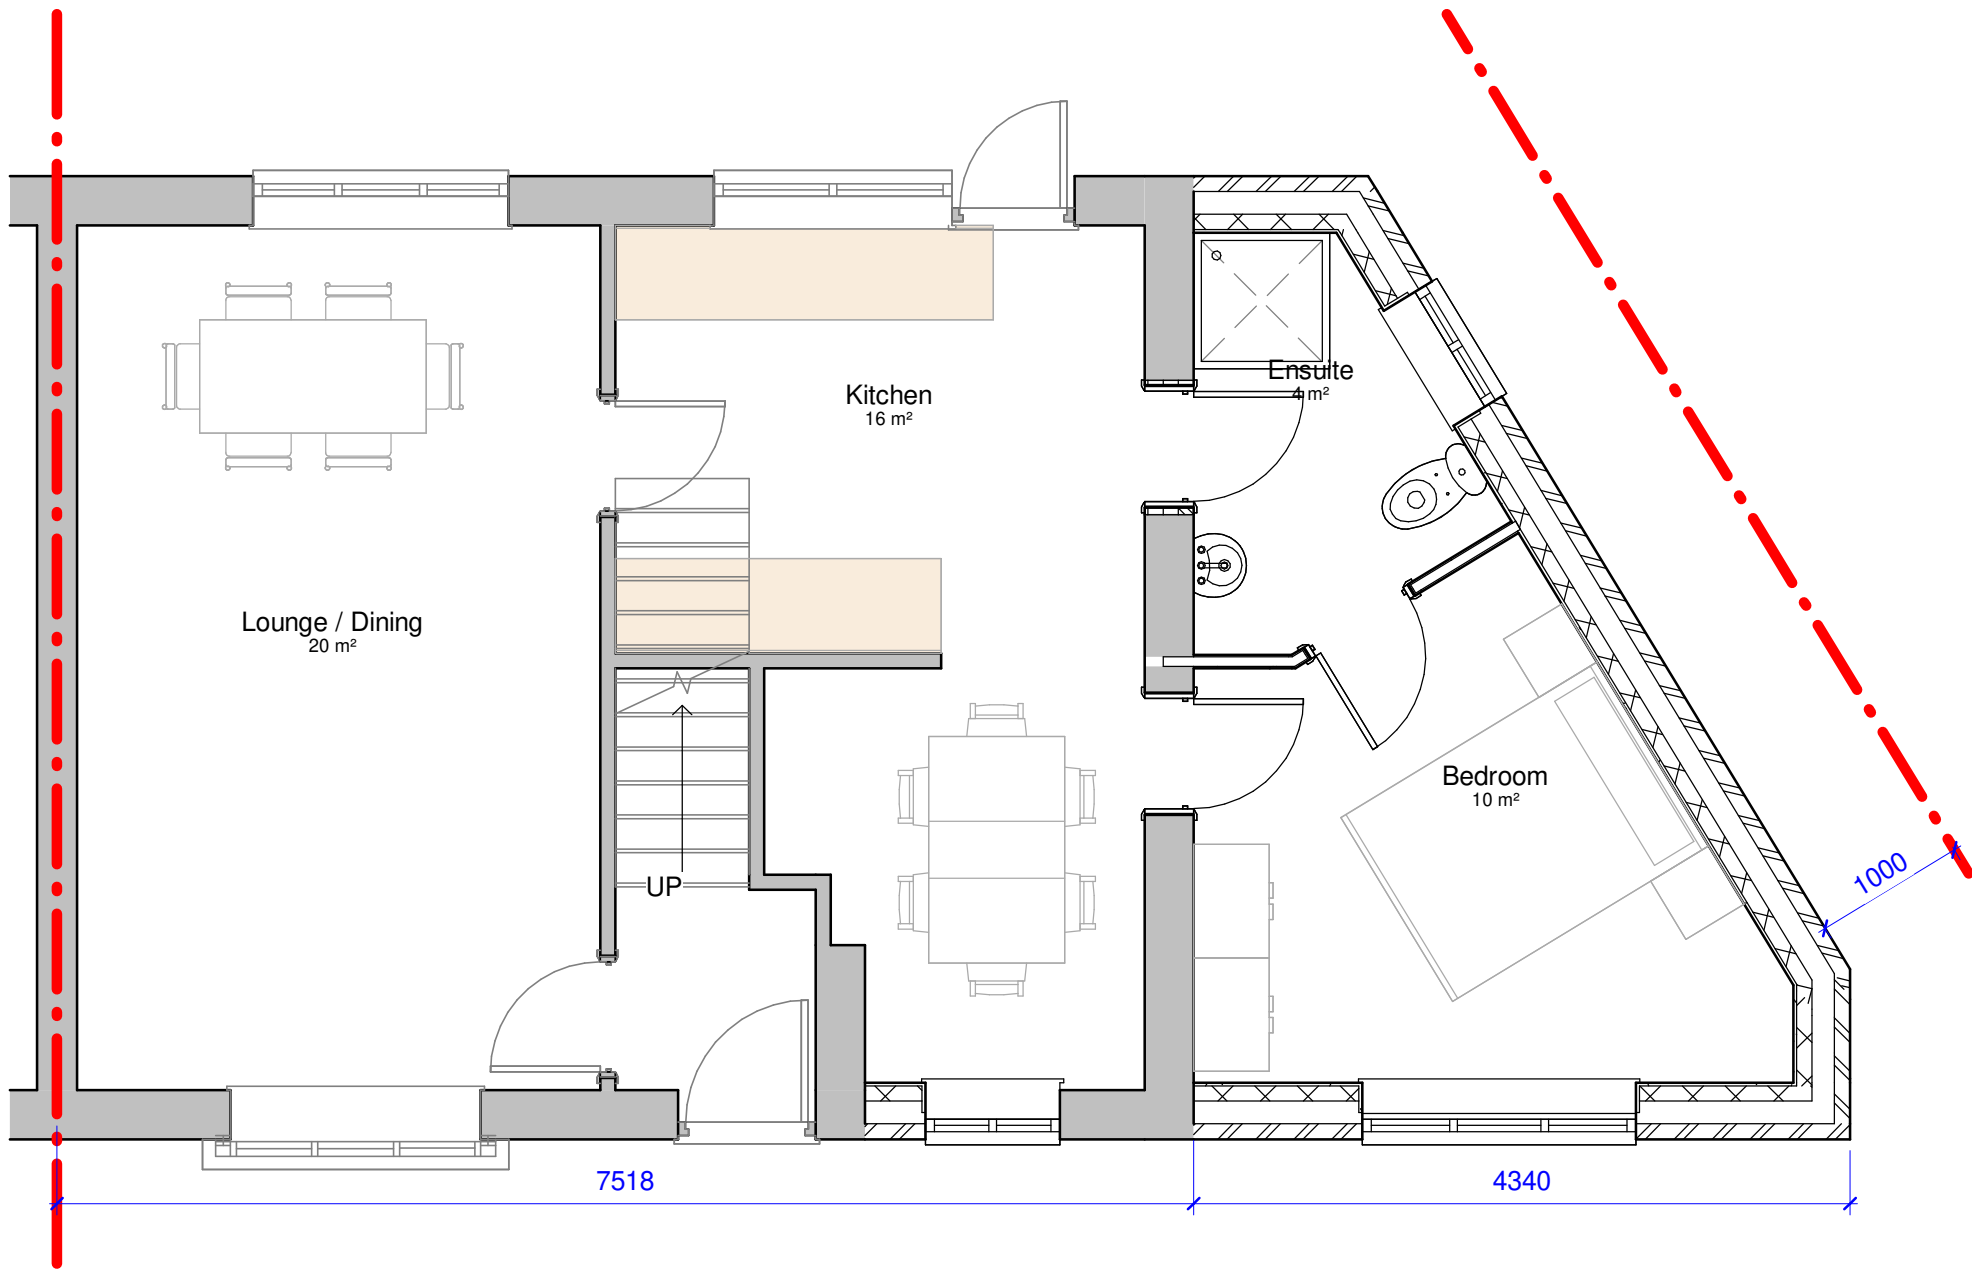

Proposed Ground Floor Plan
Scale 1 : 50

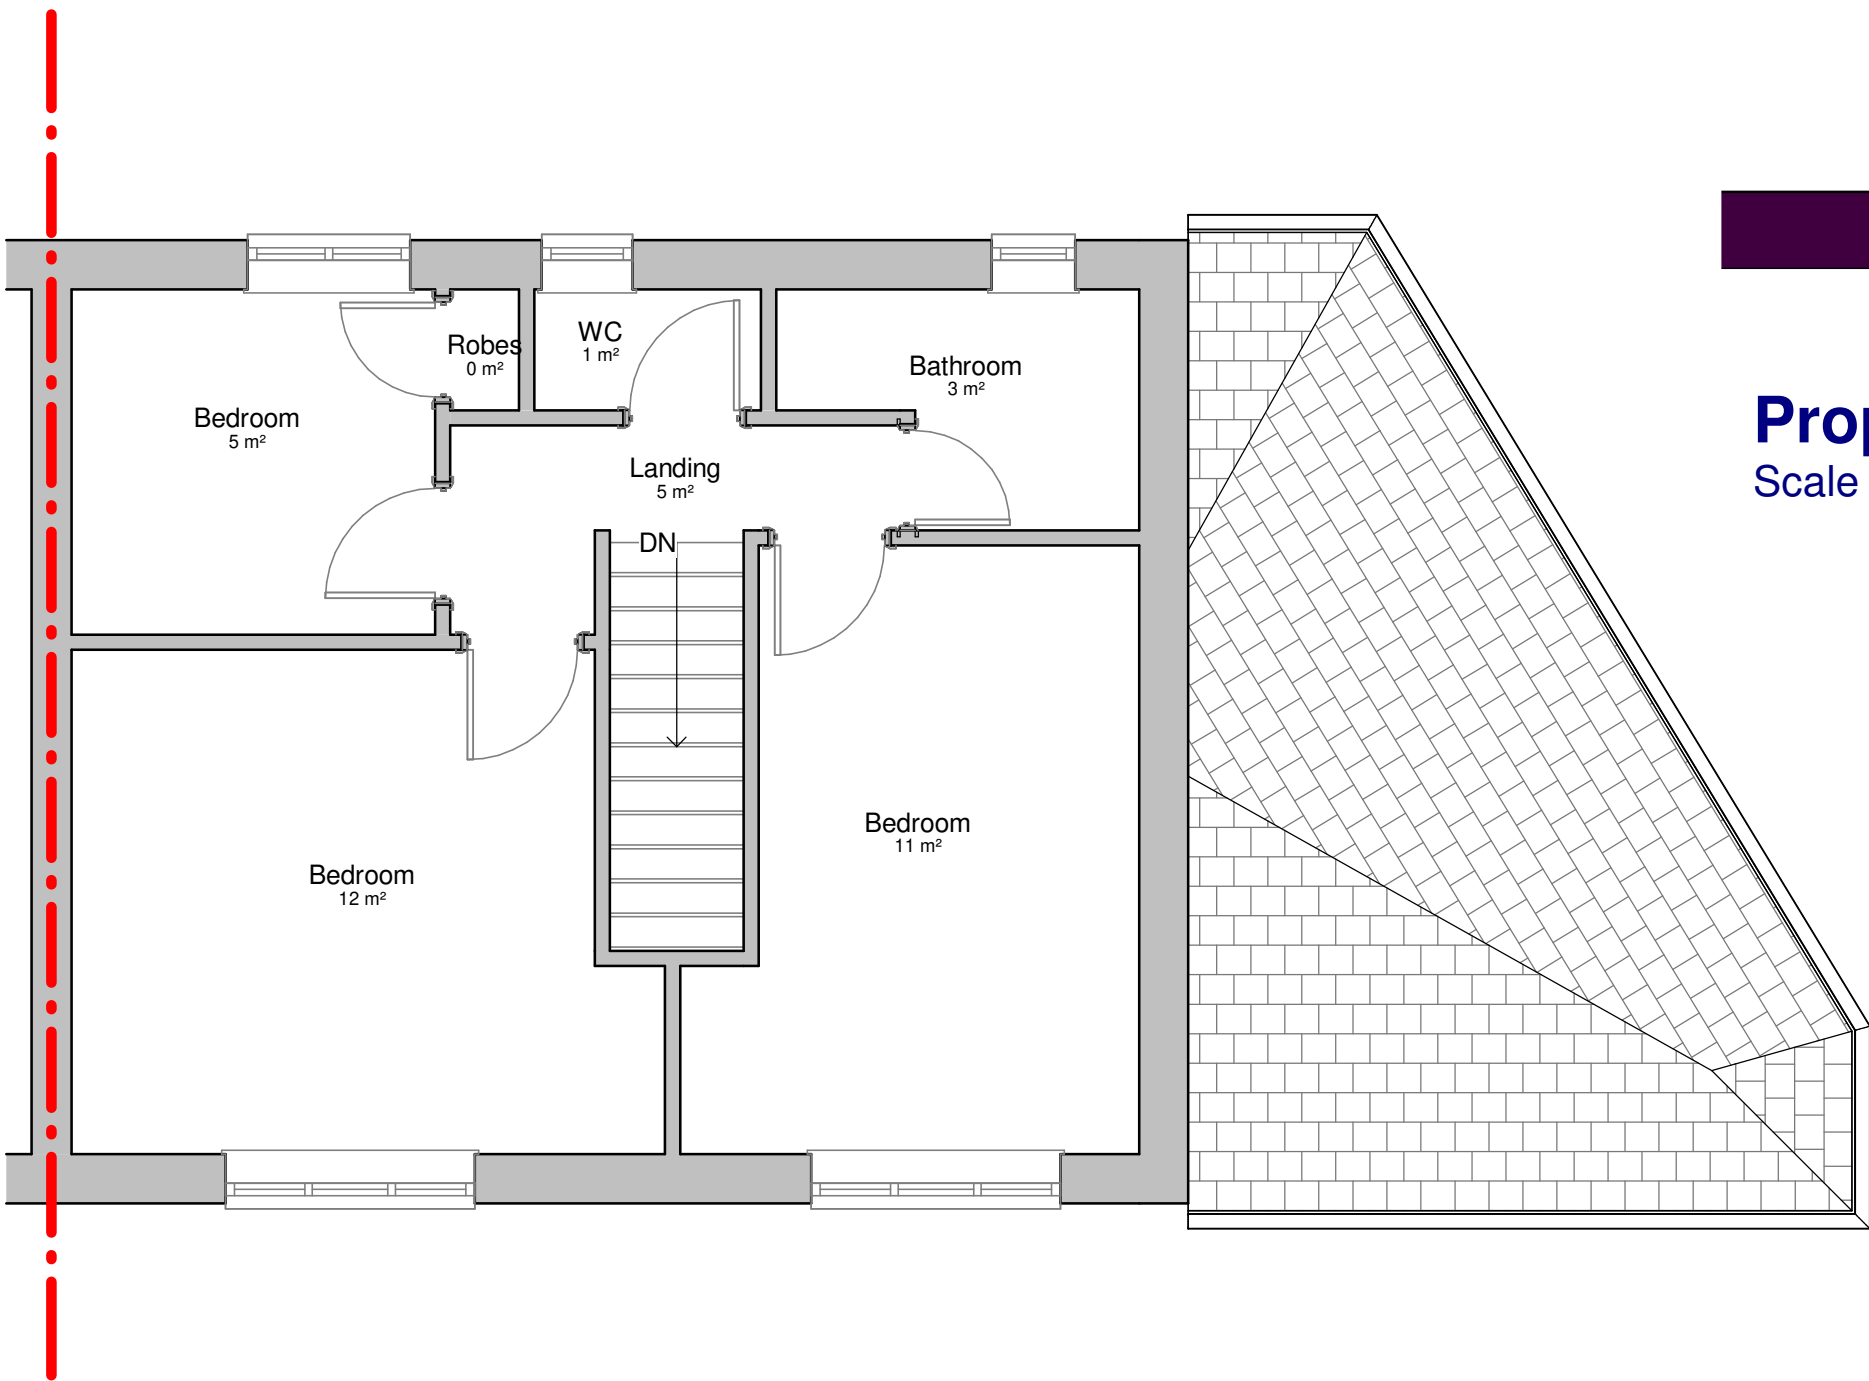

Proposed First Floor Plan
Scale 1 : 50

Rev	Description	by	Chk by	Date
Project:	Residential Extension 74 Riverdale Road, Blackley			
Title:	Ground Floor Setting Out Plan			
Client:	Mr & Mrs Rupia			
Drawn By:	TM	Checked By:	TM	on May 2023
Original Size:	A1	Project Number:	TMA-1075	
Drawing Number:	B1-ZZ-DR-A-2000			REV