


## Key Plan

- Drawings taken from  
University of Manchester  
archives dated May 1968

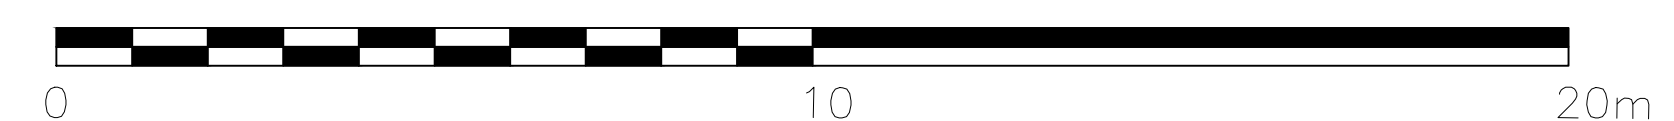

|   |          |          |            |
|---|----------|----------|------------|
| <h1>WILSON MASON</h1>   |          |          |            |
| <p>Wilson Mason LLP<br/>         Upland House<br/>         Spring Lane<br/>         Sarnesbury<br/>         e: <a href="mailto:preston@wilsonmason.co.uk">preston@wilsonmason.co.uk</a></p> |          |          |            |
| <hr/>   |          |          |            |
| <p>Drawing Status</p>   |          |          |            |
| <p style="text-align: center;">-</p>   |          |          |            |
| <hr/>   |          |          |            |
| <p>Project</p>   |          |          |            |
| <p>Stopford 3rd floor lab refurb</p>   |          |          |            |
| <hr/>   |          |          |            |
| <p>Building Name</p>   |          |          |            |
| <p>Stopford</p>   |          |          |            |
| <hr/>   |          |          |            |
| <p>Sub Site Name</p>   |          |          |            |
| <p>Site Name</p>   |          |          |            |
| <p>University of Manchester</p>   |          |          |            |
| <hr/>   |          |          |            |
| <p>Drawing Title</p>   |          |          |            |
| <p>Existing South Elevation and Section</p>   |          |          |            |
| <hr/>   |          |          |            |
| PM   | Drawn    | Checked  | Authorised |
|   | JRB      | AW       |            |
| Scale   | Date     | Date     | Date       |
| 1:100@A1   | Mar 2023 | Mar 2023 |            |
| <hr/>   |          |          | Revision   |
| <p>Drawing No.</p>   |          |          |            |
| <p>7164 L(2)- 01</p>   |          |          | 01         |