



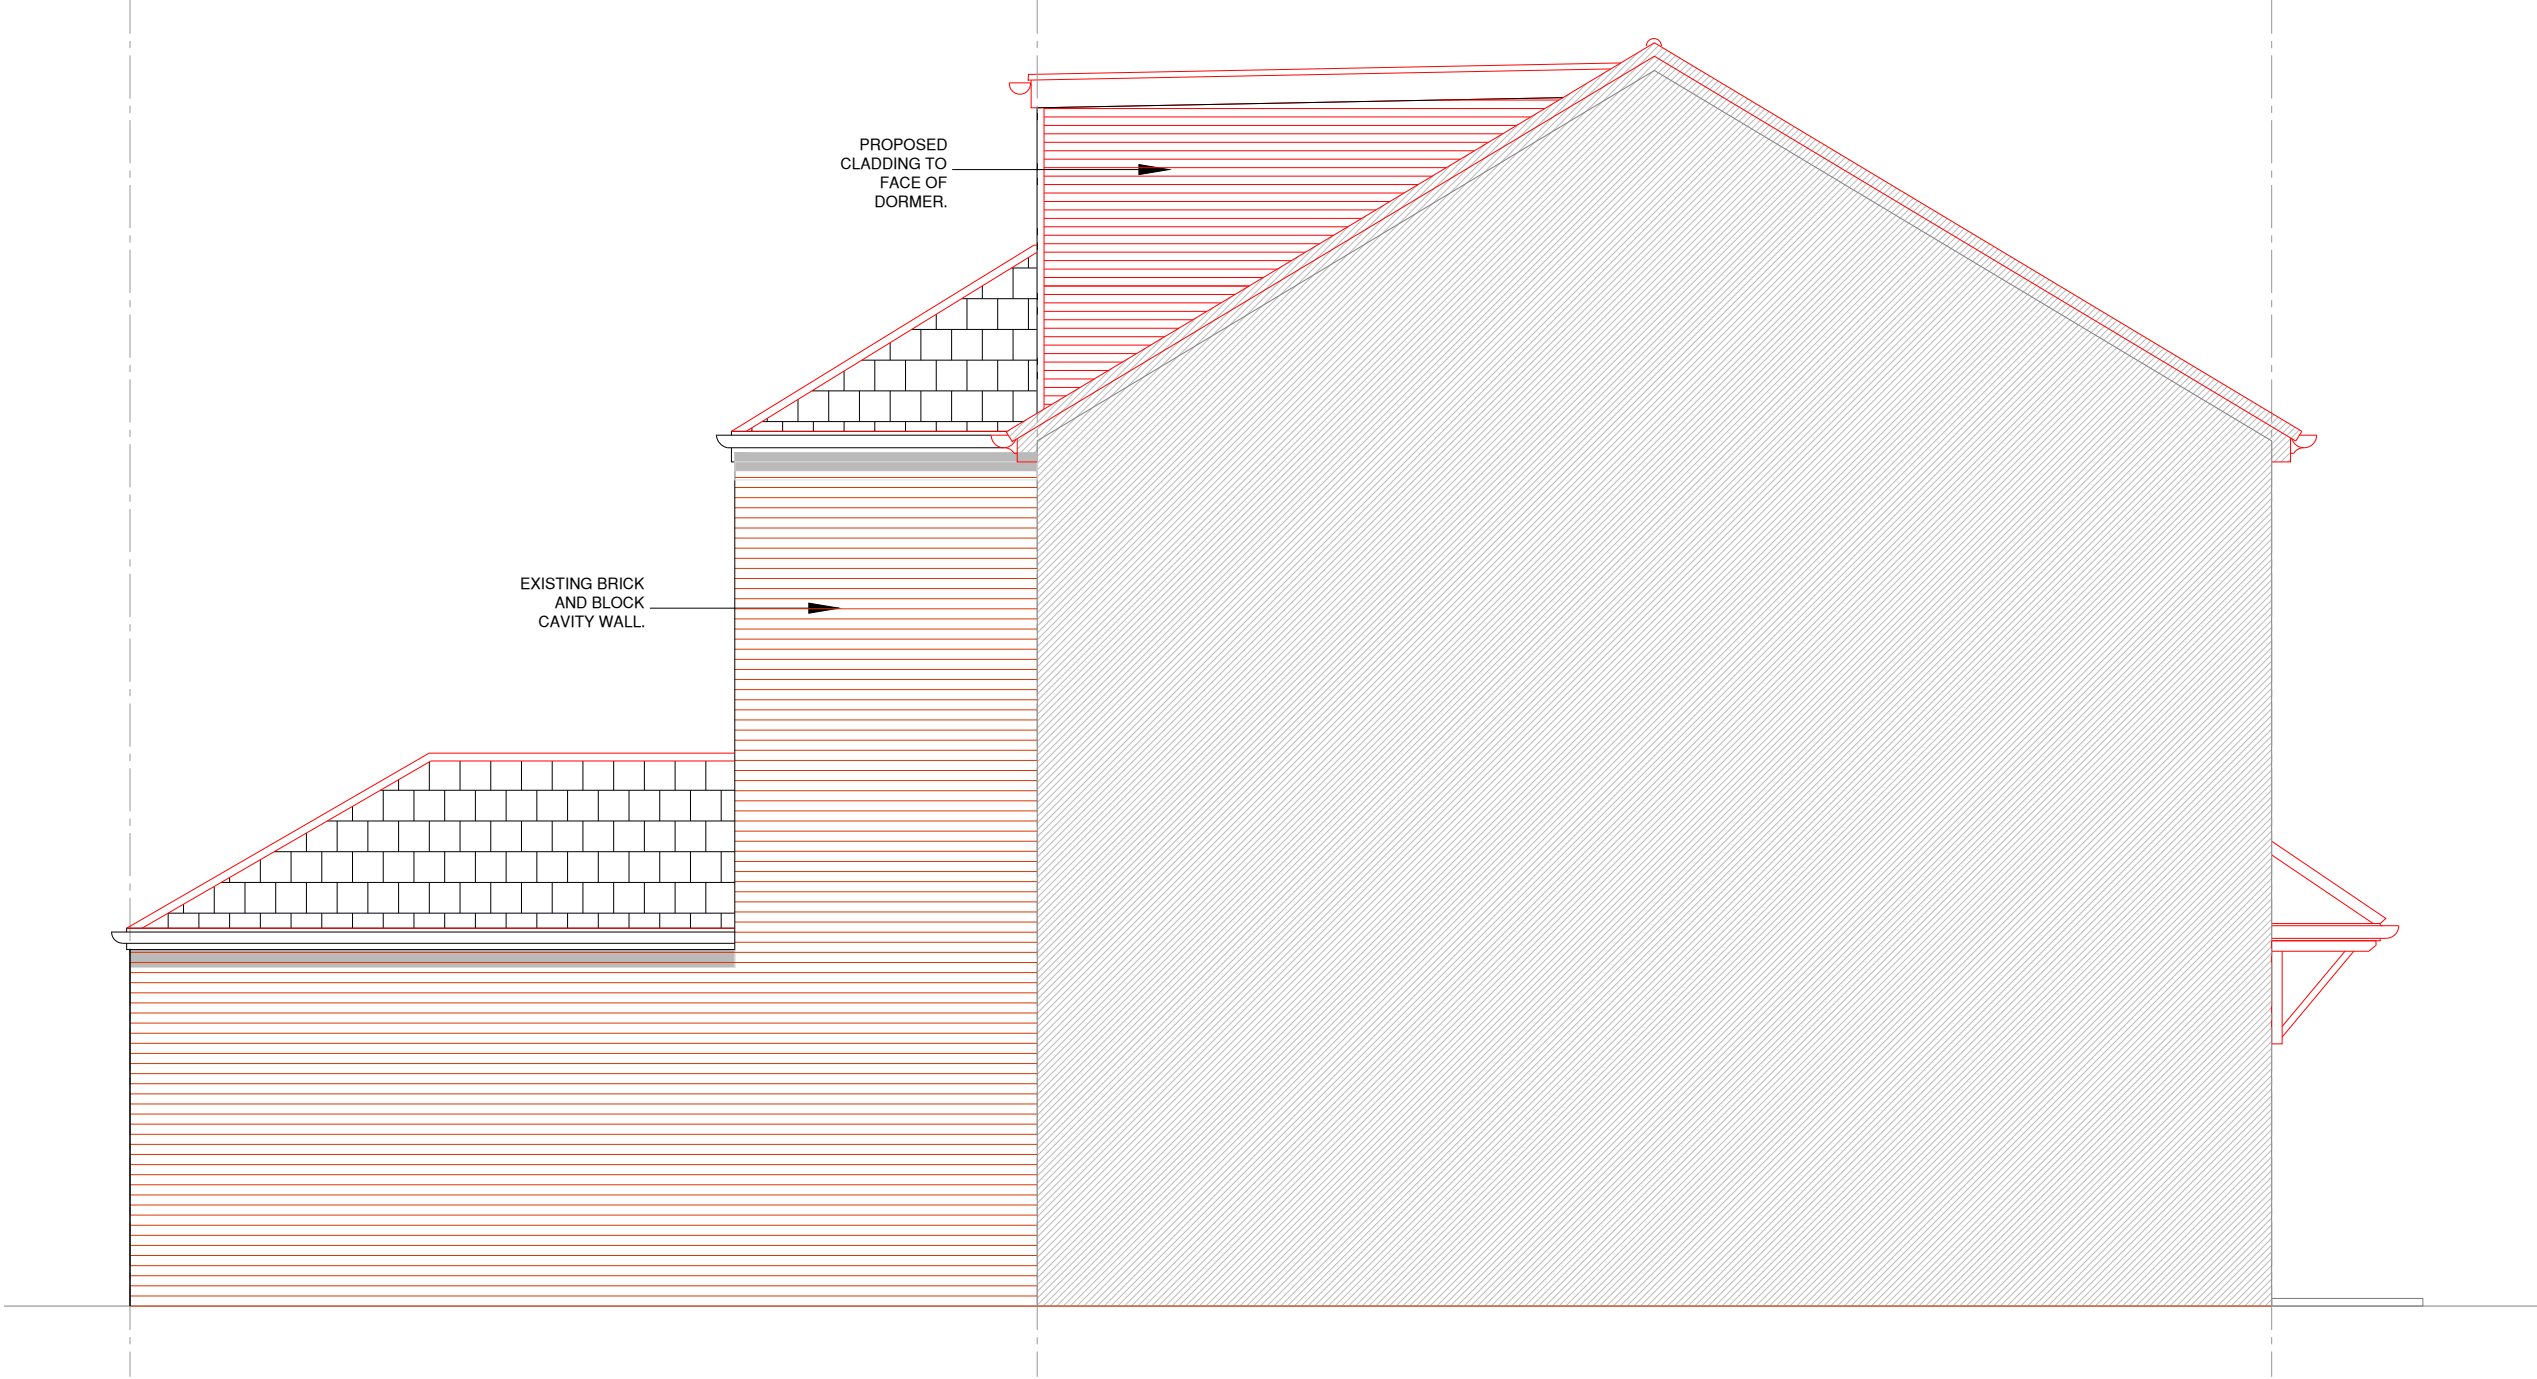

PROPOSED SIDE ELEVATION

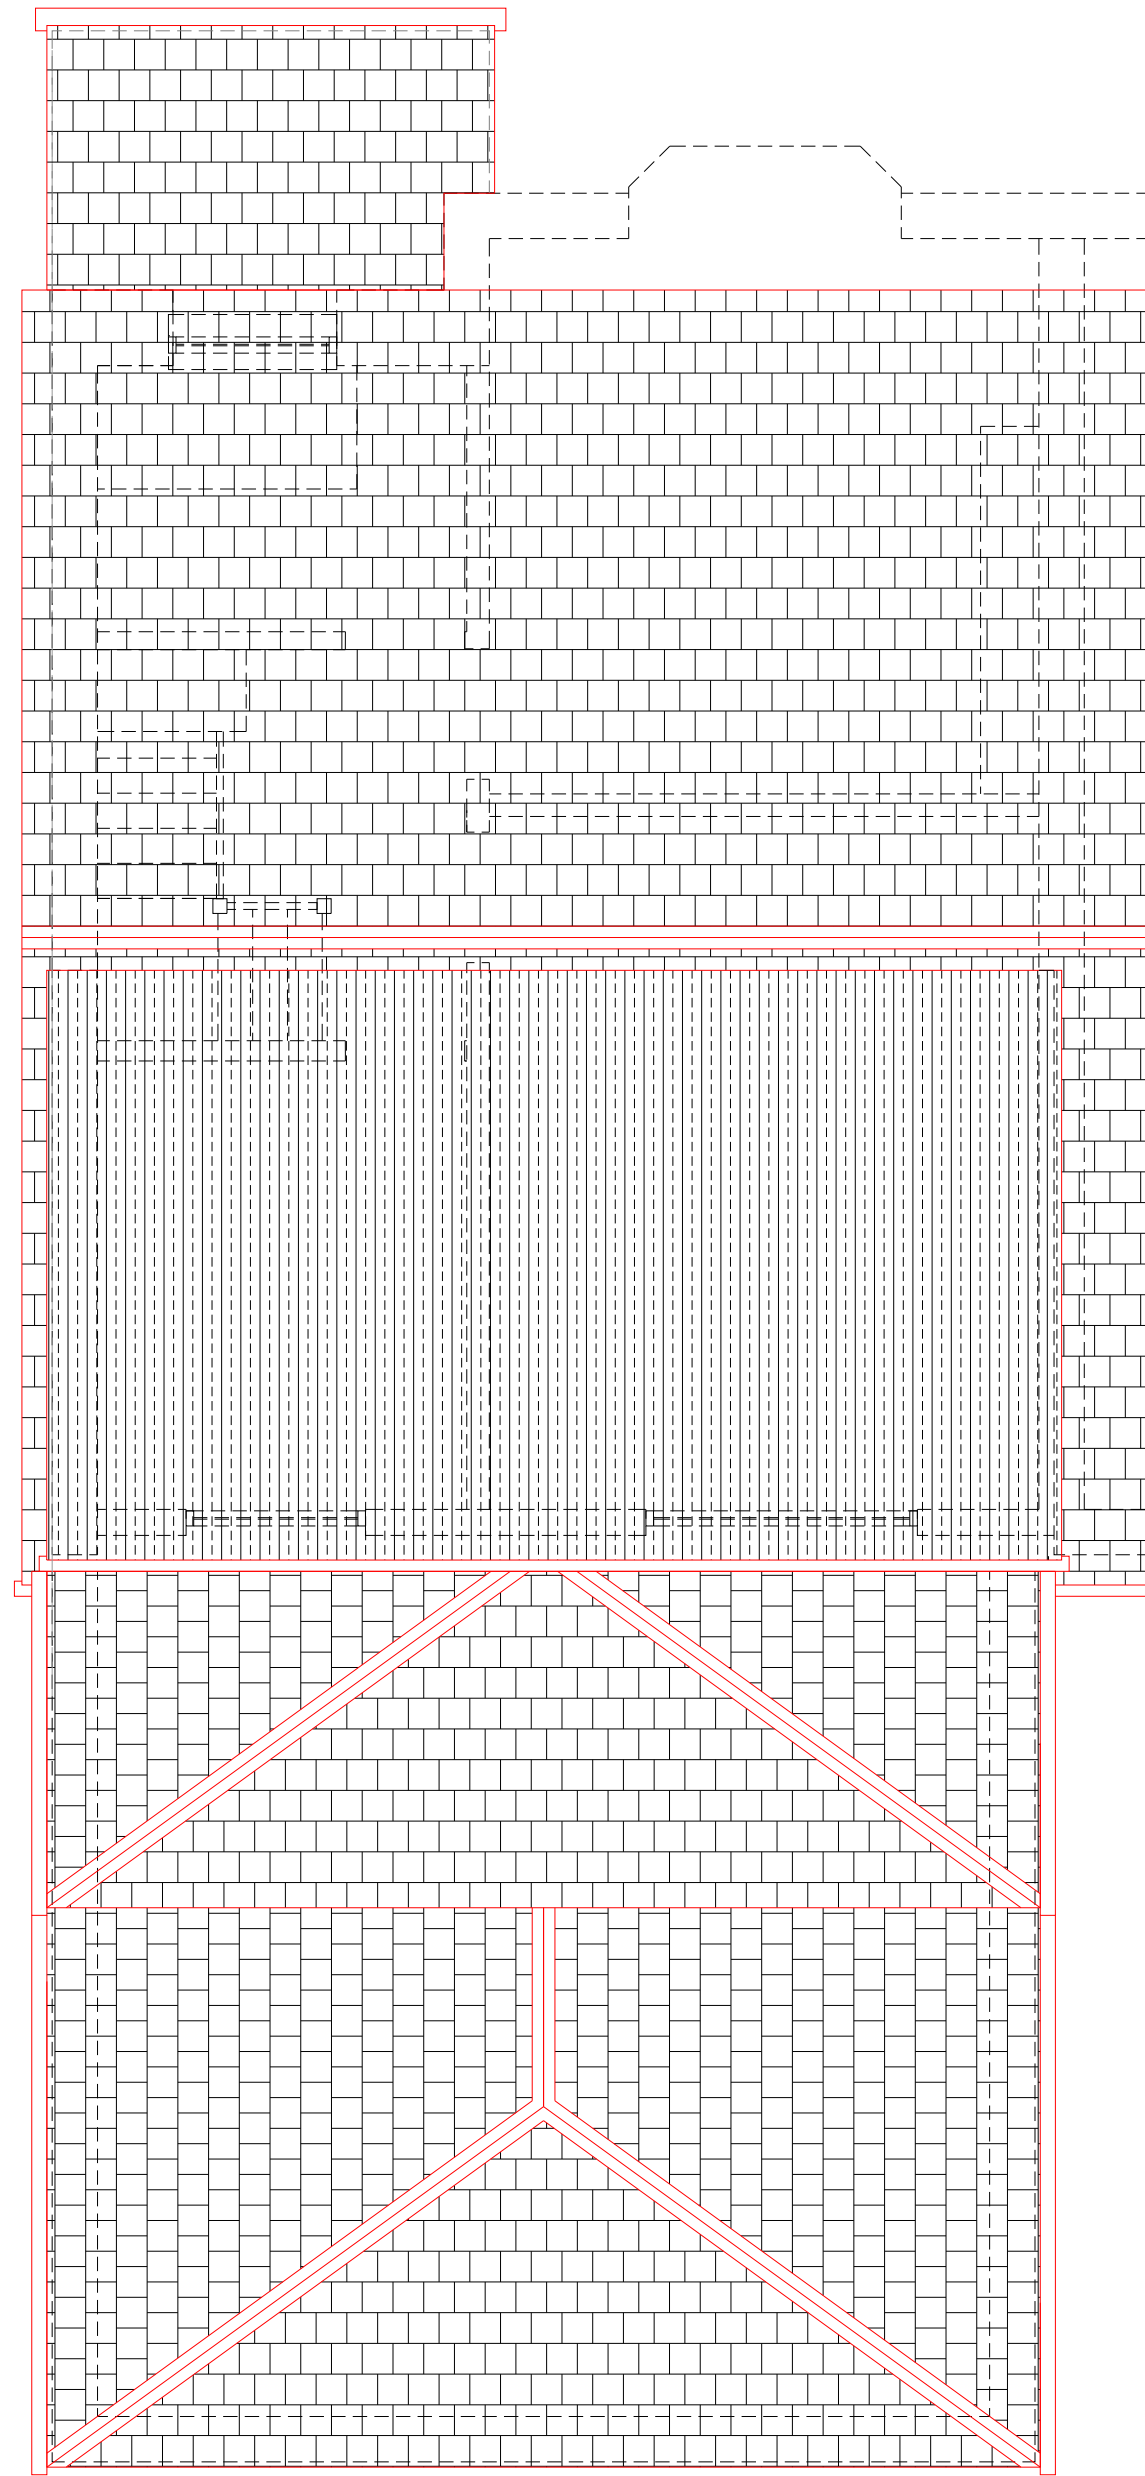

PROPOSED ROOF PLAN

Notes:

NOTES

REV:	DESCRIPTION:	BY:	DATE:



Arch Designs
*Don't just dream it,
let us design it!*
ARCH DESIGNS www.archdesigns.co.uk

CLIENT:
Mr AMIR
140 BIRCHFEILD ROAD,
FALLOWFIELD, MANCHESTER
M14 6PE

ARCHITECT:
MR REUBEN RAMELIZE
ARCH DESIGNS, WILSONS PARK C/O MAS
MONSALL ROAD
MANCHESTER M40 8WN

DRAWN:
REUBEN

CHECKED:
checked

DATE:
SEP 2023

REVISION:
.....

PROJECT NAME:
PROPOSED LOFT CONVERSION.

DRAWING TITLE:
PROPOSED PLANS AND ELEVATIONS

SCALE:
1:50

SHEET SIZE:
A1

SHEET NO.:
03

PROJECT NO:
2023/04

STATUS:
FOR PLANNING ONLY

DRAWING NO:
A1/03