


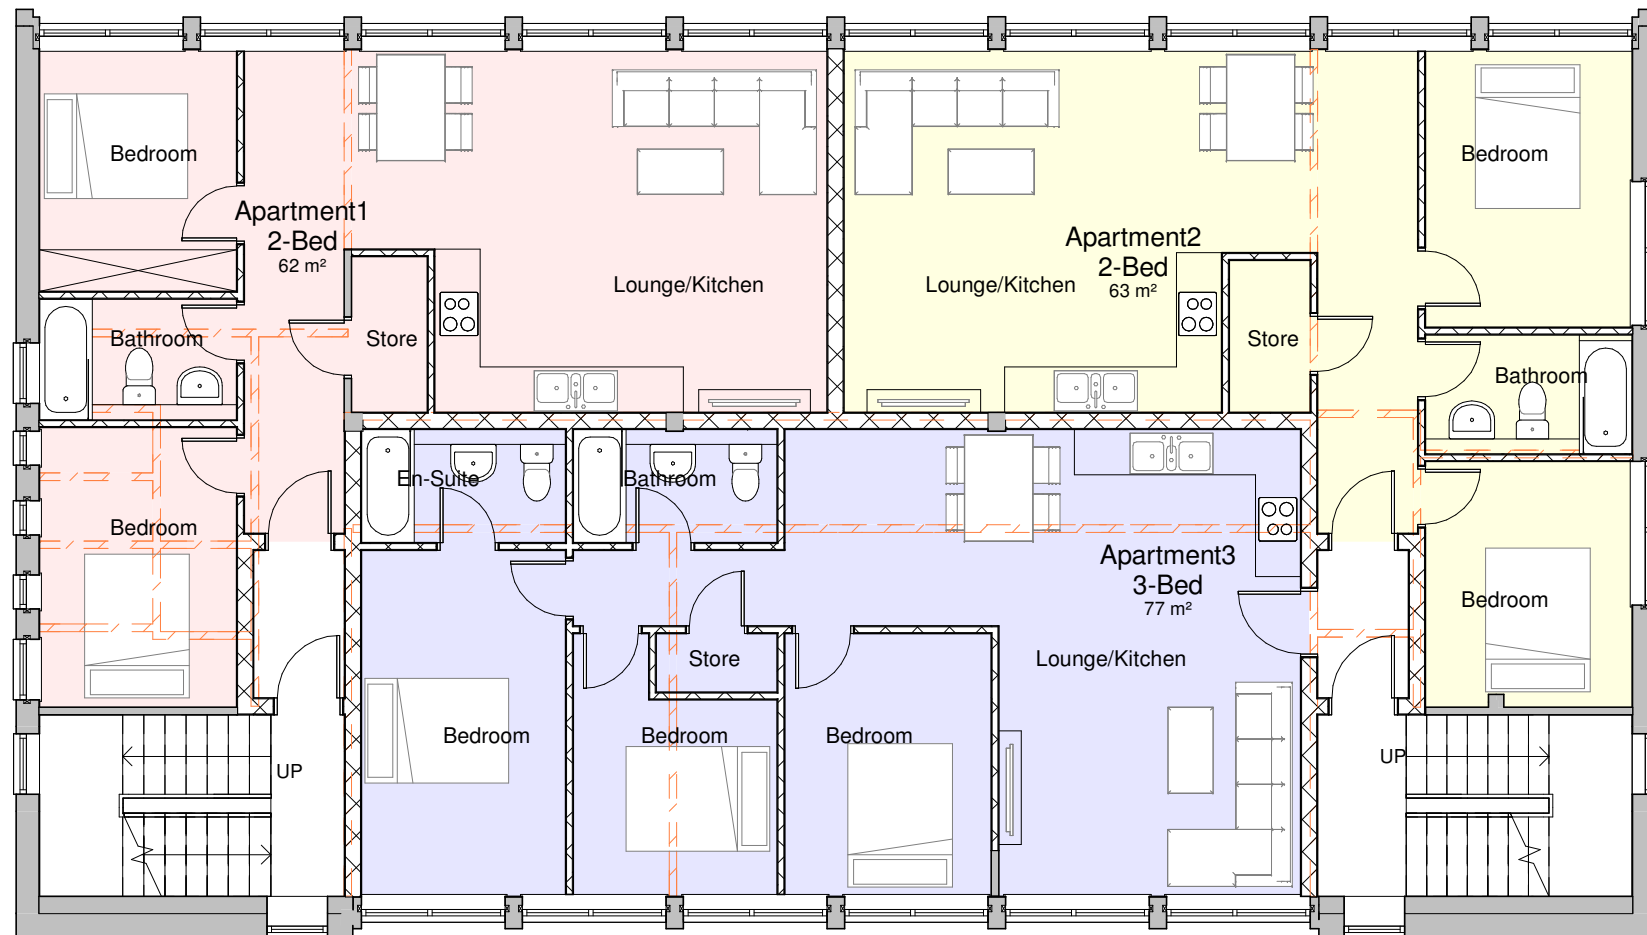

General Notes

The Architect shall have no responsibility for any use made of this document other than for that which it was prepared and issued.

All dimensions should be checked on site. Do not scale from this drawing

To be read in conjunction with all other Consultant's drawings.

The Architect to be immediately notified of any discrepancies.

Copyright on this drawing retained by the Architect.

LEGEND

- Site Boundary
- Land Owned by Applicant
- Apartment 1 62 sqm
- Apartment 2 63 sqm
- Apartment 3 77 sqm

P6	09/01/24	AK	SH	Amended Bike Store & Red Line	
P5	02/01/24	AK	SH	Amended Red Line	
P4	08/12/23	AK	SH	Amended Drawings	
P3	07/08/23	AK	SH	Amended Drawings	
P2	31/07/23	AK	SH	Amended Drawings	
P1	28/07/23	AK	SH	Initial Issue	
No.	Date	Dwn	Chk	App	Revision or reason for issue

Client
Stay Inn Hotel

createitstudios
... leave an impression

Create It Studios (NW) Ltd
Universal Square
Devonshire Street North
Manchester
M12 6JH
info@createitstudios.co.uk

Project Title
166 Plymouth Grove, Manchester M13 0AF

Scale / North Point
1 : 100

Drawing Title
Proposed First Floor Plan

Drawing Number A1507(02)AP003	Revision P6
Drawing Status Preliminary	

