




NORTH-WEST ELEVATION (PATON STREET)
AS EXISTING (1:50)

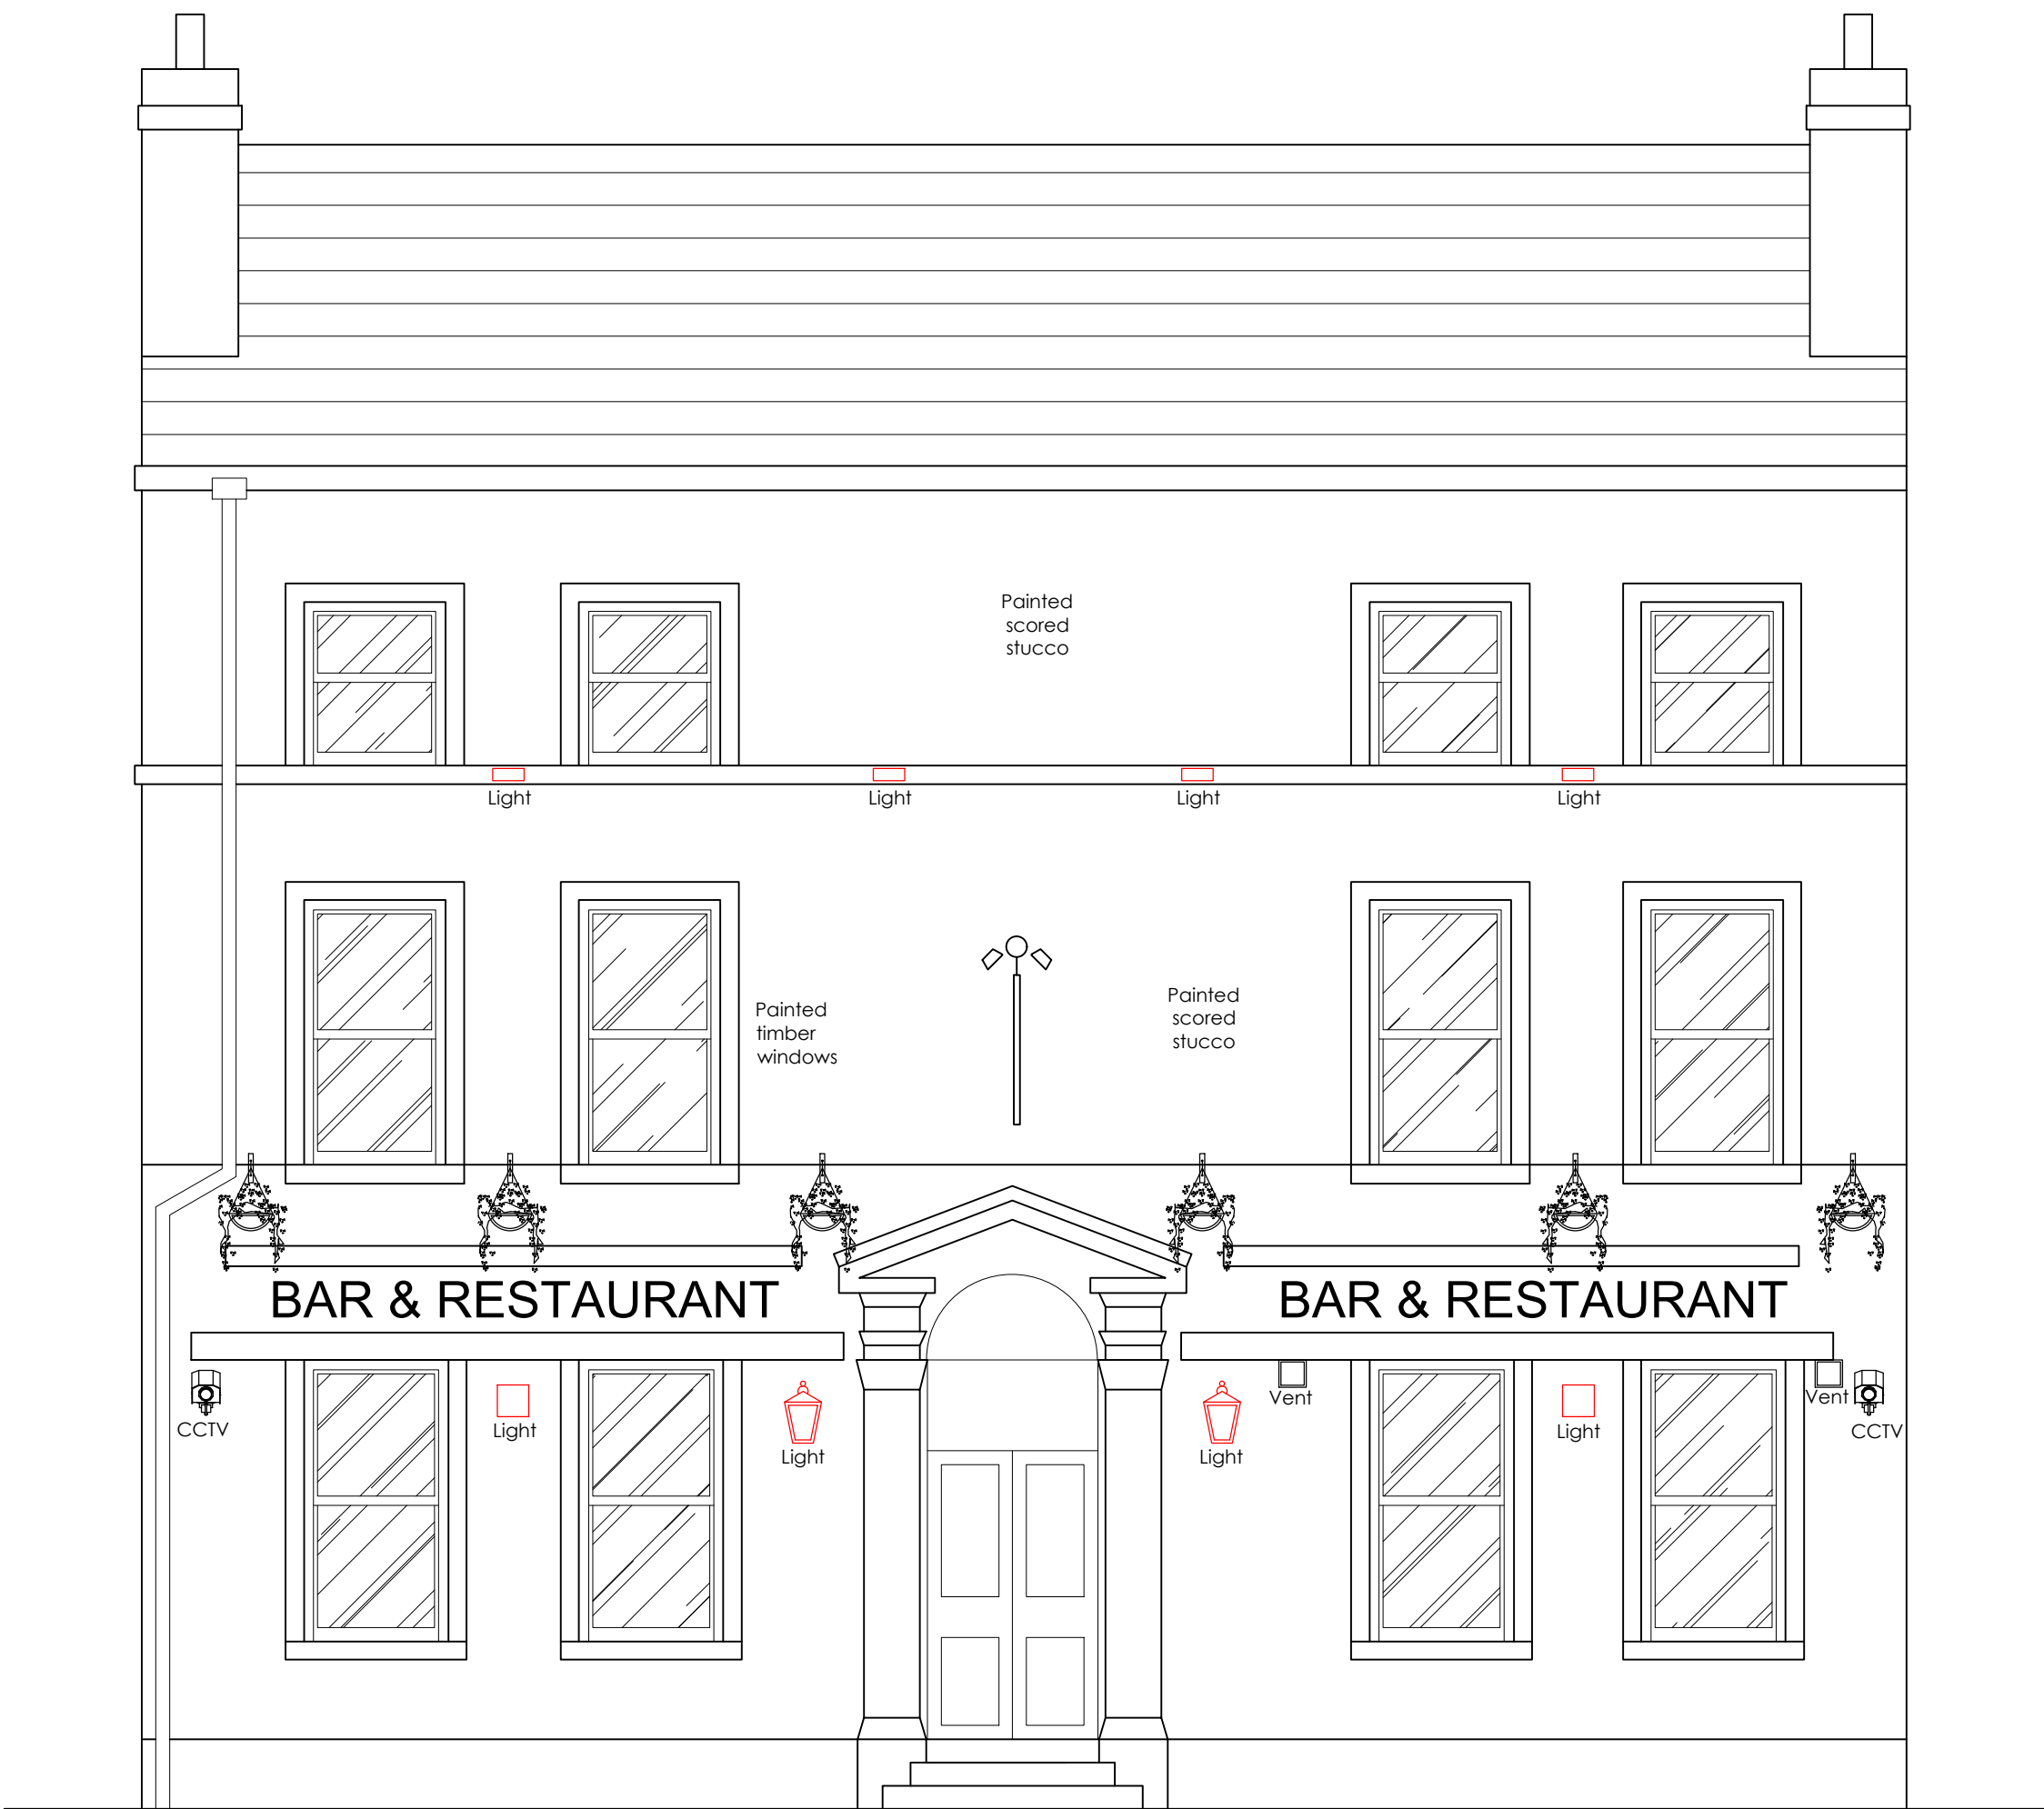

SOUTH-WEST ELEVATION (PICCADILLY)
AS EXISTING (1:50)



NORTH-EAST ELEVATION (BACK PICCADILLY)
AS EXISTING (1:50)

Rev	Description	By	Date
-	-	-	-

INVENTIVE DESIGN ASSOCIATES
ARCHITECTURE & INTERIOR DESIGN

57 Station Road, Cheadle Hulme
Stockport, Greater Manchester SK8 7AA
Company Reg No: 9251414

TRUST PUBS
The Brunswick
97 Piccadilly, Manchester M1 2DB

EXISTING ELEVATIONS

DRAWN MBG DATE 14/11/21 DRAWING NO. 22108-103

SCALE 1:50@A0 REV. -

0161 428 0310
office@inventiveda.com
www.inventiveda.com
@inventiveda