




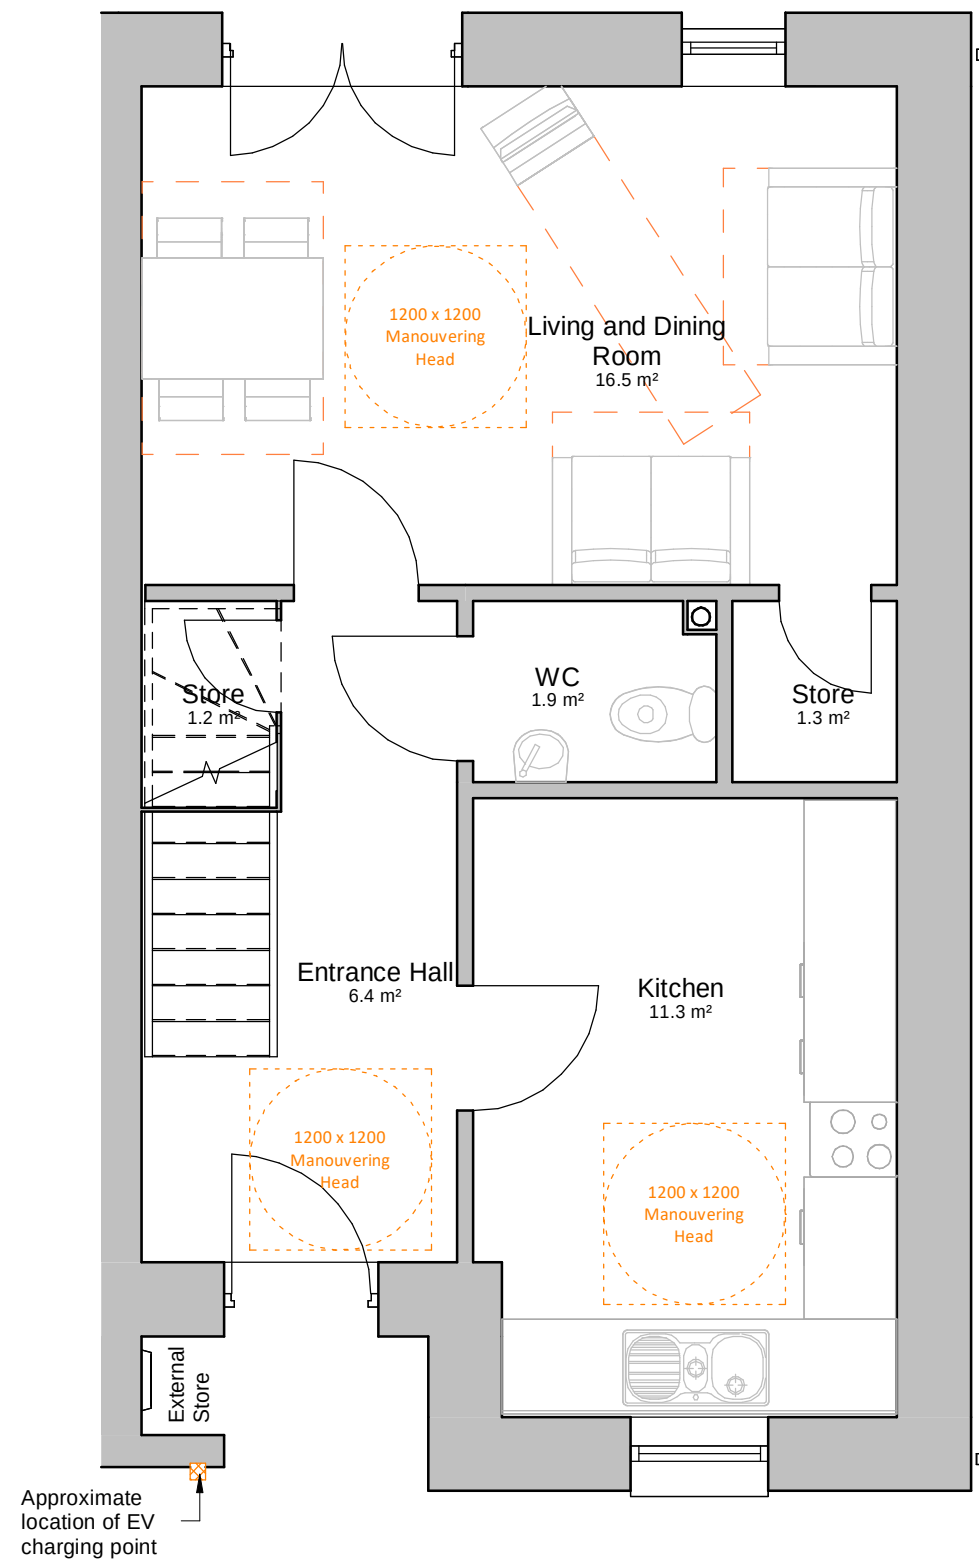

House Type 2 - 2BH 83m² Ground Floor Plan
1 : 50

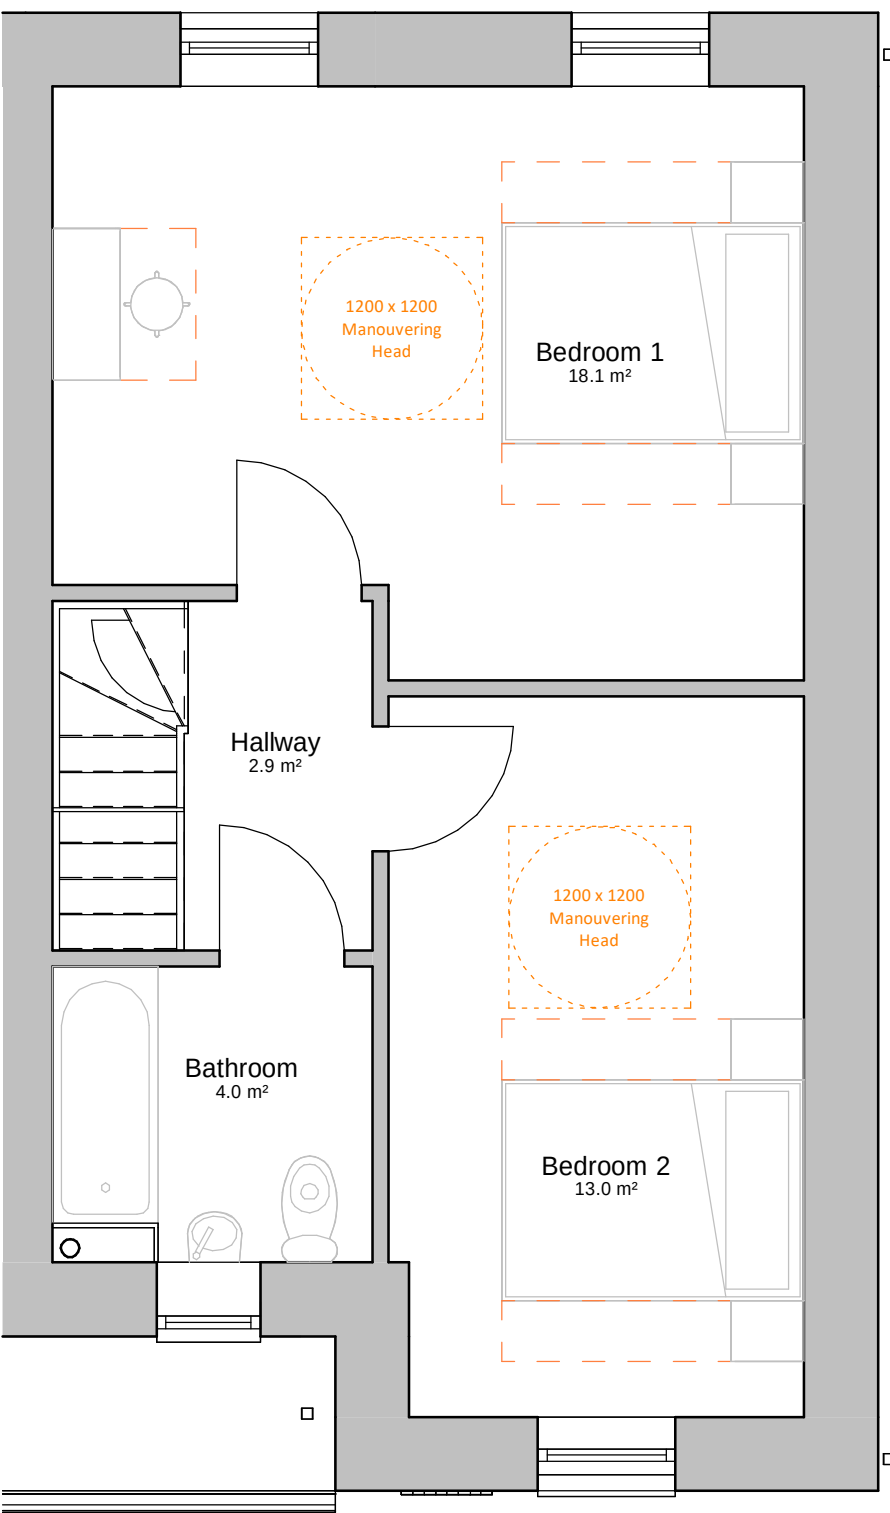


House Type 2 - 2BH 83m² First Floor Plan
1 : 50

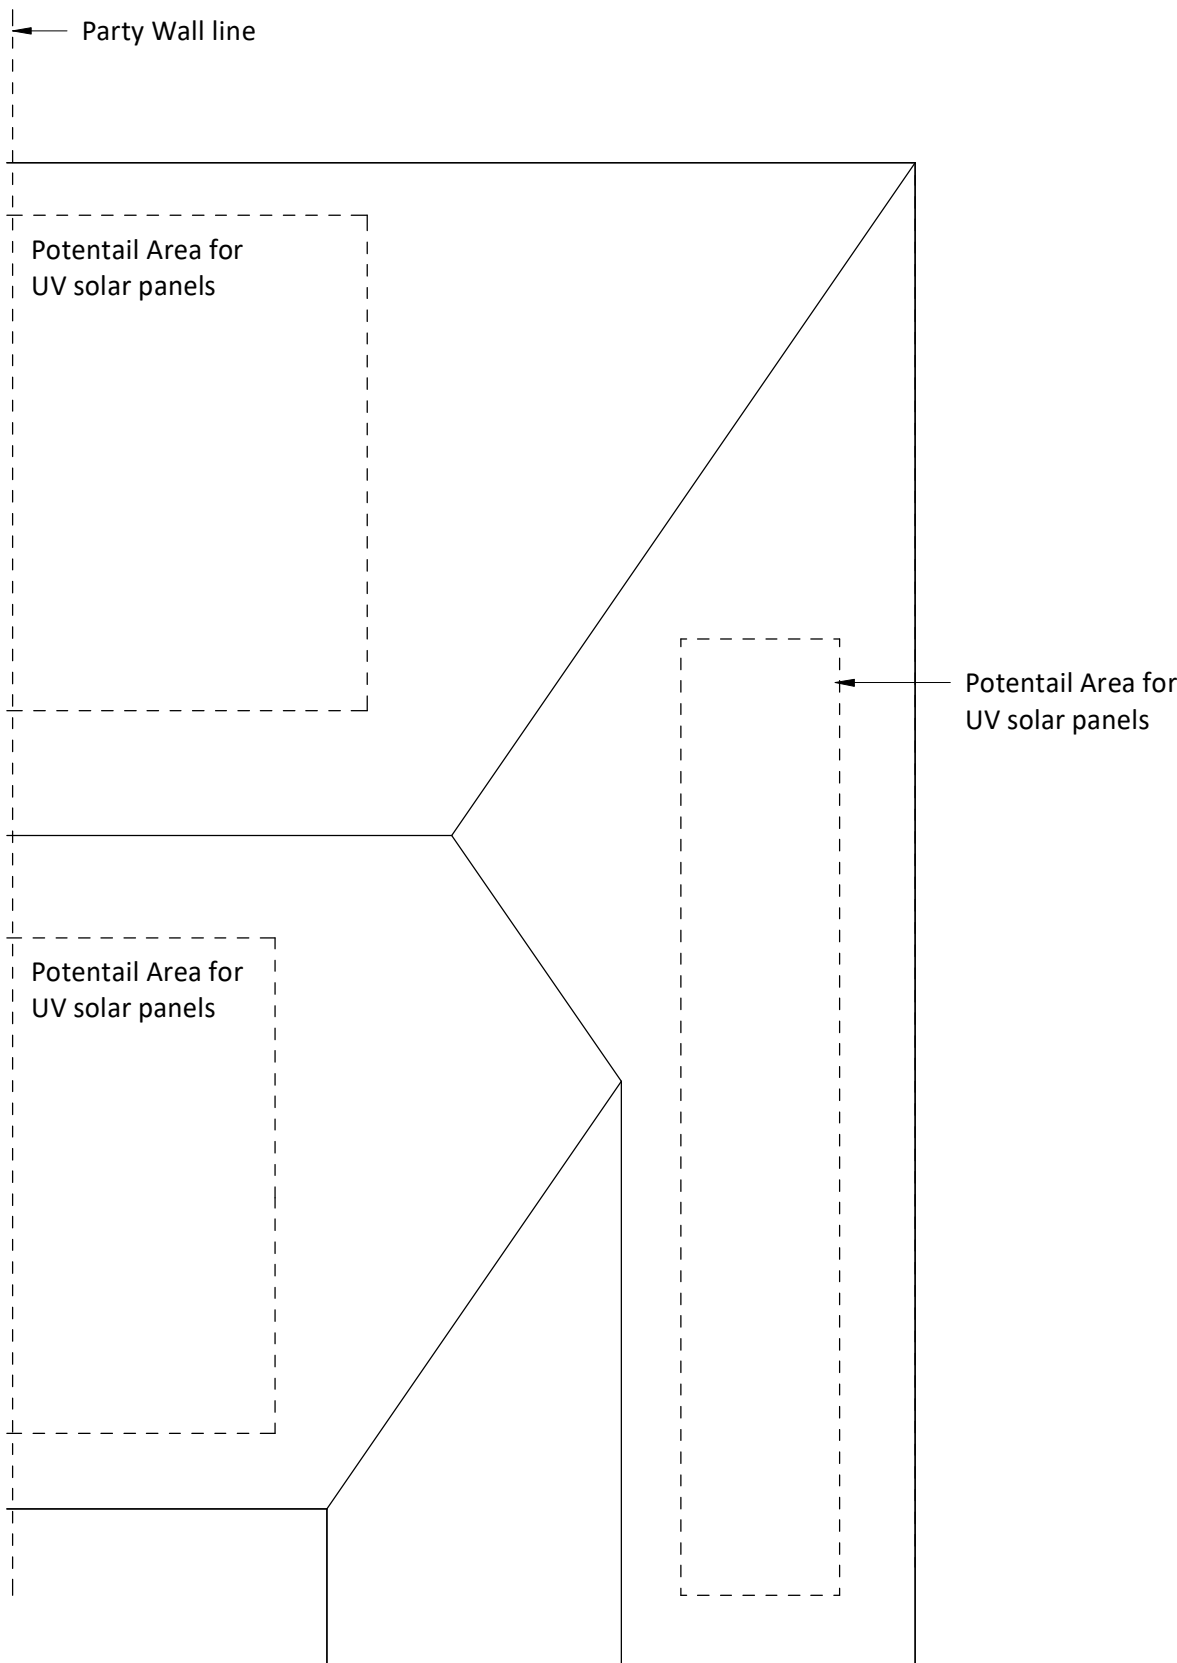

House Type 2 - 2BH 83m² Roof Plan
1 : 50

Layout in line with Independent
Living and Age Friendly Principles

 

4	12.12.23	JW	Indicative outline for UV solar panels added to roof plans
3	08.12.23	JW	Drawing package revised to show increased wall build-up and 195mm reveal
2	13.07.23	JW	House type updated following value engineering. Update of file identifier and title block. Information provided regarding bat and swift boxes inline with EM Ecology reports
1	18.04.23	HG	Bicycle storage relocated to the rear in line with client comments following meeting
Rev	Date	Int	Description



CLIENT:

Jigsaw

PROJECT:

P500 House Type 2

DESCRIPTION:

House Type 2 - Proposed Plans 00

PURPOSE OF ISSUE:

Planning

DRAWN BY:	CHECKED	DATE:	SCALE @ A1:
JW	VS	13.02.23	1 : 50

JOB NO:	STATUS CODE:	DRAWING NO:	REV
3788	S2	155	4

FILE IDENTIFIER:
LR-BTP-01-ZZ-DR-A-3788_155.4

Elizabeth House 486 Didsbury Road Heaton Mersey Stockport SK4 3BS
0161 443 1221 info@bernardtaylor.co.uk www.btparchitects.co.uk