




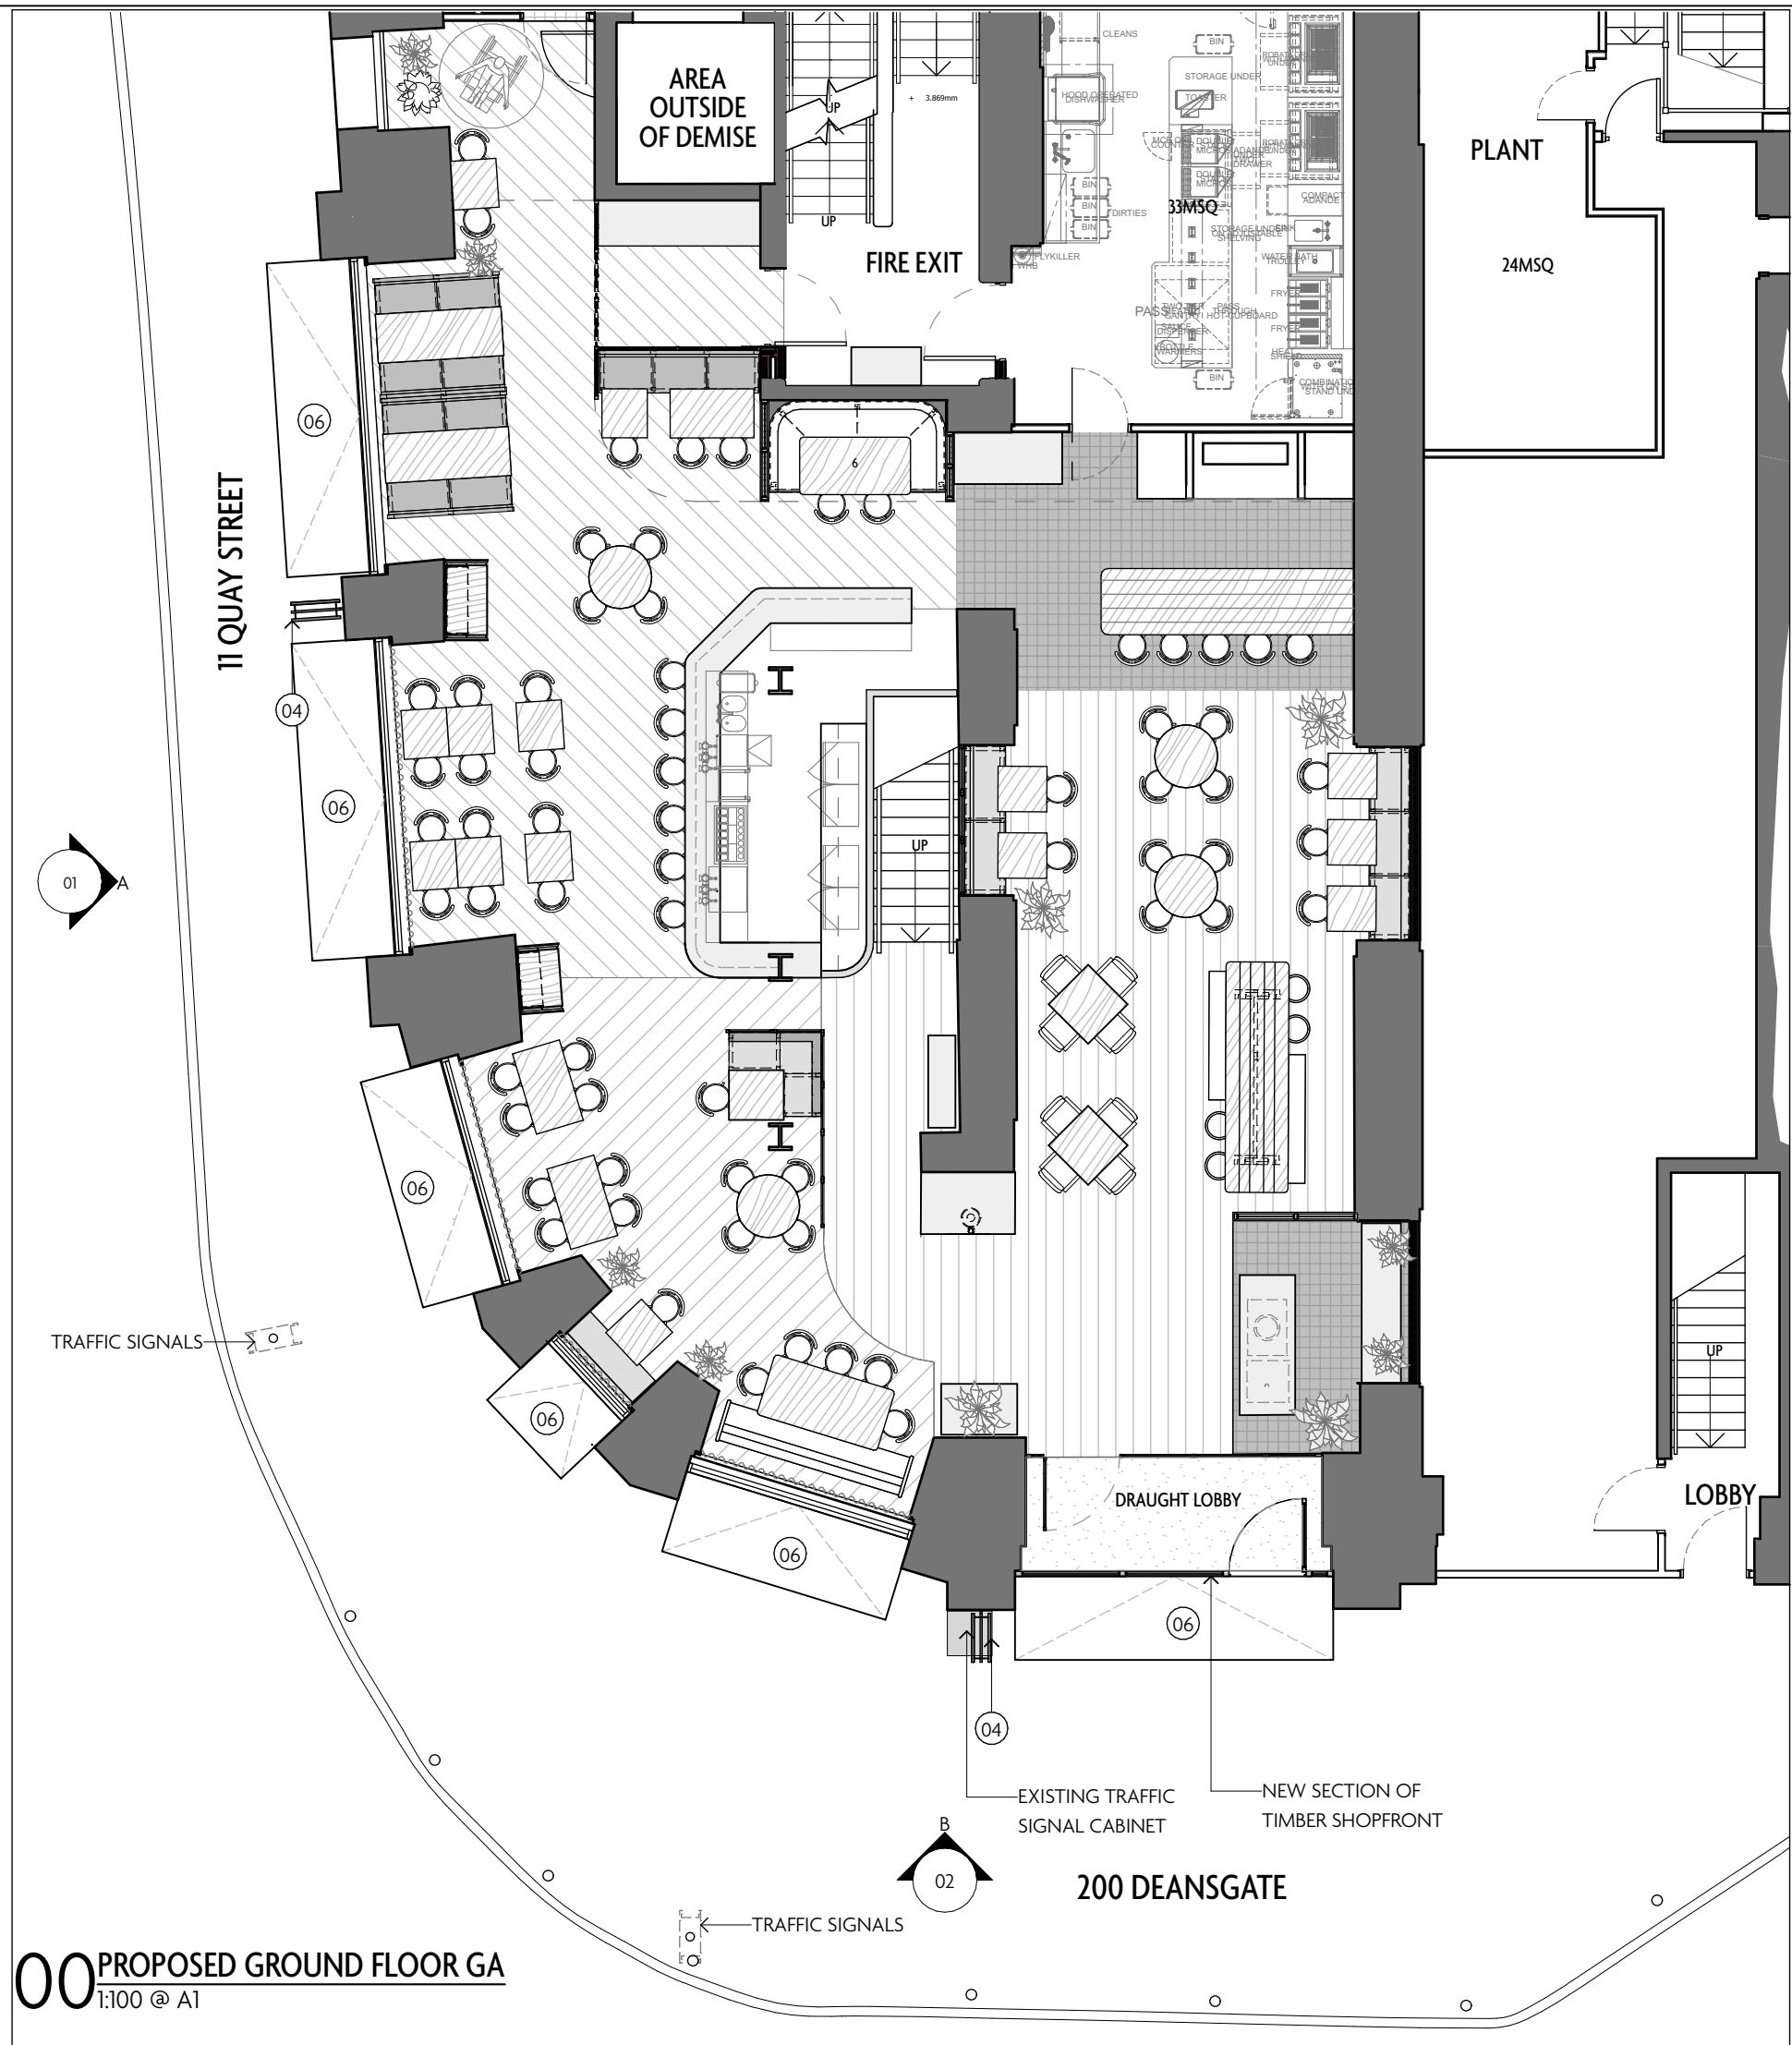


01 PROPOSED ELEVATION A - 11 QUAY STREET - AWNINGS CLOSED
1:100 @ A1

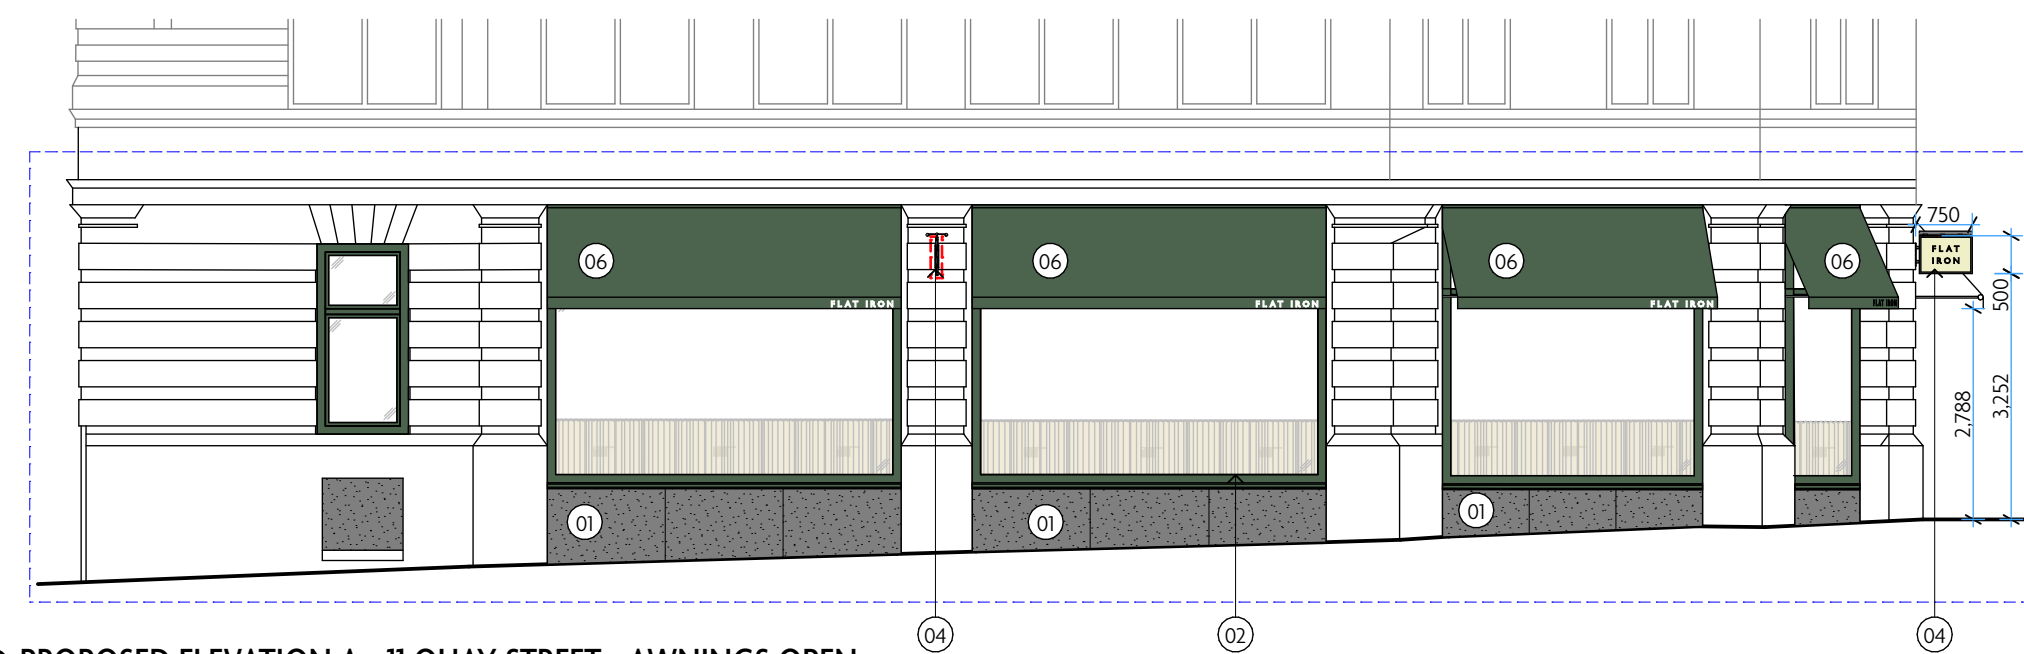



03 PROPOSED ELEVATION A - 11 QUAY STREET - AWNINGS OPEN
1:100 @ A1

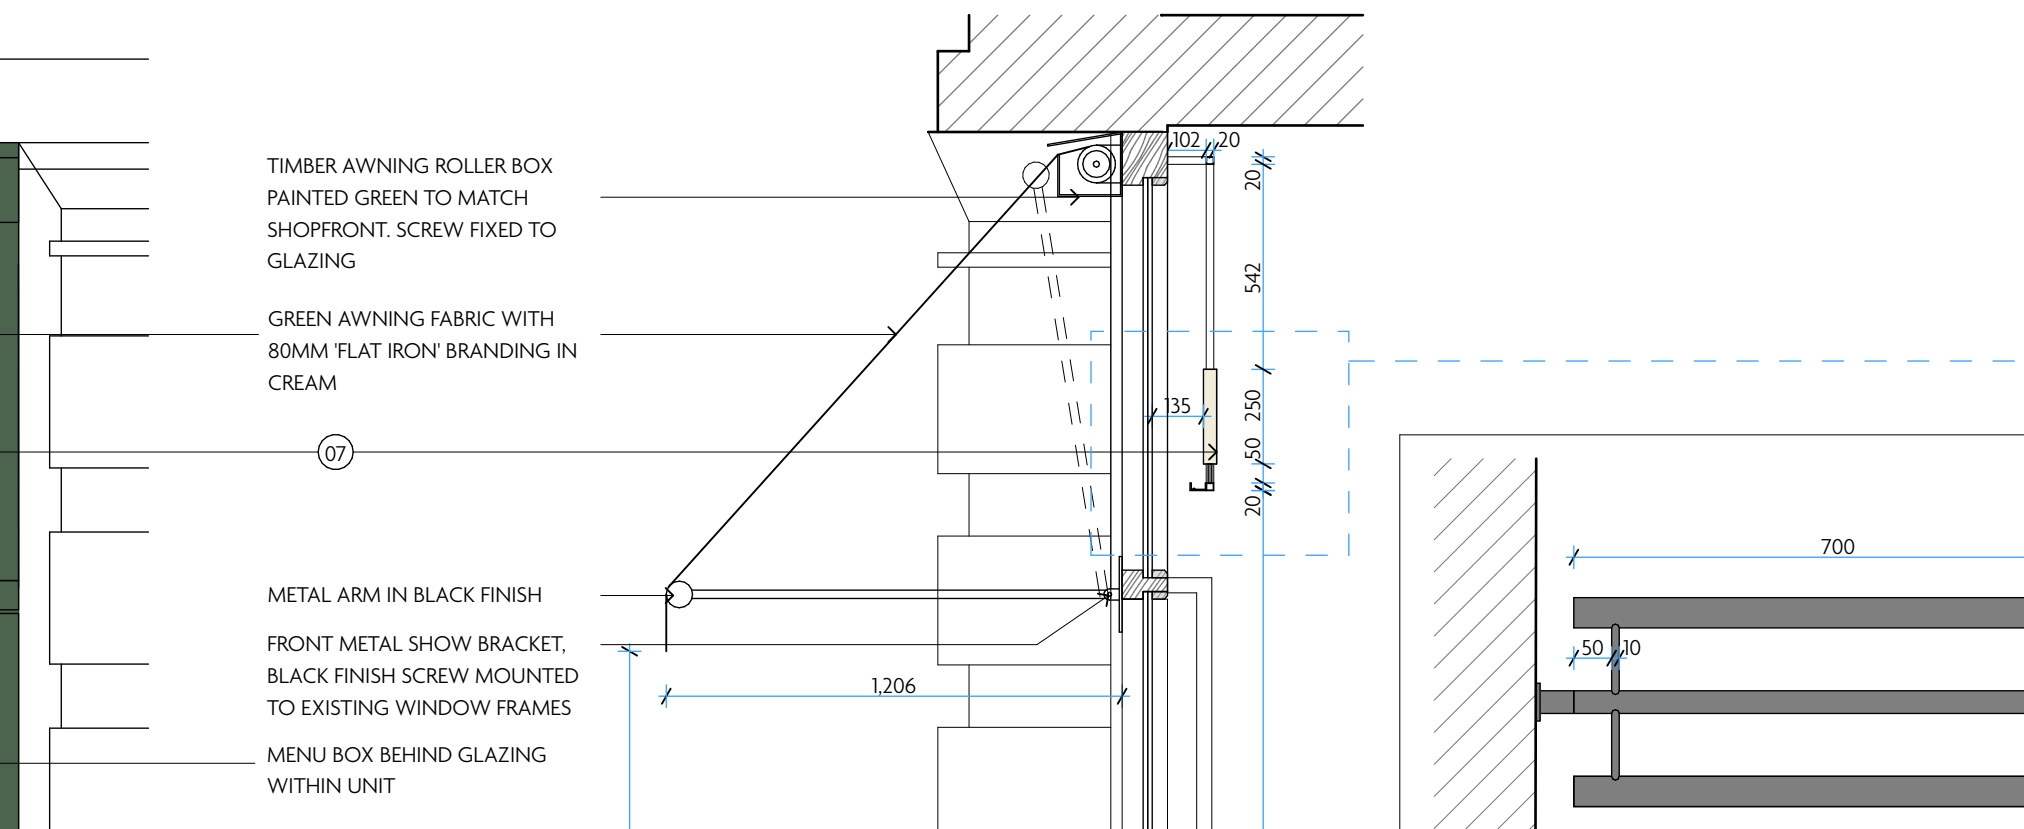


02 PROPOSED ELEVATION B - 200 DEANSGATE - AWNINGS CLOSED
1:100 @ A1

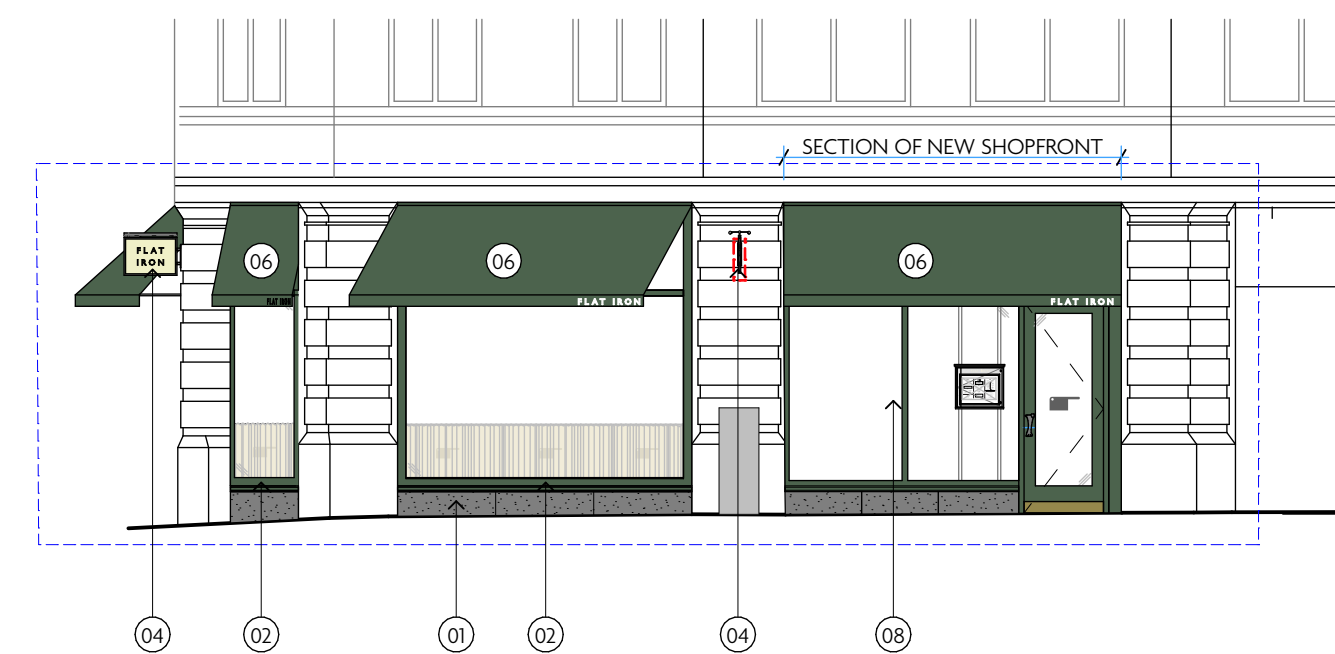

04 PROPOSED ELEVATION B - 200 DEANSGATE - AWNINGS OPEN
1:100 @ A1

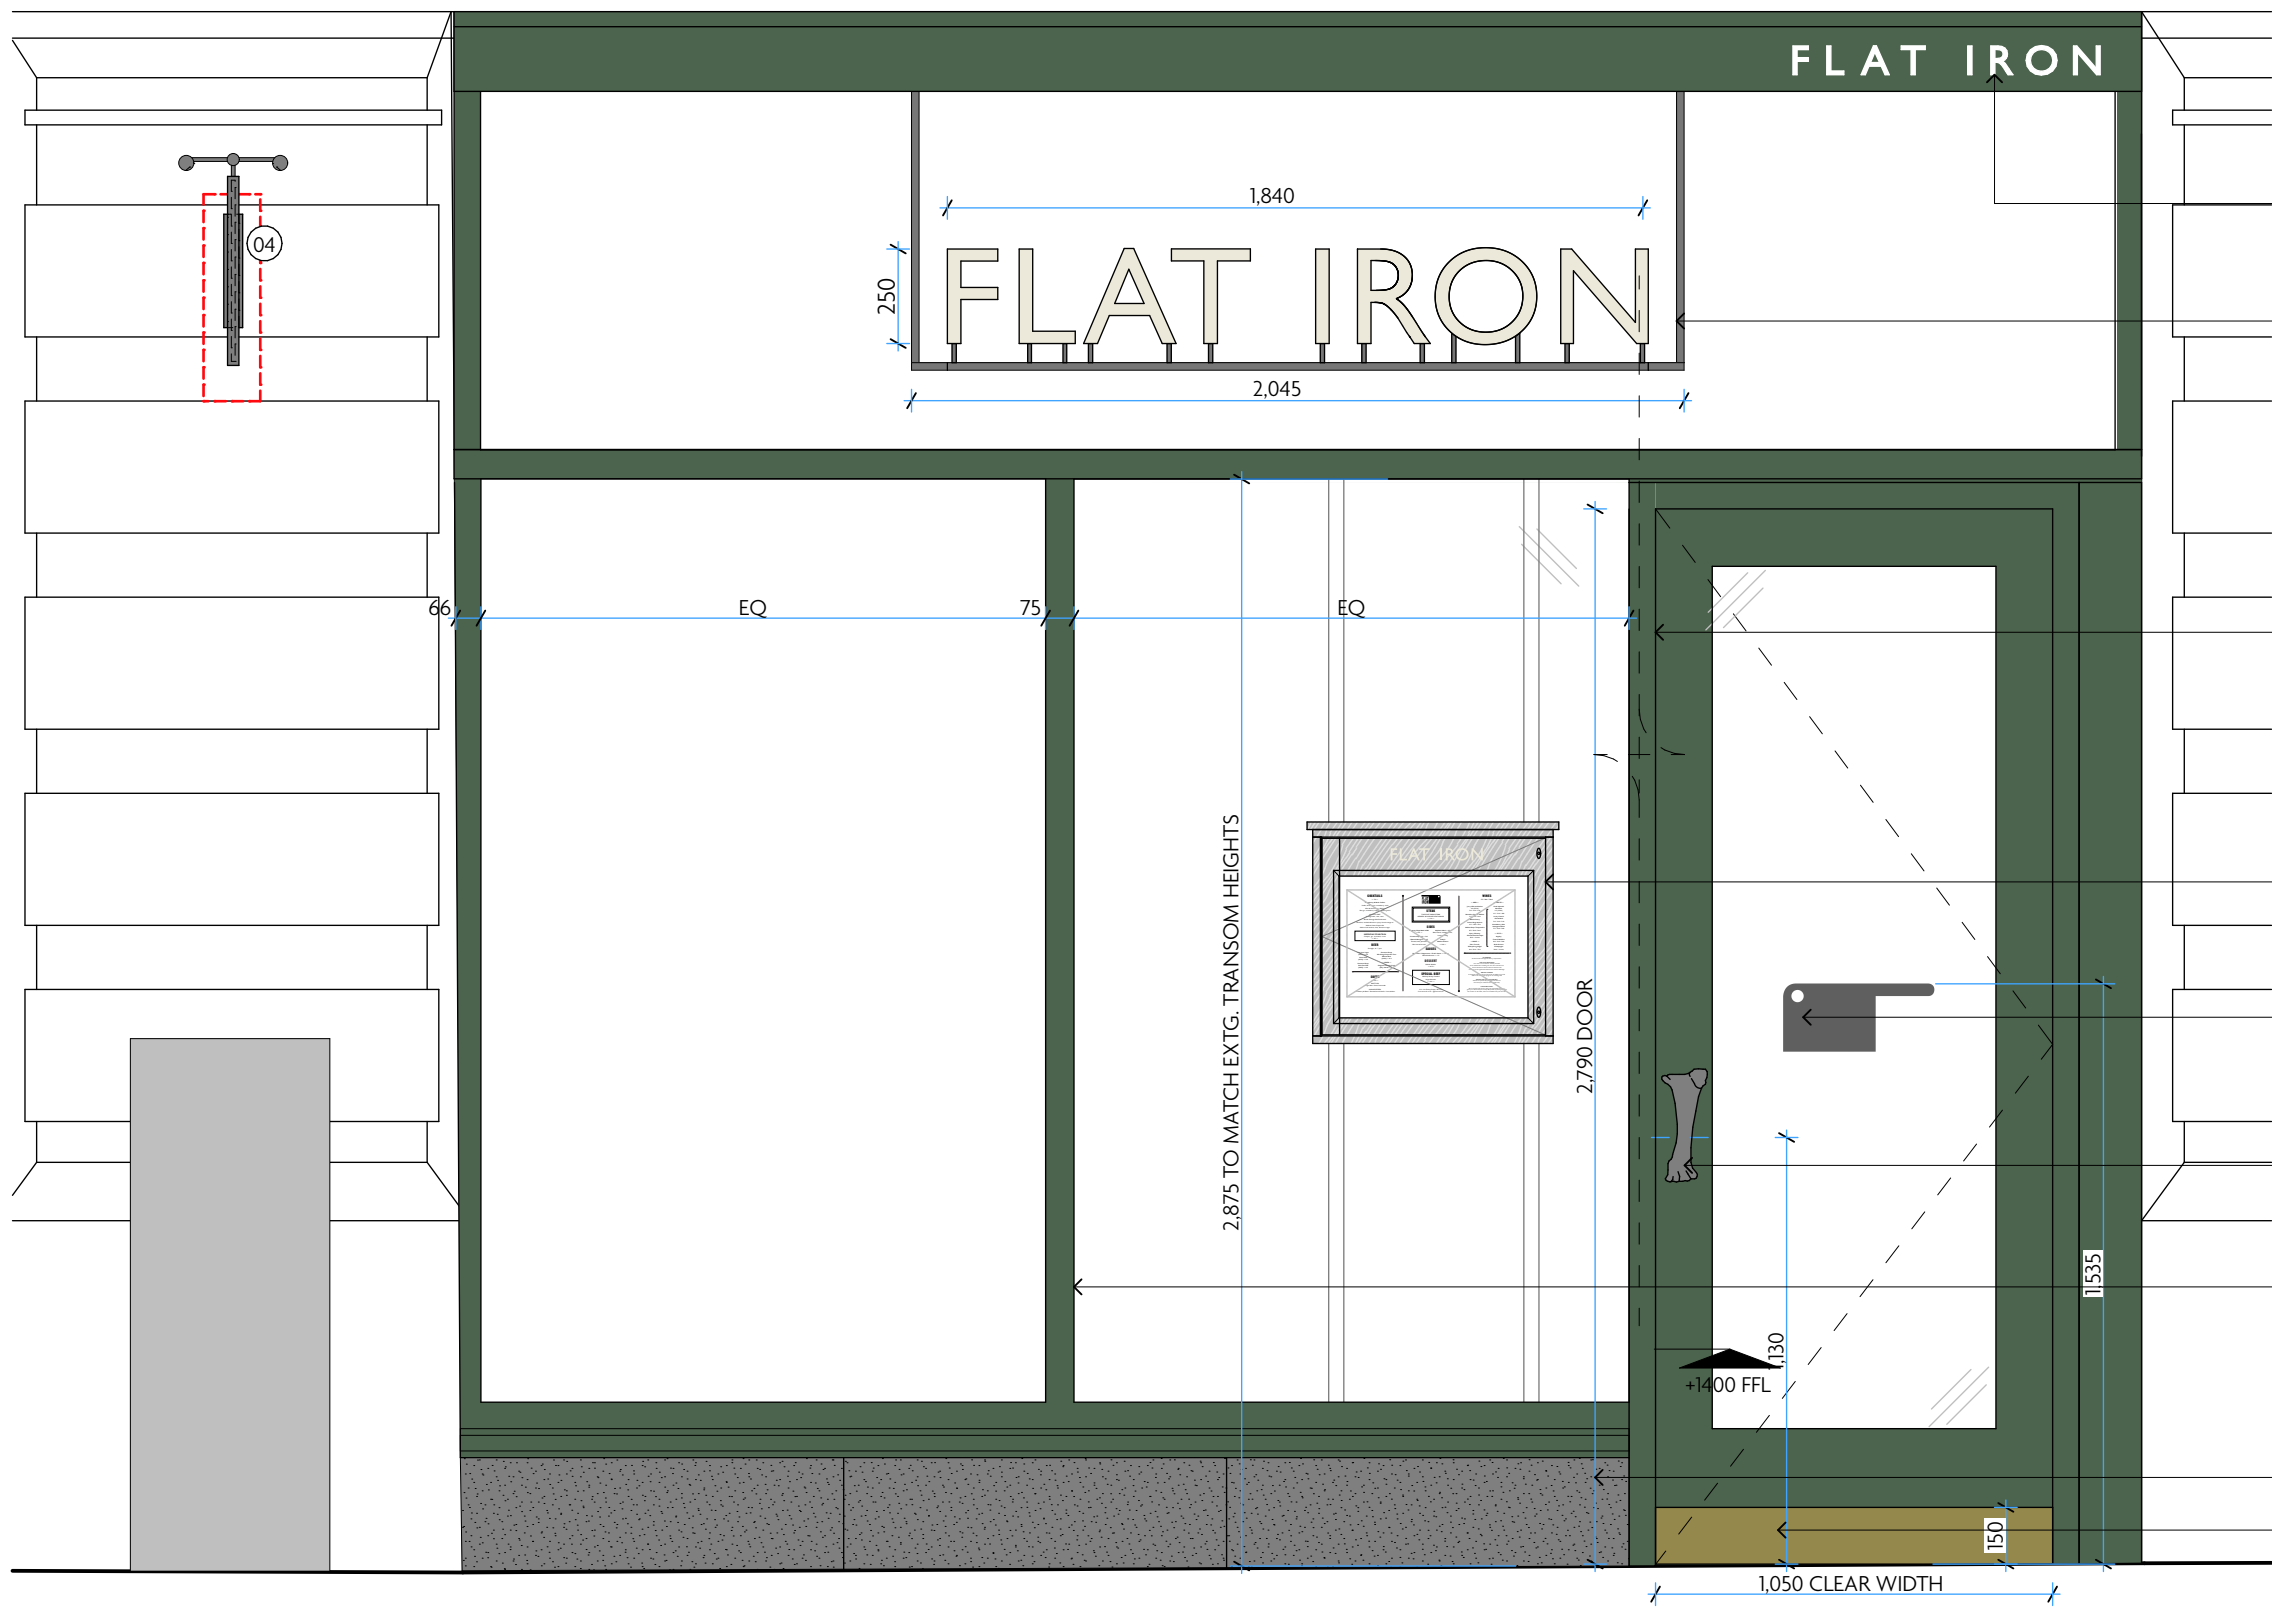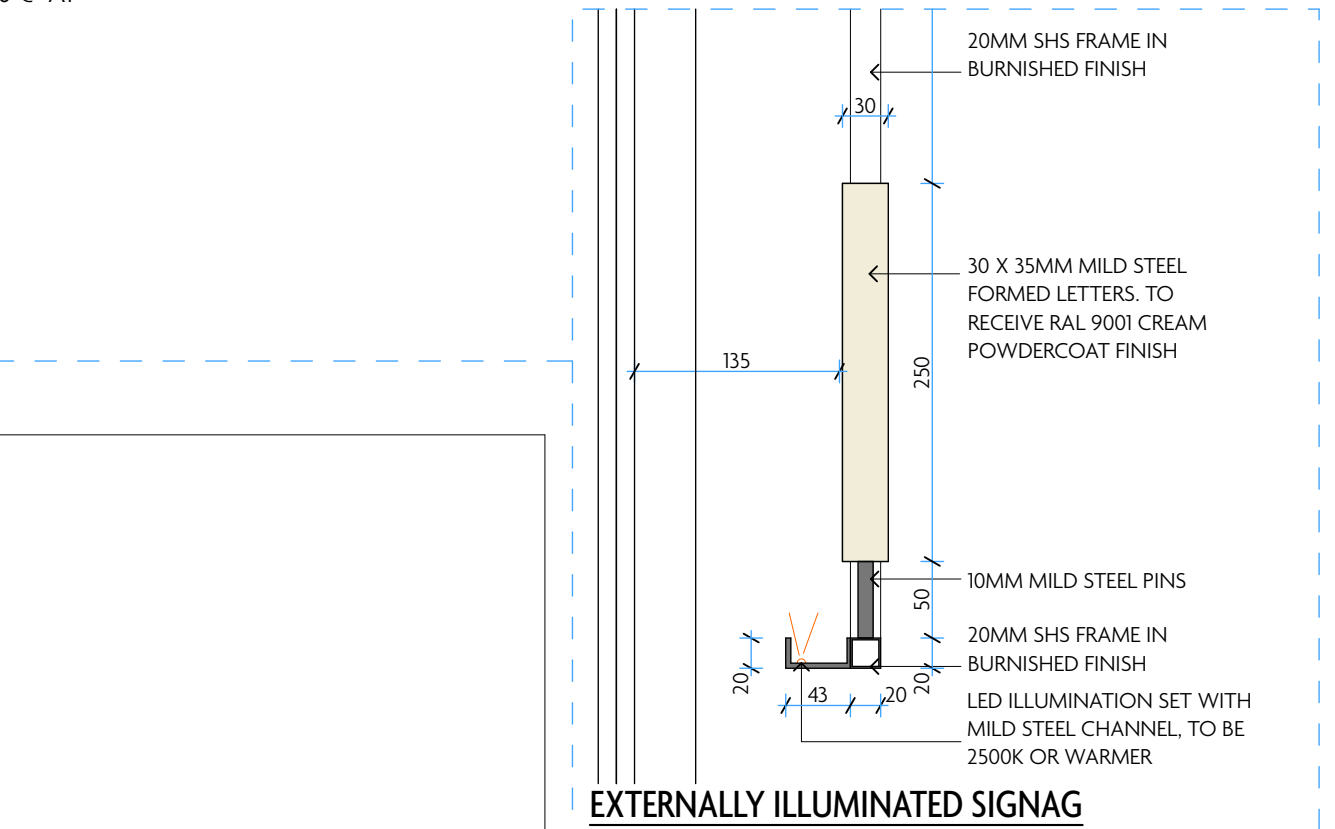


05 PROPOSED NEW SECTION OF SHOPFRONT - 200 DEANSGATE
1:20 @ A1

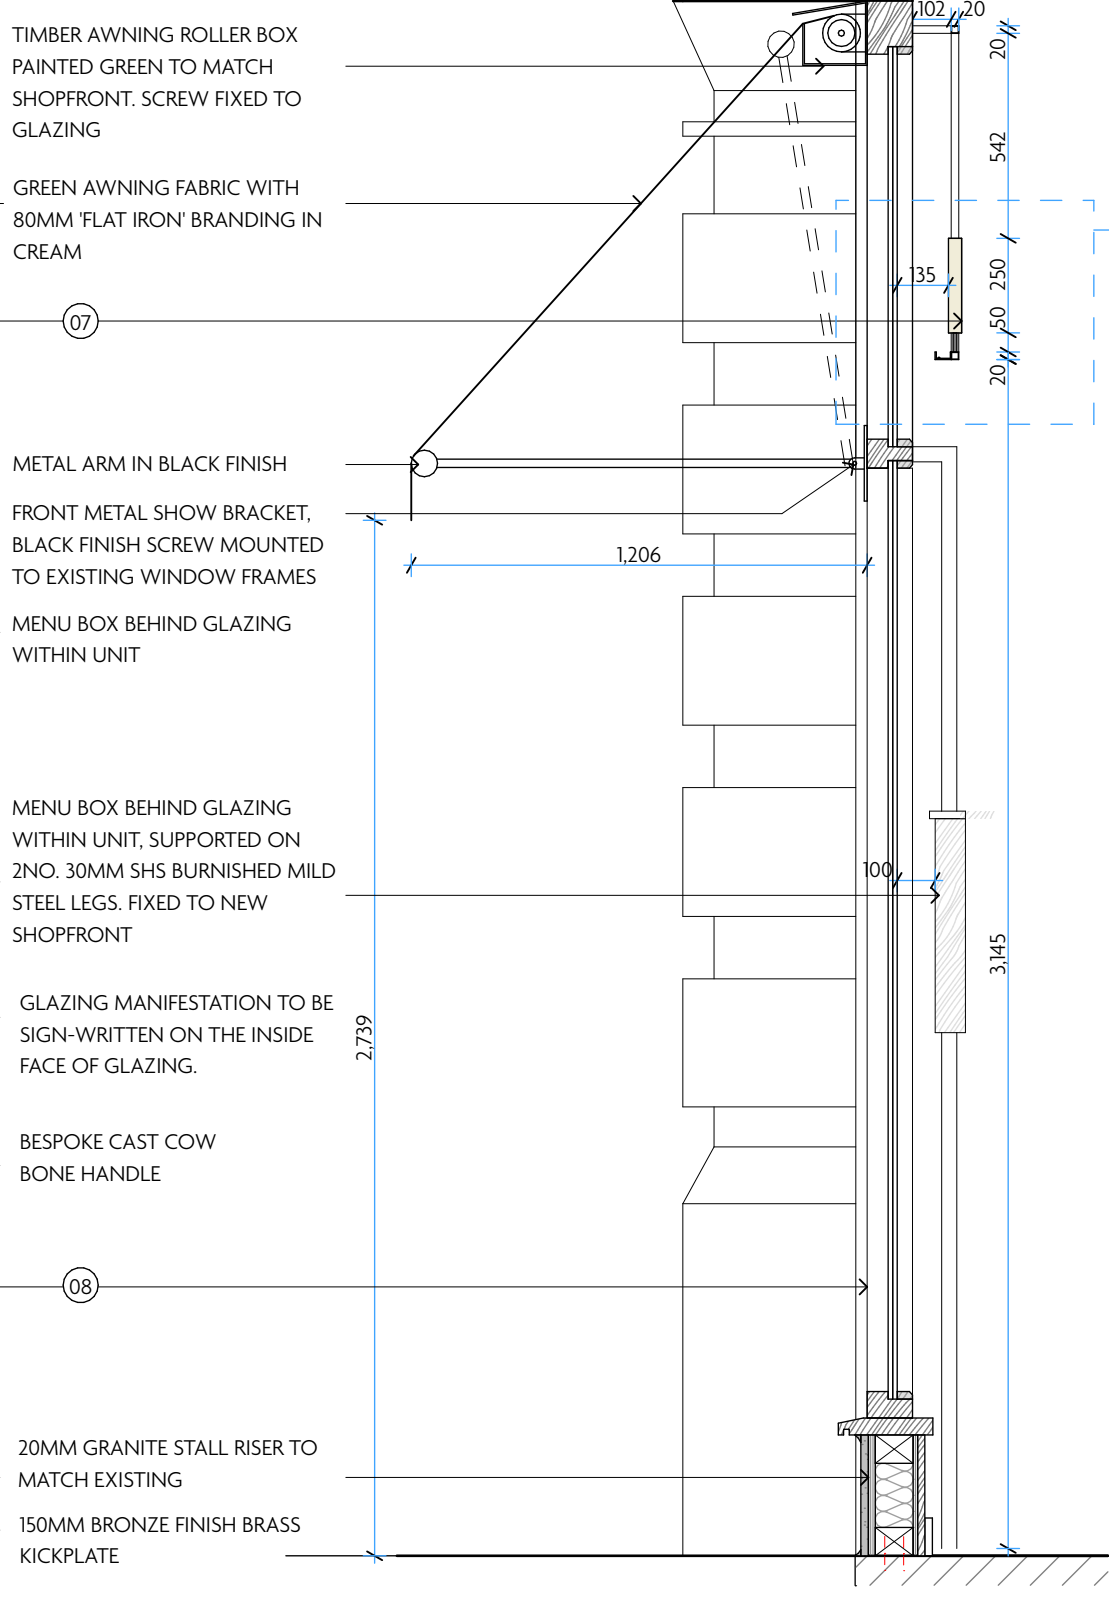


06 SECTION THRU' NEW SECTION OF SHOPFRONT
1:20 @ A1

PROJECTING SIGN - PLAN
1:10 @ A1


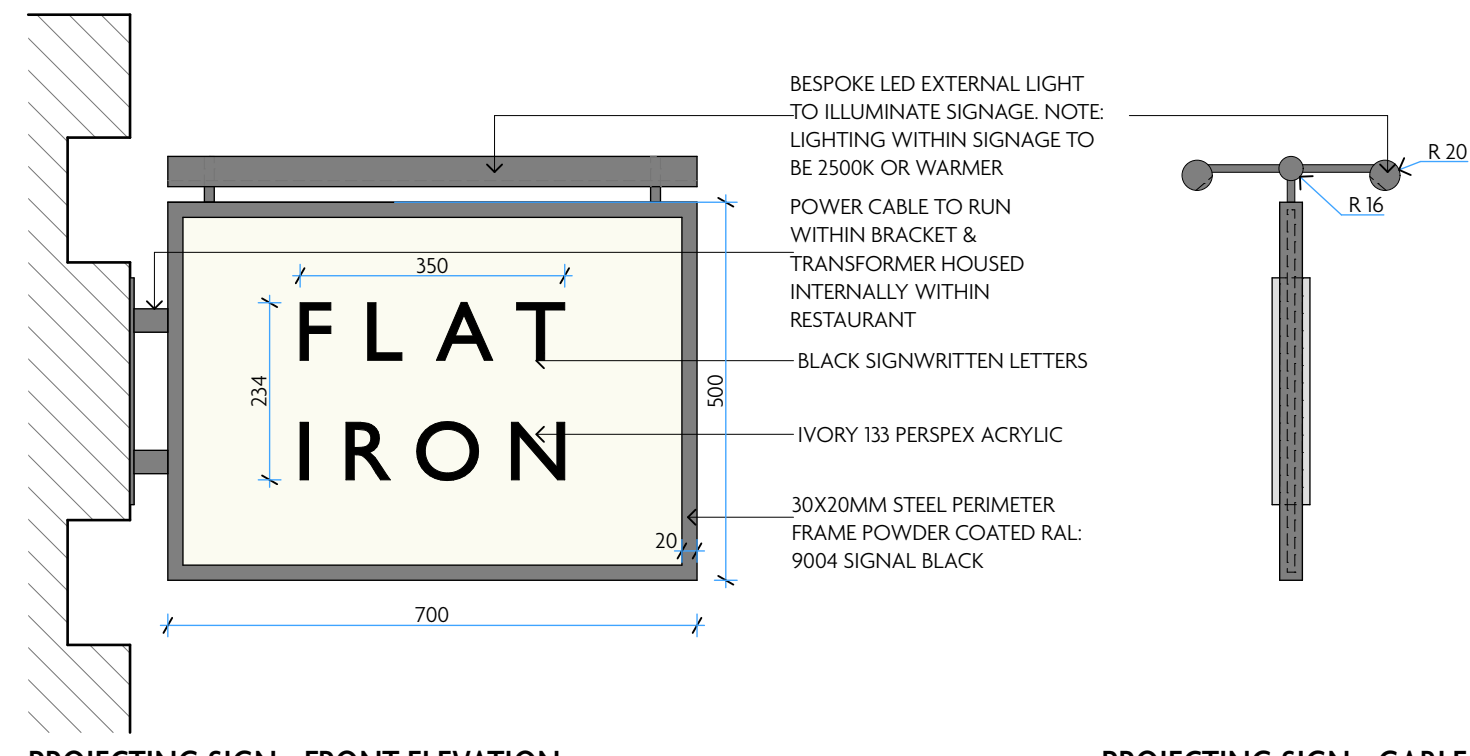


PROJECTING SIGN - FRONT ELEVATION
1:10 @ A1

PROJECTING SIGN - GABLE
1:10 @ A1

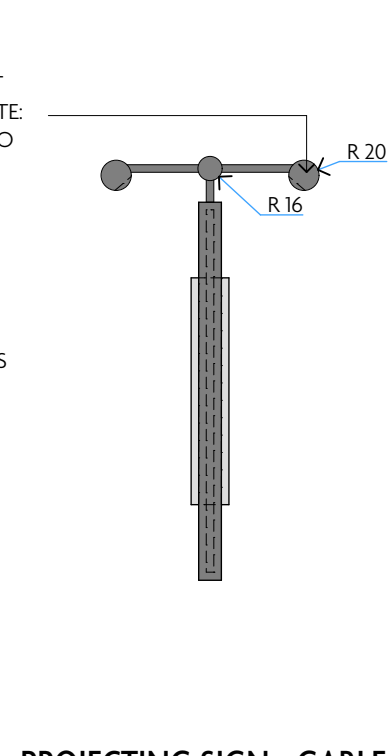

EXTERNALLY ILLUMINATED SIGNAG
1:5 @ A1

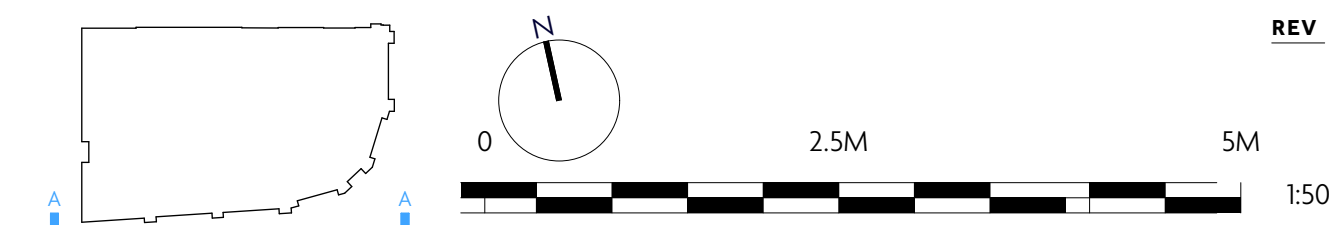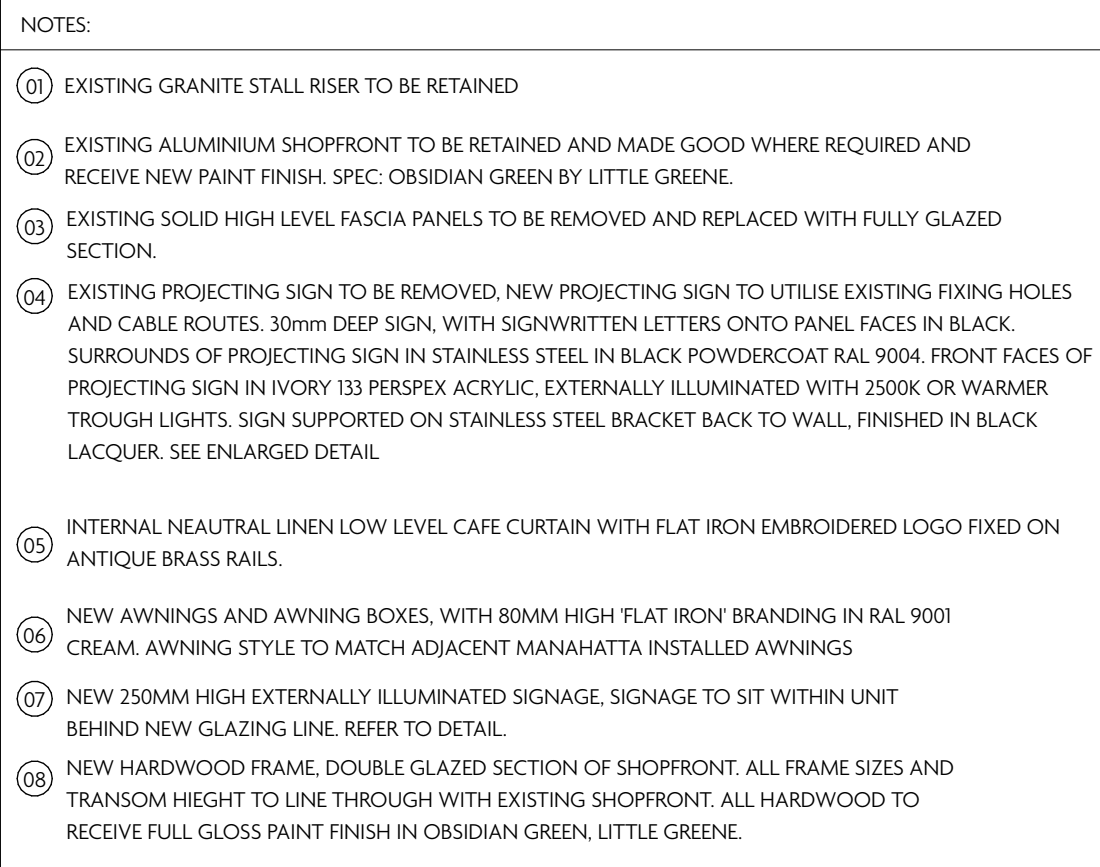

REV DATE REASON

REV DATE REASON
A 04/05/2023 Additional annotation added to Quay Street elevation
B 06/05/2023 Additional dimensions to signage
C 04/08/2023 Revised in line with planner comments

NOTES
Do not scale from this drawing. All dimensions to be checked on site prior to any manufacture and construction.

Macaulay Sinclair

PROJECT Flat Iron Manchester
TITLE Proposed External Elevations & Shopfront Details
SCALE @ A1 VARIES
DATE 09/03/2023
PROJ NO. 3809
DWG NO. 03(15)
STATUS
+44 (0)115 950 7313
STUDIO@MACAULAYSINCLAIR.COM
MACAULAYSINCLAIR.COM
REV C

PLANNING