


NOTES


This drawing to be read in accordance with the specification/Bills of Quantities and related drawings.
No Dimensions to be scaled from this drawing. All stated dimensions to be verified on site and the designer notified of any discrepancies.



SITE LOCATION PLAN 1:1250

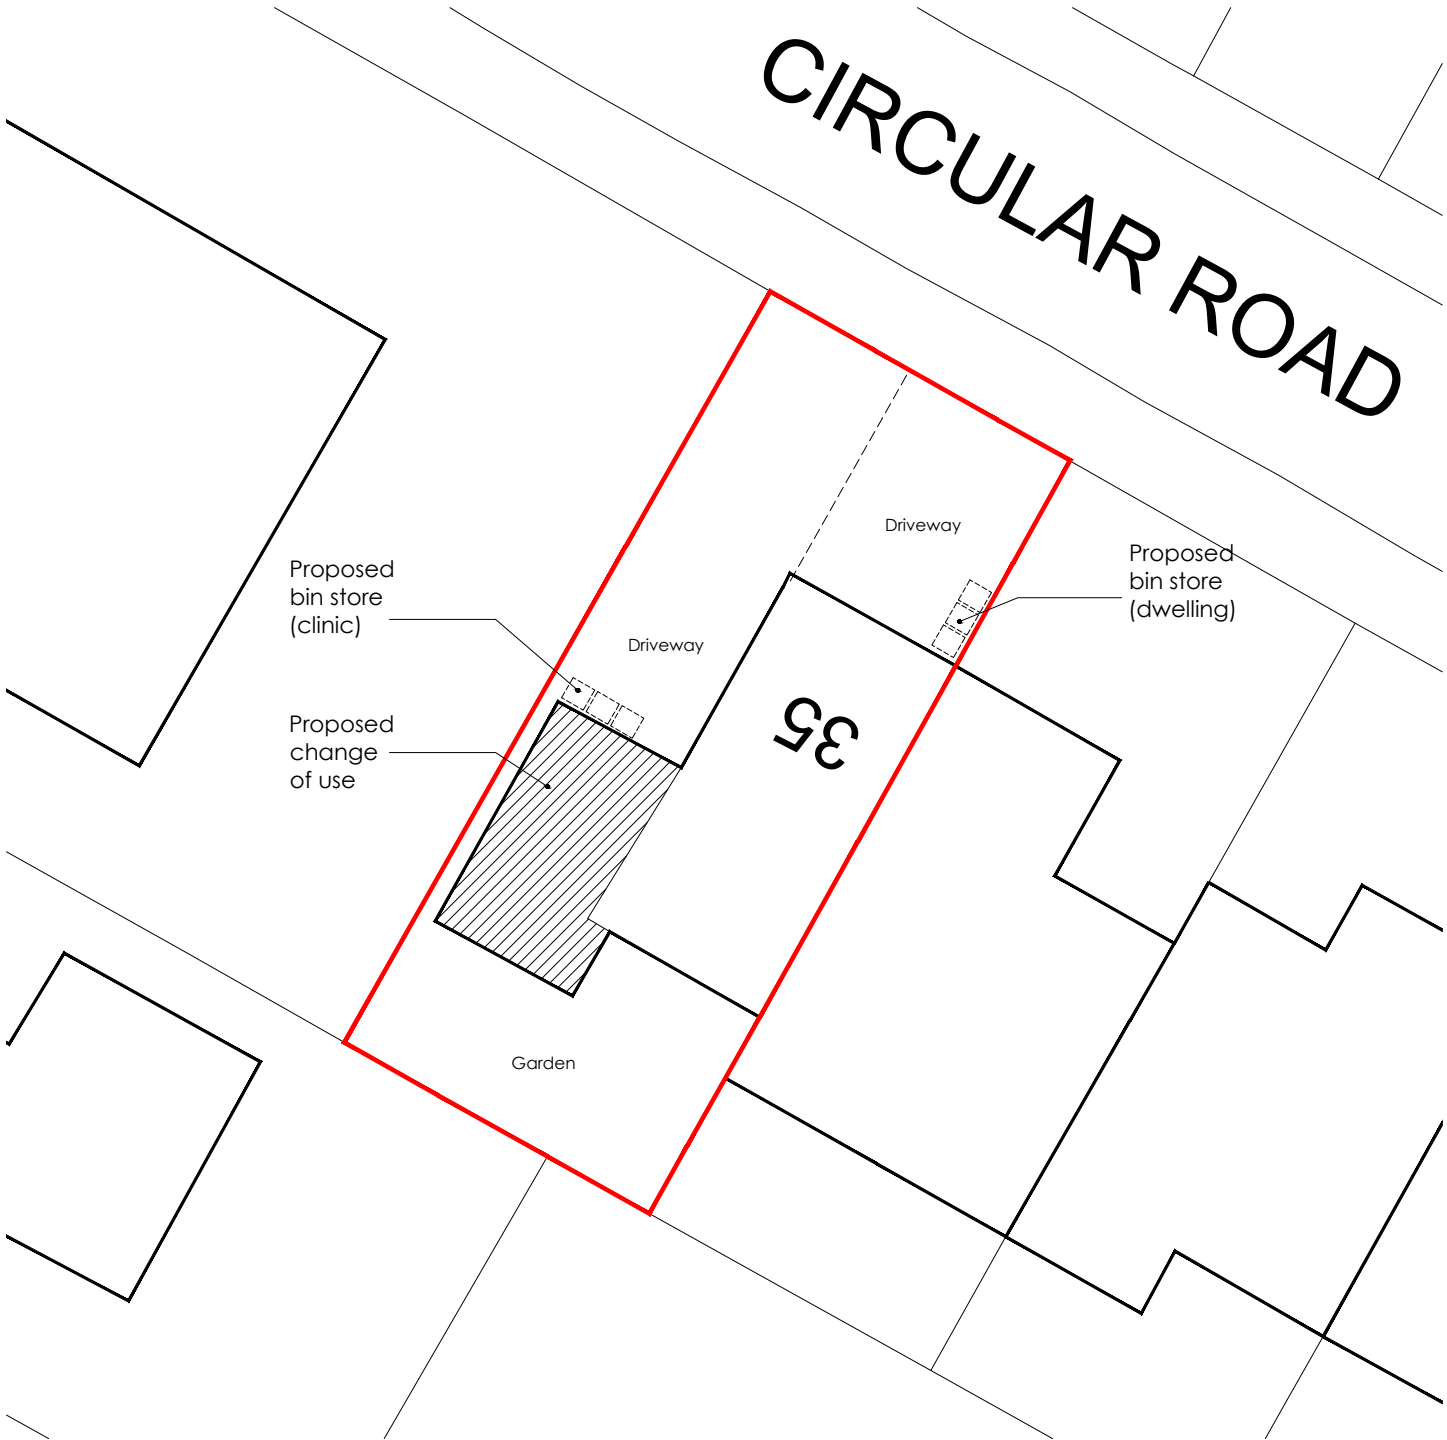

BLOCK PLAN 1:500

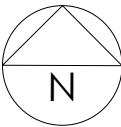

FOR PLANNING

Project

35 CIRCULAR ROAD
WEST DIDSBURY
MANCHESTER
M20 3LB


Title

SITE LOCATION & BLOCK PLAN

Scale	Date
RTD @ A3	NOVEMBER 2023
Drawn	Checked
SB	-
Drawing Number	Revision
7024_PL01	-

SMASHBOX

97 Alderley Road | Wilmslow | Cheshire | SK9 1PT
ARCHITECTURE DESIGN PLANNING
T. 01625 466 557 E. hello@smashboxarchitecture.com
www.smashboxarchitecture.com

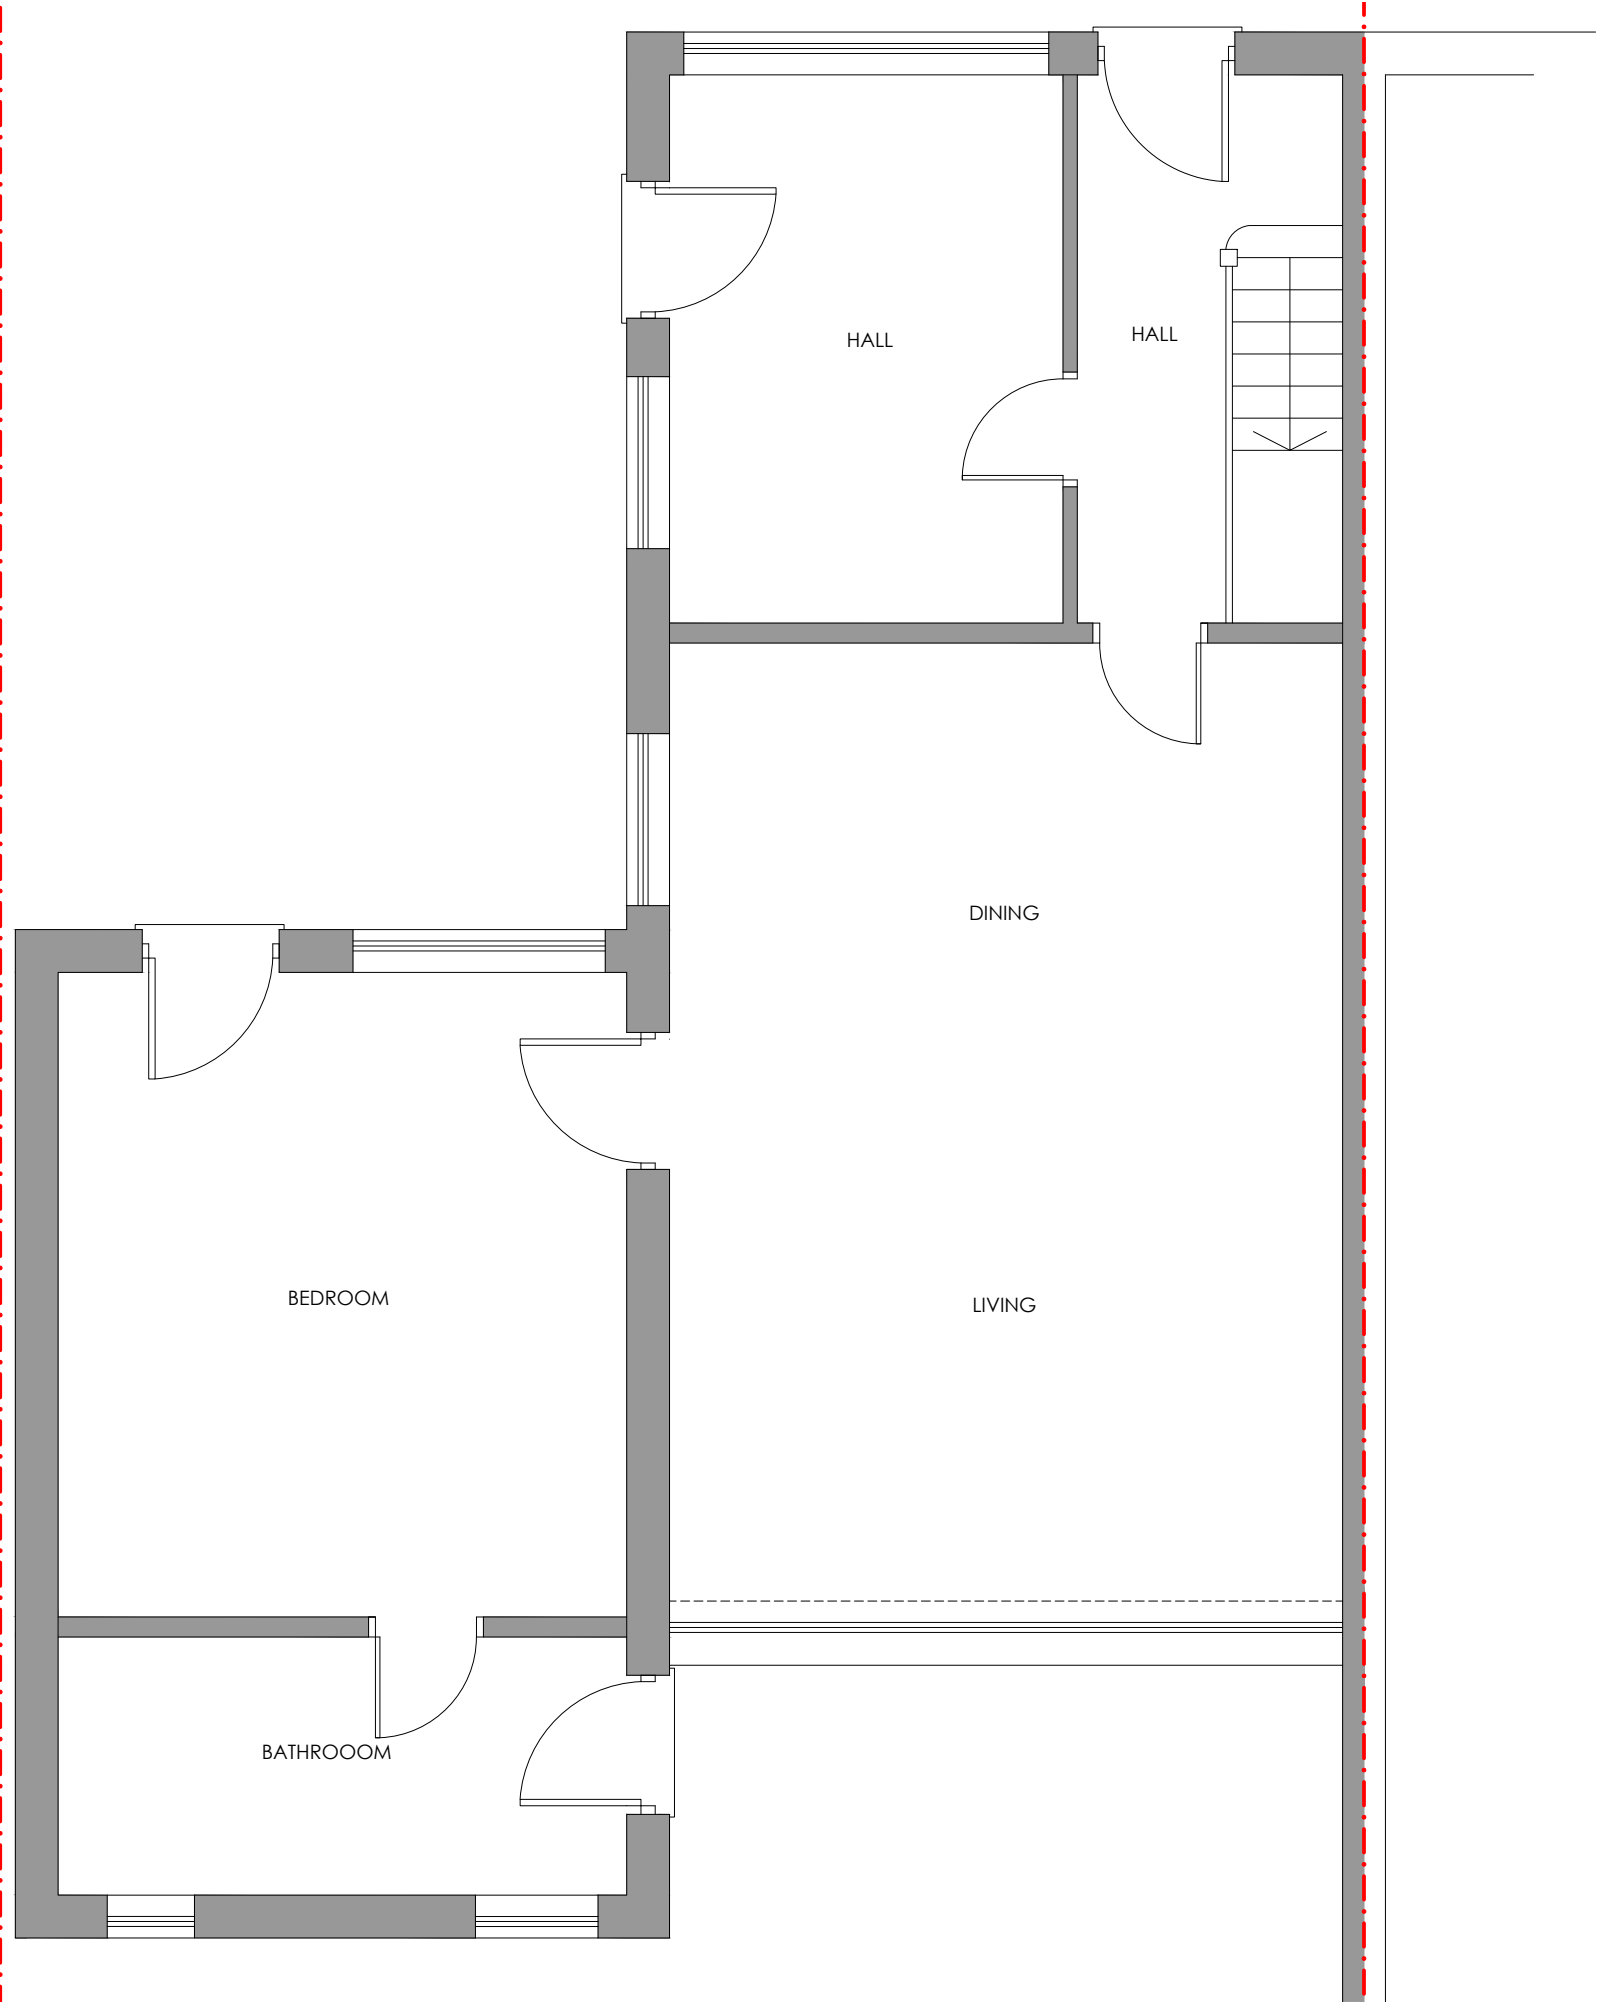

NOTES

This drawing to be read in accordance with the specification/Bills of Quantities and related drawings.
No Dimensions to be scaled from this drawing. All stated dimensions to be verified on site and the designer notified of any discrepancies.

FOR PLANNING

Project
35 CIRCULAR ROAD
WEST DIDSBURY
MANCHESTER
M20 3LB

Title
EXISTING GROUND FLOOR PLAN

Scale 1:50 @ A3	Date NOVEMBER 2023
Drawn SB	Checked -
Drawing Number 7024_PL02	Revision -

SMASHBOX

97 Alderley Road | Wilmslow | Cheshire | SK9 1PT
ARCHITECTURE DESIGN PLANNING
T. 01625 466 557 E. hello@smashboxarchitecture.com
www.smashboxarchitecture.com

NOTES

This drawing to be read in accordance with the specification/Bills of Quantities and related drawings.
No Dimensions to be scaled from this drawing. All stated dimensions to be verified on site and the designer notified of any discrepancies.



EXISTING front elevation



EXISTING rear elevation

FOR PLANNING

Project
35 CIRCULAR ROAD
WEST DIDSBURY
MANCHESTER
M20 3LB

Title
EXISTING ELEVATIONS

Scale 1:100 @ A3	Date NOVEMBER 2023
Drawn SB	Checked -
Drawing Number 7024_PL03	Revision -

SMASHBOX


97 Alderley Road | Wilmslow | Cheshire | SK9 1PT
ARCHITECTURE DESIGN PLANNING
T. 01625 466 557 E: hello@smashboxarchitecture.com
www.smashboxarchitecture.com

NOTES

This drawing to be read in accordance with the specification/Bills of Quantities and related drawings.
No Dimensions to be scaled from this drawing. All stated dimensions to be verified on site and the designer notified of any discrepancies.



EXISTING side elevation

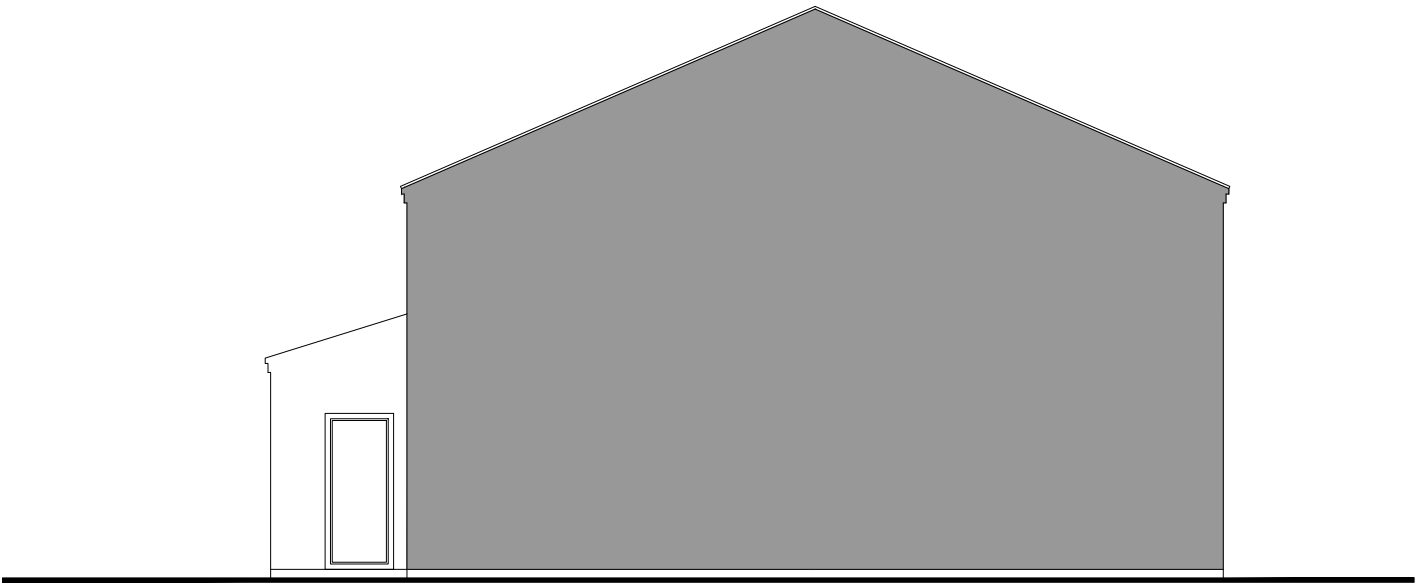

EXISTING side elevation

FOR PLANNING


Project
35 CIRCULAR ROAD
WEST DIDSBURY
MANCHESTER
M20 3LB

Title
EXISTING ELEVATIONS

Scale 1:100 @ A3	Date NOVEMBER 2023
Drawn SB	Checked -
Drawing Number 7024_PL04	Revision -

SMASHBOX

97 Alderley Road | Wilmslow | Cheshire | SK9 1PT
ARCHITECTURE DESIGN PLANNING
T. 01625 466 557 E. hello@smashboxarchitecture.com
www.smashboxarchitecture.com

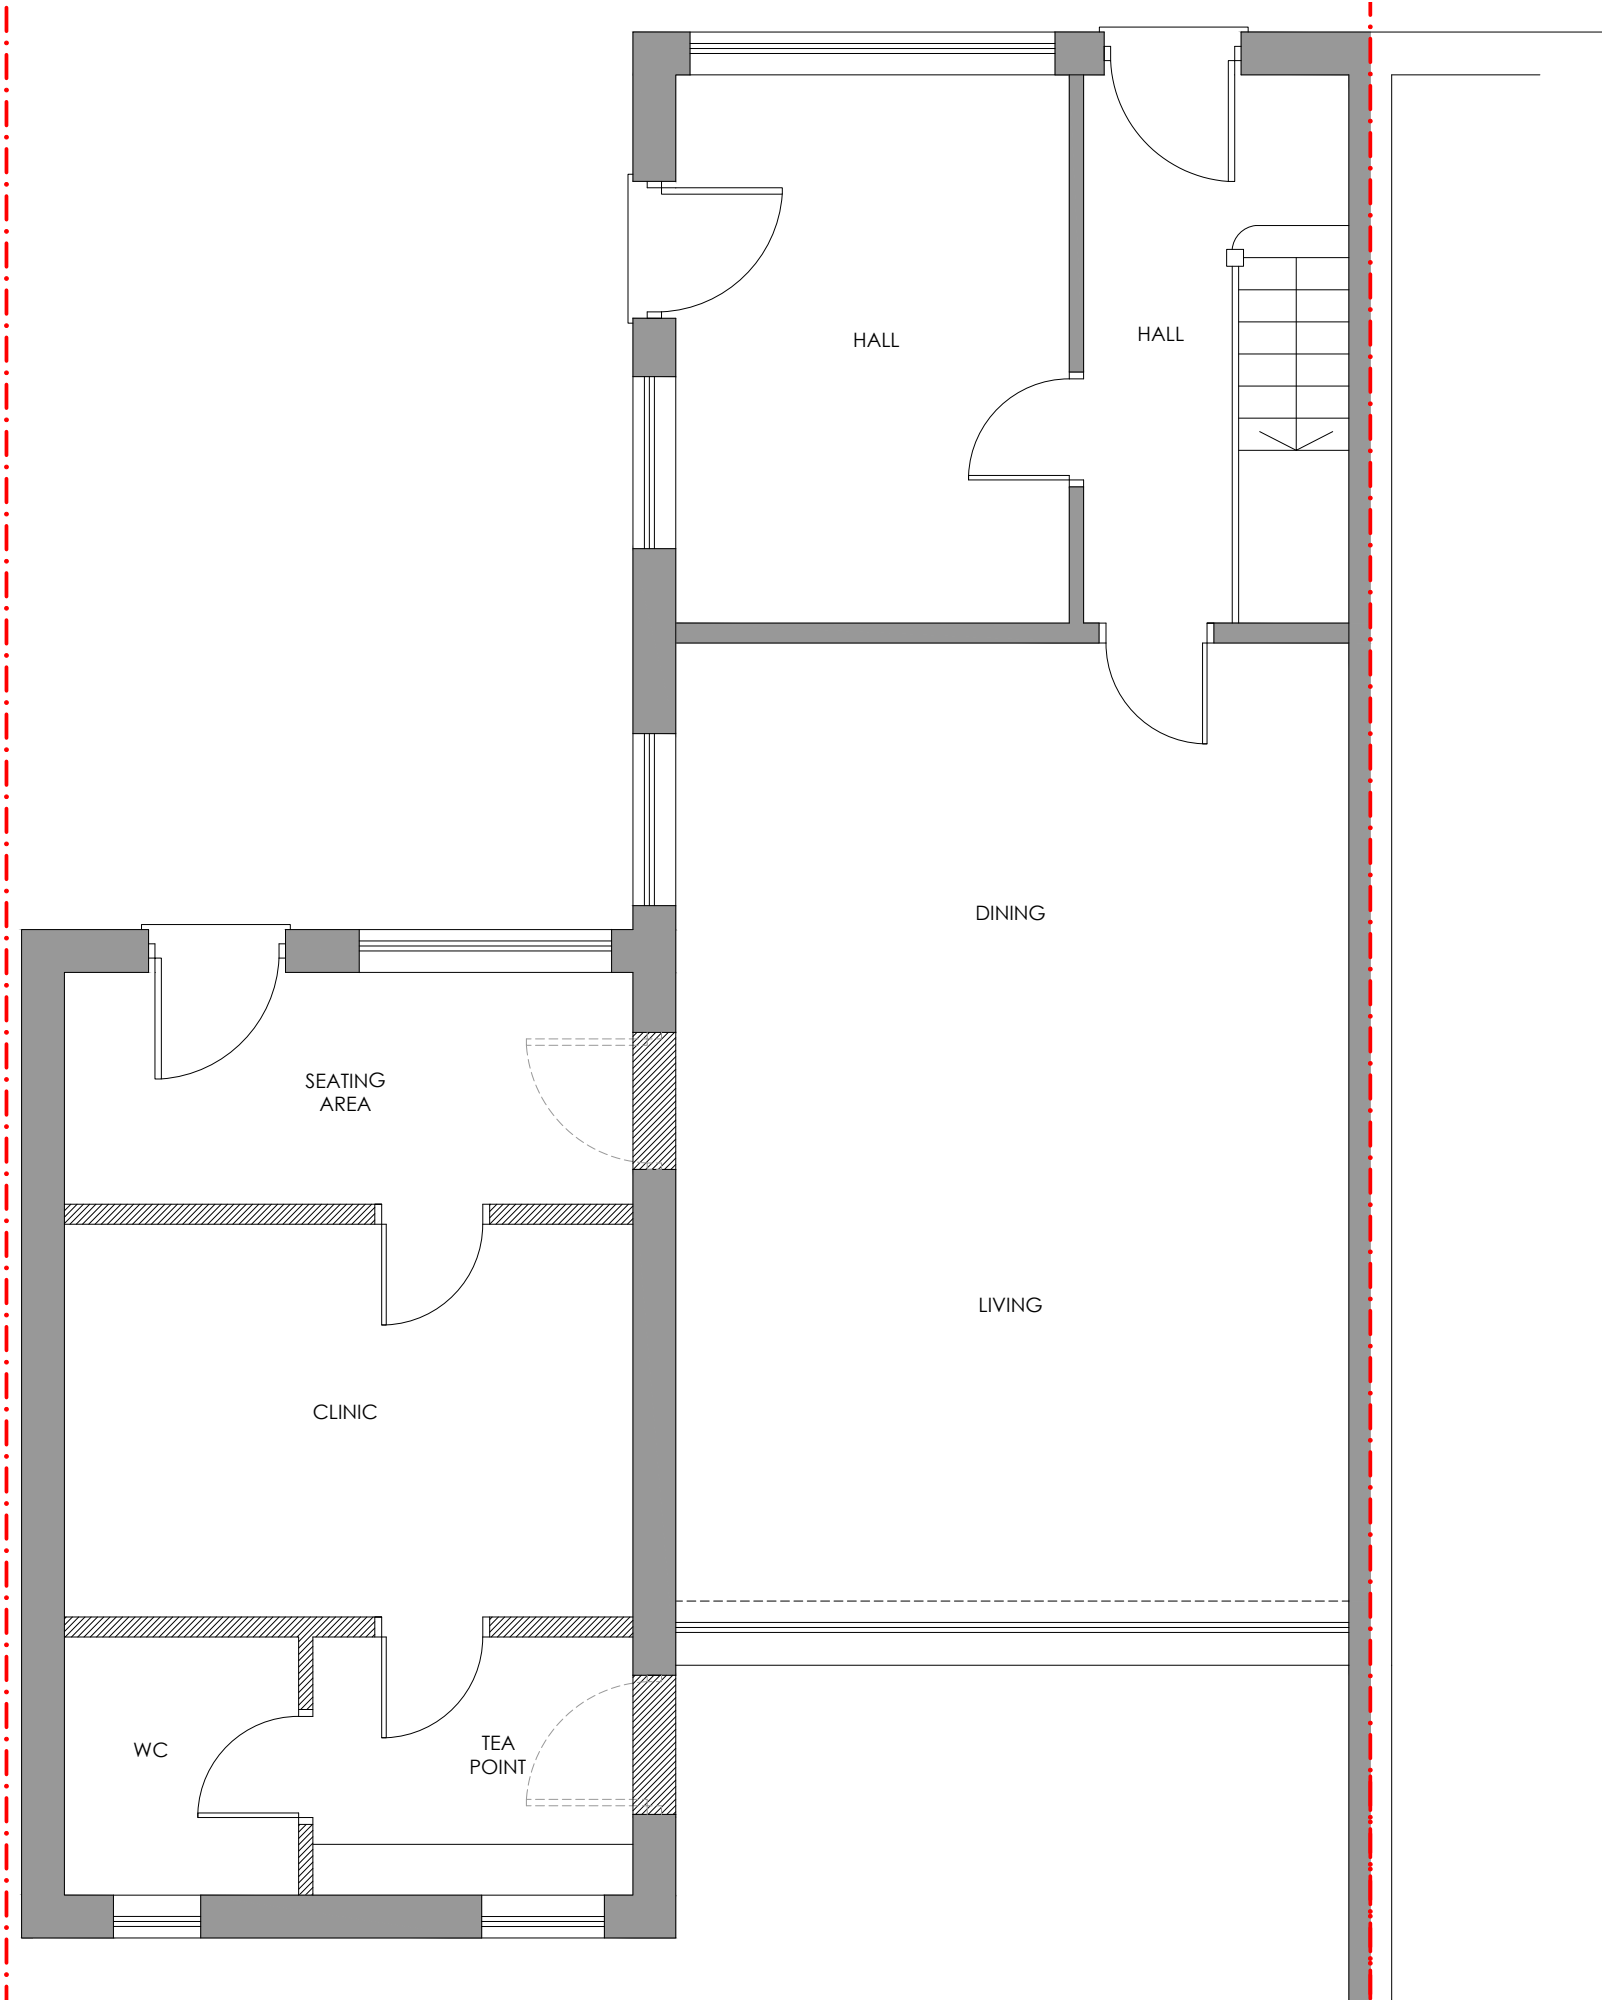

NOTES

This drawing to be read in accordance with the specification/Bills of Quantities and related drawings.
No Dimensions to be scaled from this drawing. All stated dimensions to be verified on site and the designer notified of any discrepancies.

FOR PLANNING

Project

35 CIRCULAR ROAD
WEST DIDSBURY
MANCHESTER
M20 3LB

Title

PROPOSED GROUND FLOOR
PLAN

Scale	Date
1:50 @ A3	NOVEMBER 2023
Drawn	Checked
SB	-
Drawing Number	Revision
7024_PL05	-

SMASHBOX

97 Alderley Road | Wilmslow | Cheshire | SK9 1PT
ARCHITECTURE DESIGN PLANNING
T. 01625 466 557 E: hello@smashboxarchitecture.com
www.smashboxarchitecture.com

NOTES

This drawing to be read in accordance with the specification/Bills of Quantities and related drawings.
No Dimensions to be scaled from this drawing. All stated dimensions to be verified on site and the designer notified of any discrepancies.



PROPOSED front elevation



PROPOSED rear elevation

FOR PLANNING

Project
35 CIRCULAR ROAD
WEST DIDSBURY
MANCHESTER
M20 3LB

Title
PROPOSED ELEVATIONS

Scale 1:100 @ A3	Date NOVEMBER 2023
Drawn SB	Checked -
Drawing Number 7024_PL06	Revision -

SMASHBOX


97 Alderley Road | Wilmslow | Cheshire | SK9 1PT
ARCHITECTURE DESIGN PLANNING
T. 01625 466 557 E. hello@smashboxarchitecture.com
www.smashboxarchitecture.com

NOTES

This drawing to be read in accordance with the specification/Bills of Quantities and related drawings.
No Dimensions to be scaled from this drawing. All stated dimensions to be verified on site and the designer notified of any discrepancies.



PROPOSED side elevation

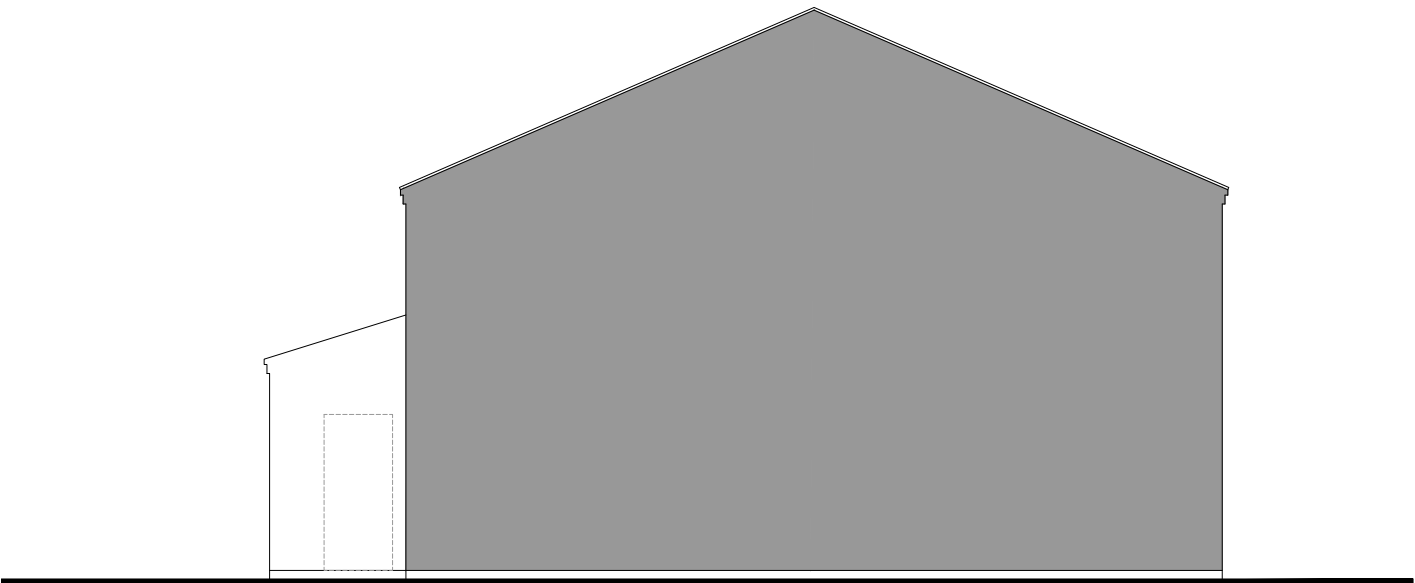

PROPOSED side elevation

FOR PLANNING

Project
35 CIRCULAR ROAD
WEST DIDSBURY
MANCHESTER
M20 3LB

Title
PROPOSED ELEVATIONS

Scale 1:100 @ A3	Date NOVEMBER 2023
Drawn SB	Checked -
Drawing Number 7024_PL07	Revision -

SMASHBOX

97 Alderley Road | Wilmslow | Cheshire | SK9 1PT
ARCHITECTURE DESIGN PLANNING
T. 01625 466 557 E: hello@smashboxarchitecture.com
www.smashboxarchitecture.com