

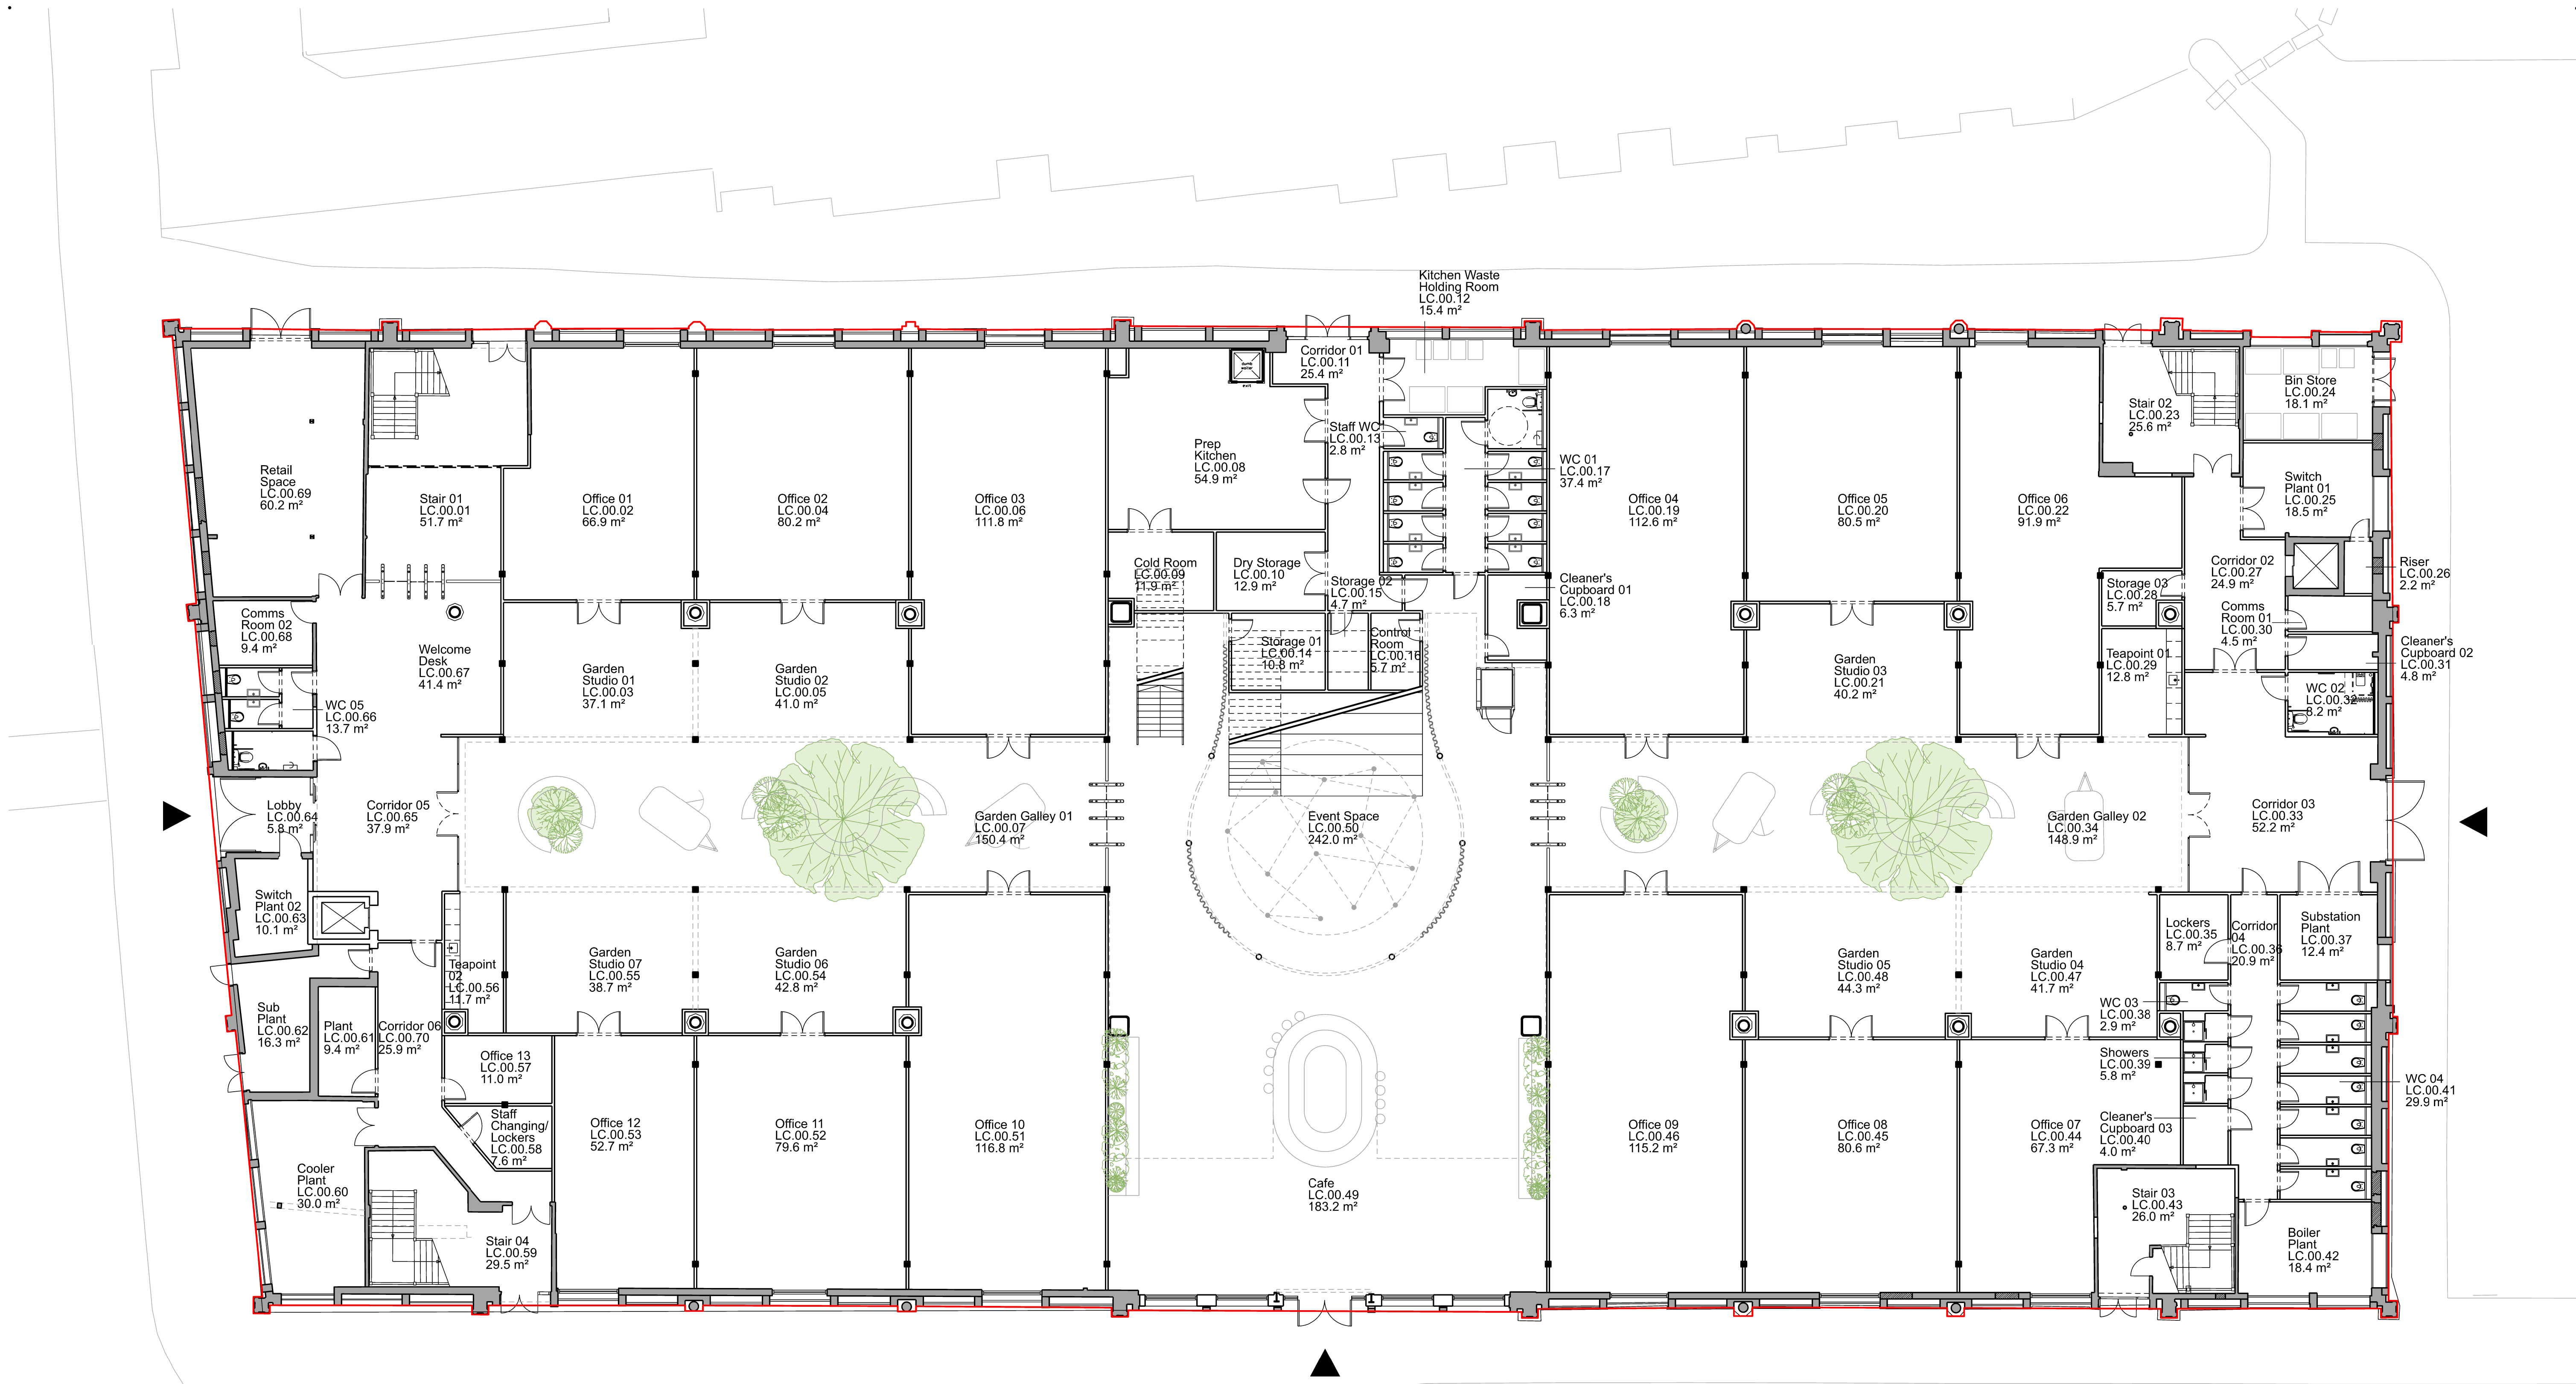
 


 

Proposed Plan - Ground Floor

Notes:	Rev:	Date:	Description:	By:
Do not scale from this drawing.	P01	14/07/23	First Issue	ws
All dimensions are in millimetres unless otherwise noted.	P02	18/08/23	Room names updated	ws
All dimensions to be checked on site before proceeding with work.	P03	21/08/23	Louvers addition	ko
All omissions and discrepancies to be reported in writing to Project 3 Architects Ltd.	P04	30/08/23	Layout updated	ko
Areas indicated on this drawing are approximate and indicative only.	P05	11/09/23	Layout updated	ko
© Project 3 Architects Limited Registered in England & Wales Number 08021795.	P06	26/09/23	Bins added	ws

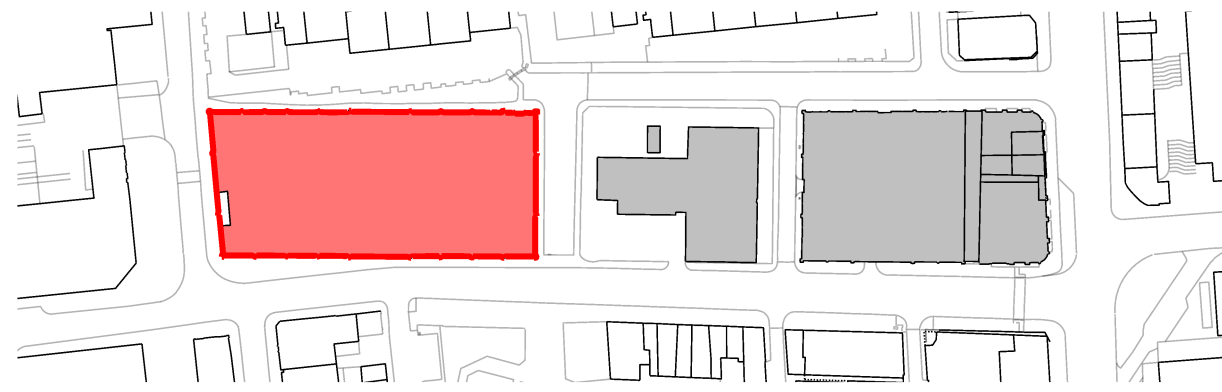

PROJECT3
architects

4 back grafton street
altrincham
cheshire
WA14 1DY

0161 233 0575
mail@project3architects.com
www.project3architects.com

Project:
Lower Campfield
Liverpool Road, Manchester

Title:
Proposed Floor Plans
Ground Floor

Status:
PLANNING

Drawing Number:
0774-P3A-XX-X_DR-A-05020

Scale @ ISO A1:

1:125

Revision:

P06