



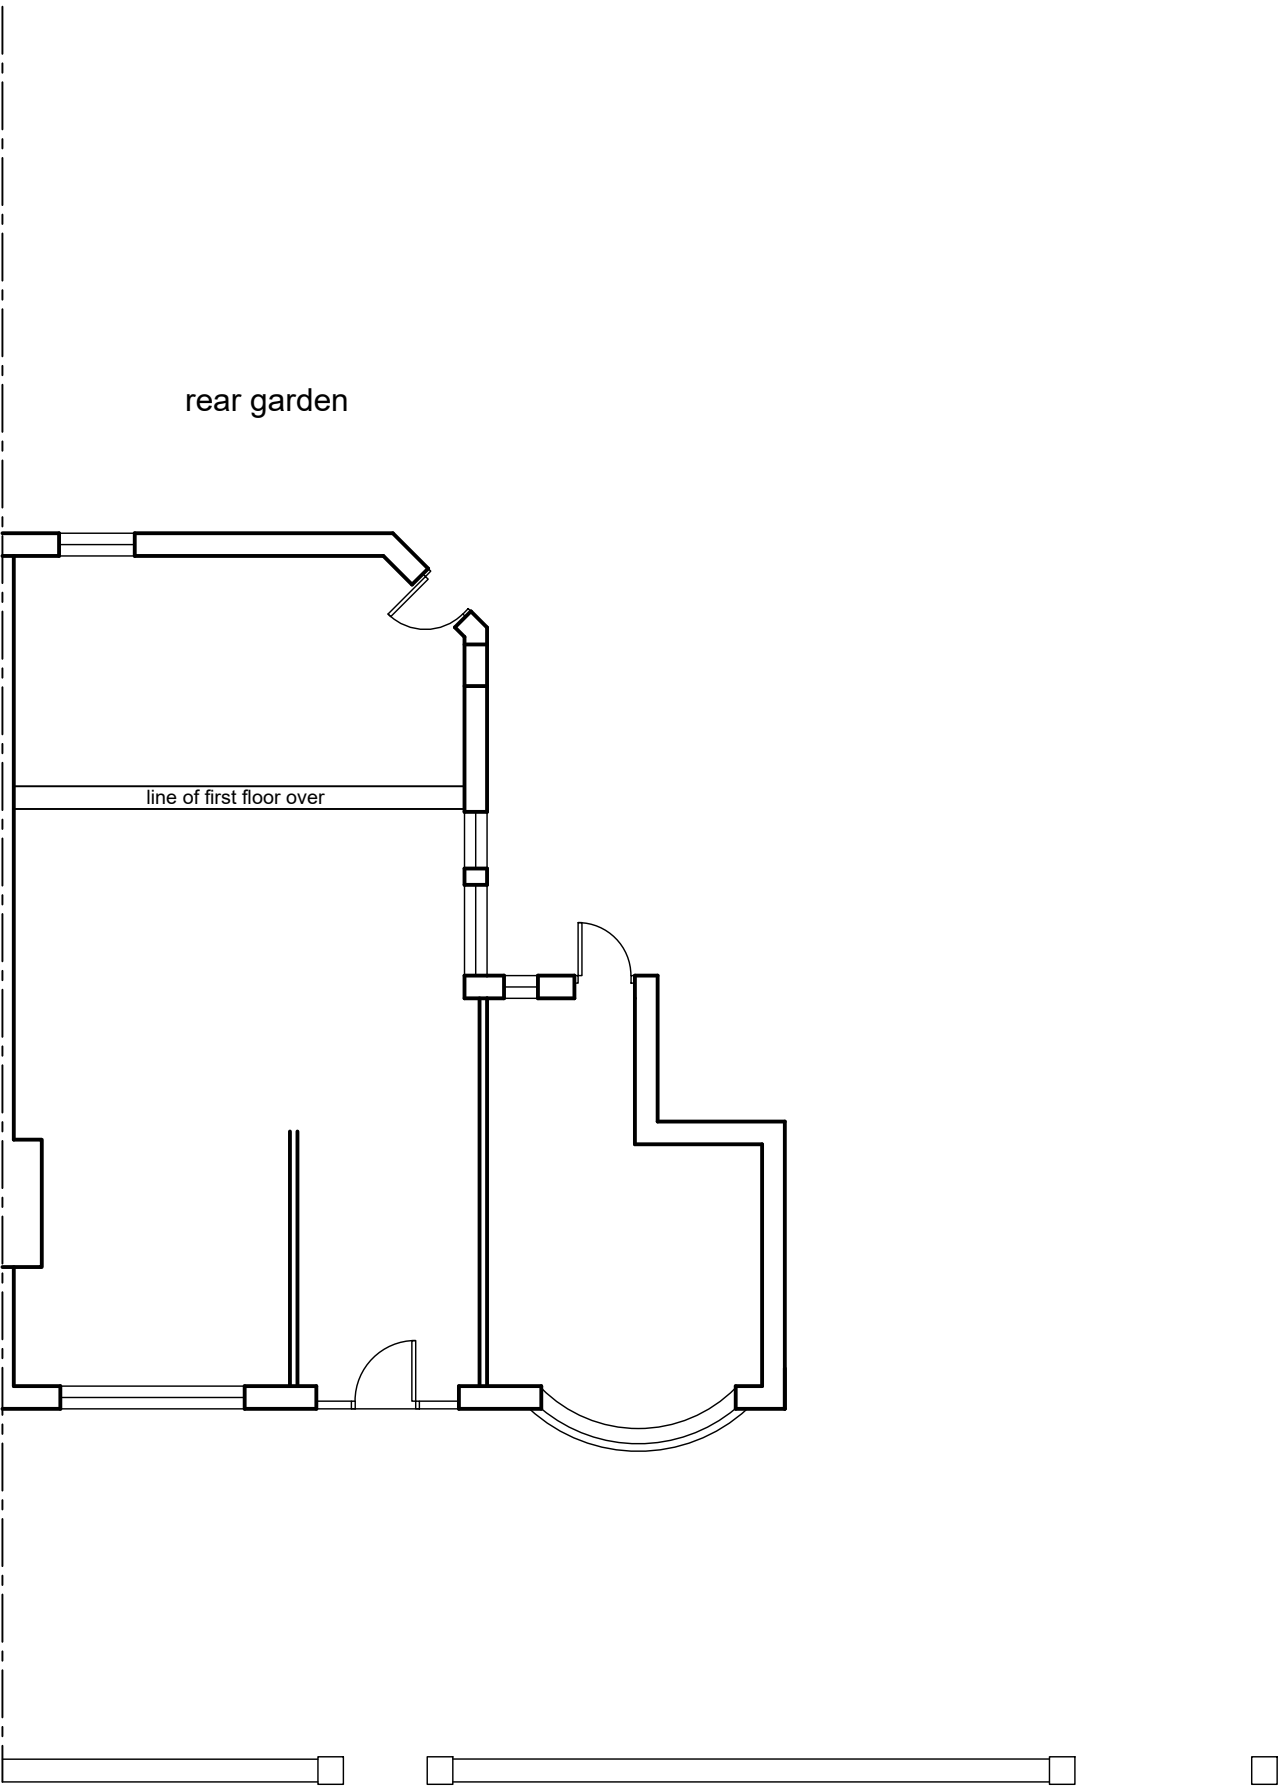

GROUND FLOOR PLAN

 

- Notes :-
- All dimensions to be checked on site prior to the commencement of works.
  - All work & drainage to be to the entire satisfaction of the local authority , statutory undertakings & in accordance with the current building regulations.
  - Any drains passing under building to be exposed & encased in 150mm conc.
  - All structural timber is to be stress graded

|   |                   |            |      |      |           |
|---|-------------------|------------|------|------|-----------|
|   |                   |            |      |      |           |
|   |                   |            |      |      |           |
| Rev.   |                   |            | By   | Date |           |
| pha ARCHITECTS   |                   |            |      |      |           |
| Chartered Architects & Interior Designers<br>1 Cranleigh Avenue<br>Stockport<br>SK4 3 PZ<br><br>Tel : 07581 056 056 |                   |            |      |      |           |
| Site<br>245 KINGSWAY<br>MANCHESTER                                                                                  |                   |            |      |      |           |
| Title<br>EXISTING PLAN                                                                                              |                   |            |      |      |           |
| Project Manager/<br>Checked                                                                                         | Drawn By          | Scale      | Date |      |           |
|   |                   | 1:100 @ A3 | 0223 |      |           |
| Arch./Des.   | Drawing<br>Number | F01/KTH/01 |      |      | Rev.<br>B |