



NOTES

- This drawing is copyright and is the property of PROHAUS DESIGN LIMITED and is not to be copied or reproduced in whole or in part except under written agreement.
- Do not scale this drawing. Any discrepancy to be reported immediately.
- This drawing to be read in conjunction with all other relevant drawings and specifications associated with the project.
- All dimensions and levels to be checked on site by the contractor prior to preparing any working drawings or commencing work on site.
- The contractor must ensure and will be considered responsible for the overall stability of the building structure excavations etc. at all stages of the work.
- All work by the contractor must be carried out in such a way that all requirements under the Health and Safety at work act are satisfied.
- All work to be carried out in compliance with the requirements of all relevant Statutory Authorities and Regulations.

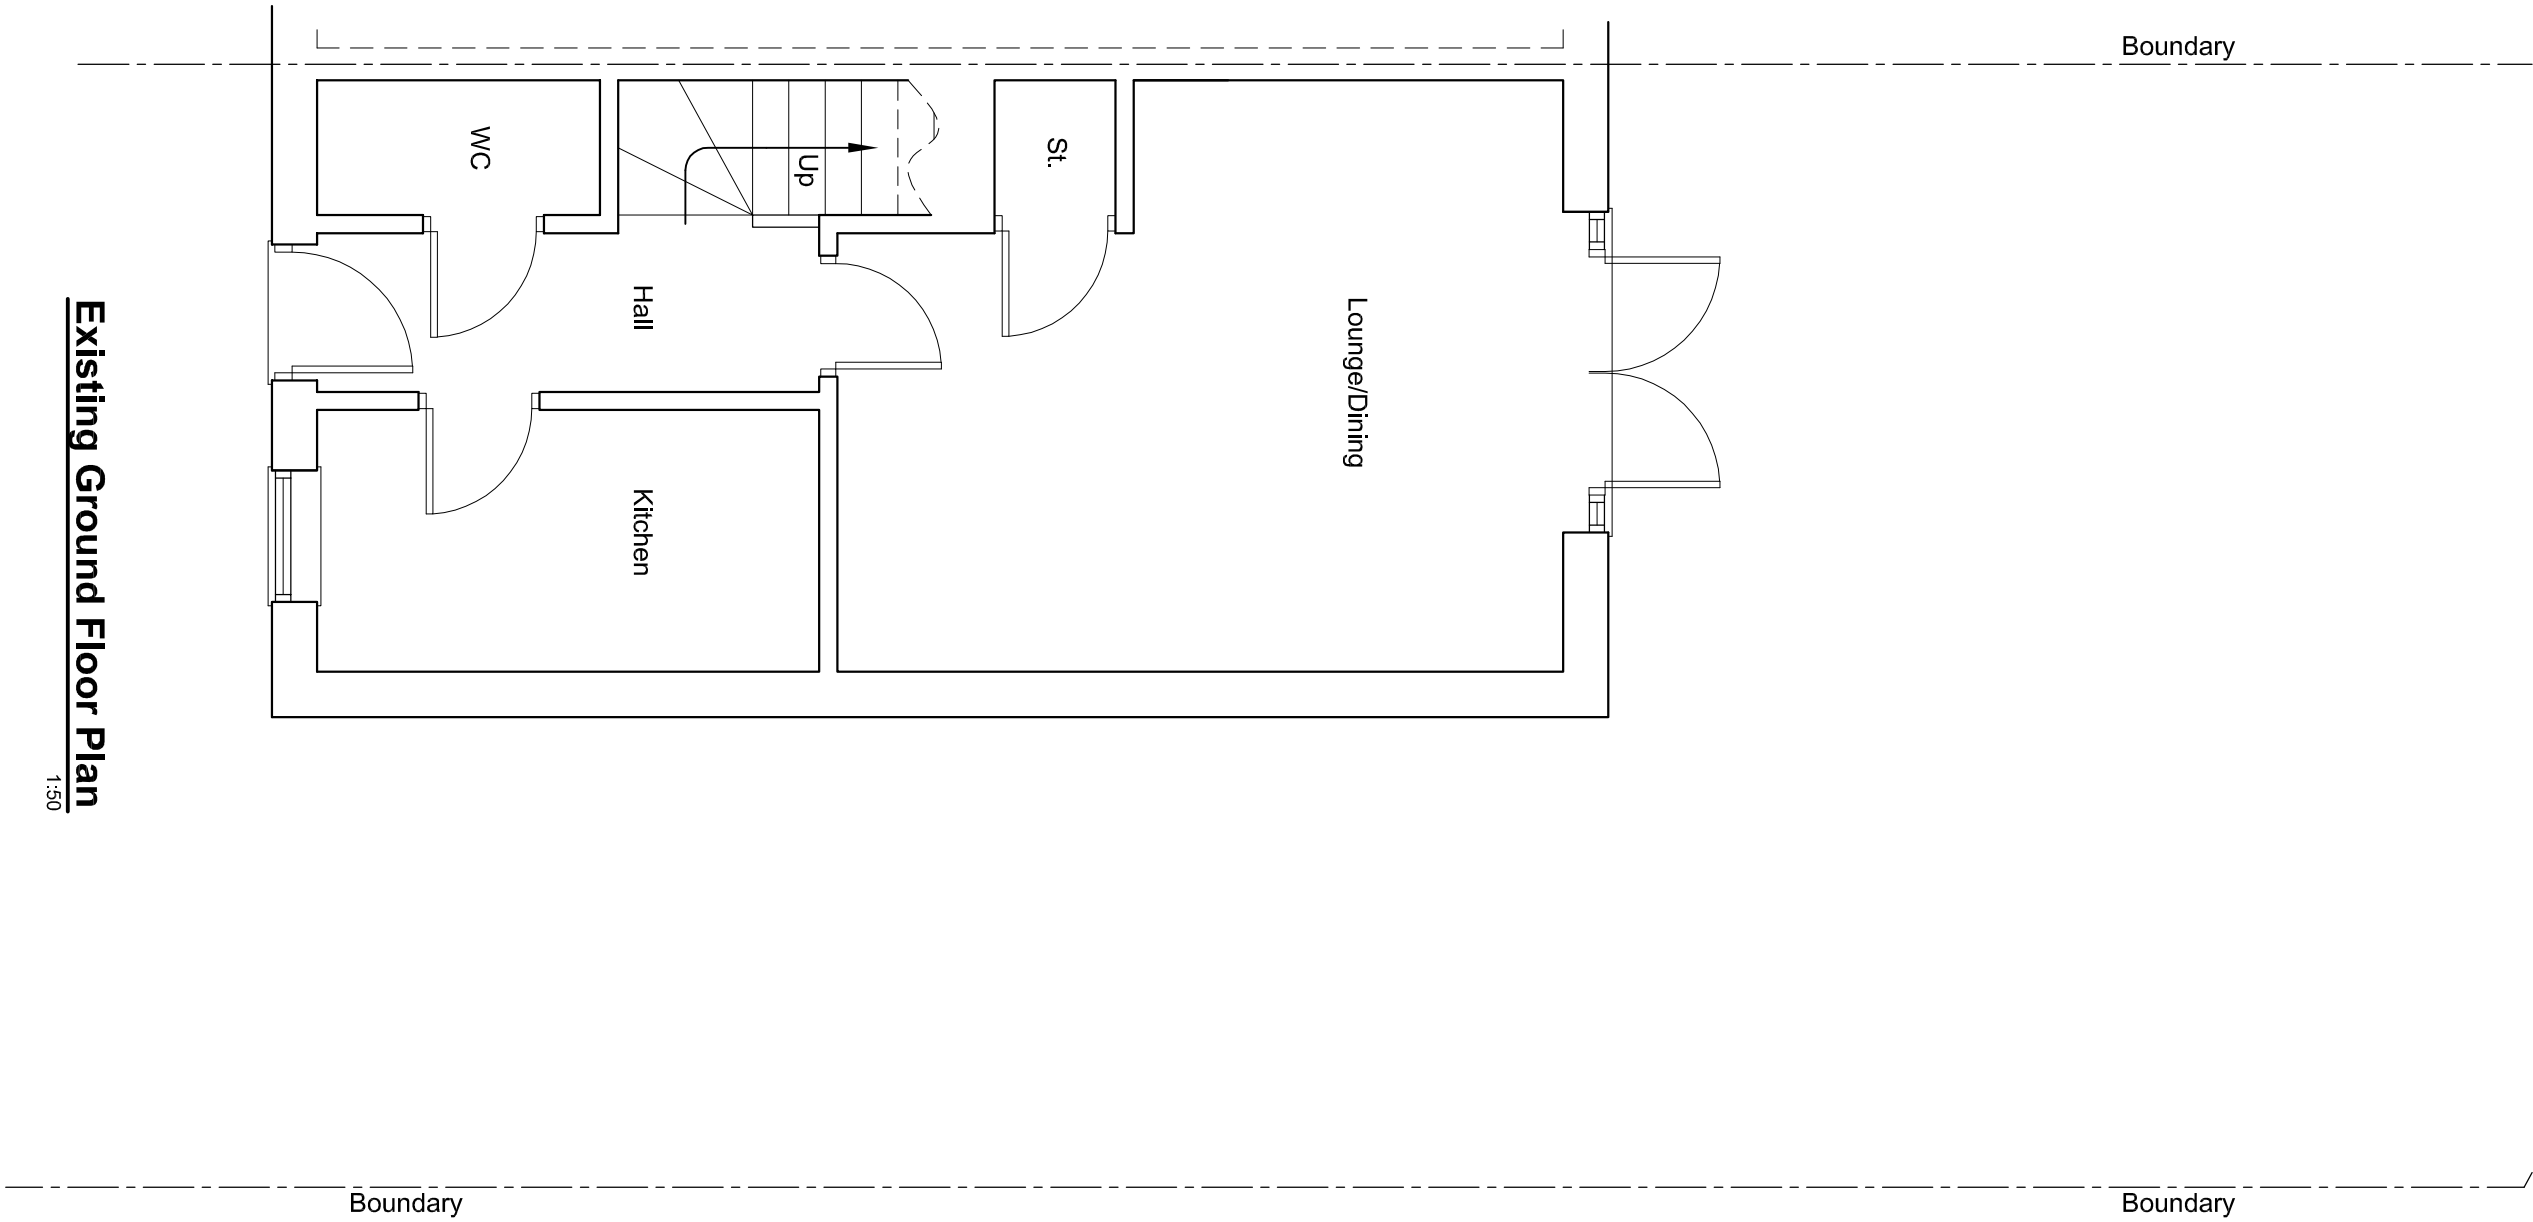


Existing Ground Floor Plan

1:50

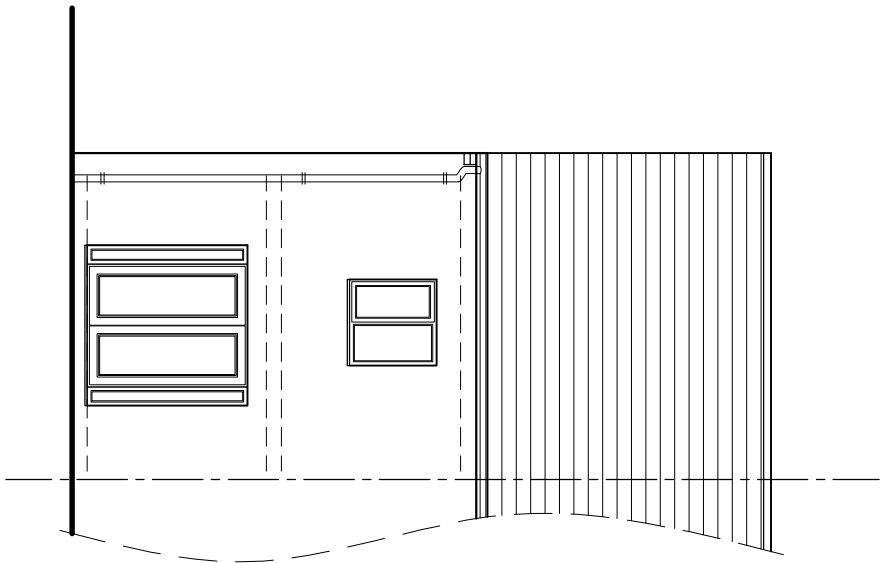

Existing Rear Elevation

1:100

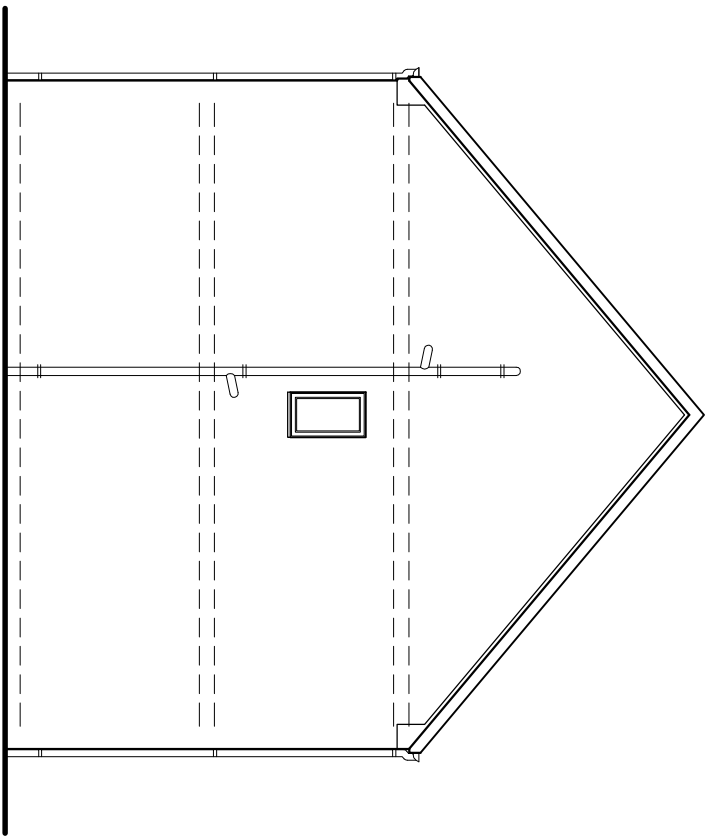

Existing Side Elevation

1:100

Client		Ms A Czerwinska	
Project		Proposed Extension to Rear 9 Bottomley Side, Manchester	
Drawing Title			
Existing Plan & Elevations			
PROHAUS DESIGN			
Architectural Design Services 7 Park Terrace, Old Pool Bank, LS21 3BU t 0113 2506760 m 07527 325915 e info@prohausdesign.co.uk w www.prohausdesign.co.uk			
Project No.	3020	Drawn By	ARA
Drawing No.	01	Revision	Date Jan 2024
Scale	1:100, 1:50	Checked	