



proposed external finishes:
pitched main roof - reconstituted slate
white render to upper walls
red multi facing brick to lower front elevation
grey aluminium framed d/g windows
galv steel balustrade and lintols to porch
black fascias and rainwater goods
composite timber effect entrance door

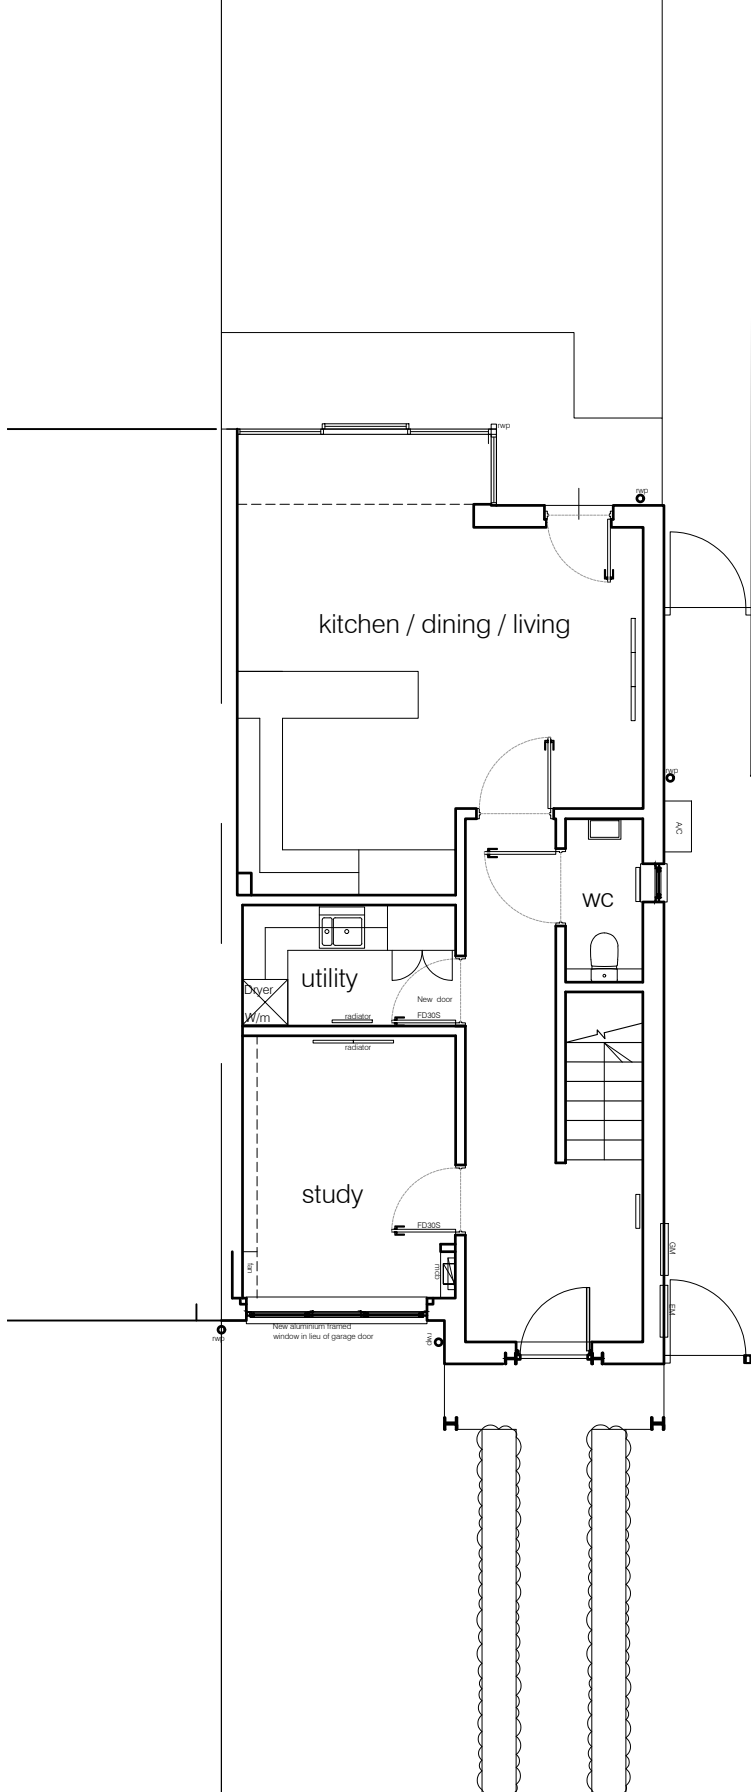

GROUND FLOOR PLAN

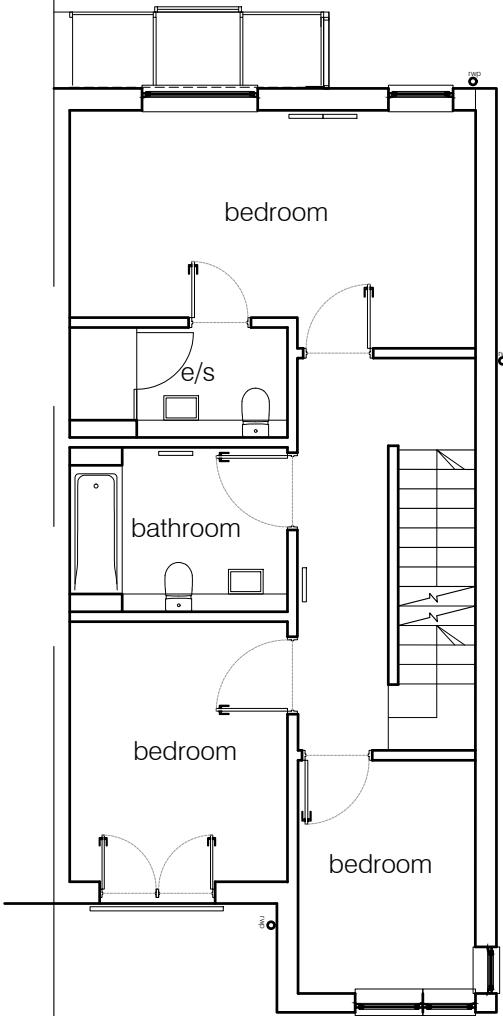

FIRST FLOOR PLAN



FRONT ELEVATION as proposed




BLOCK PLAN 1 :500

Simon R Miles
Chartered Architect
Didsbury
Manchester
T: 07778 137830
E: srmilesarchitect@gmail.com

Do not scale. Contractors must check all dimensions on site before preparing production drawings or commencing any work. This drawing and its design is the copyright of S.R.Miles Ltd and may not be reproduced in any form whatsoever without their prior express written consent.

Revision	Date	Revision note
----------	------	---------------

Notes

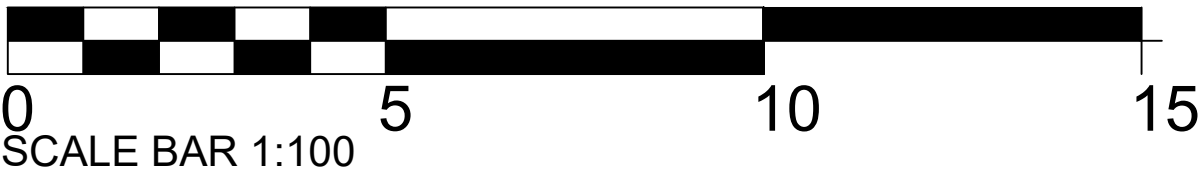

Project :
7 CLEARWATER DRIVE DIDSBUURY
Title :
PLANS & FRONT ELEVATION AS PROPOSED
Drawing number :
23 405 PL200
Issue :
P1
Client :
MR & MRS FISHER

Scale :
100@A3
Date :
15.09.2023
CAD Ref :
23 405
Drawn by :
SRM

SRM
Simon R Miles BA(Hon) Dip Arch RIBA
Chartered Architect