



Scale (m)
1:500
0 5 10 15 20 25

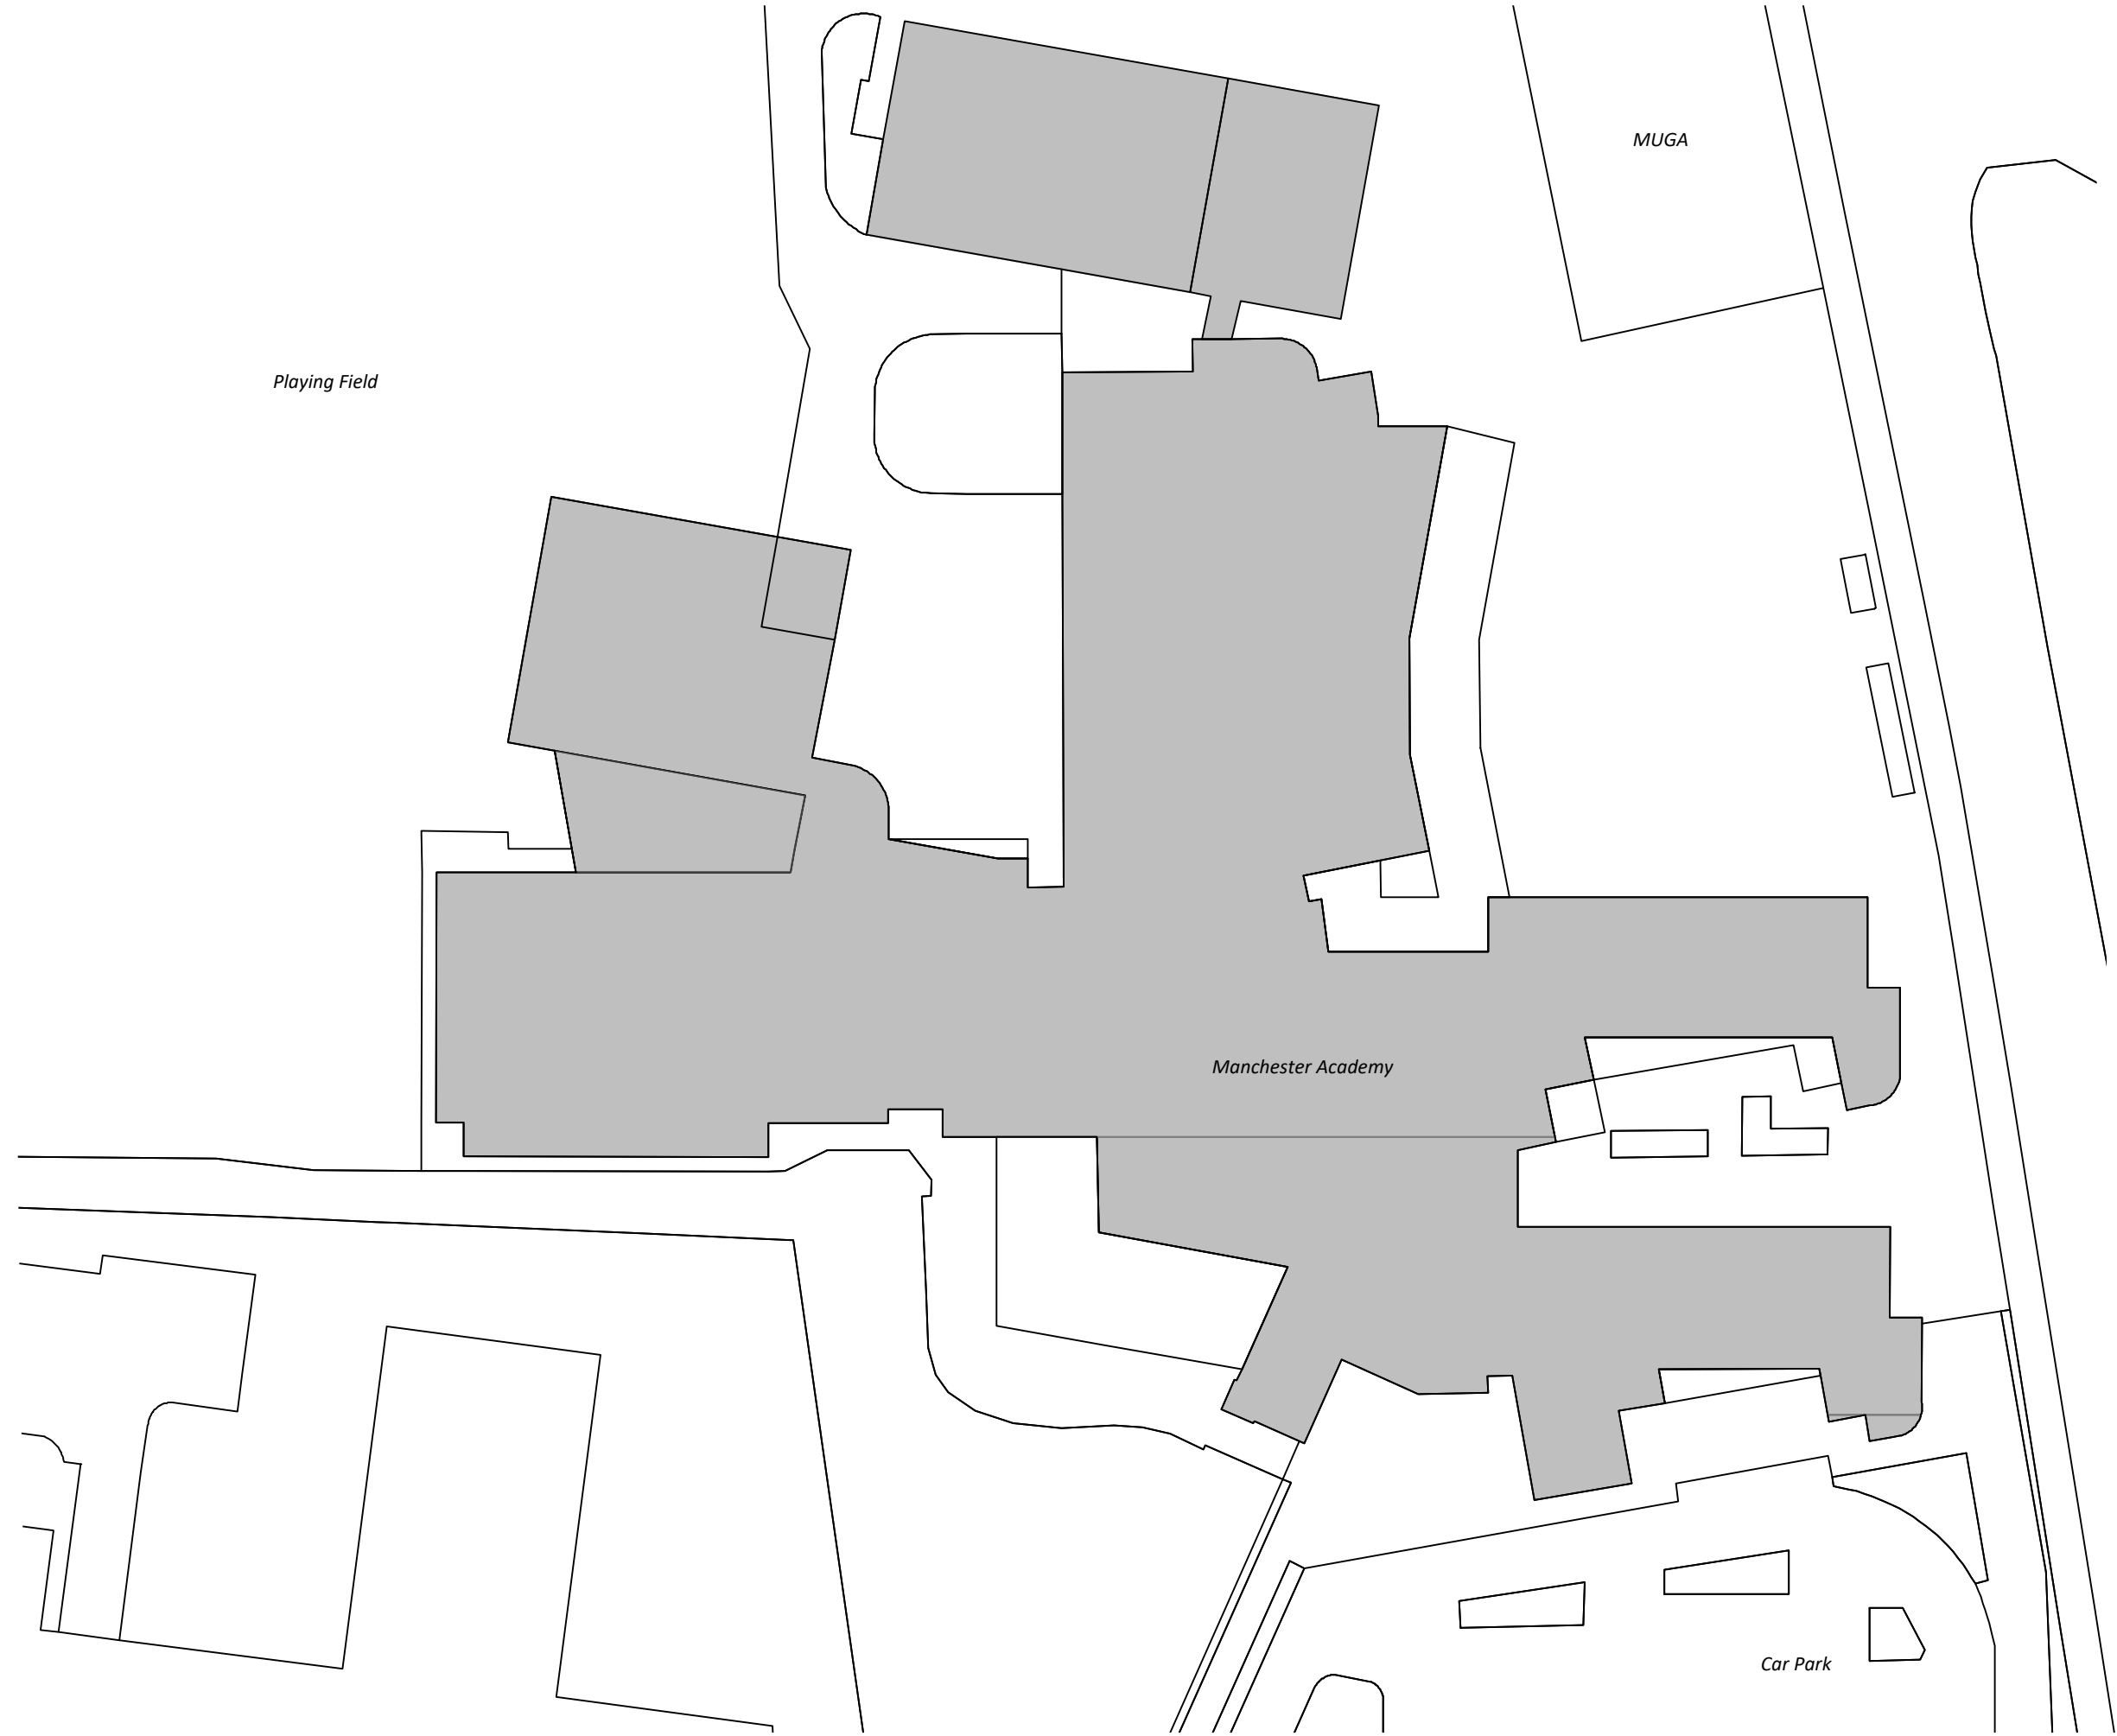

SITE PLAN
1:500

Scale (m)
1:1250
0 25 50

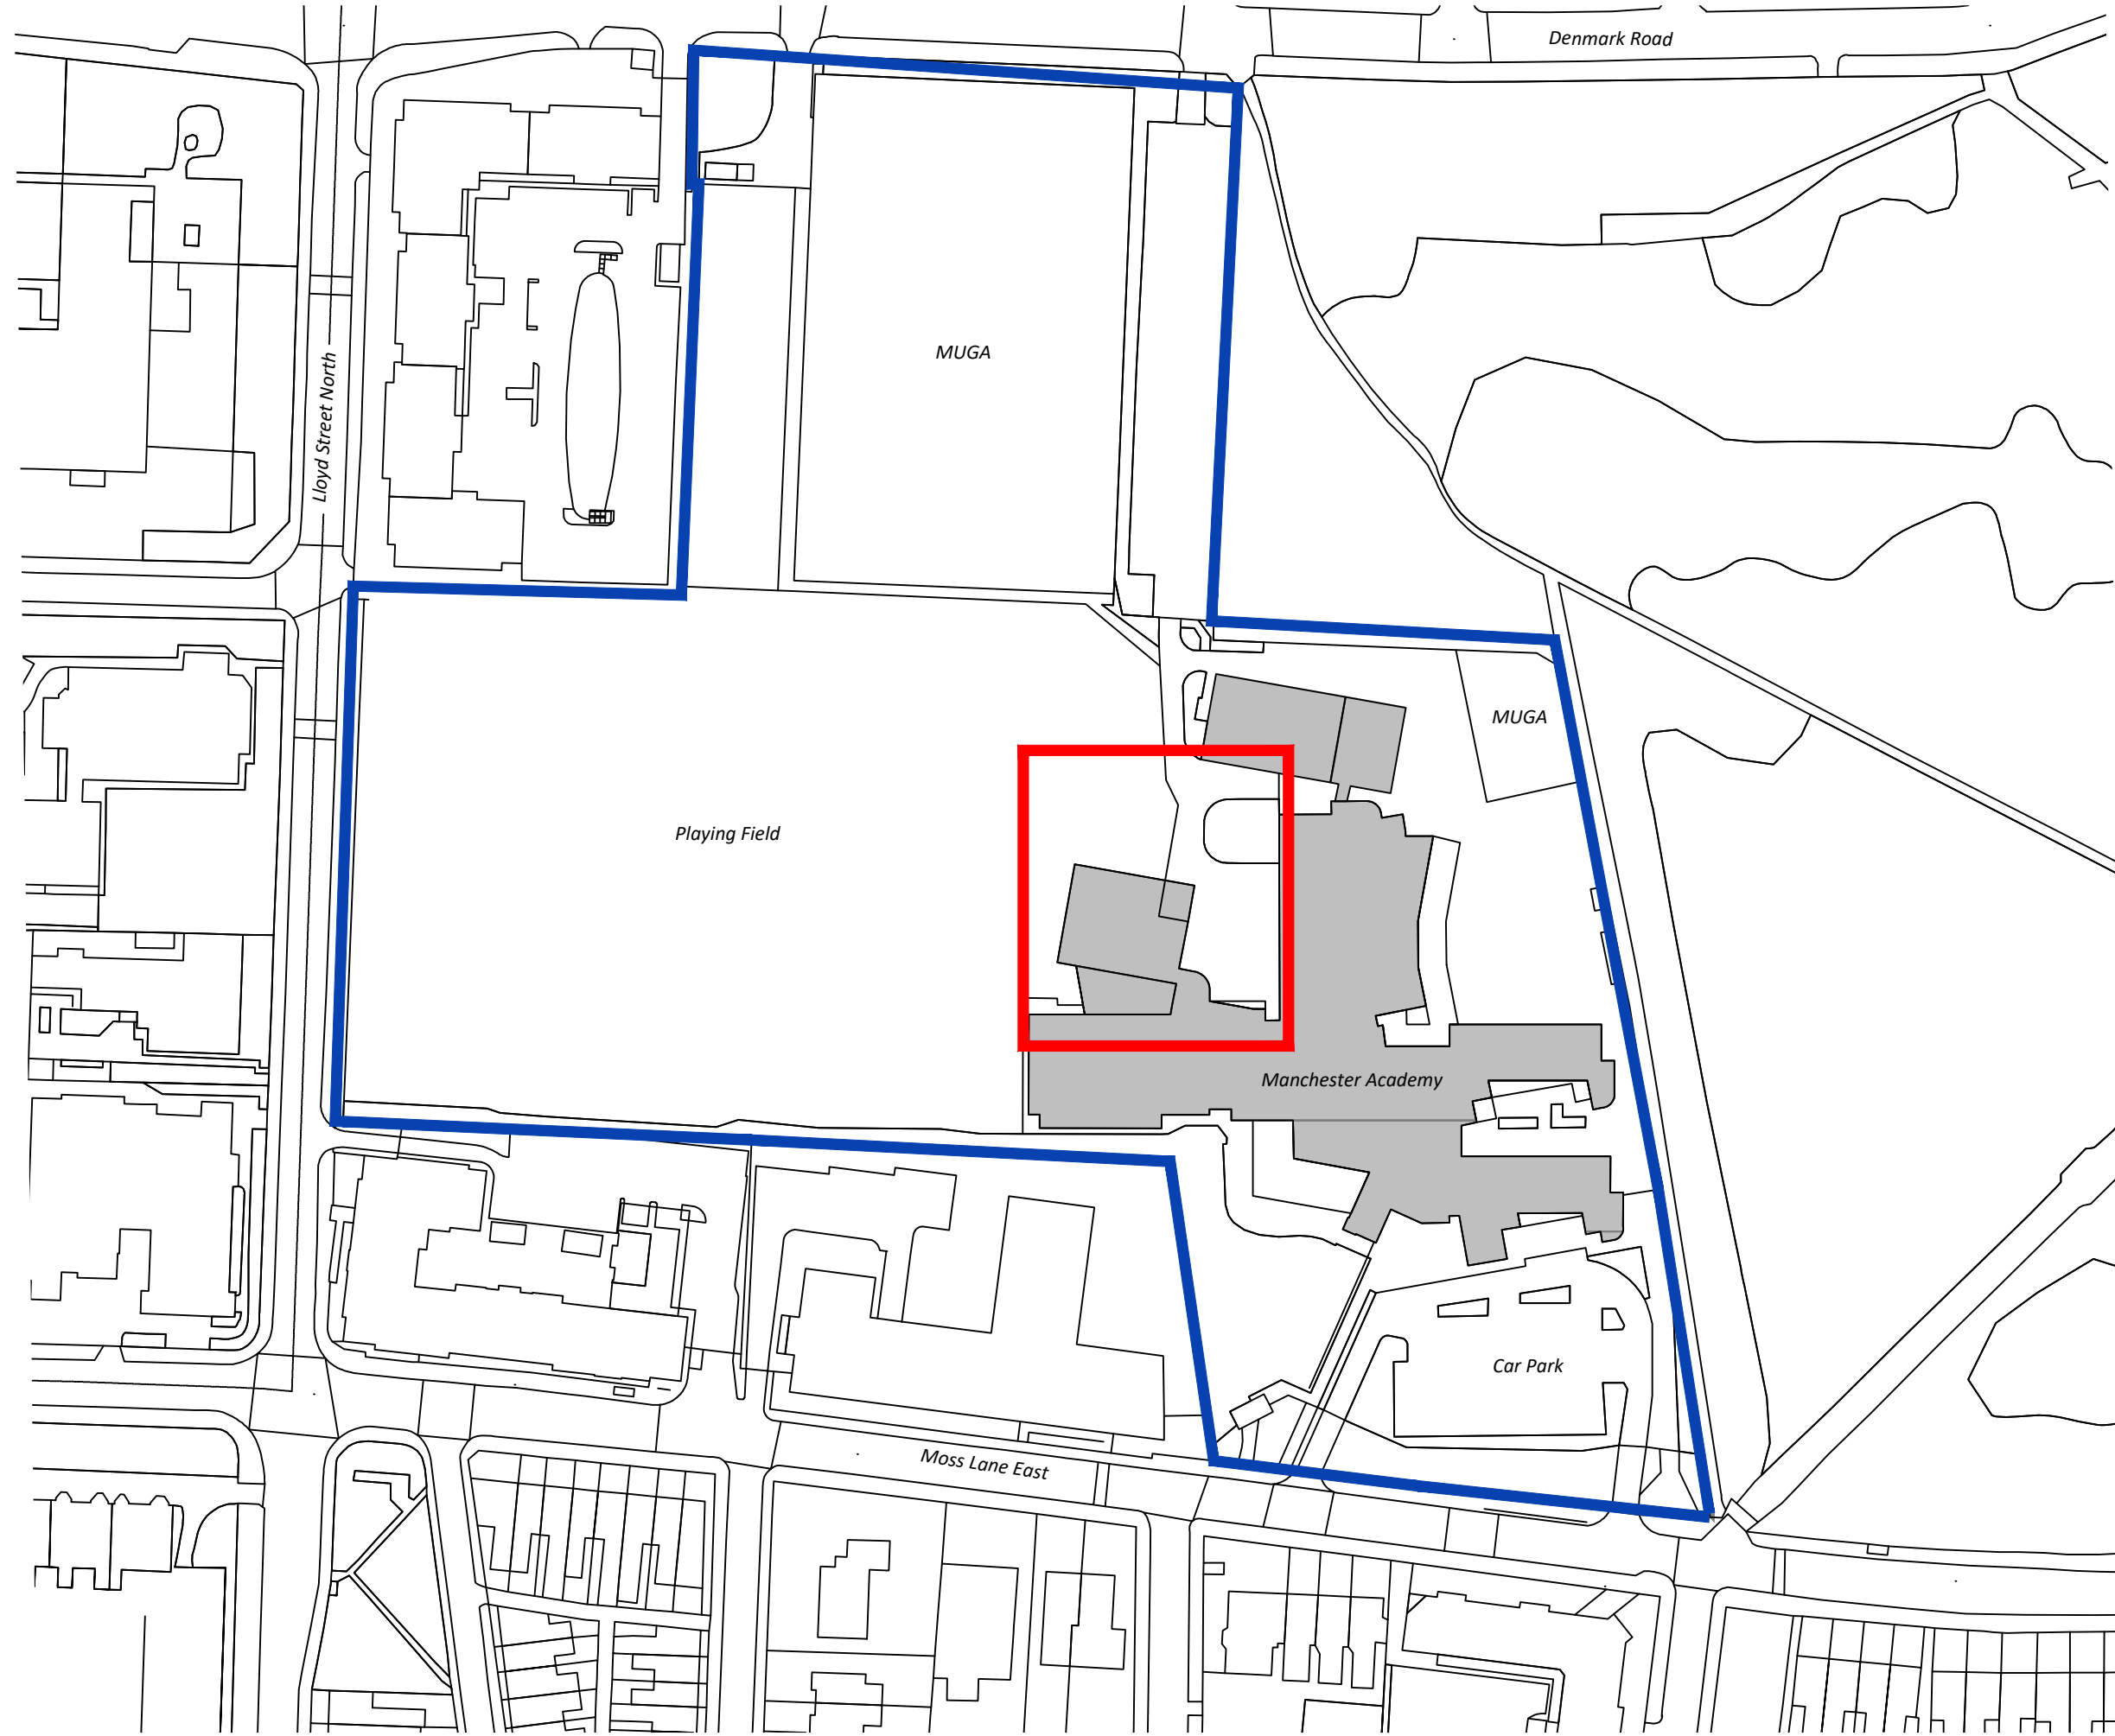

LOCATION PLAN
1:1250

- Notes:
- Site of proposed works
 - Boundry/Ownership line

Copyright: All rights reserved. This drawing must not be reproduced without permission from AA Projects Ltd. Do not scale off this drawing. All dimensions are to be checked on site by contractor / sub contractor. Any discrepancies to be reported to AA Projects Ltd.

Rev	Date	Revision notes	By	Check
-----	------	----------------	----	-------

Suite 1.06
Part First Floor
South Harrington
Brunswick Business Park
Liverpool
L3 2BQ
Tel: 0151 430 2340
Office Locations
Birmingham, Leeds, Liverpool, London, Manchester, Oxford, Rugby, Newcastle
www.aaprojects.co.uk

Client United Learning	Drawing Title Site & Location Plan			
Project Title Manchester Academy PSDS Works	Drawn RS	Date 06/23		
	Checked PT	Date 06/23		
DWG No. 21938.000	Scale 1:100	Revision		