

This drawing is Copyright and the property of Lancaster Maloney Martin Limited and must not be reproduced in whole or in part without their written permission.
Copyright is reserved. © This drawing must not be scaled. The Contractor is to report all dimensional discrepancies & errors to the Contract Administrator prior to commencing construction. It is essential that this drawing is read in conjunction with the specification and all works identified included for.

NOTES


- ① Proposed Aluminum door & windows
- ② Cladding panels
- ③ Engineering brickwork

Note: Roof finish to be built up felt
Colour anthracite


Proposed North Elevation



Proposed East Elevation

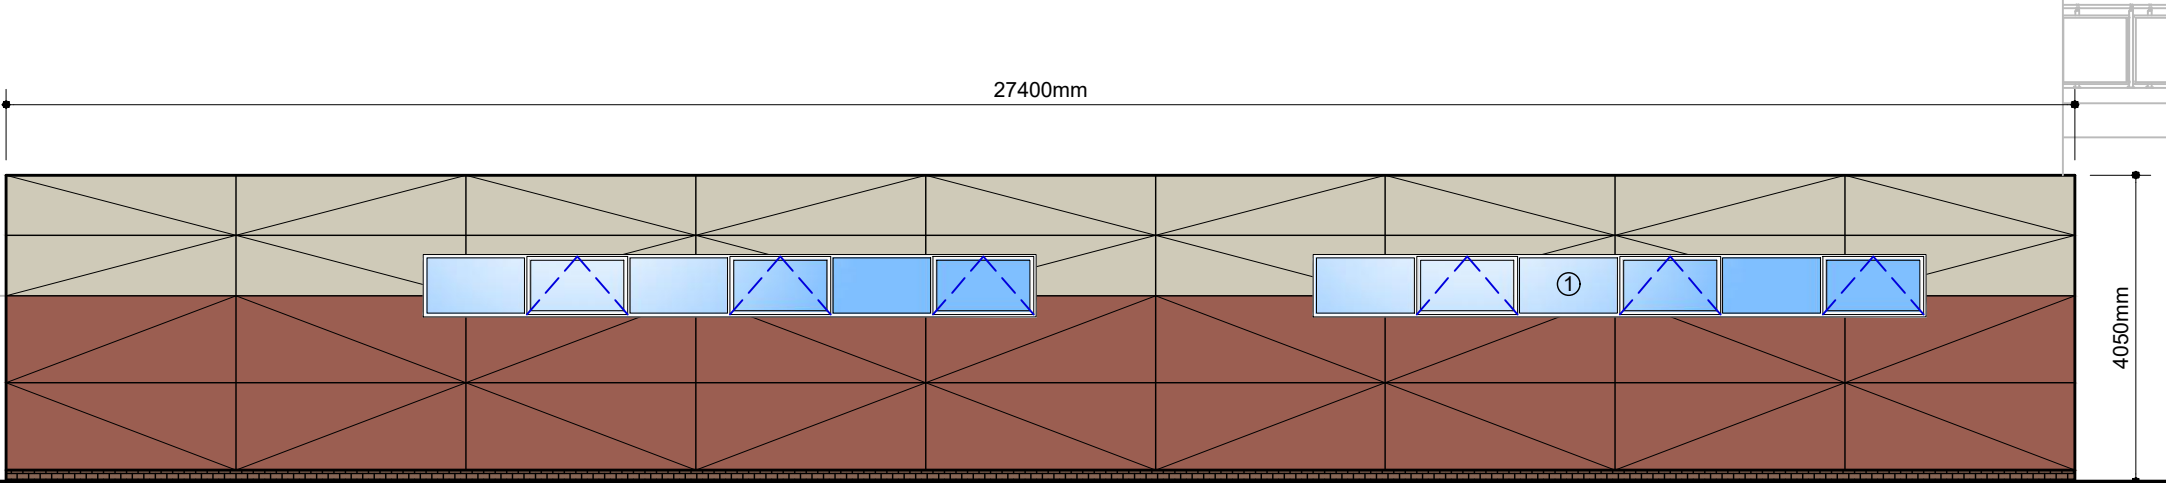

Proposed South Elevation

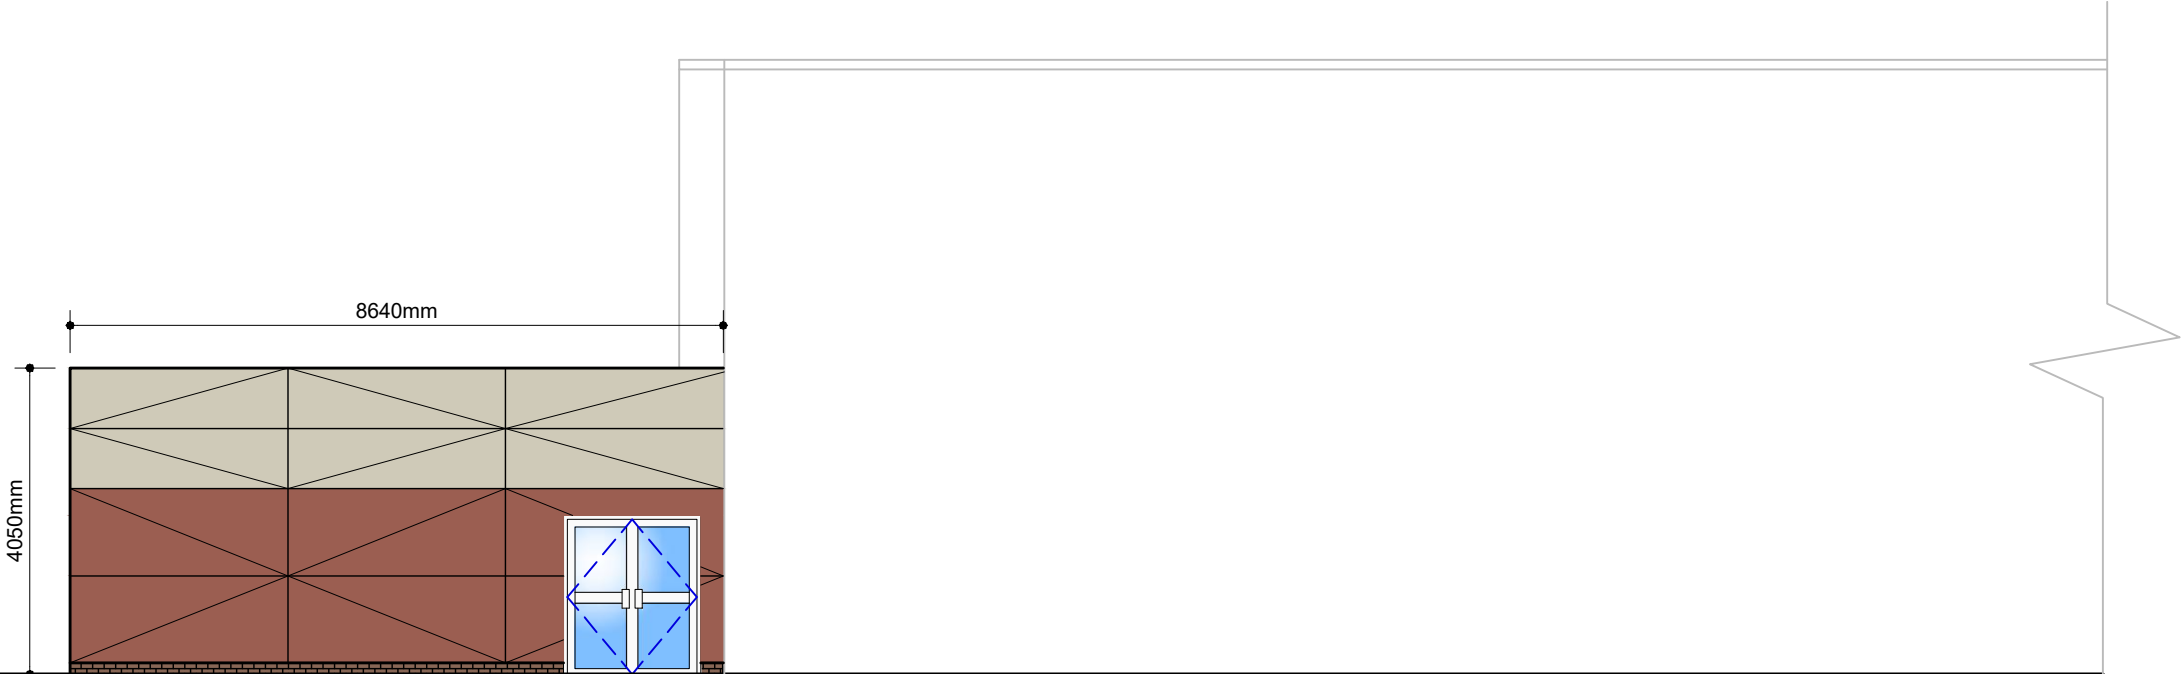

Rev	Date	Comments	By

STATUS
PLANNING

Client
Manchester Communication Academy
2 Silchester Dr, Manchester
M40 8NT

Project Title
Expansion

Drawing Title
Proposed Elevations

Scale 1:100 @A3	Drawn by DW	Date Nov 2023
Job no. 2303-04	Drawing no. P07	Revision no.



LMM
Lancaster Maloney Martin

Registered Office:
Equitas House Unit 6 Station View Rhino Court Stockport SK7 5ER
Tel: 0161 477 3500
E-mail: administration@lmm-ltd.co.uk | Website: www.lmm-ltd.co.uk
Registered in England No 4846621