




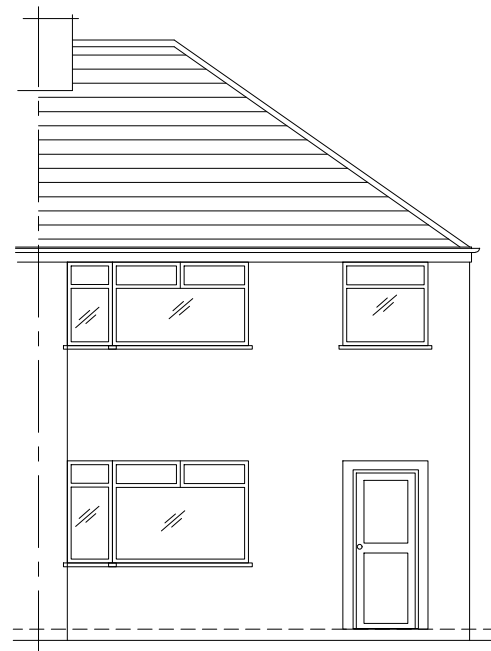


EXISTING FRONT ELEVATION

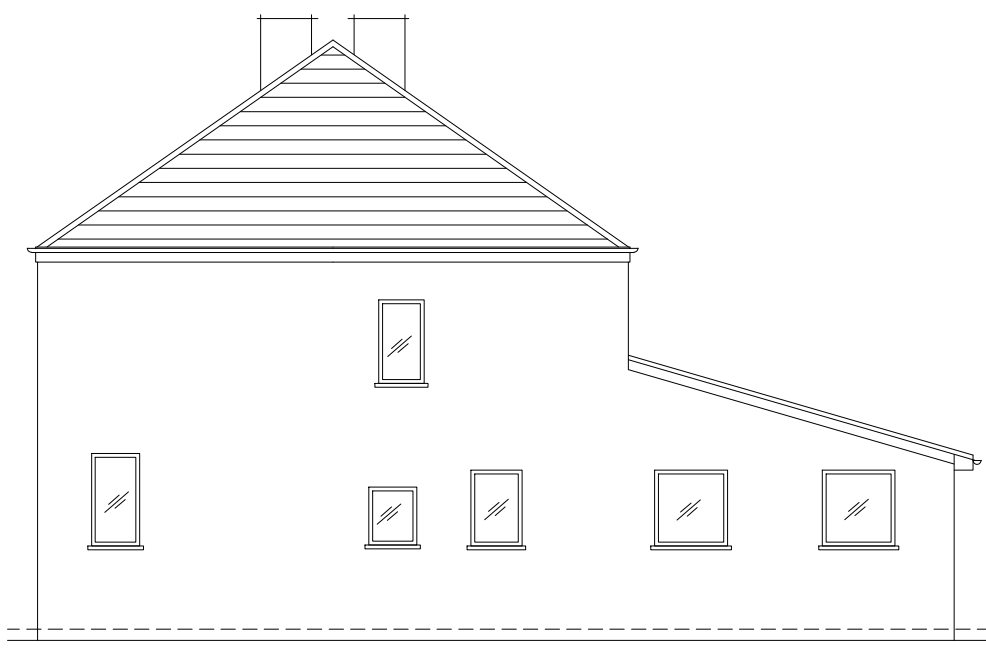


EXISTING SIDE ELEVATION

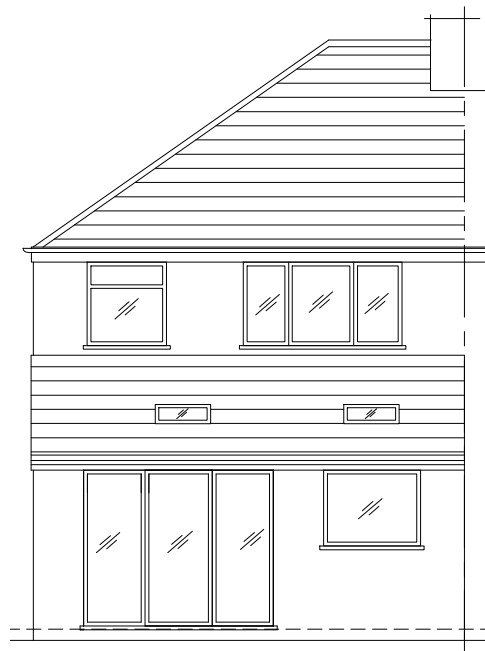


EXISTING REAR ELEVATION

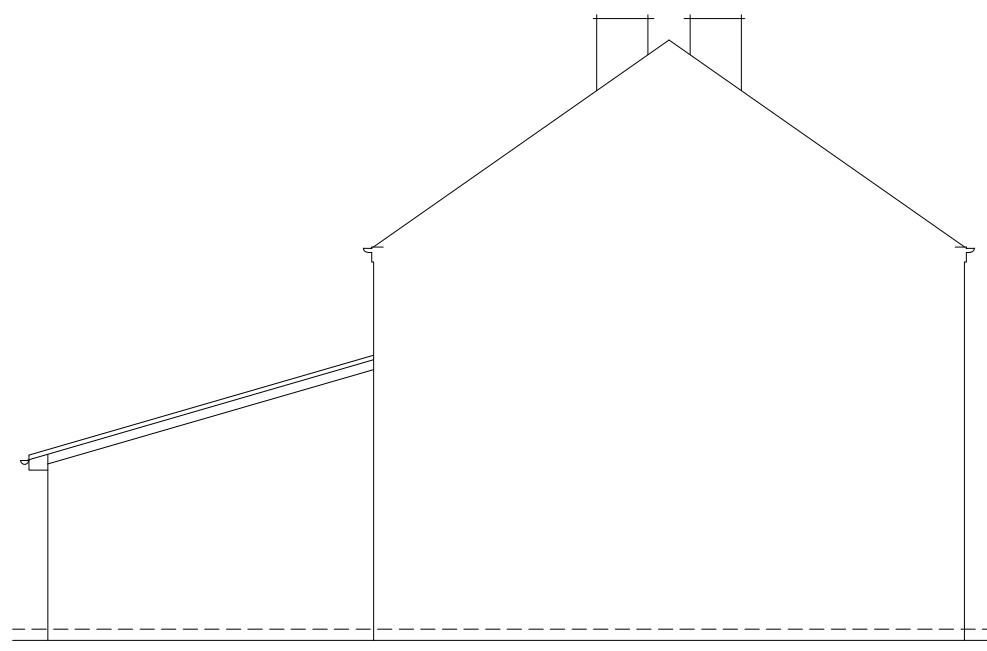


EXISTING SIDE ELEVATION

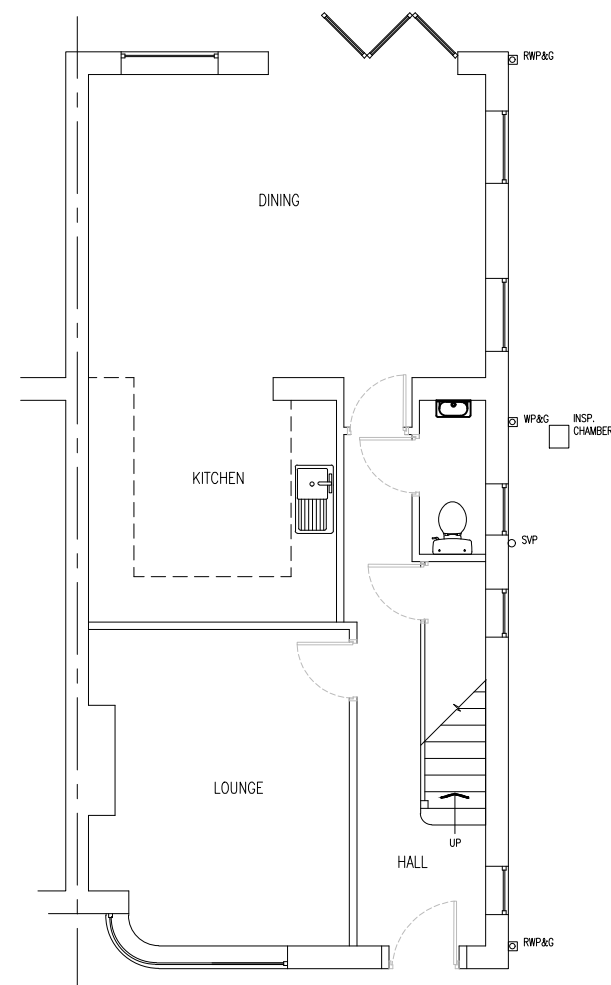


EXISTING GROUND FLOOR PLAN

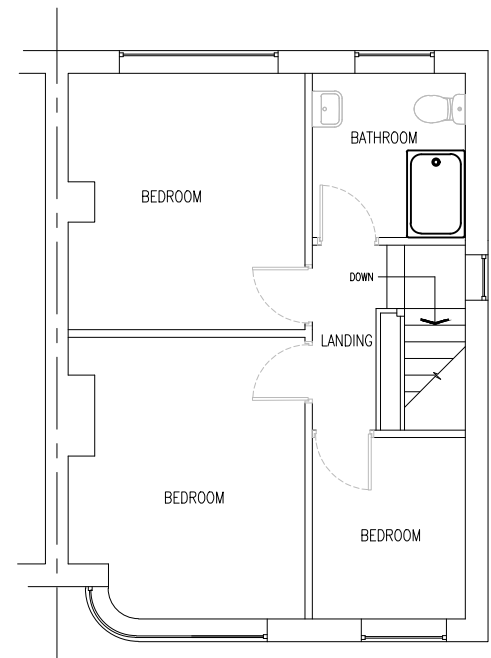


EXISTING FIRST FLOOR PLAN

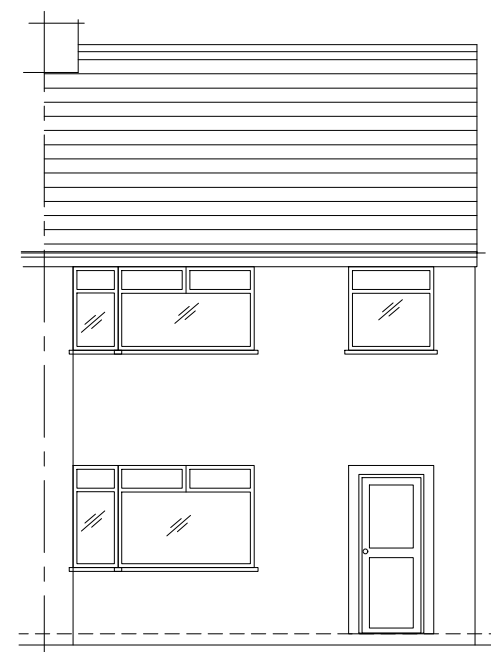


PROPOSED FRONT ELEVATION

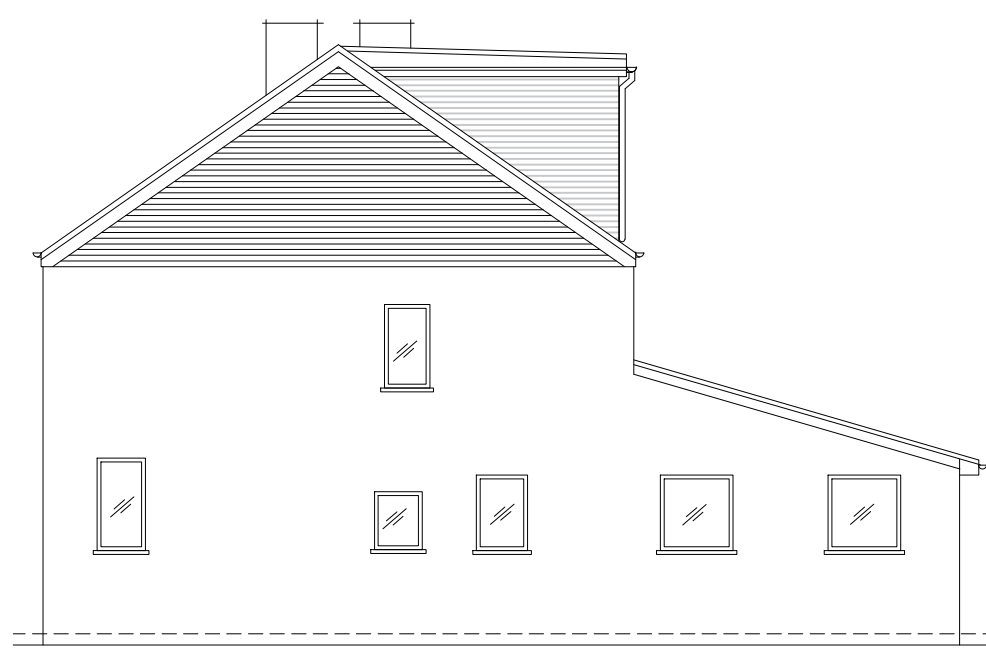


PROPOSED SIDE ELEVATION

 


PROPOSED REAR ELEVATION

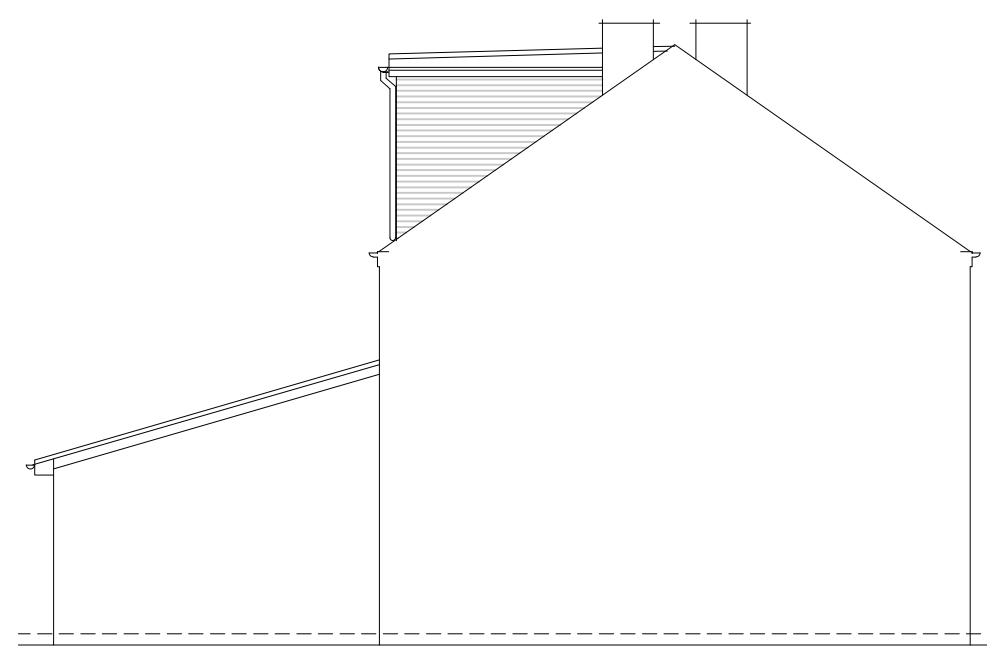



PROPOSED SIDE ELEVATION

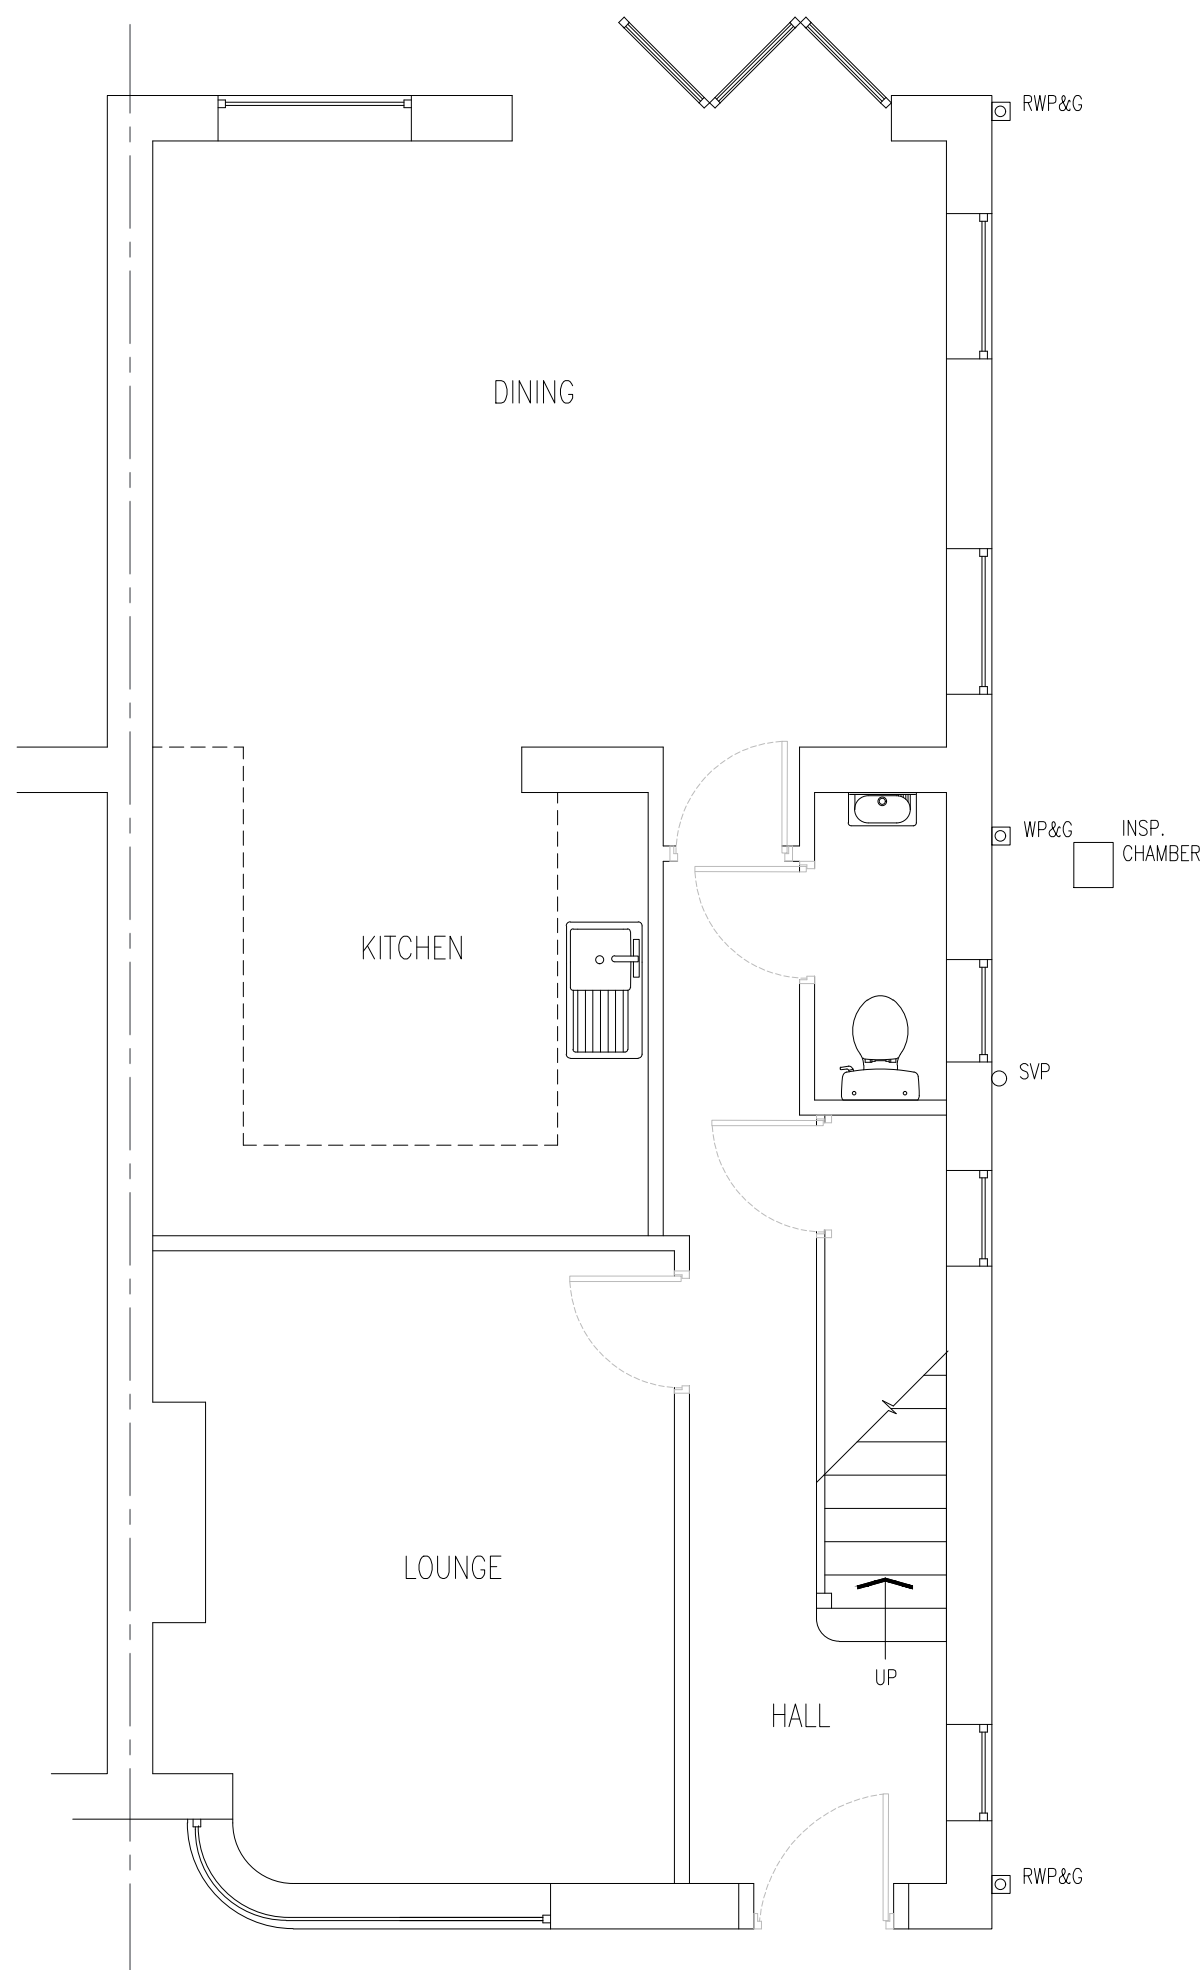


PROPOSED GROUND FLOOR PLAN

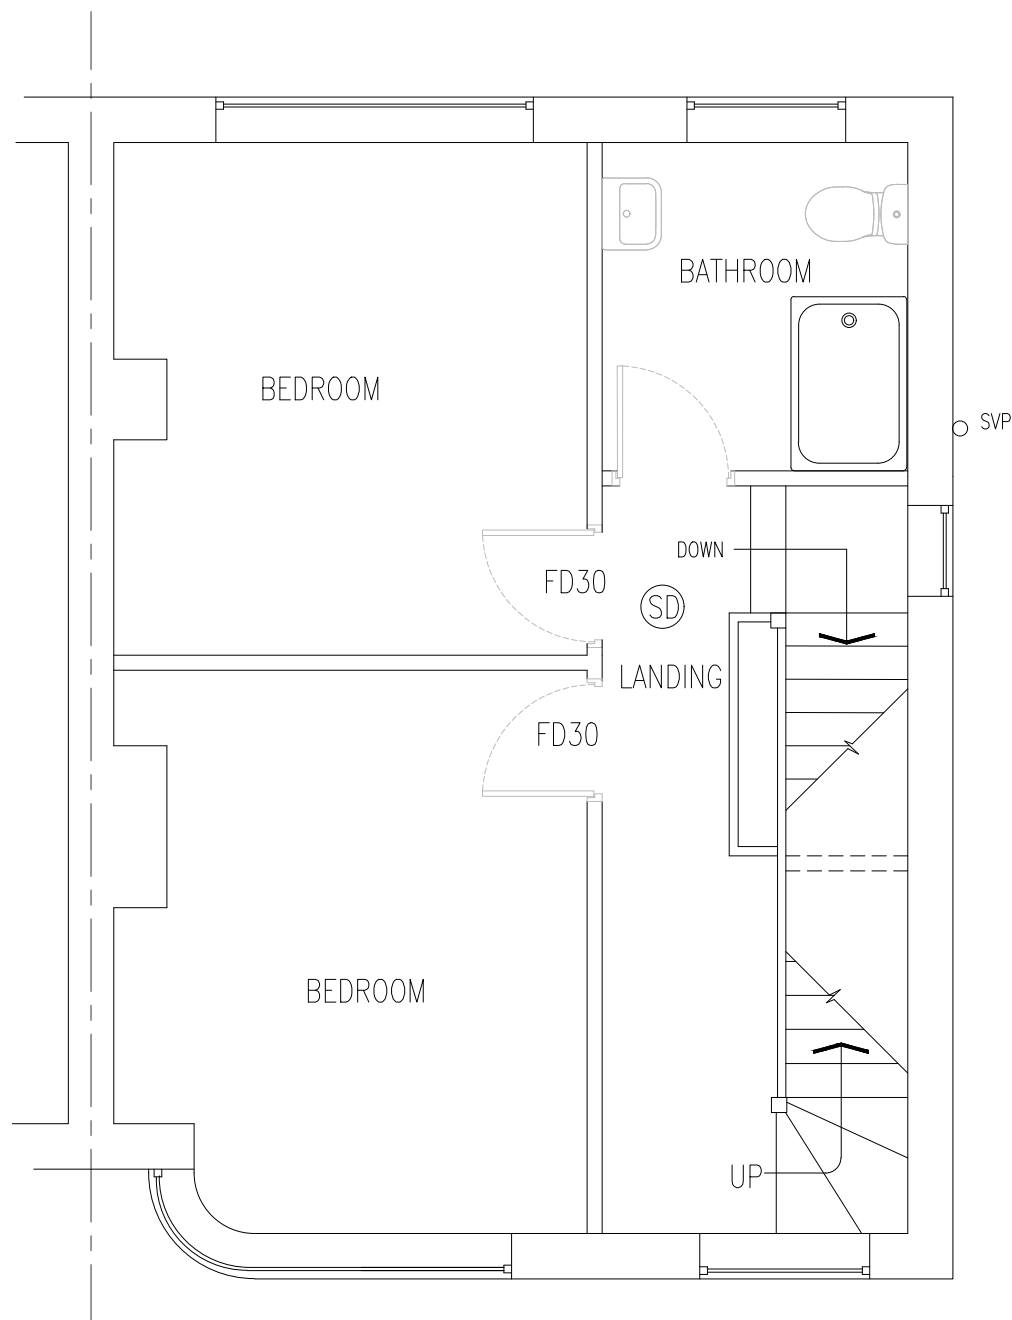


PROPOSED FIRST FLOOR PLAN

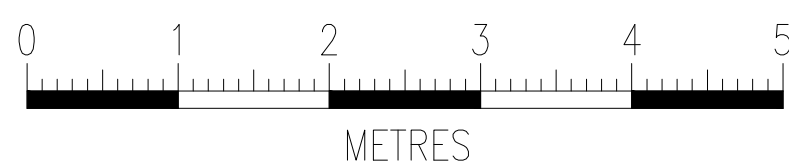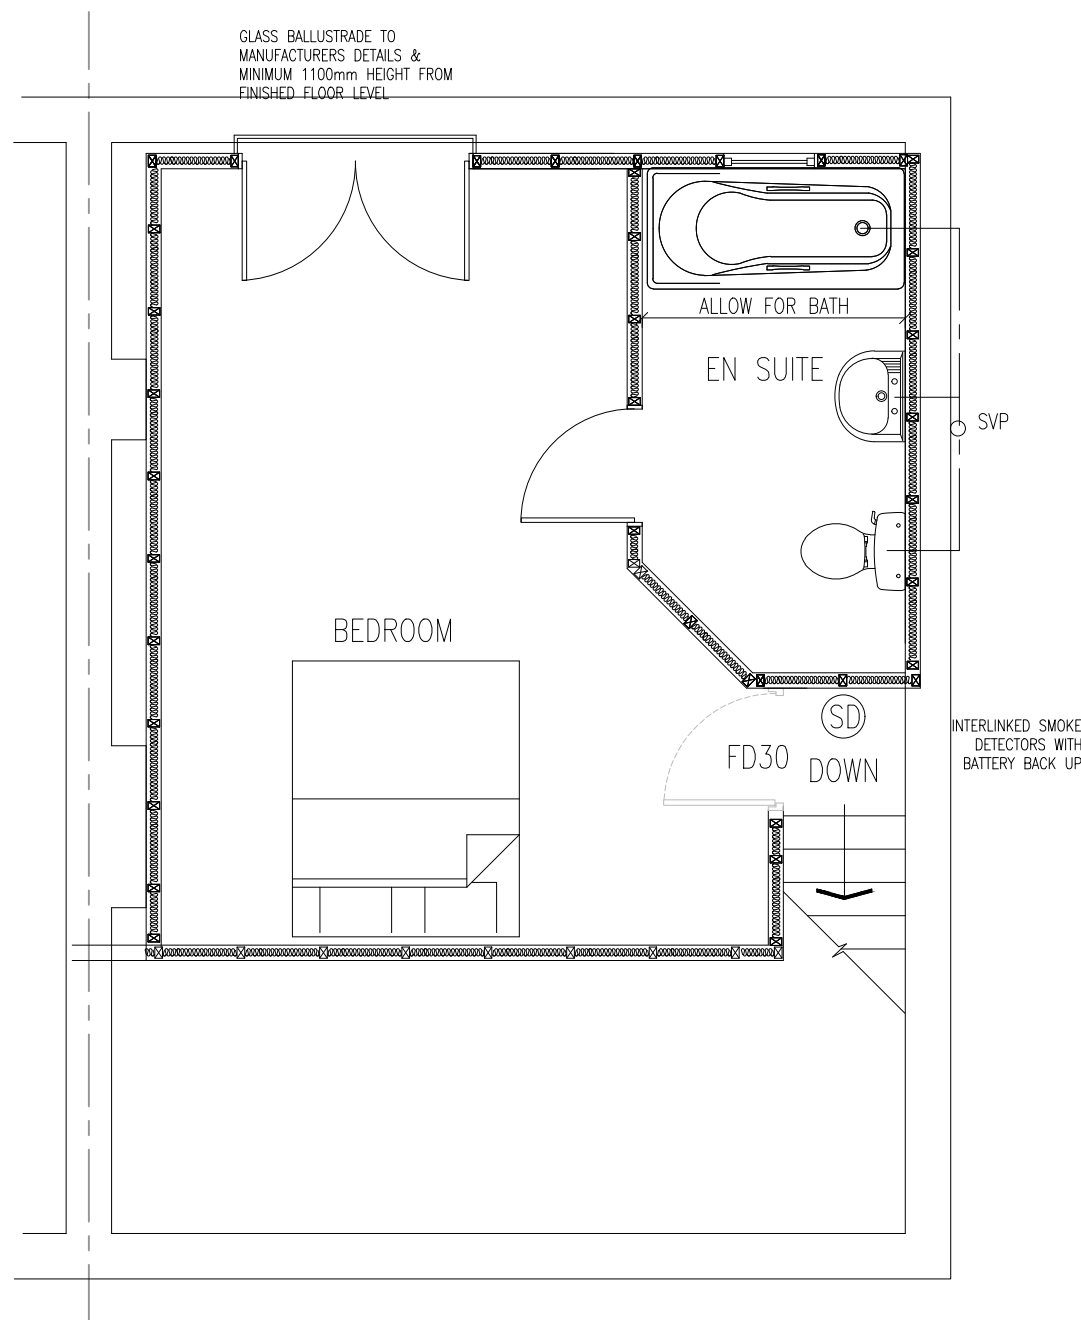

PROPOSED LOFT FLOOR PLAN

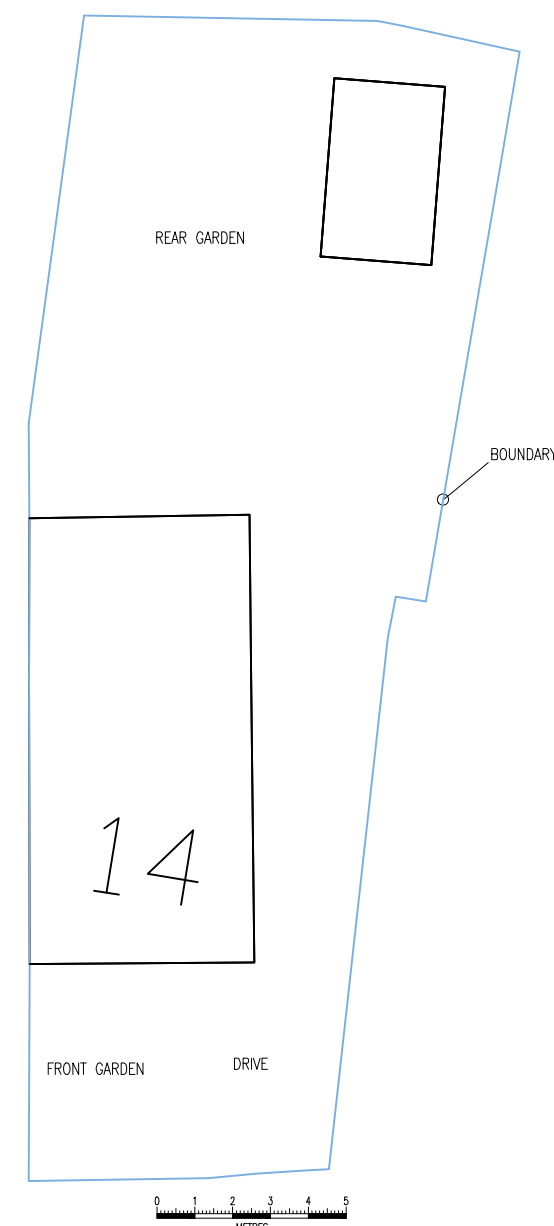

SITE PLAN (1:200)

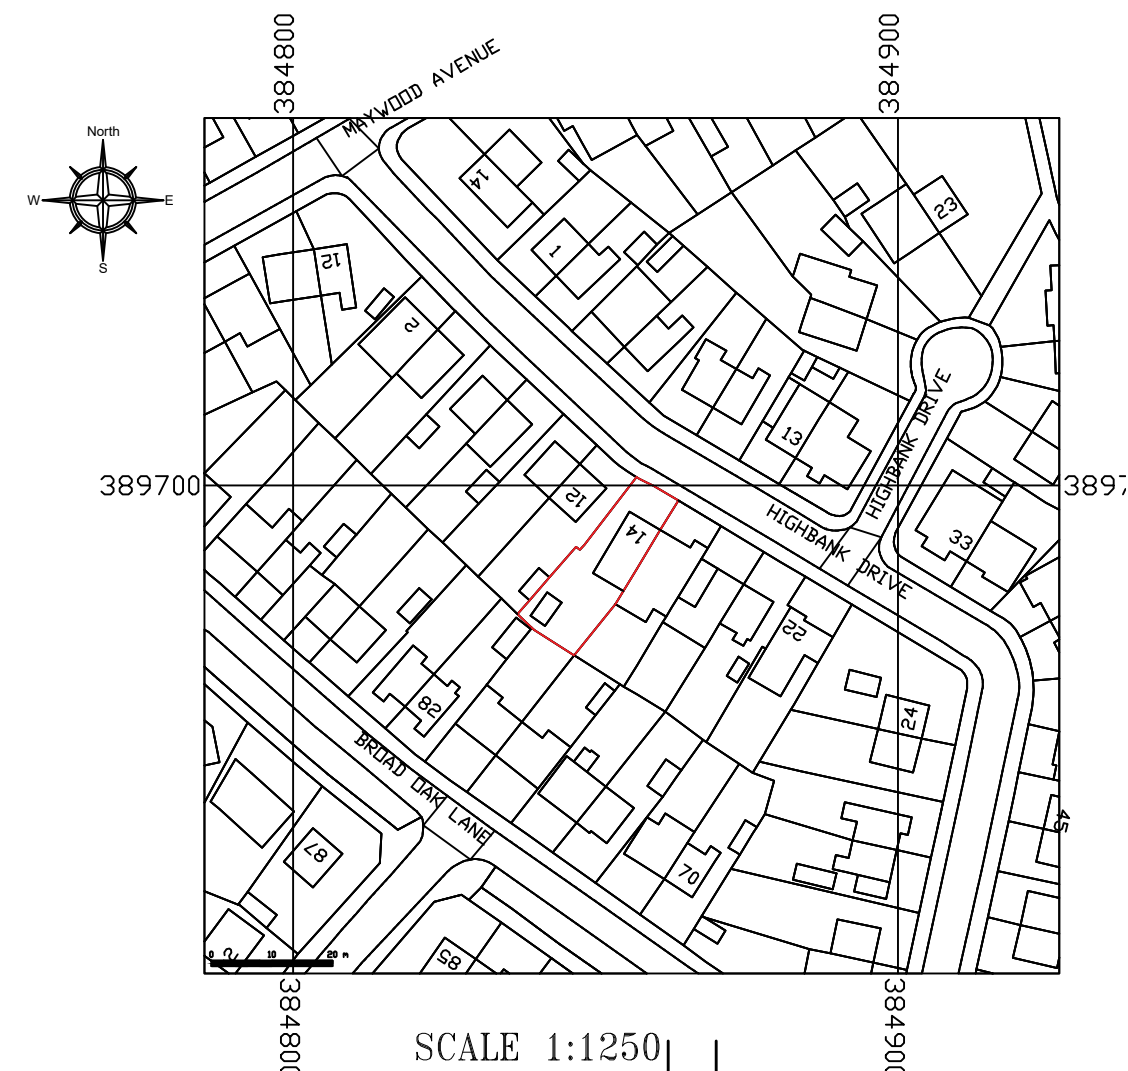

SCALE 1:1250

Anthony Forrester
Design Ltd

- Architectural Design & Detailing
- Planning Feasibility
- Construction & Project Management

mob: 07855 847661
email: aforrester@gmail.com

PROPOSAL
HIP TO GABLE LOFT CONVERSION
WITH REAR DORMER
PREPARED FOR MR. D. GILLIAND & MISS. B. CROSBY

TITLE
EXISTING AND PROPOSED ELEVATIONS
& FLOOR PLANS.
SITE PLANS

P1
ISSUED TO PLANNING

LOCATION
14 Highbank Drive
Manchester
M20 5GR

DRAWING No: 081023
SCALE: 1:100 OR AS SHOWN @A1
OCTOBER 2023

REV
P1