


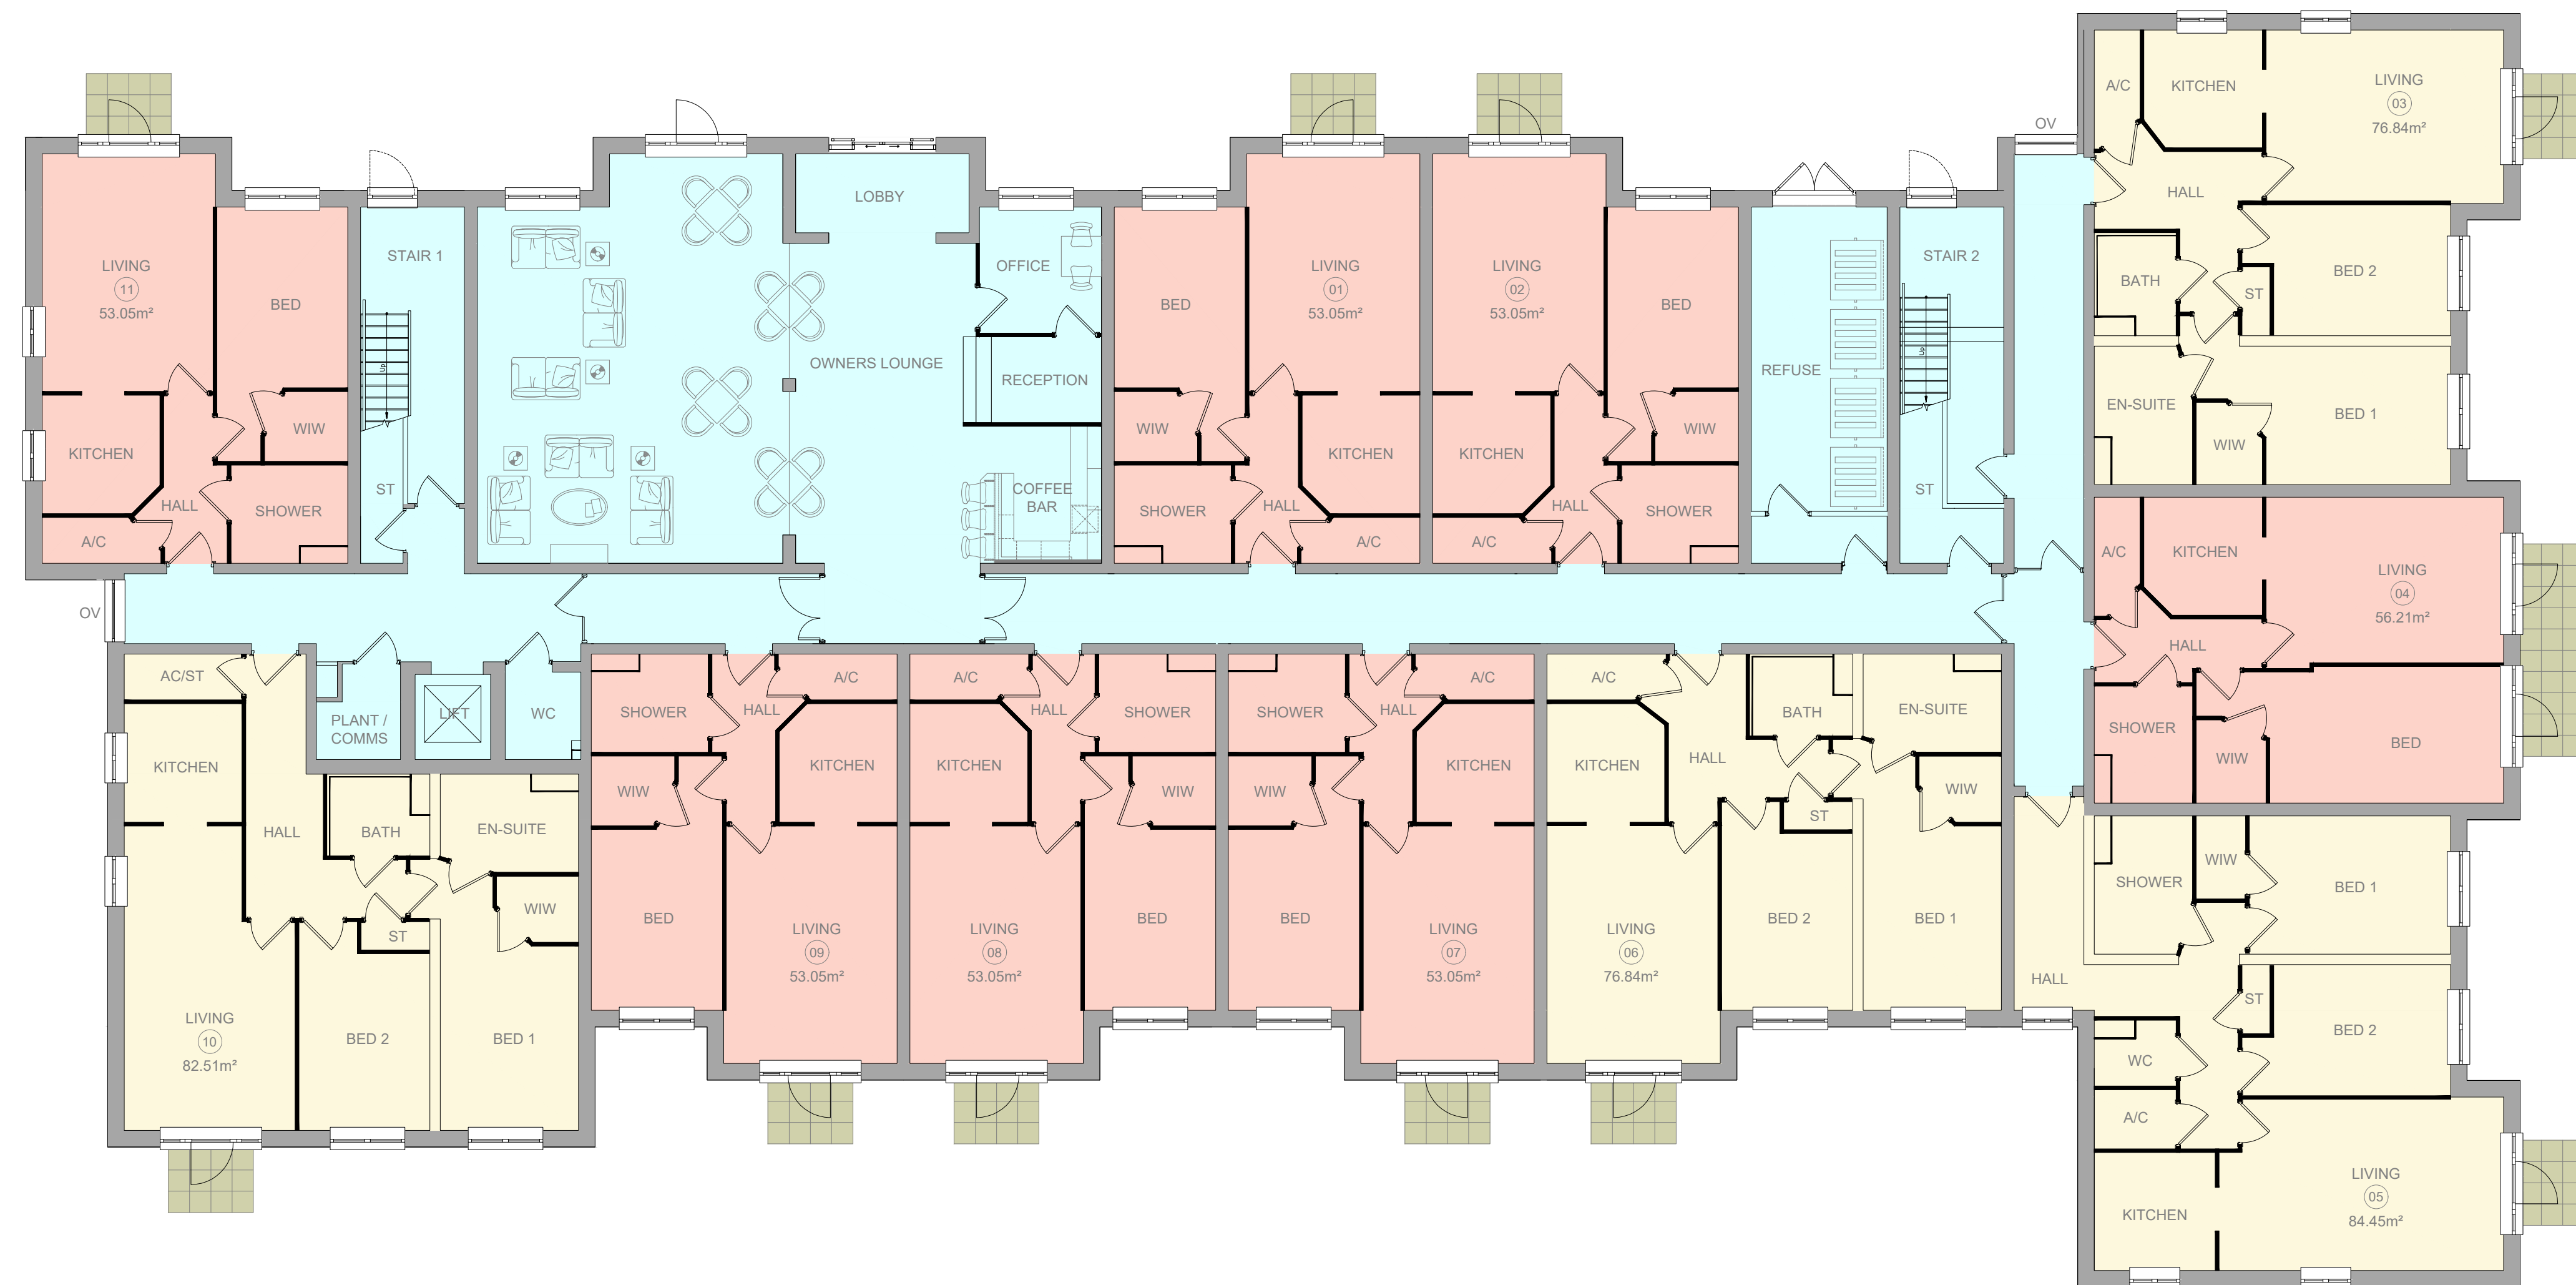

© 2023 PLANNING ISSUES

planningissues
TOWN PLANNING AND ARCHITECTURE

Nick Wood

Design Manager
Churchill House * Unit 5A Olympic Park
Woodston Grange Avenue
Birchwood * Warrington * WA2 0PL
Tel: 01457 462100
Email: design@planningissues.co.uk

Client

Churchill
Retirement Living

Project Title

Proposed Retirement Living Apartments
Lapwing Lane
DIDSBURY
M20 3ZA

Drawing Title

Ground Floor Plan
PLANNING

Scale 1:100 @ A1 Date DEC 2023

Drawn NW Checked -

Drawing No. Rev.

50013DB/PL03

0m 1 2 3 4 5 6 7 8 9 10
Scale 1:100



LAPWING LANE, DIDSBURY, MANCHESTER M20 3ZA