

WALL FINISHES SPECIFICATION



WF-01

MDF HAND PAINTED TIMBER WALL PANELLING WITH GLOSS PAINT

WF-02

MDF PAINTED TIMBER PANELLING TO FOLLOW STAIRCASE / HANDRAIL UP TO LANDING LEVEL WITH GLOSS PAINT FINISH ABOVE. EXISTING BRICK WORK TO BE REVEALED AT HIGH LEVEL (GF LEVEL). ALLOW FOR LIGHT WASH TO BE APPLIED

SCALE - 1:20 AT A1

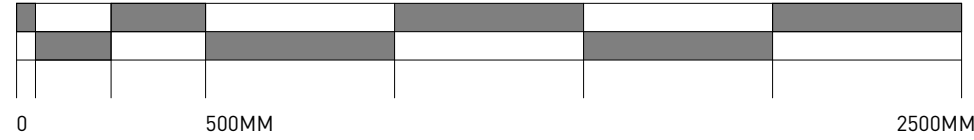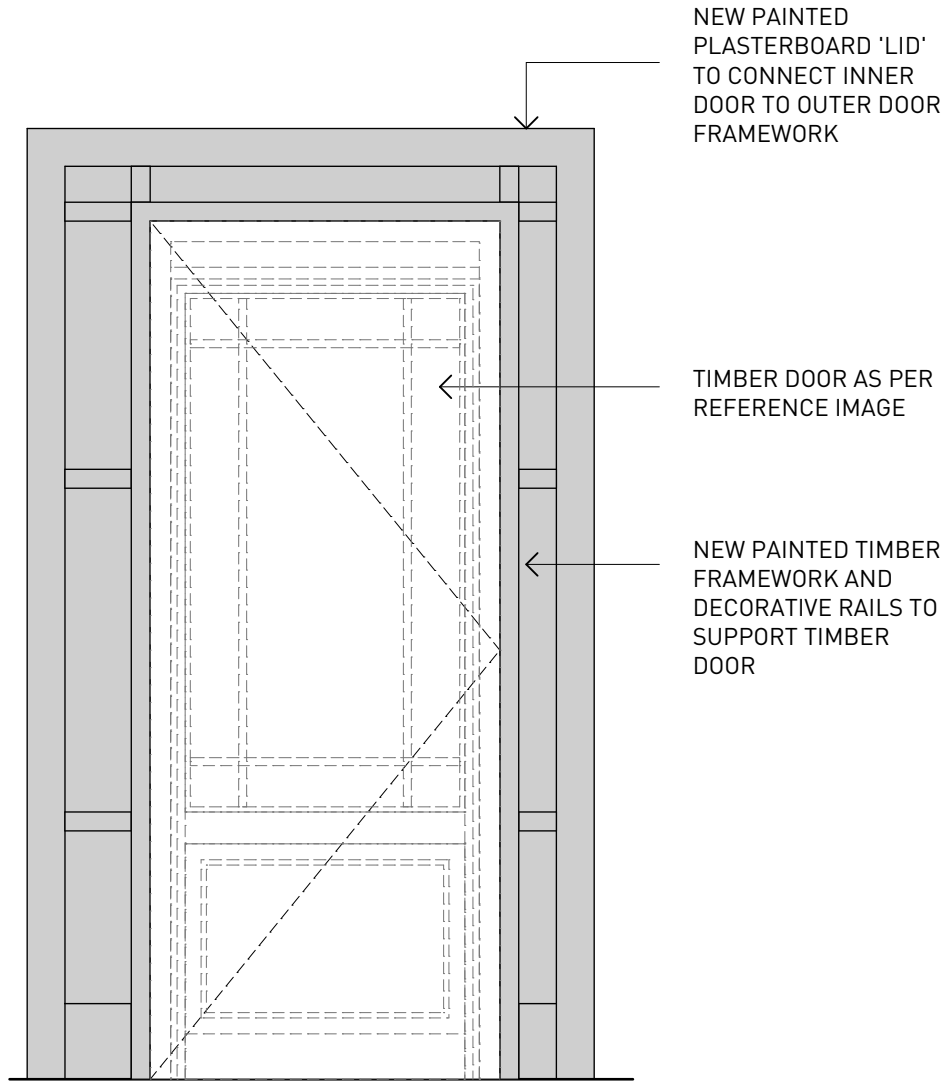

PROPOSED INNER DOOR



PROPOSED INNER DOOR





EXISTING ENTRANCE



REFERENCE IMAGE

PROPOSED EXTERNAL LIGHTS IN RENOVATED FINISH

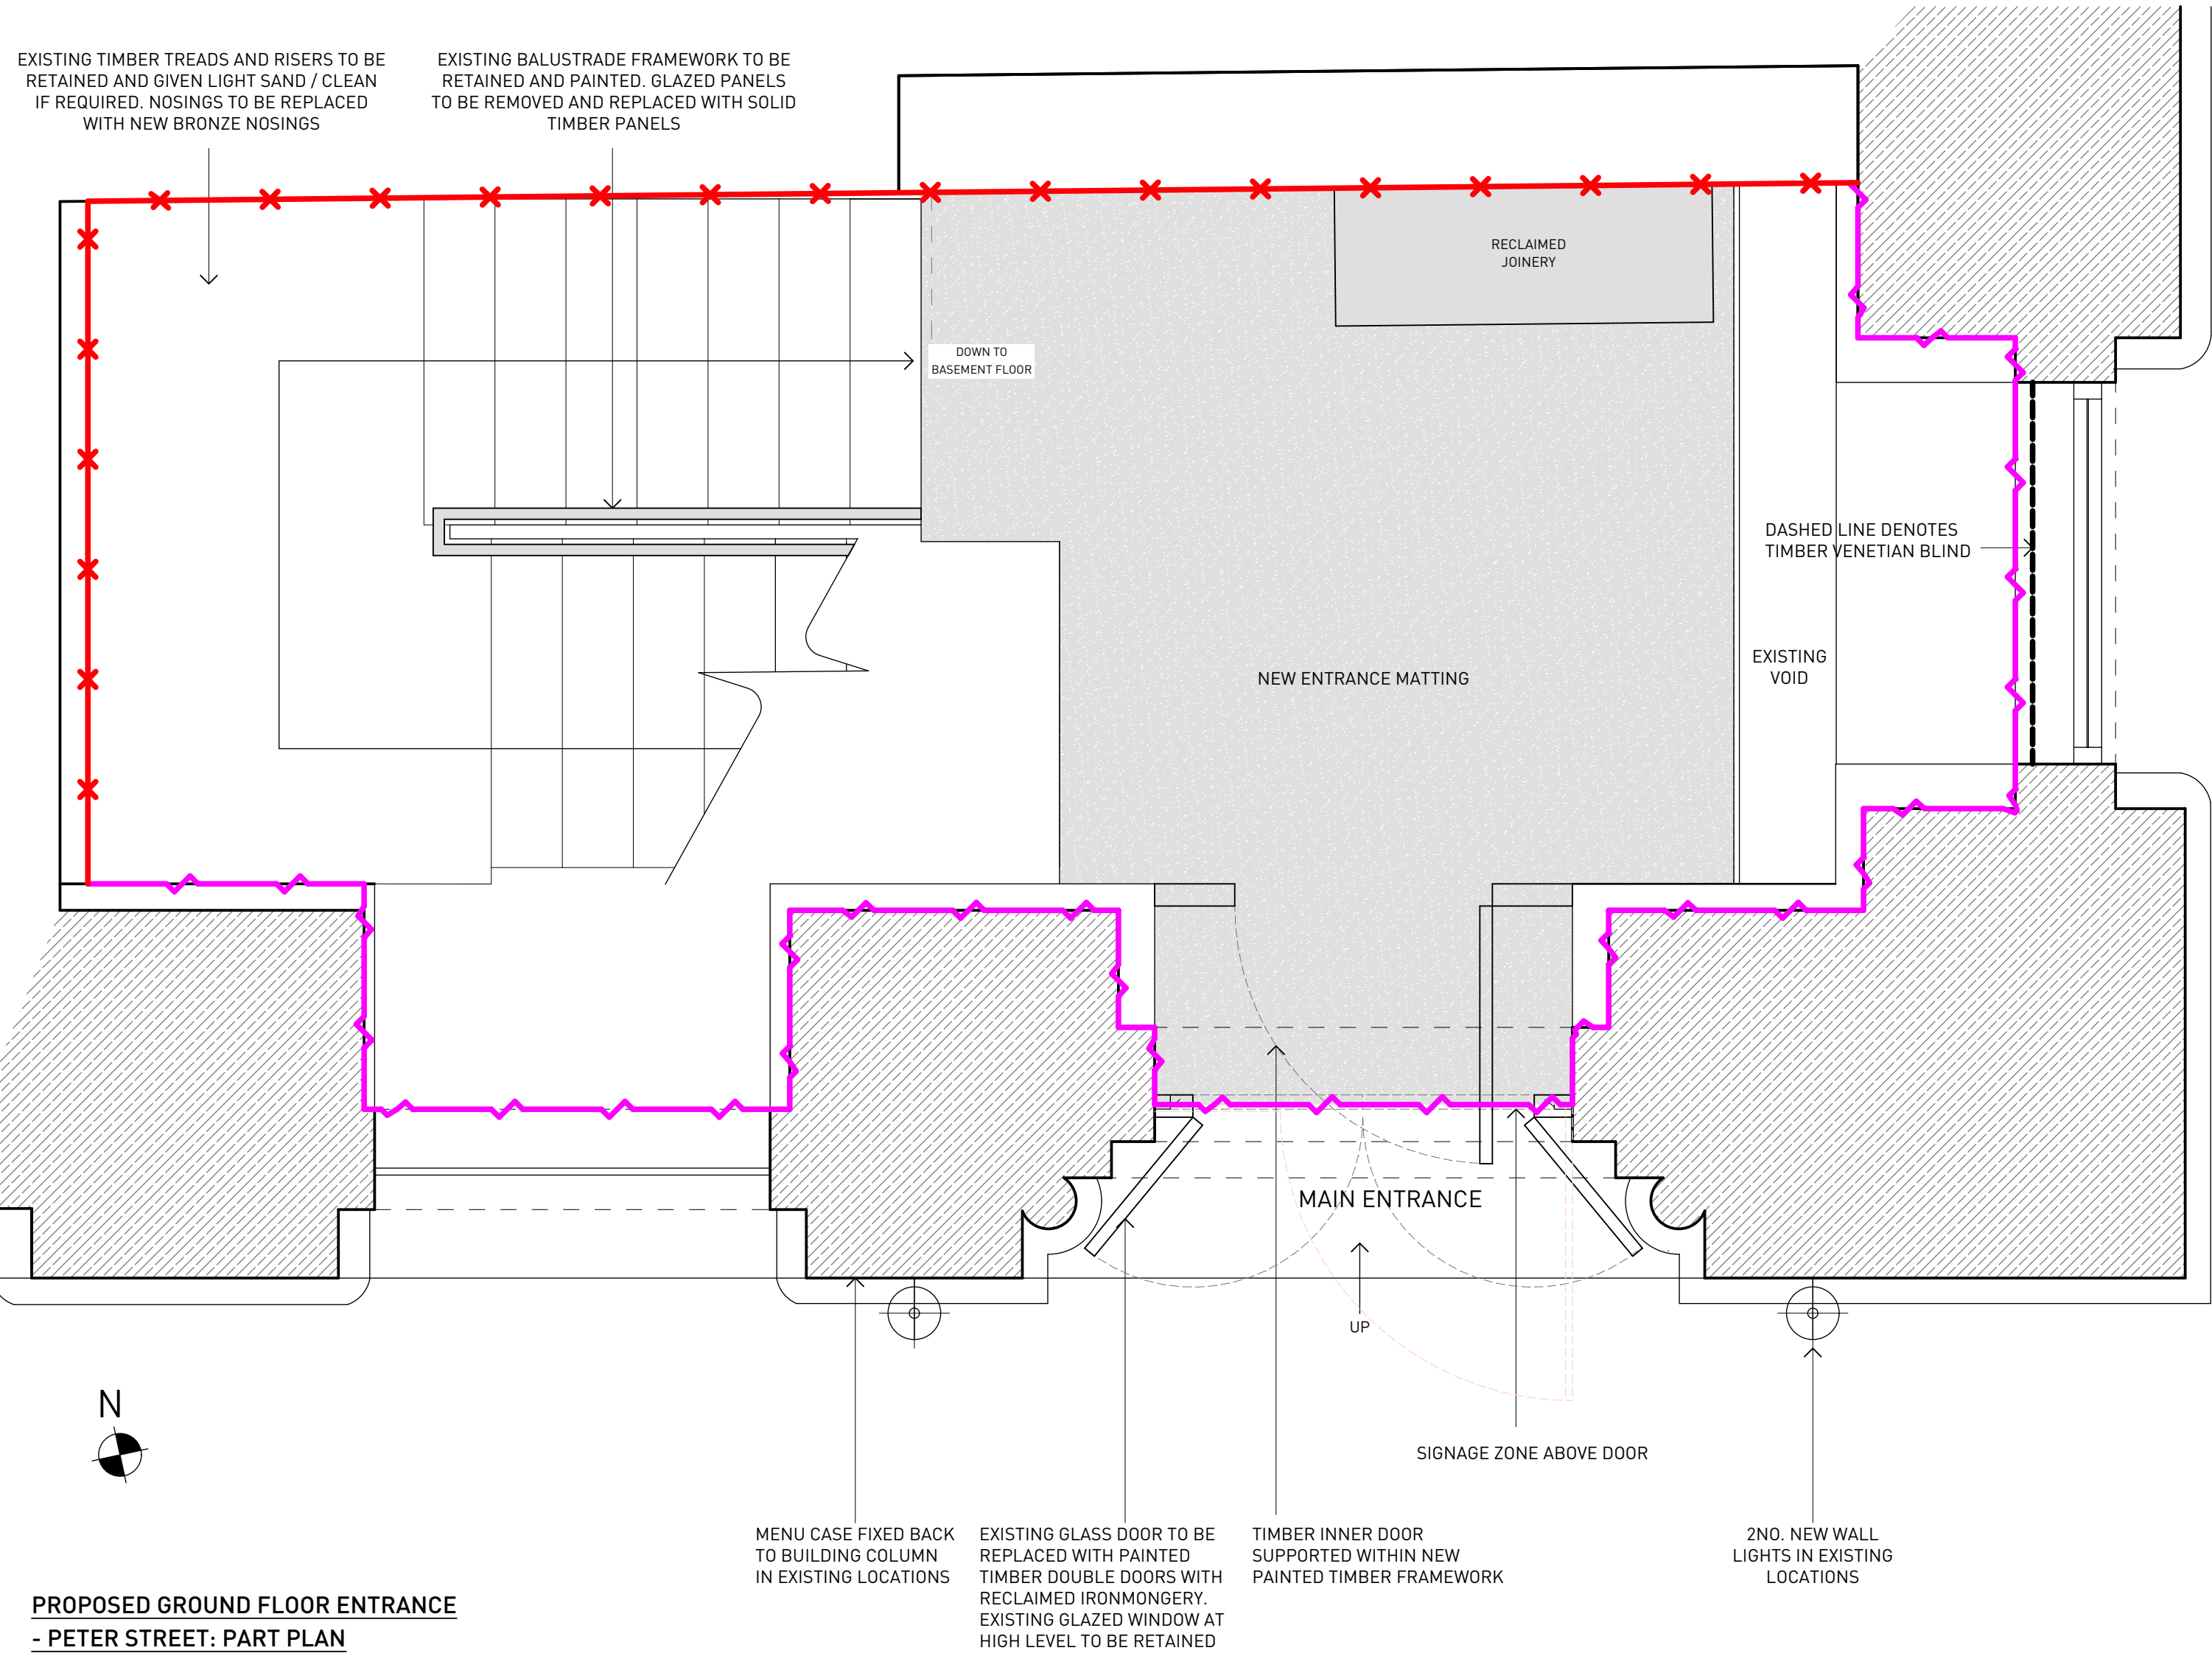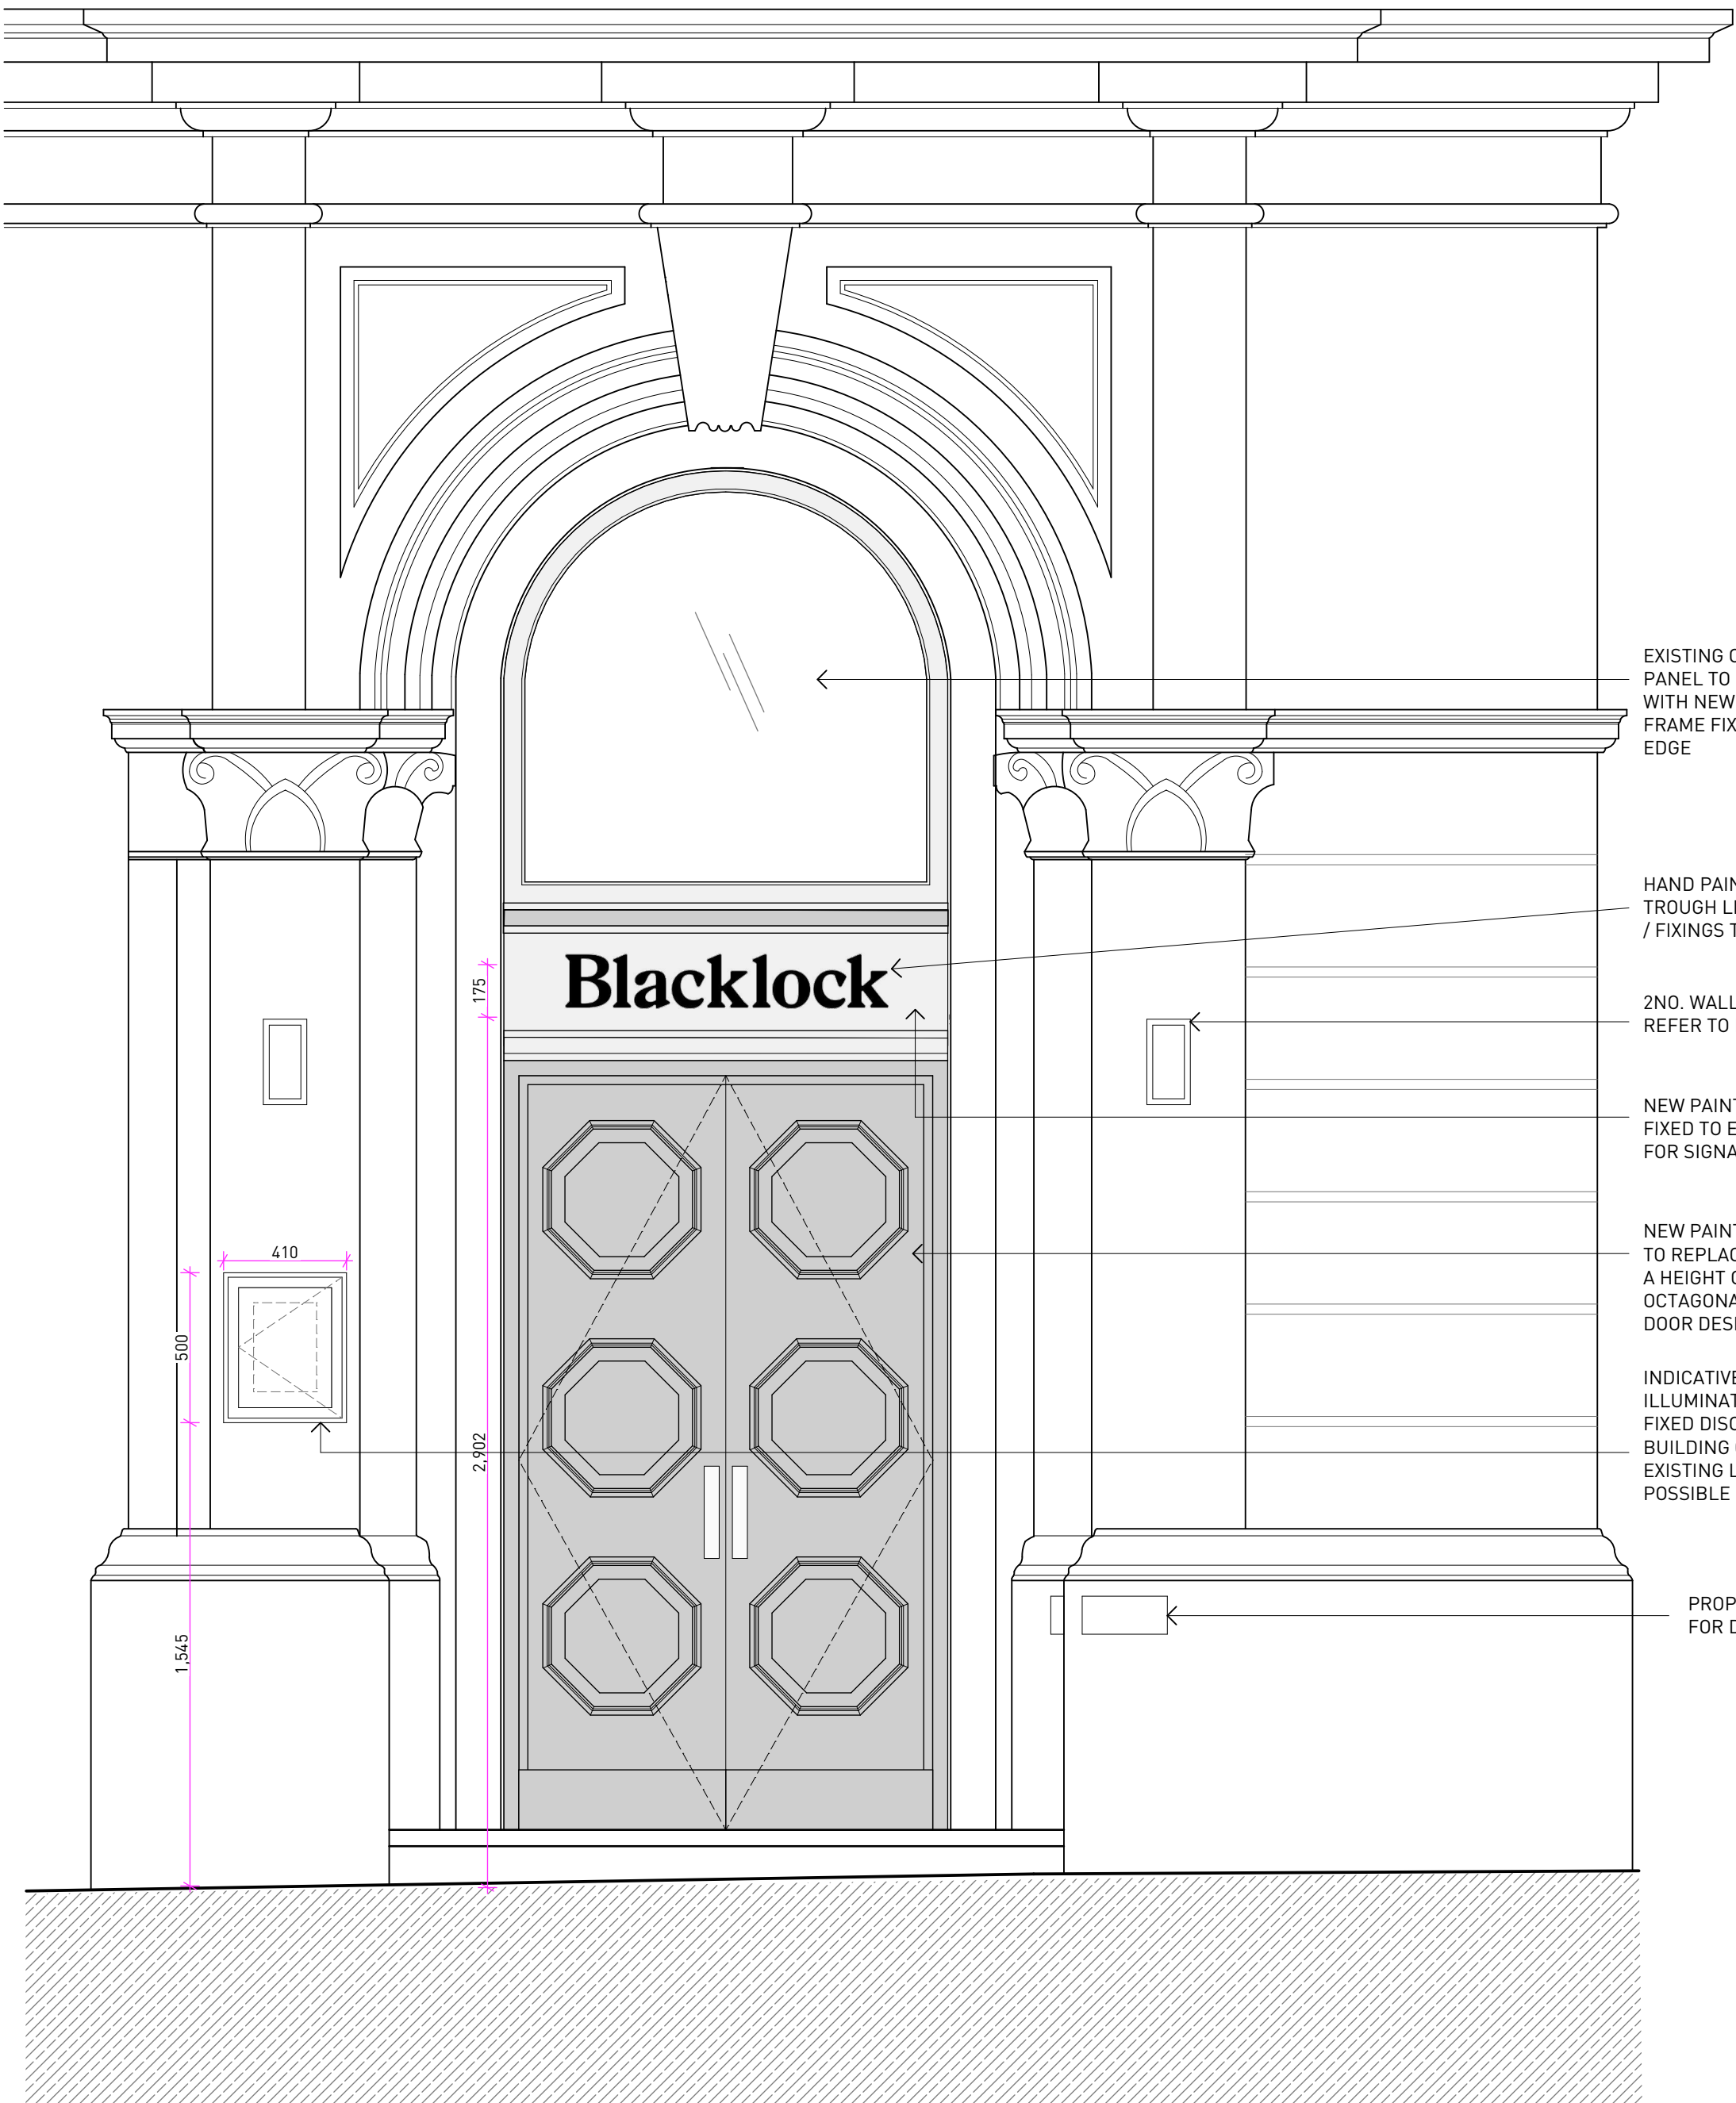

PROPOSED SOUTH ELEVATION - PETER STREET: ELEVATION A-A

OTHER SIDE
GRAFTON HOUSE
67 LOUGHBROUGH ROAD,
WEST BRIDGEFORD, NOTTINGHAM, NG2 7LA
STUDIO @ OTHERSIDE.CO.UK

BLACKLOCK

FREETRADE EXCHANGE, 37 PETER ST, MCR, M2 5GB

PLANNING

REV.	DATE	COMMENT
/	12/07/23	FIRST ISSUE
A	17/07/23	UPDATED FOLLOWING COMMENTS
B	26/07/23	UPDATED FOLLOWING COMMENTS
C	14/12/23	UPDATED FOLLOWING COMMENTS
D	15/12/23	UPDATED FOLLOWING COMMENTS

1. THE DRAWINGS SHOW DESIGN INTENT ONLY AND SHOULD NOT BE RELIED ON FOR CONSTRUCTION.
2. ALL DIMENSIONS TO BE CHECKED ON-SITE PRIOR TO CONSTRUCTION OR PRODUCTION. CONSTRUCTION DETAILS TO BE CONFIRMED BY CONTRACTOR/MANUFACTURER BY SUBMITTING SHOP DRAWINGS FOR DESIGNER'S APPROVAL.
3. ALL DIMENSIONS ARE IN MM UNLESS OTHERWISE NOTED.
4. DESIGN/DRAWING IS NOT TO BE SCALED FOR PRODUCTION AND CONSTRUCTION PURPOSES.
5. ALL DISCREPANCIES AND OMISSIONS ON-SITE MUST BE REPORTED FOR COMMENTS OR APPROVAL BY THE DESIGNER AND/OR CLIENT PRIOR TO COMMENCING WORK.
6. ALL ELECTRICAL LIGHTING, HVAC AND PLUMBING ISSUES TO BE REFERRED TO ENGINEER'S DRAWINGS.
7. ALL PROPOSALS ARE SUBJECT TO APPROVAL BY STATUTORY AUTHORITIES AND ANY NECESSARY ALTERATIONS SHOULD BE MADE IF REQUIRED TO COMPLY WITH STATUTORY REQUIREMENTS.
8. ALL DESIGN CONCEPTS AND DRAWINGS ARE THE PROPERTY OF OTHER SIDE STUDIO LTD AND ARE COVERED BY COPYRIGHT. NO REPRODUCTIONS, ADAPTATIONS AND/OR COPIES MAY BE MADE WITHOUT WRITTEN PERMISSION OF OTHER SIDE STUDIO LTD.

PLANNING:
PROPOSED GROUND
FLOOR ENTRANCE

PROJECT NO.

23-161

DRAWING NO.

JD-01

SCALE

1:20

REV.

D

SHEET SIZE

A1