



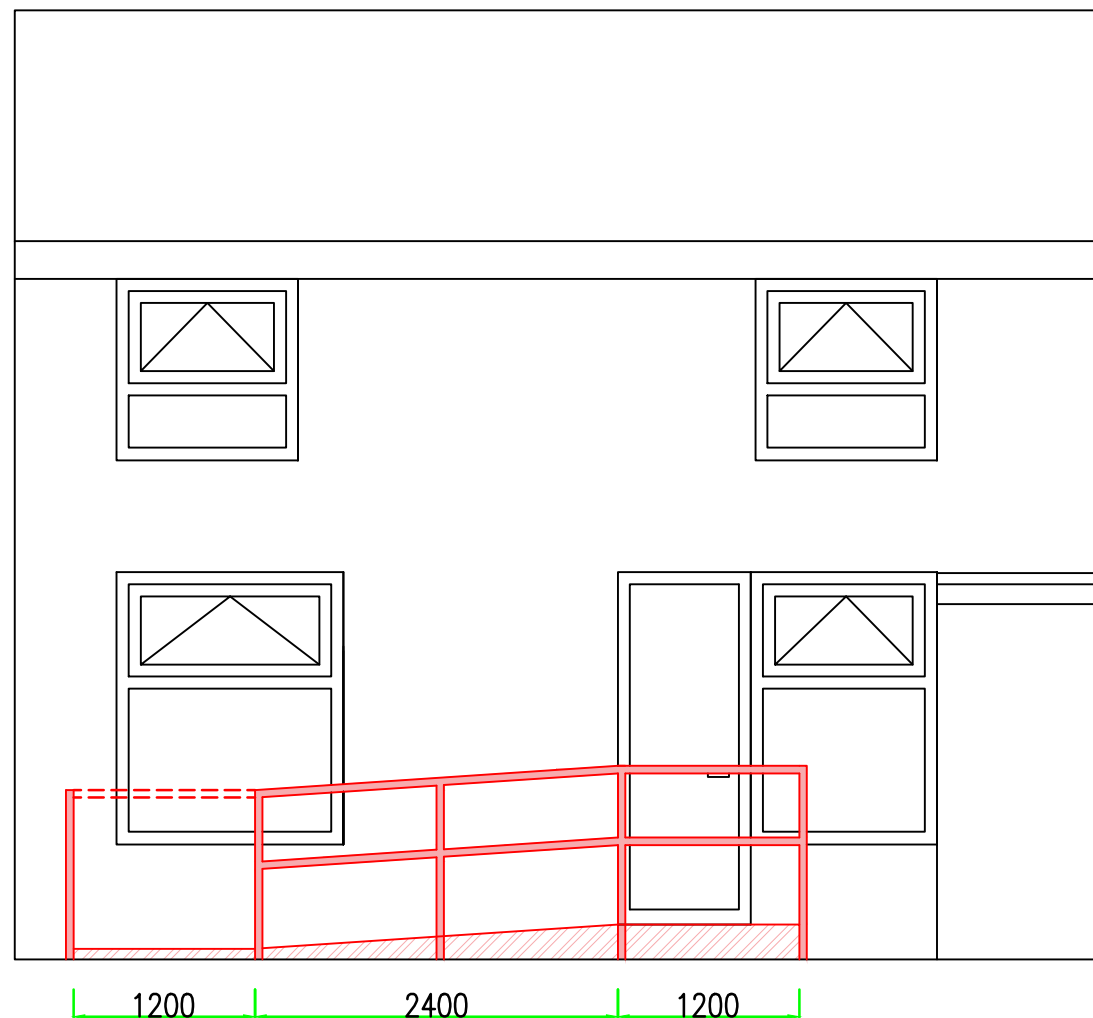

Proposed rear elevation

Ramp:

- Difference in levels between entrance door & drive: 230mm
- Length of ramp : 3450mm
- Gradient of Ramp : 1:15
- Landings 1200 x 1200mm
- Handrails throughout - painted black.

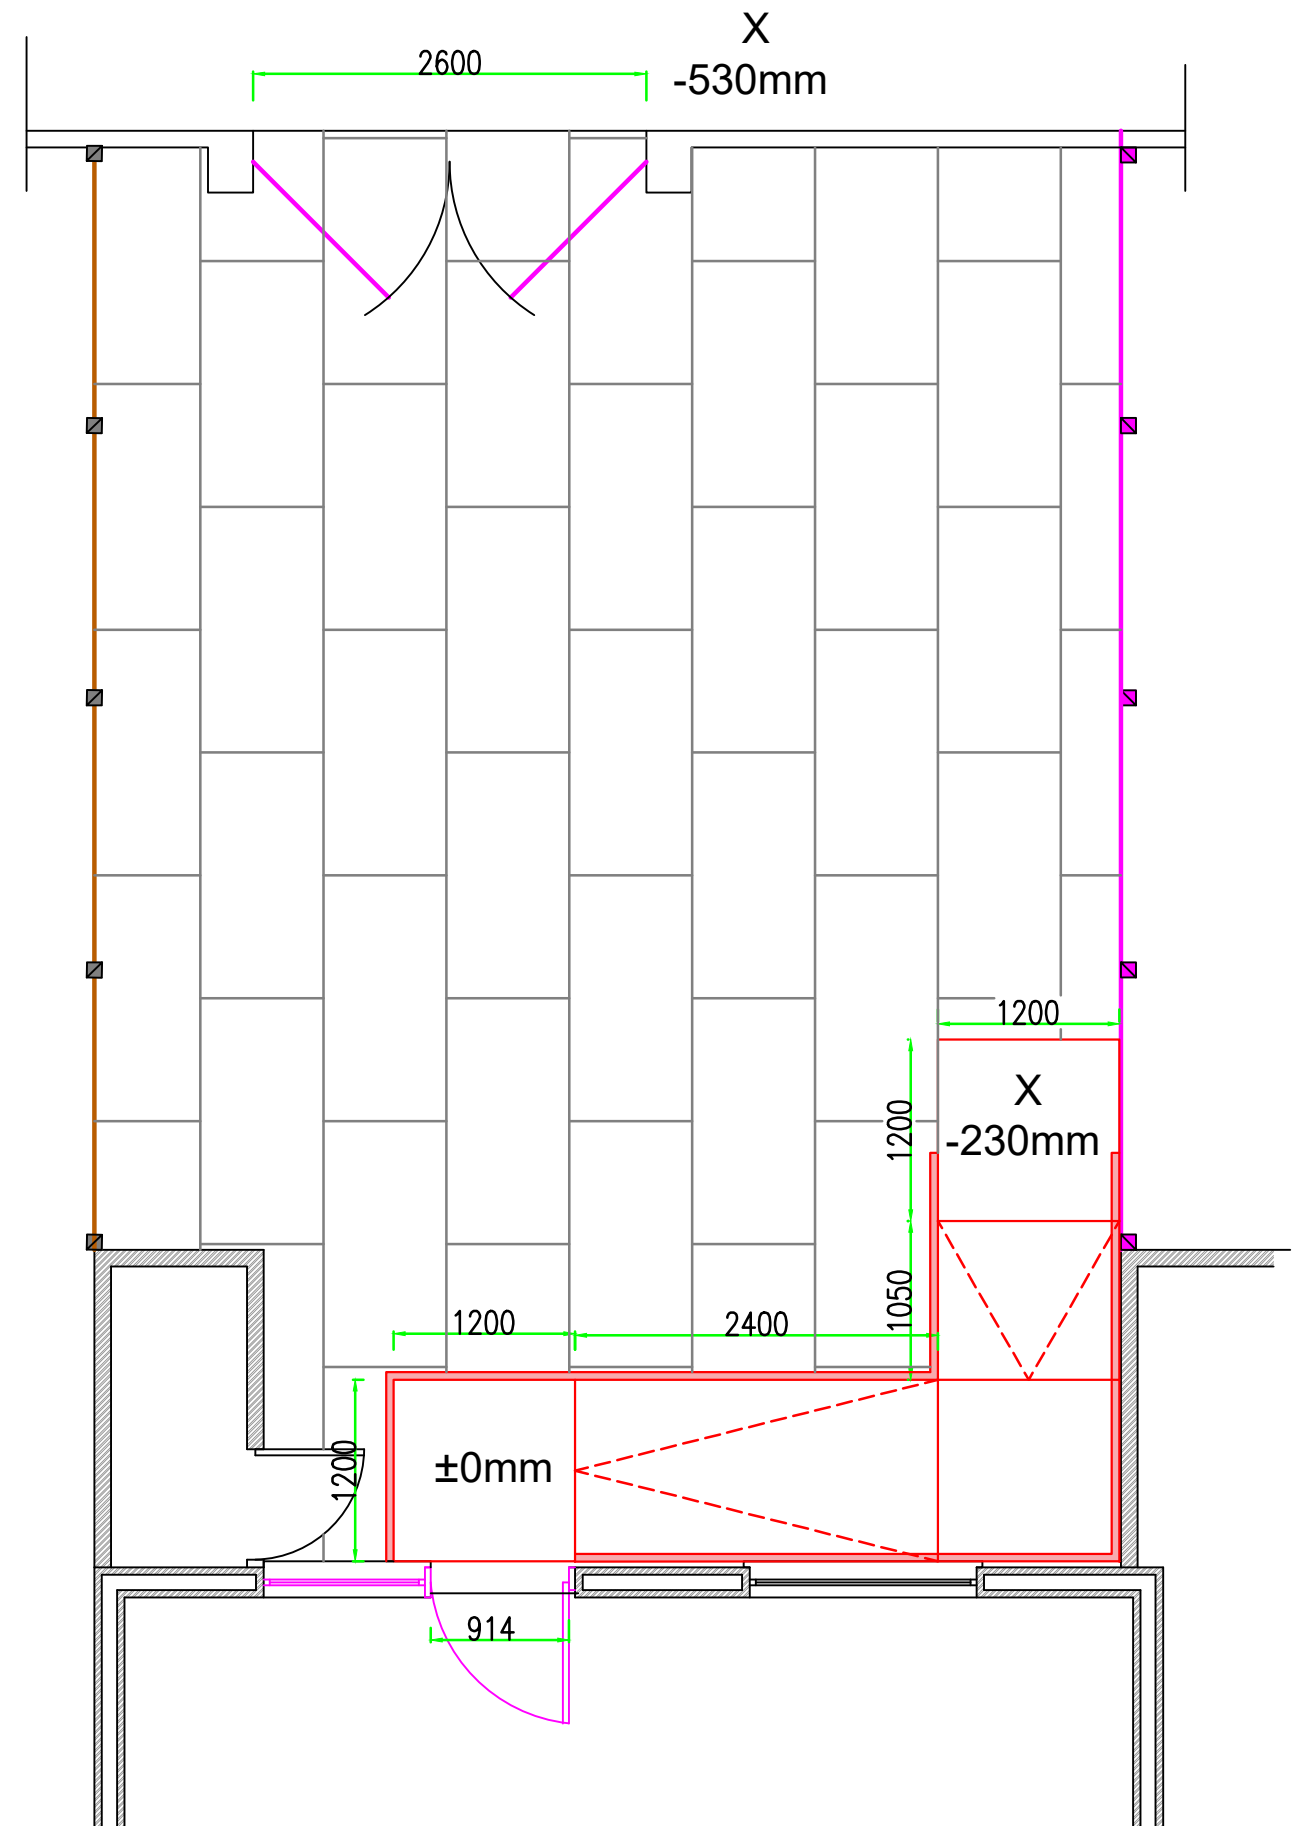

Address: 4 Brimfield Walk, M40 1HX

Contact details: Stephen Badley, 07960877851, 0161 684 8137, davidbadley118@hotmail.com

DWG: Proposed rear ramp - plan & elevation

Revision:

Scale: 1:50 @ A3L

House type: 1052

Date: March 2024

Drawn By: SNe