




HAYTKINS
DESIGNS

HAYTKINS DESIGNS


Stonehouse drive
Salford
M7 2XY

T - 07435262232
atiloluwa@gmail.com

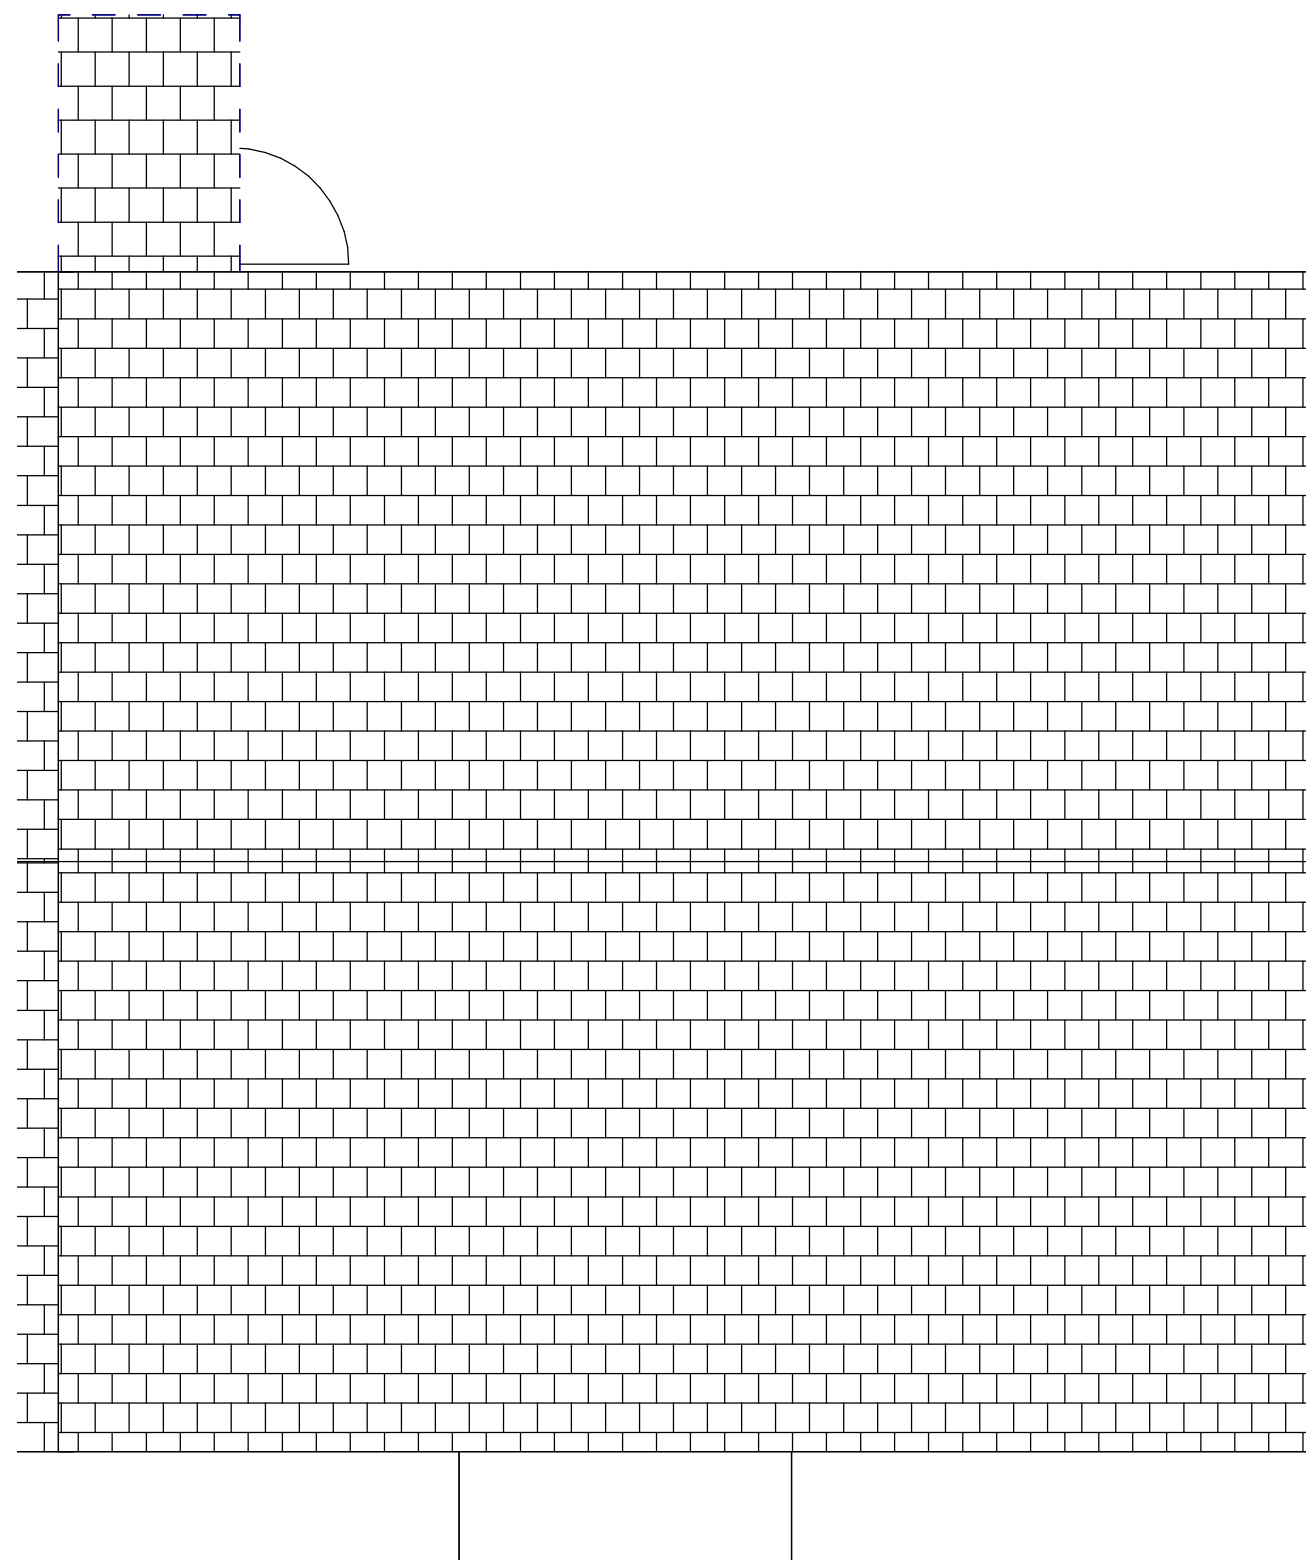

Existing Roof Plan

1 : 50

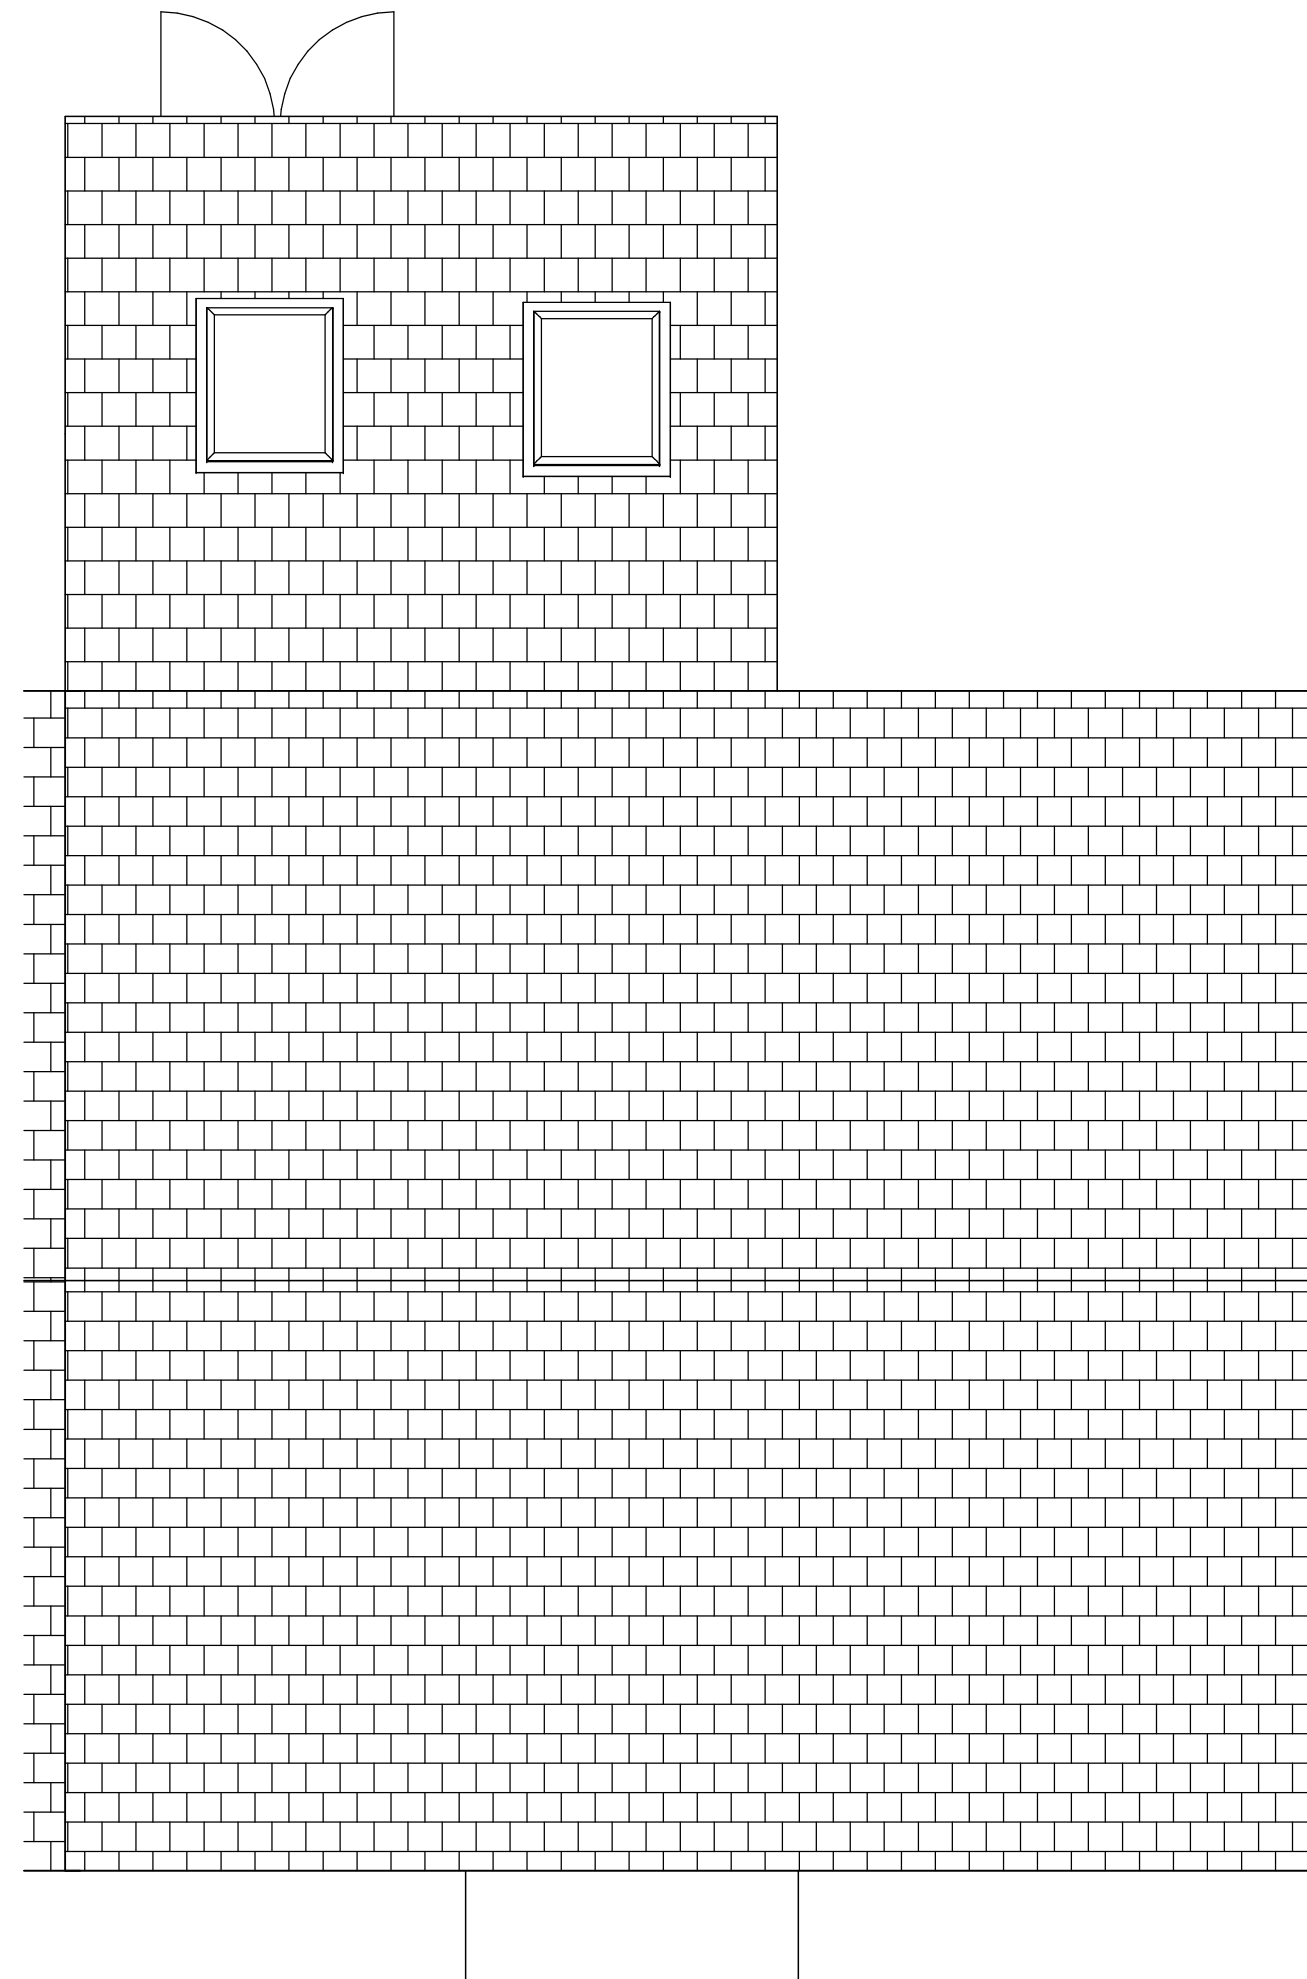

Proposed Roof Plan

1 : 50

No.	Description	Date

Mr Johnson Akinlolu

5 Chaytor Avenue, Moston
M40 5NQ

**Existing and Proposed
Roof Plan**

Project number EXT241-001

Date 05.02.23

Drawing Number
EXT241-P03

Scale 1 : 50