

1. Make basement safe and good.
2. Replastering where needed to be confirmed by client first.
3. All furniture shown indicative only.

WALL GRAPHIC TYPES

Existing Structural Walls

 Existing Internal Walls

Proposed Walls

BASEMENT

BASEMENT

C02	Tender Pack Updates	20.10.2023	KK LM	WM	
C01	Tender Pack	05.10.2023	KK LM	WM	
P01	First Draft - MEP & Client	20.09.2023	KK LM	WM	
Rev	Description	Revision Date	Issued By	Issued To	

Jacobs

5 First Street, Manchester. M15 4GU
Tel: +44 (0)161 235 6000 Fax: +44(0)161 235 600
www.jacobs.com

Client	
--------	--



MANCHESTER
CITY COUNCIL

Project

LAHF - Bennett Road

Drawing title

Proposed Basement Plan

	Drawing Status
--	----------------

Tender Issue

Suitability
S4

Scale

	As indicated @ A3
--	-------------------

DO NOT SCALE

Jacobs No

	B2466600
--	----------


Rev	C02
-----	-----

Drawing Number

B2466600-JAC-ZZZ-B1-DR-ID-1012

© Copyright 2020 Jacobs U.K. Limited. The concepts and information contained in this document are the property of Jacobs. Use or copying of this document in whole or in part without the written permission of Jacobs constitutes an infringement of copyright. Limitation: This drawing has been prepared on behalf of, and for the exclusive use of Jacobs' Client, and is subject to, and issued in accordance with, the provisions of the contract between Jacobs and the Client. Jacobs accepts no liability or responsibility whatsoever for, or in respect of, any use of, or reliance upon, this drawing by any third party.



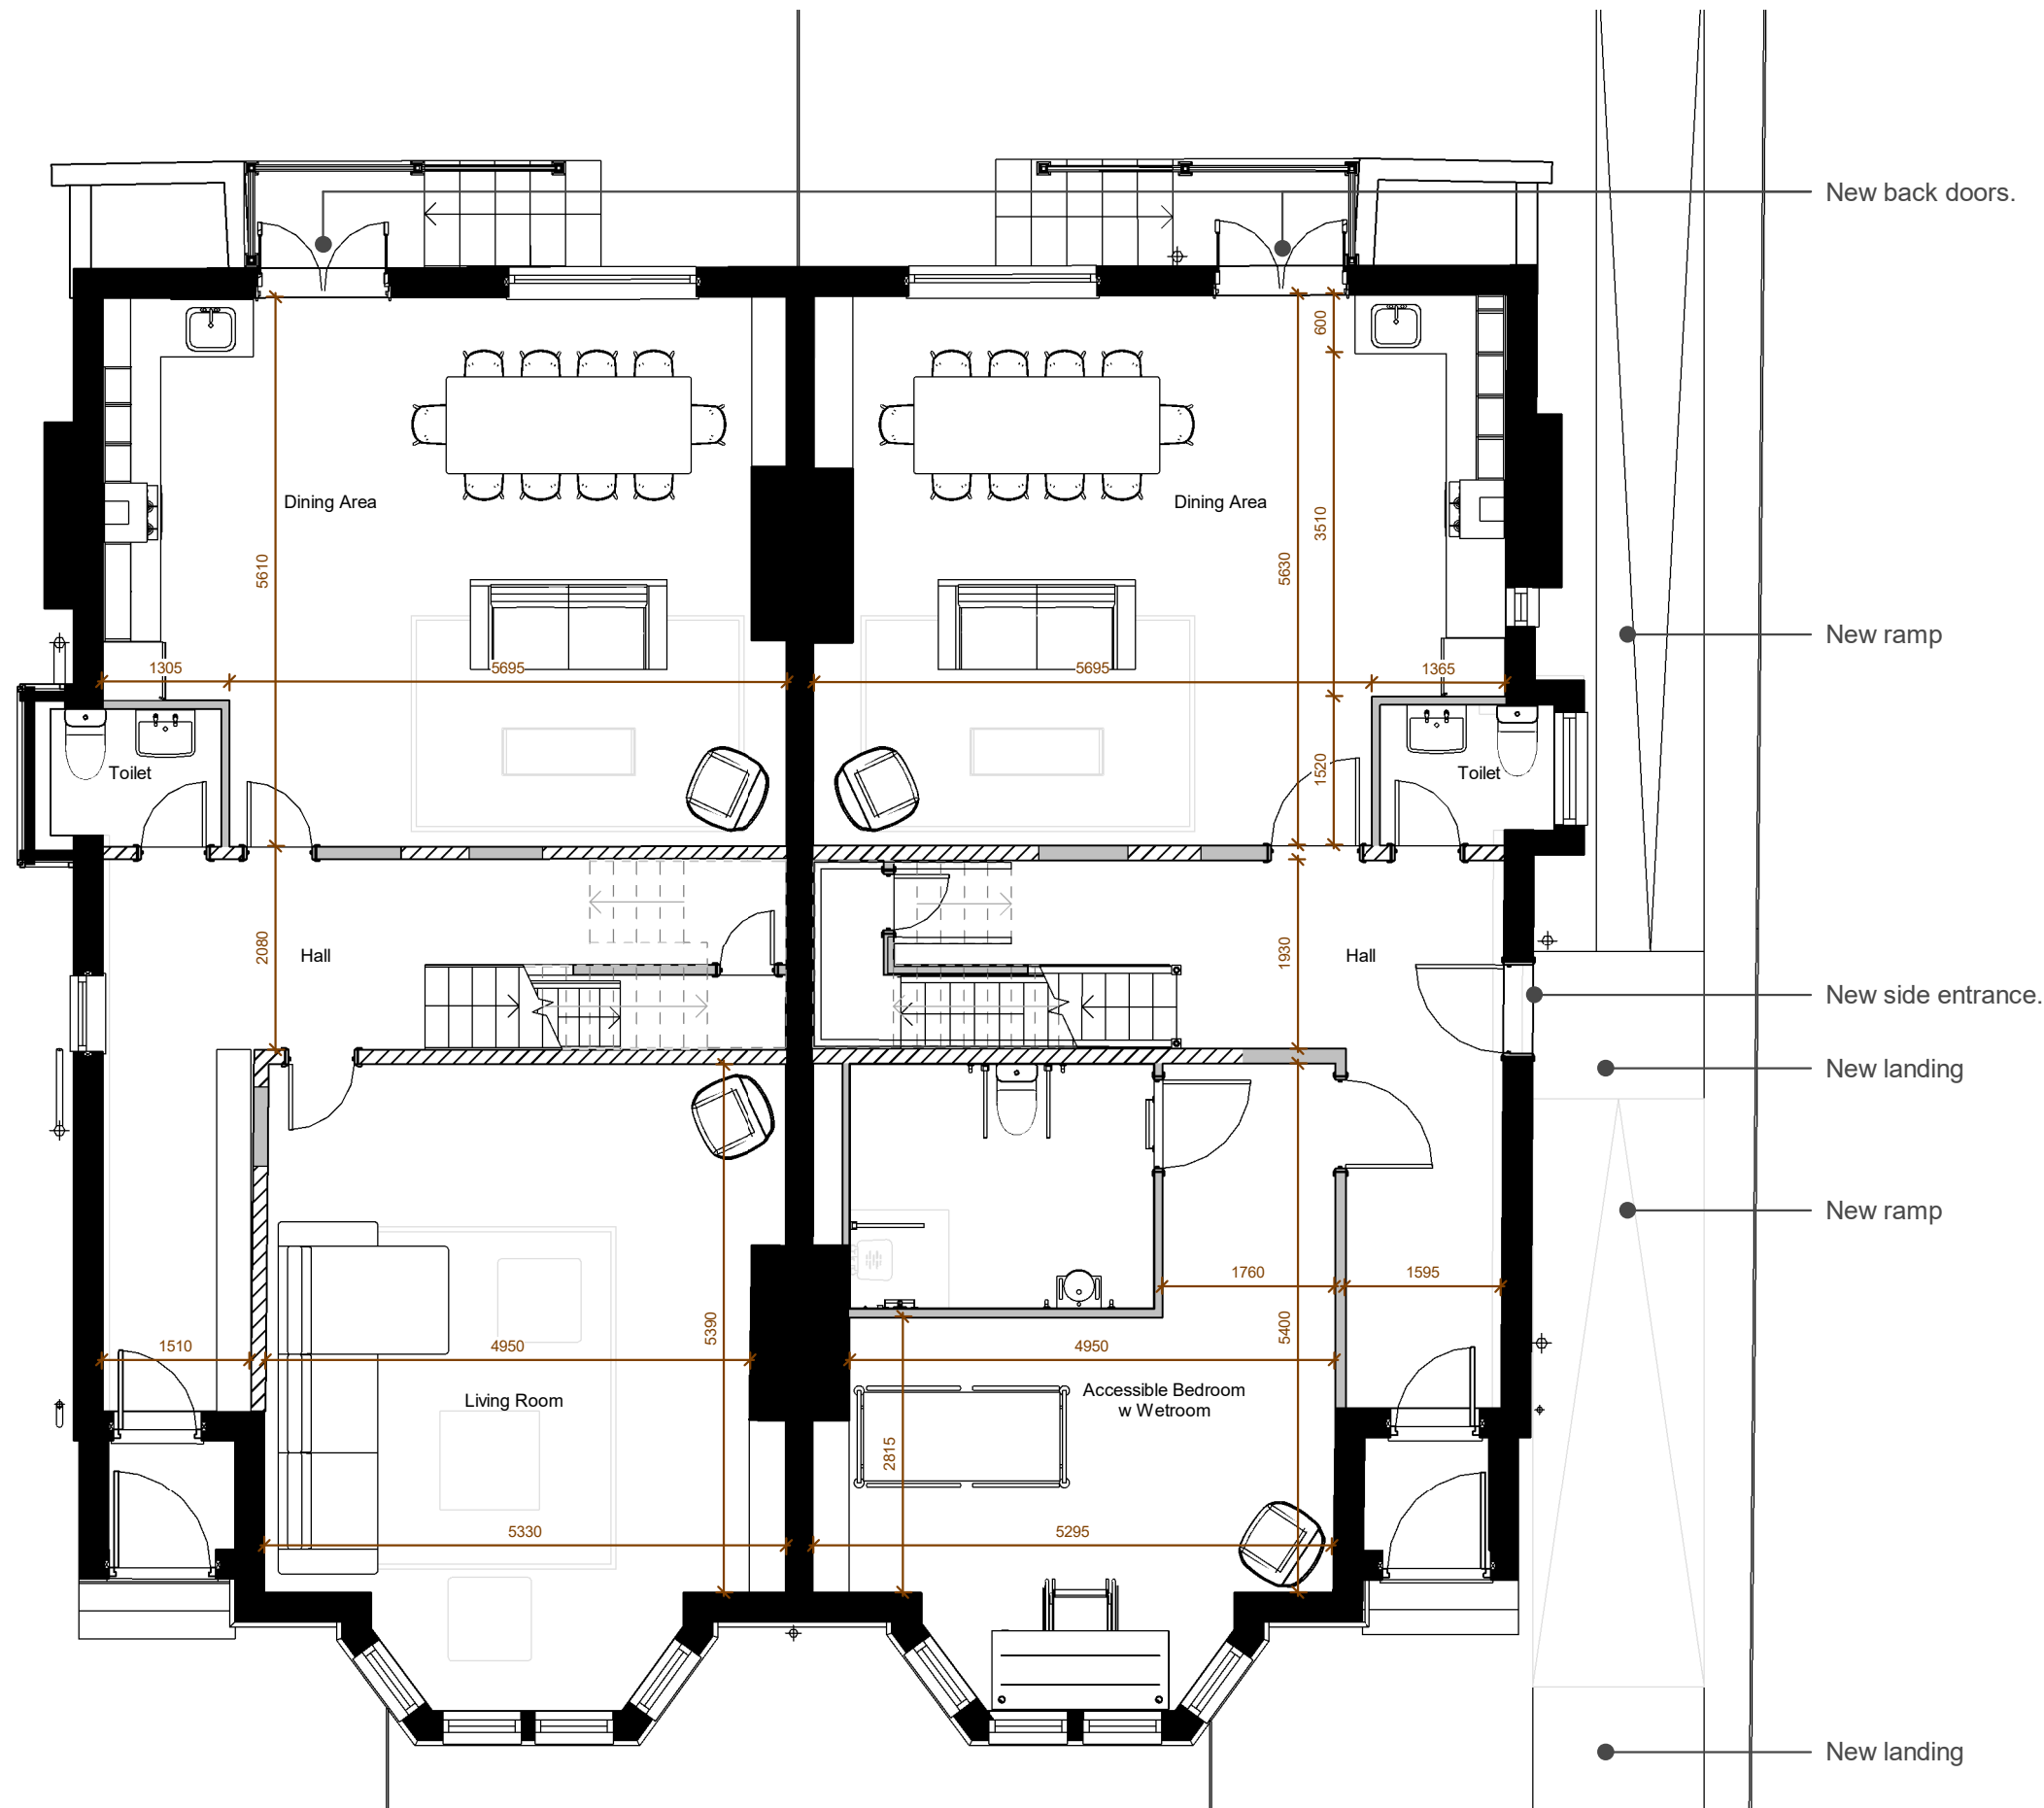

NOTES:

1. Kitchen design to be further developed by vendor. Drawings to be confirmed by Jacobs and in coordination with Client.
2. All furniture shown indicative only.

WALL GRAPHIC TYPES

- Existing Structural Walls
- Existing Internal Walls
- Proposed Walls

Rev	Description	Revision Date	Issued by	Issued to
C02	Tender Pack Updates	20.10.2023	KK, LM	WM
C01	Tender Pack	05.10.2023	KK, LM	WM
P02	Updated plans	25.09.2023	KK, LM	WM
P01	First Draft - MEP & Client	20.09.2023	KK, LM	WM

Jacobs

5 First Street, Manchester, M15 4GU
Tel: +44 (0)161 235 6000 Fax: +44(0)161 235 6001
www.jacobs.com




Client
LAHF - Bennett Road

Drawing title
Proposed Ground Floor Plan

Drawing Status	Tender Issue	Suitability
Scale	As indicated @ A3	DO NOT SCALE
Jacobs No.	B2466600	Rev
Client No.		C02

Drawing Number
B2466600-JAC-ZZZ-00-DR-ID-1013

© Copyright 2023 Jacobs U.K. Limited. The concepts and information contained in this document are the property of Jacobs. Use or copying of this document in whole or in part without the written permission of Jacobs constitutes an infringement of copyright. Limitation: This drawing has been prepared on behalf of, and for the exclusive use of, Jacobs' Client, and is subject to, and issued in accordance with, the provisions of the contract between Jacobs and the Client. Jacobs accepts no liability or responsibility whatsoever for, or in respect of, any use of, or reliance upon, this drawing by any third party.

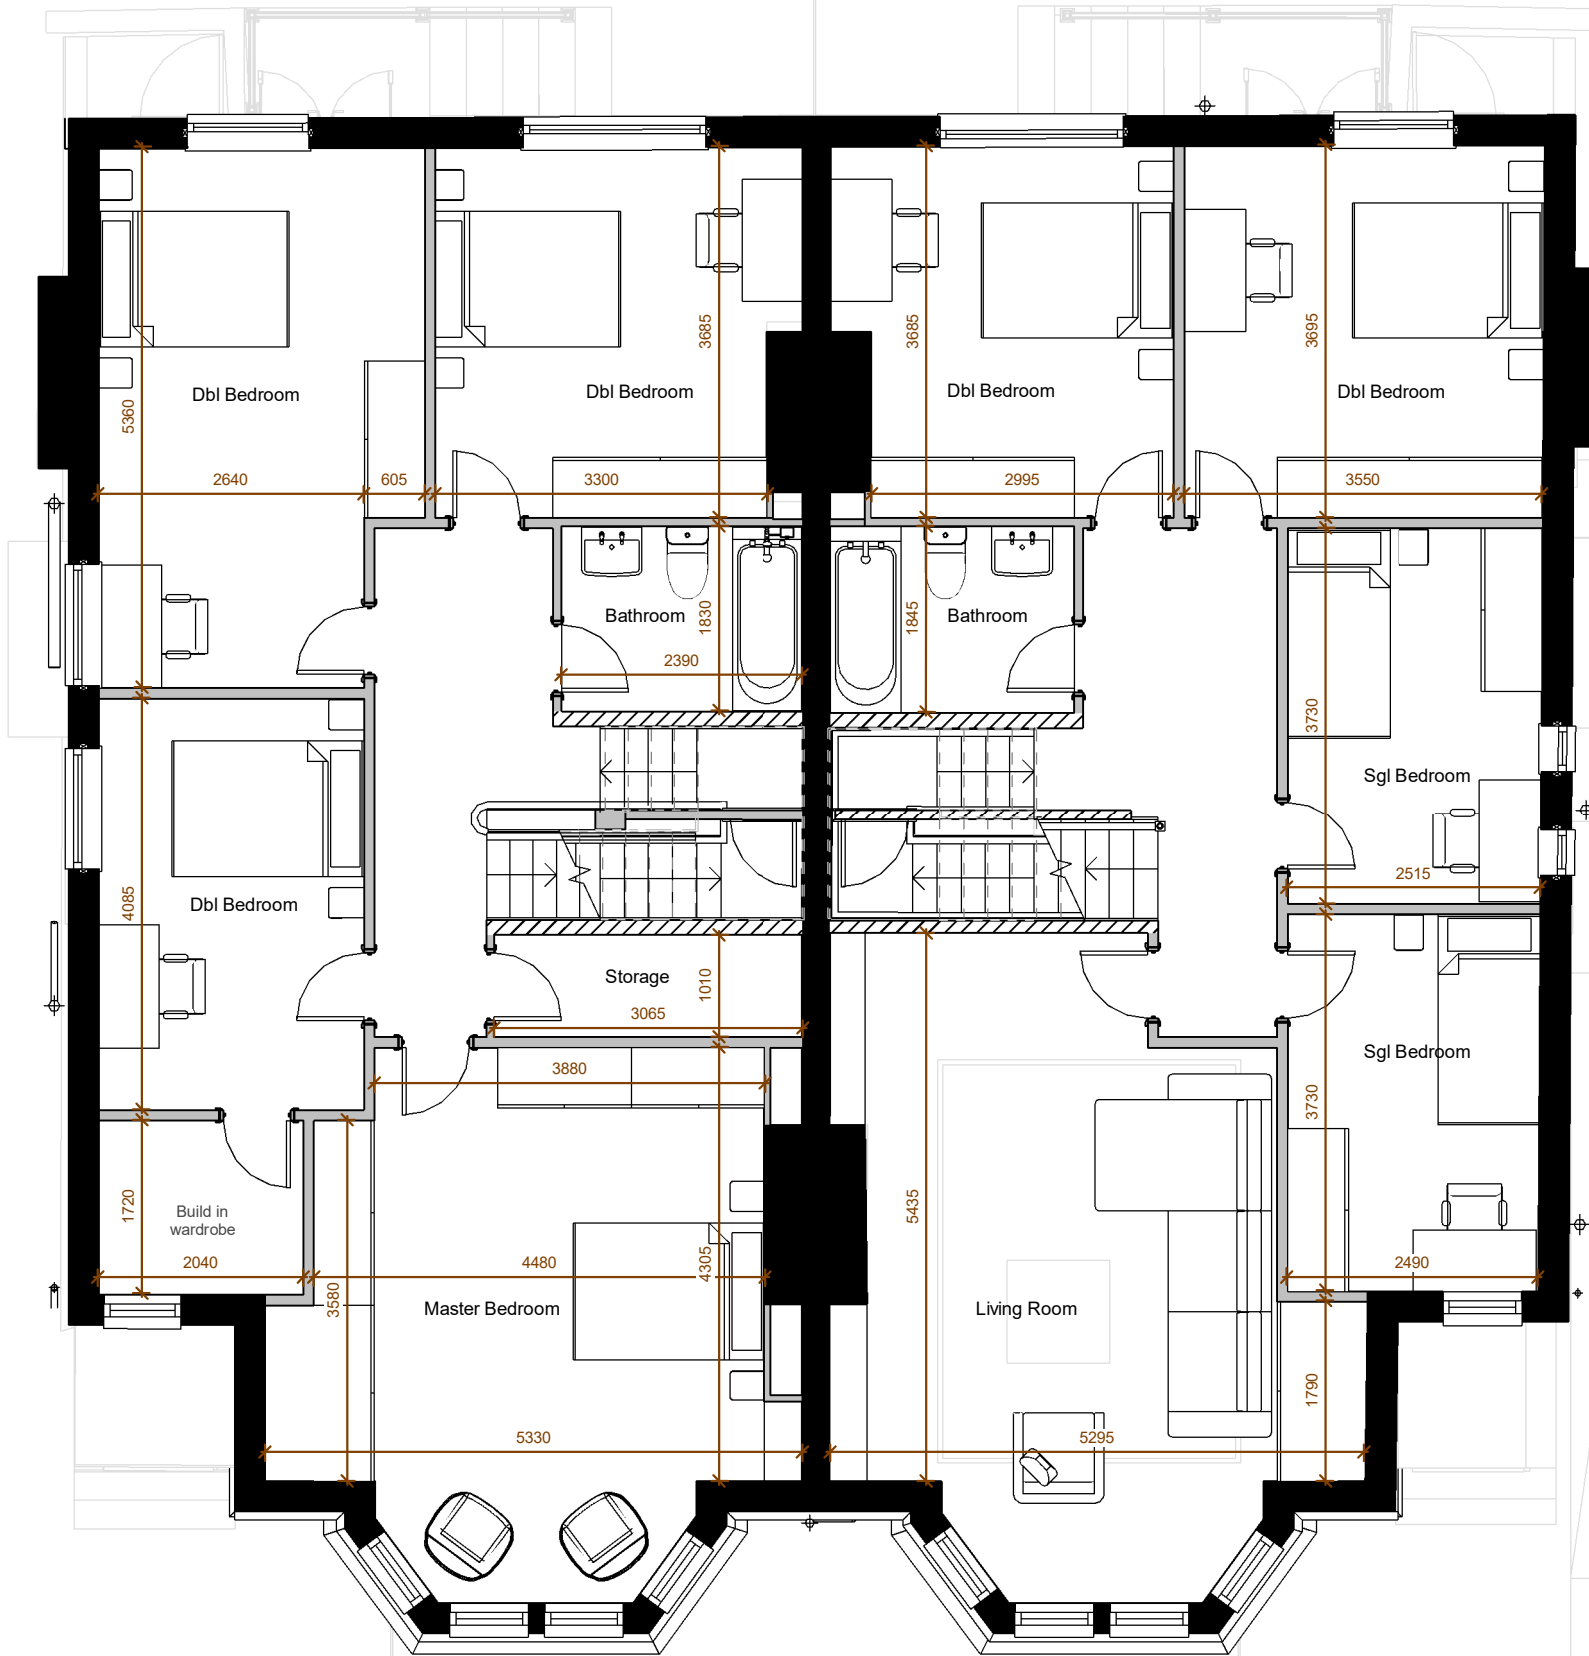

NOTES:
1. All furniture shown indicative only.

WALL GRAPHIC TYPES

Existing Structural Walls

Existing Internal Walls

Proposed Walls

CO2	Tender Pack Updates	20.10.2023	KK, LM	WM
CO1	Tender Pack	05.10.2023	KK, LM	WM
PO2	Updated plans	25.09.2023	KK, LM	WM
PO1	First Draft - MEP & Client	20.09.2023	KK, LM	WM
Rev	Description	Revision Date	Issued by	Issued to

Jacobs
5 First Street, Manchester, M15 4GU
Tel: +44 (0)161 235 6000 Fax: +44(0)161 235 6001
www.jacobs.com

Client
MANCHESTER CITY COUNCIL

Project
LAHF - Bennett Road

Drawing title
Proposed First Floor Plan

Drawing Status
Tender Issue

Suitability
S4

Scale
As indicated @ A3

DO NOT SCALE

Jacobs No.
B2466600


Rev
C02

Client No.

Drawing Number
B2466600-JAC-ZZZ-01-DR-ID-1014

© Copyright 2020 Jacobs U.K. Limited. The concepts and information contained in this document are the property of Jacobs. Use or copying of this document in whole or in part without the written permission of Jacobs constitutes an infringement of copyright. Limitation: This drawing has been prepared on behalf of, and for the exclusive use of, Jacobs' Client, and is subject to, and issued in accordance with, the provisions of the contract between Jacobs and the Client. Jacobs accepts no liability or responsibility whatsoever for, or in respect of, any use of, or reliance upon, this drawing by any third party.



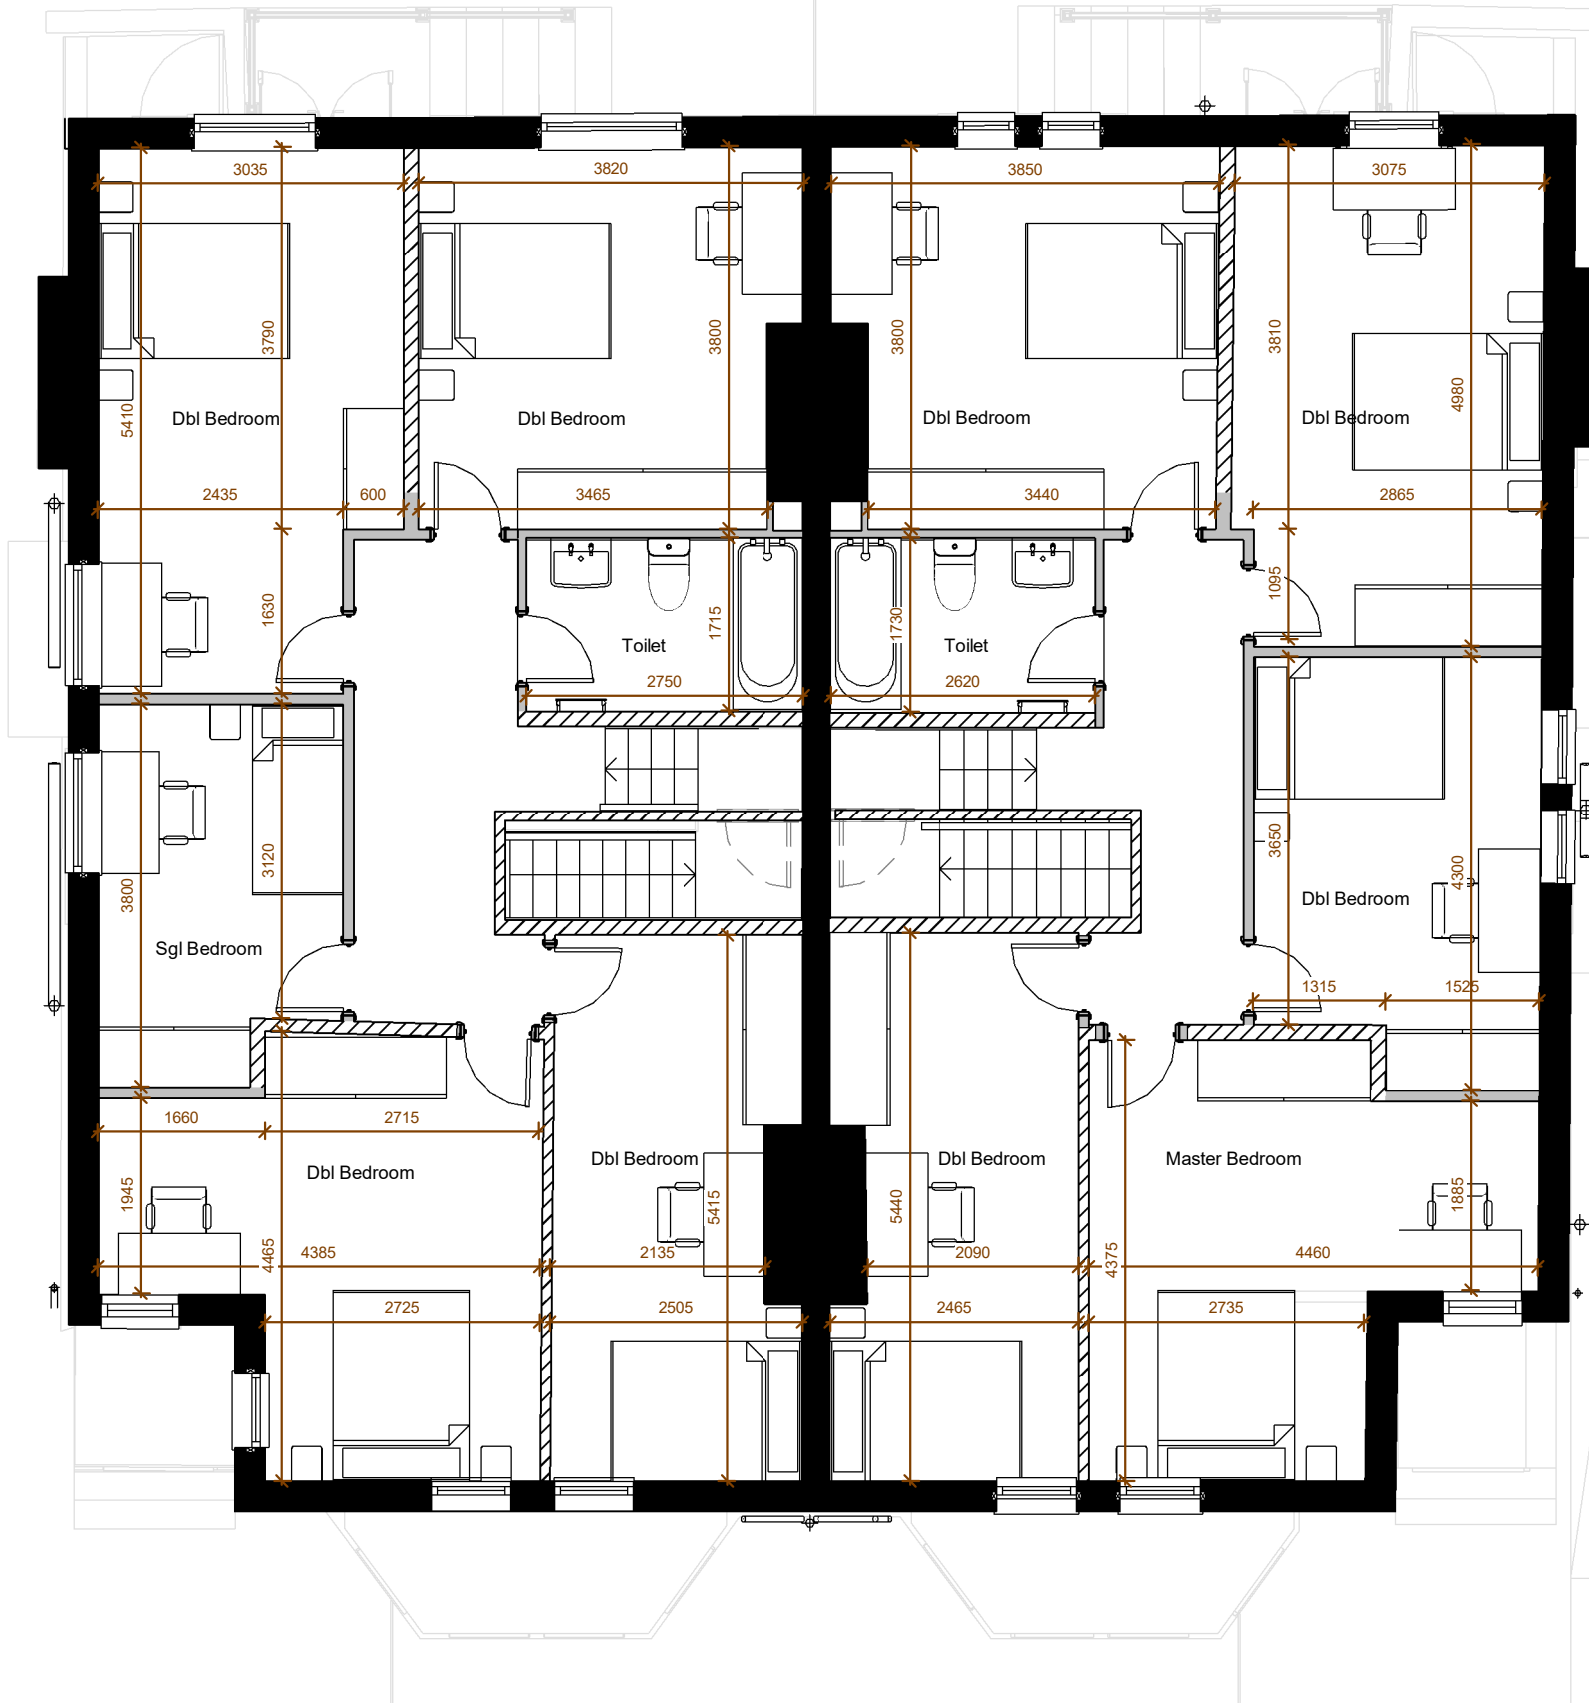

NOTES:

1. All furniture shown indicative only.

WALL GRAPHIC TYPES

- Existing Structural Walls
- Existing Internal Walls
- Proposed Walls

Rev	Description	Revision Date	Issued by	Issued to
C02	Tender Pack Updates	20.10.2023	KK, LM	WM
C01	Tender Pack	05.10.2023	KK, LM	WM
P02	Updated plans	25.09.2023	KK, LM	WM
P01	First Draft - MEP & Client	20.09.2023	KK, LM	WM

Jacobs

5 First Street, Manchester, M15 4GU
Tel: +44 (0)161 235 6000 Fax: +44(0)161 235 6001
www.jacobs.com



Client
LAHF - Bennett Road

Drawing title
Proposed Second Floor Plan

Drawing Status
Tender Issue

Scale
As indicated @ A3

Jacobs No.
B2466600

Client No.
C02

Drawing Number
B2466600-JAC-ZZZ-02-DR-ID-1015

© Copyright 2020 Jacobs U.K. Limited. The concepts and information contained in this document are the property of Jacobs. Use or copying of this document in whole or in part without the written permission of Jacobs constitutes an infringement of copyright. Limitation: This drawing has been prepared on behalf of, and for the exclusive use of Jacobs' Client, and is subject to, and issued in accordance with, the provisions of the contract between Jacobs and the Client. Jacobs accepts no liability or responsibility whatsoever for, or in respect of, any use of, or reliance upon, this drawing by any third party.

