




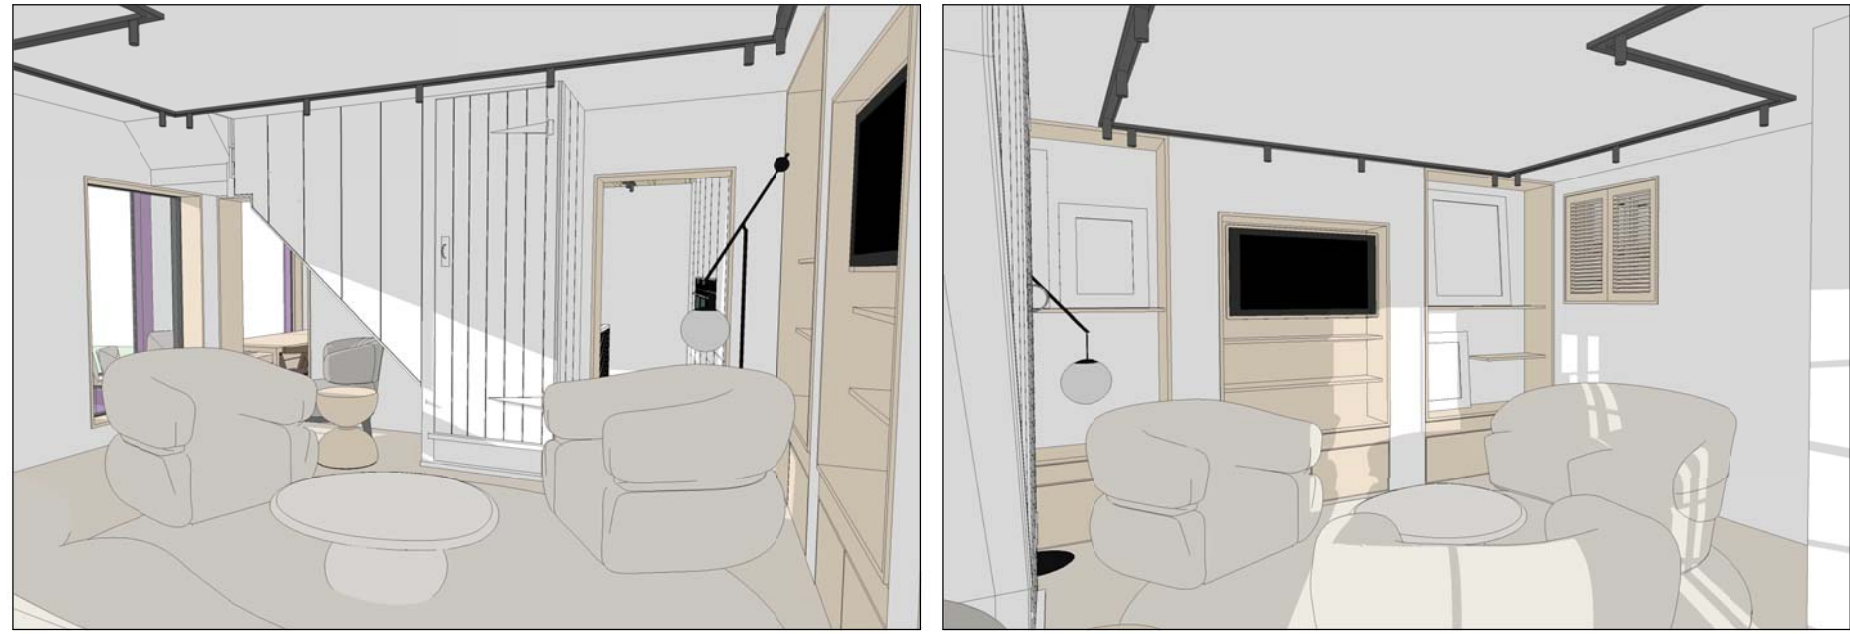


01 PROPOSED 3D LAYOUT

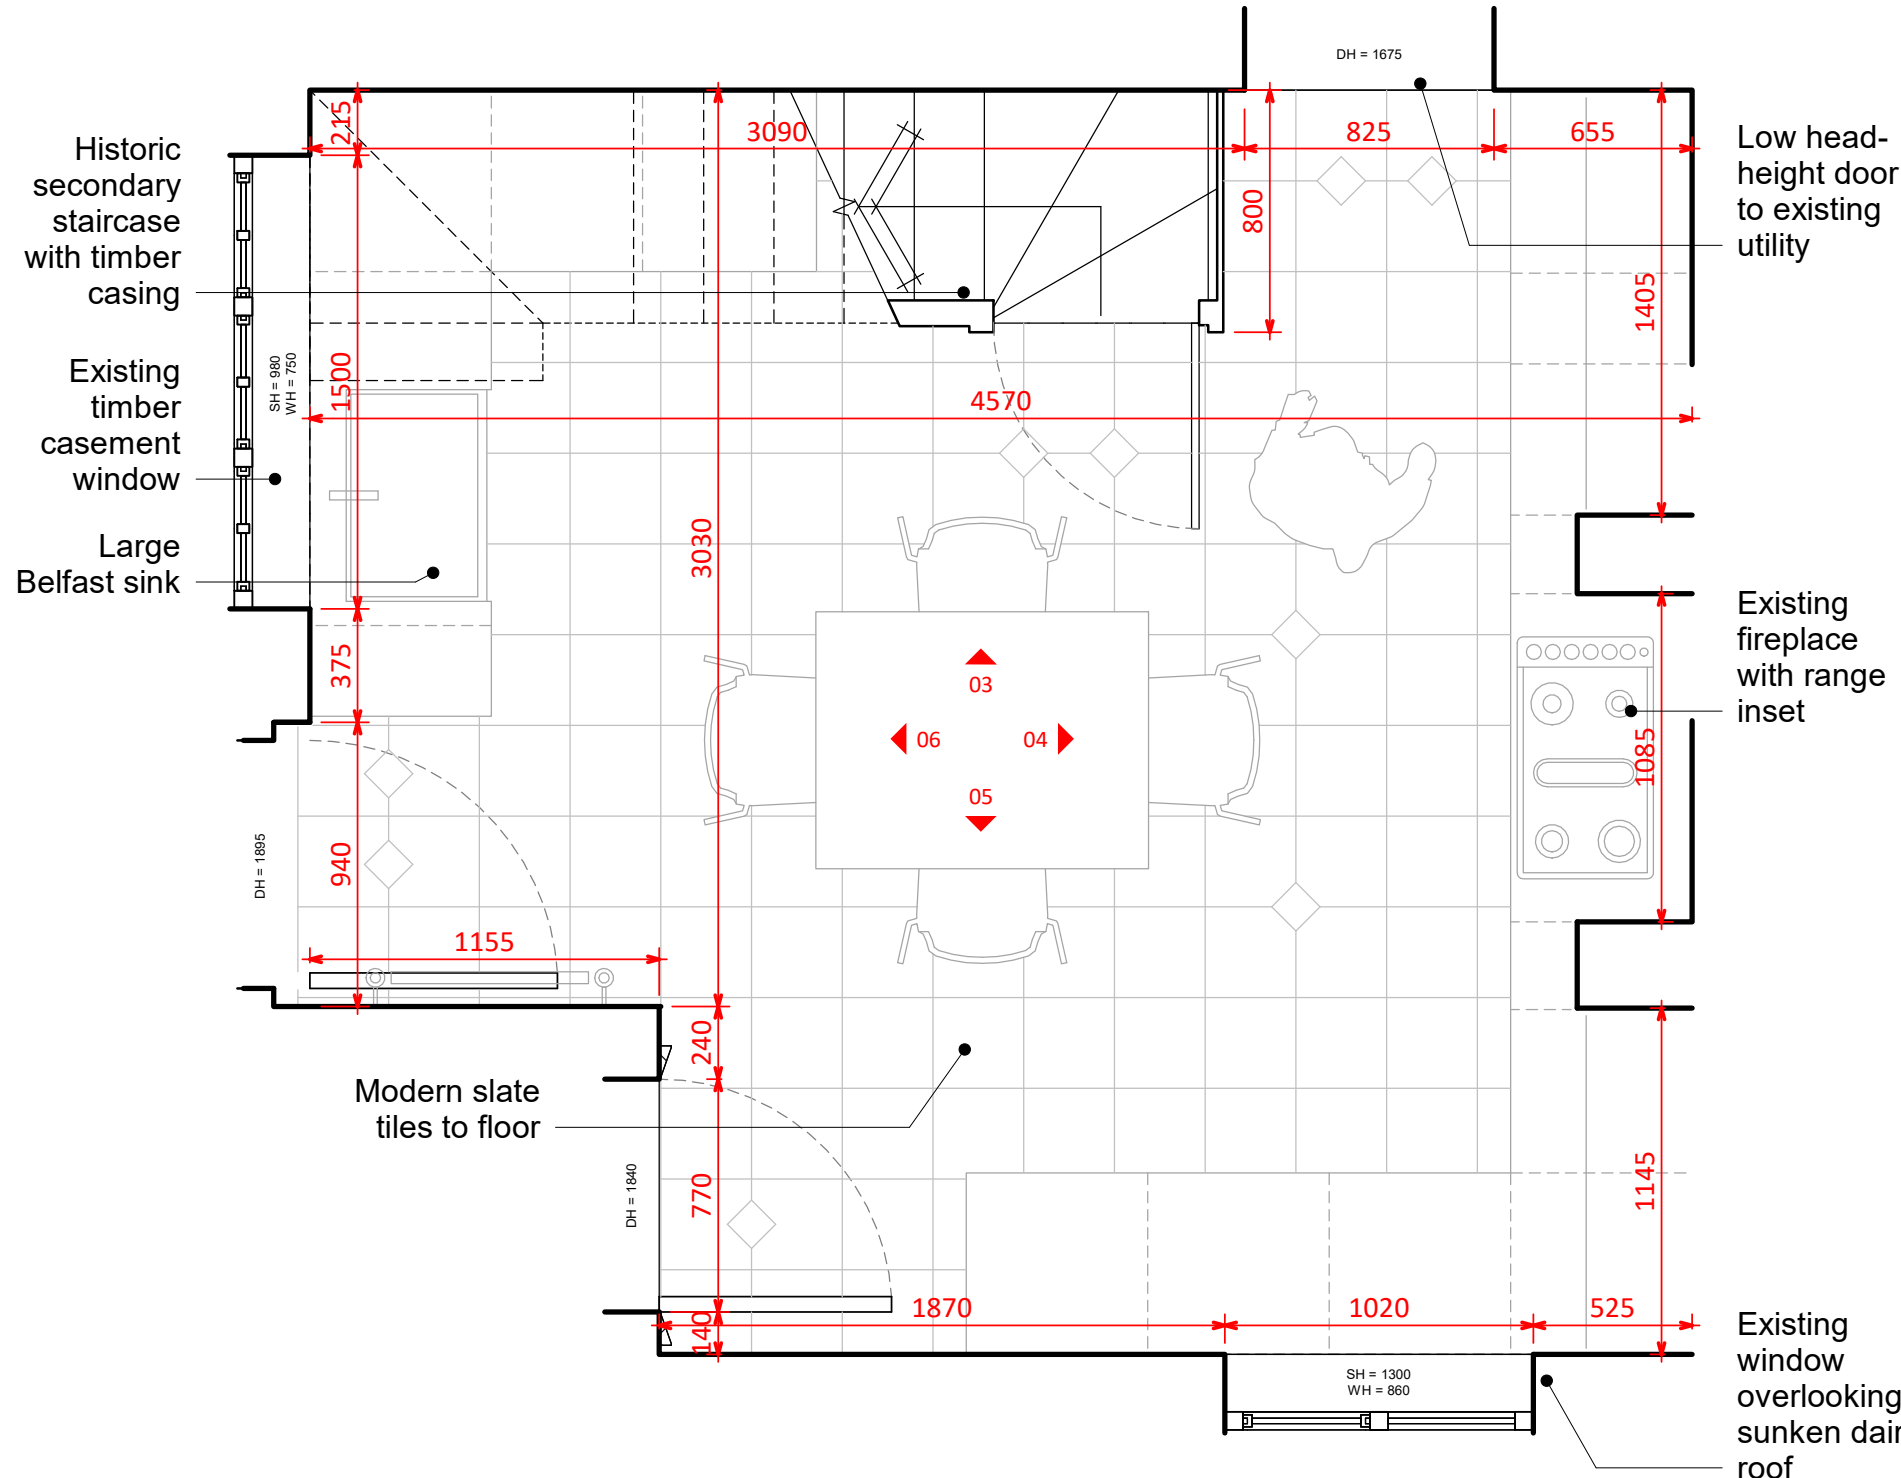


01 EXISTING REAR RANGE PLAN

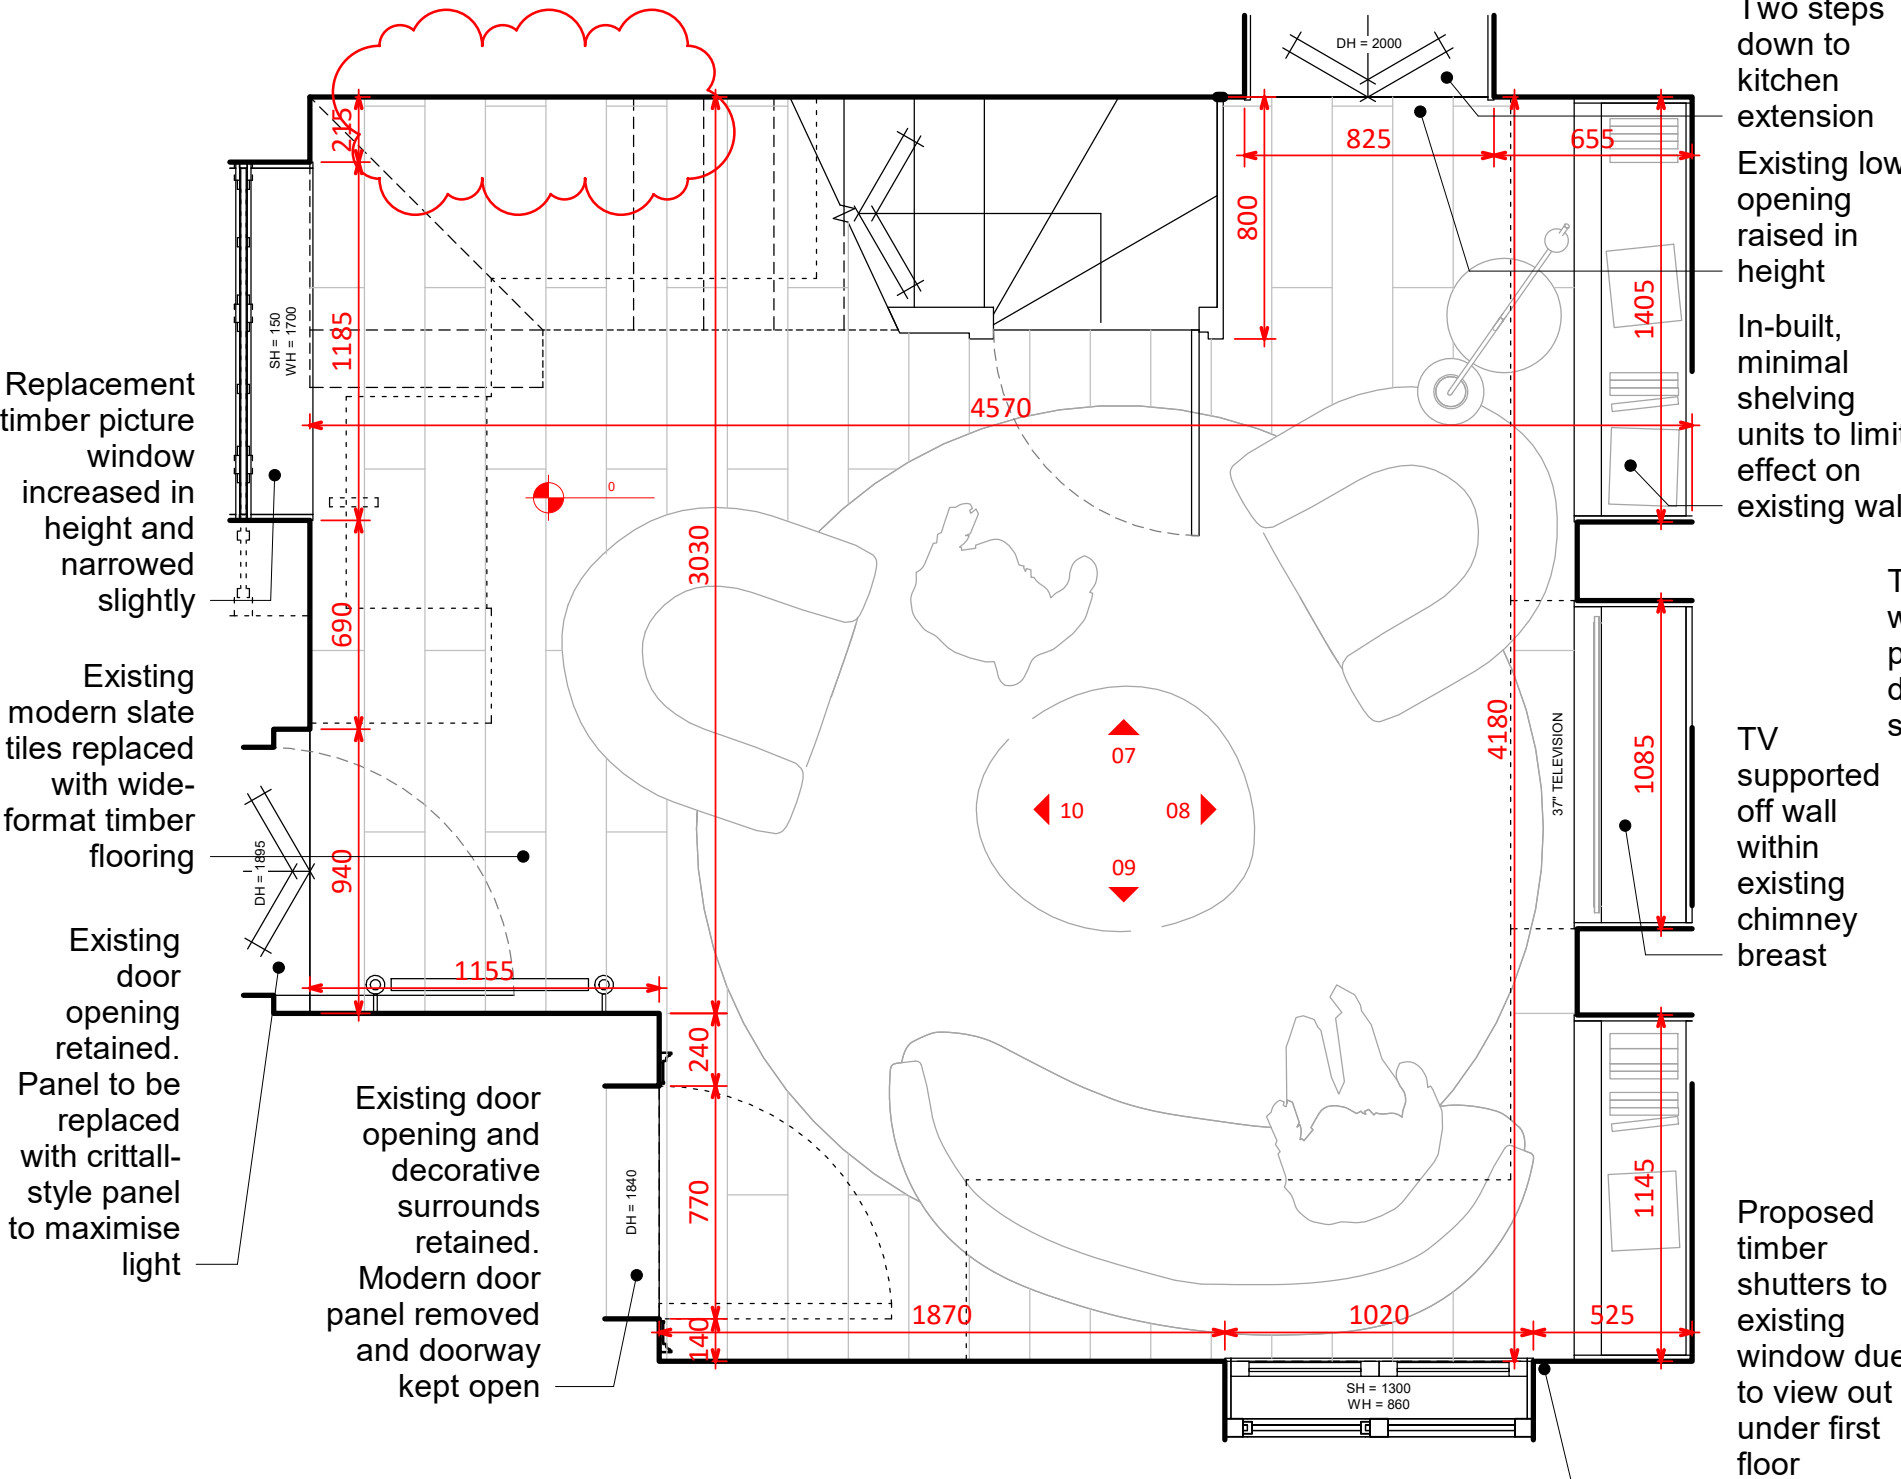


02 PROPOSED REAR RANGE PLAN

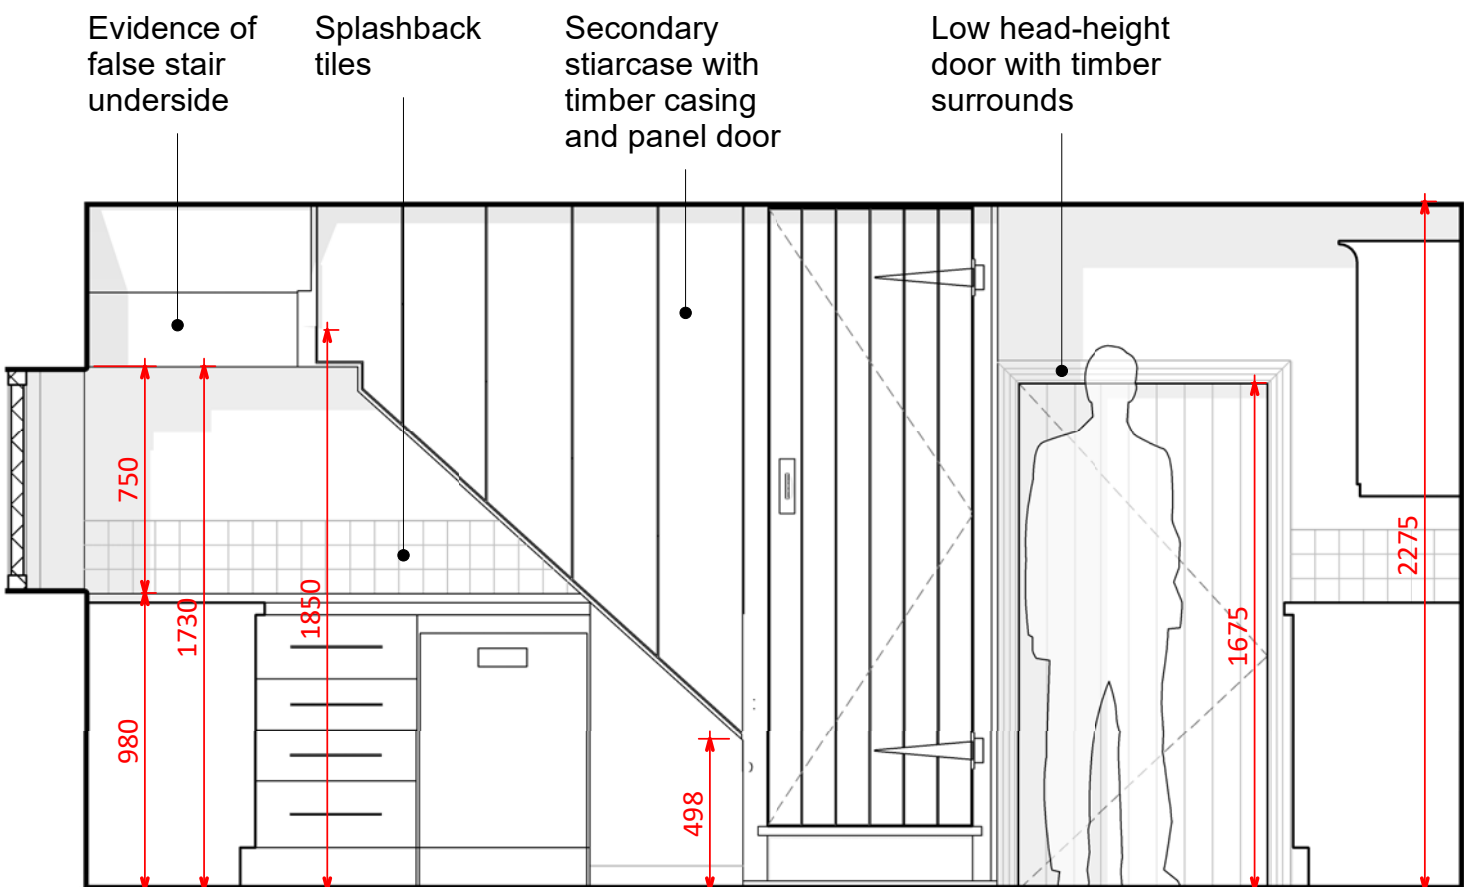


03 EXISTING REAR RANGE WEST ELEVATION

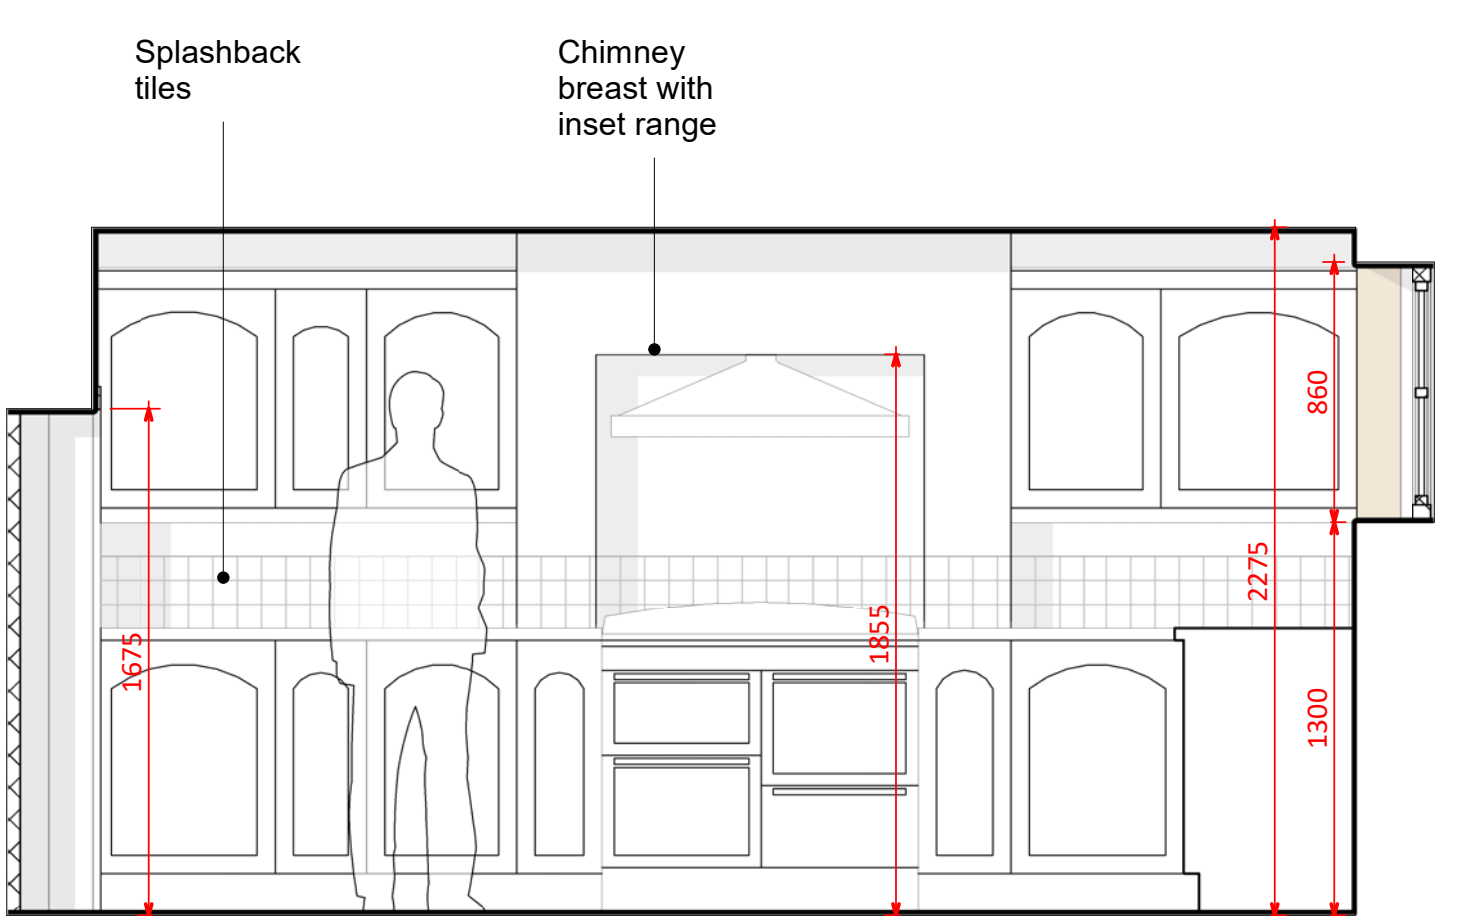


04 EXISTING REAR RANGE NORTH ELEVATION

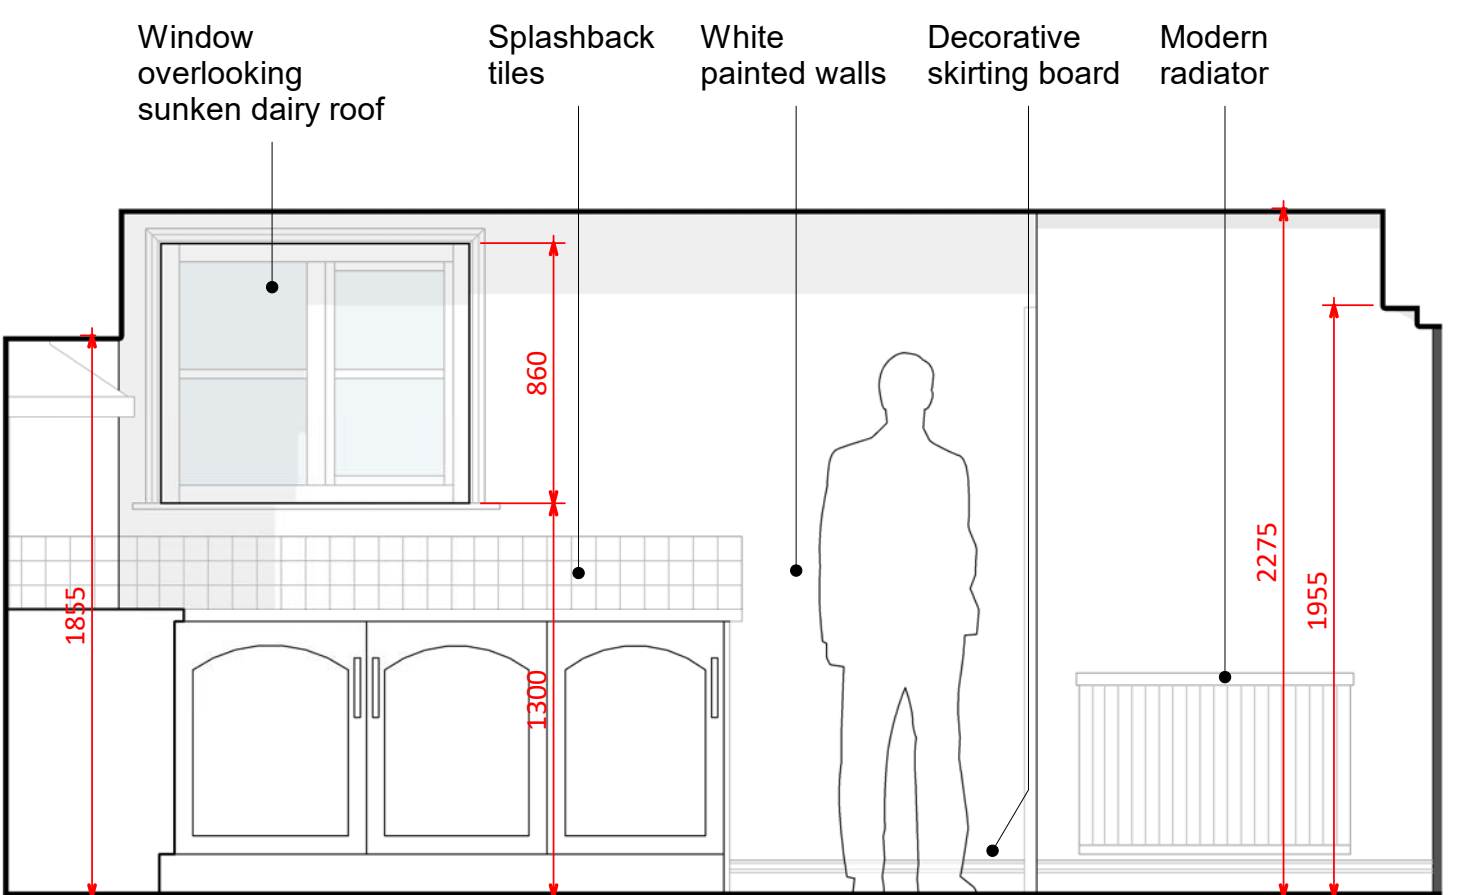


05 EXISTING REAR RANGE EAST ELEVATION

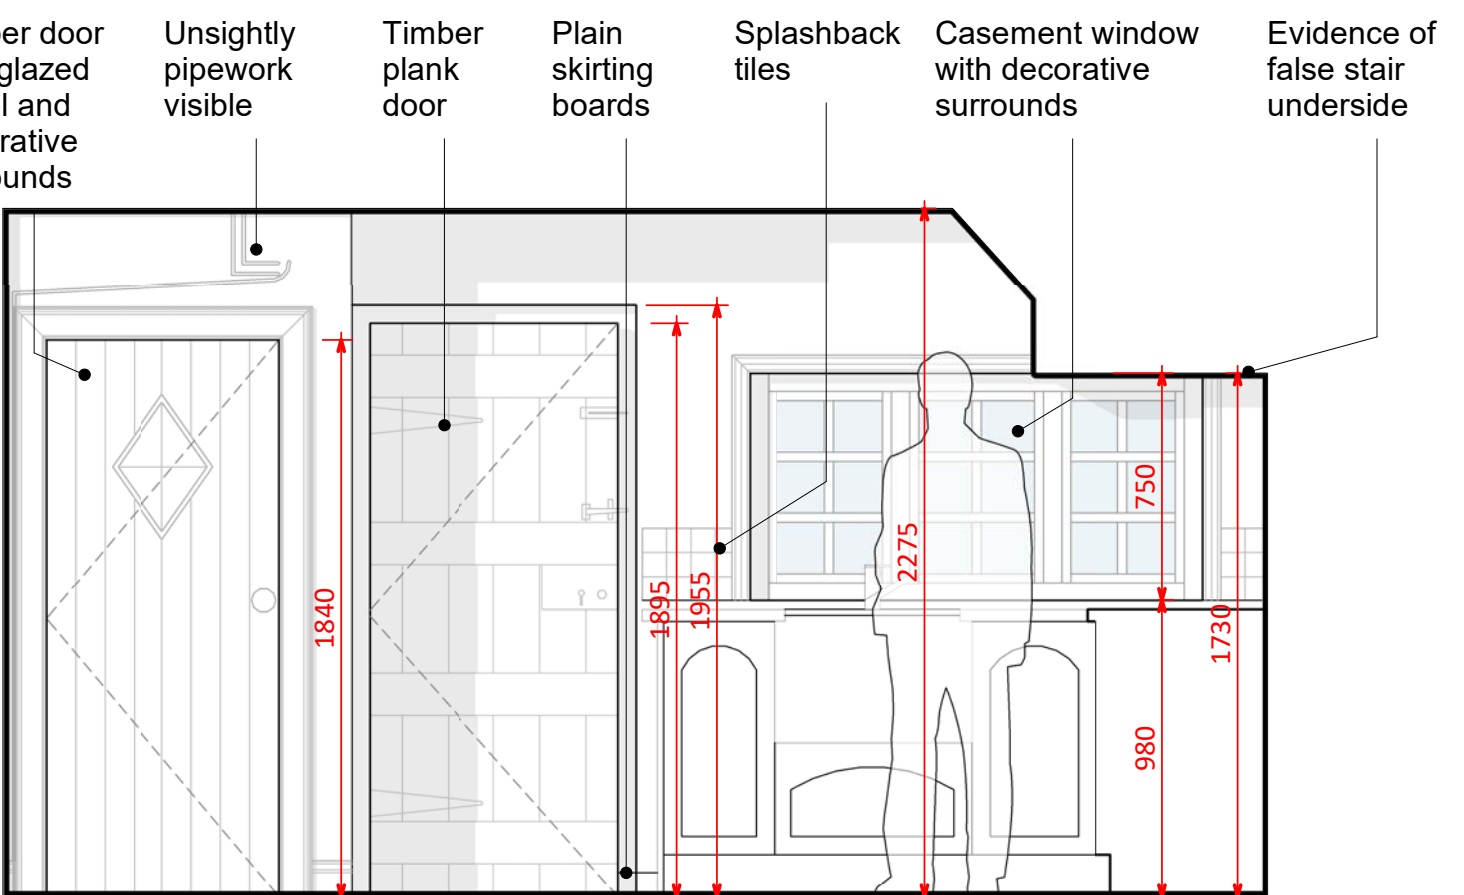


06 EXISTING REAR RANGE SOUTH ELEVATION

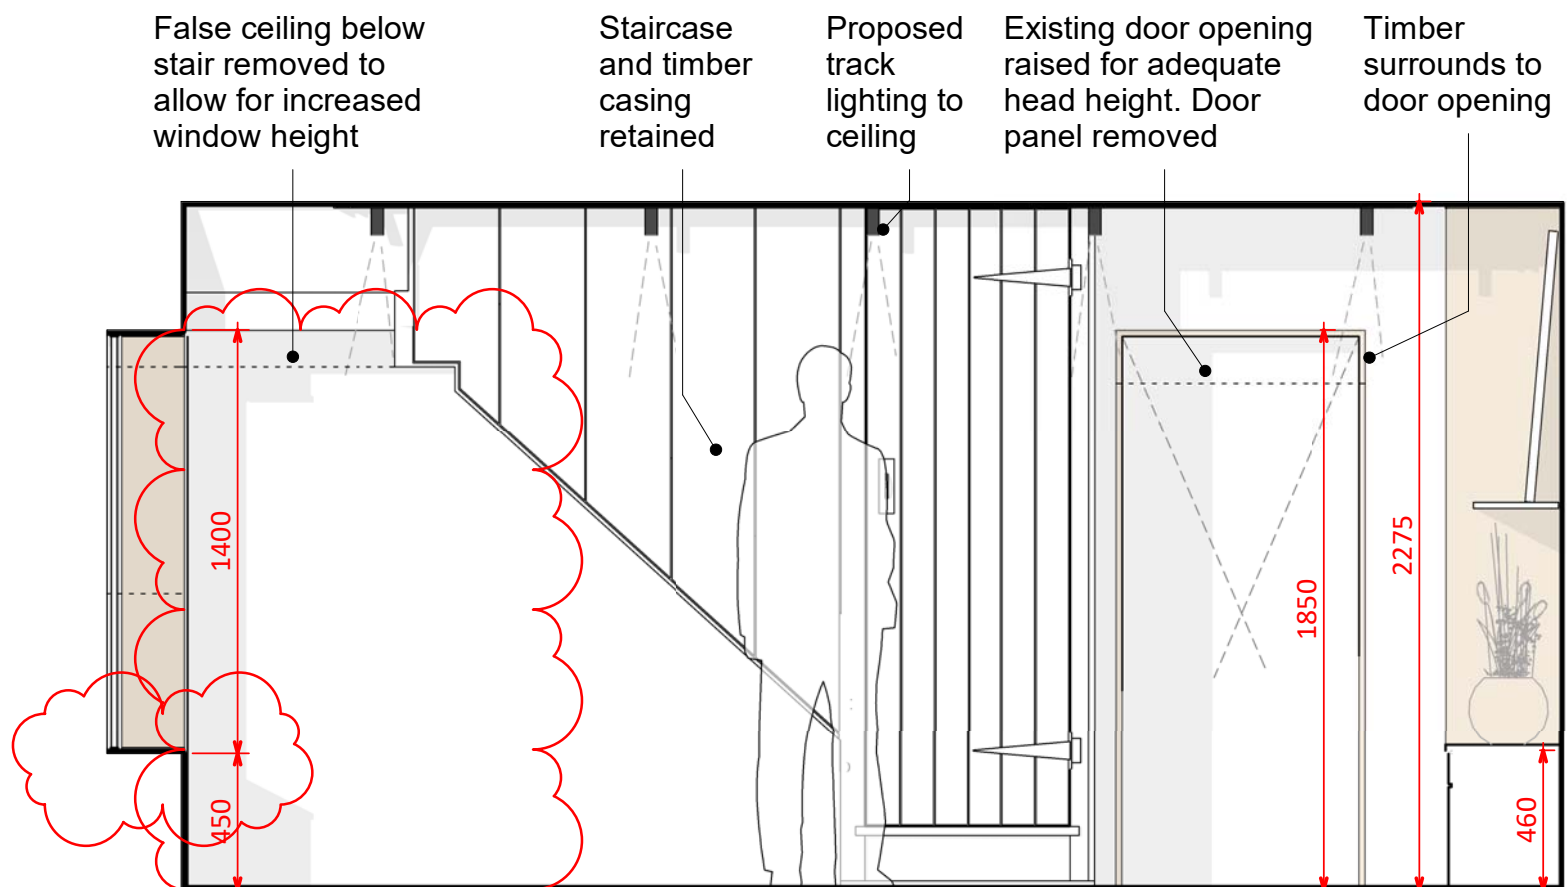


07 PROPOSED REAR RANGE WEST ELEVATION

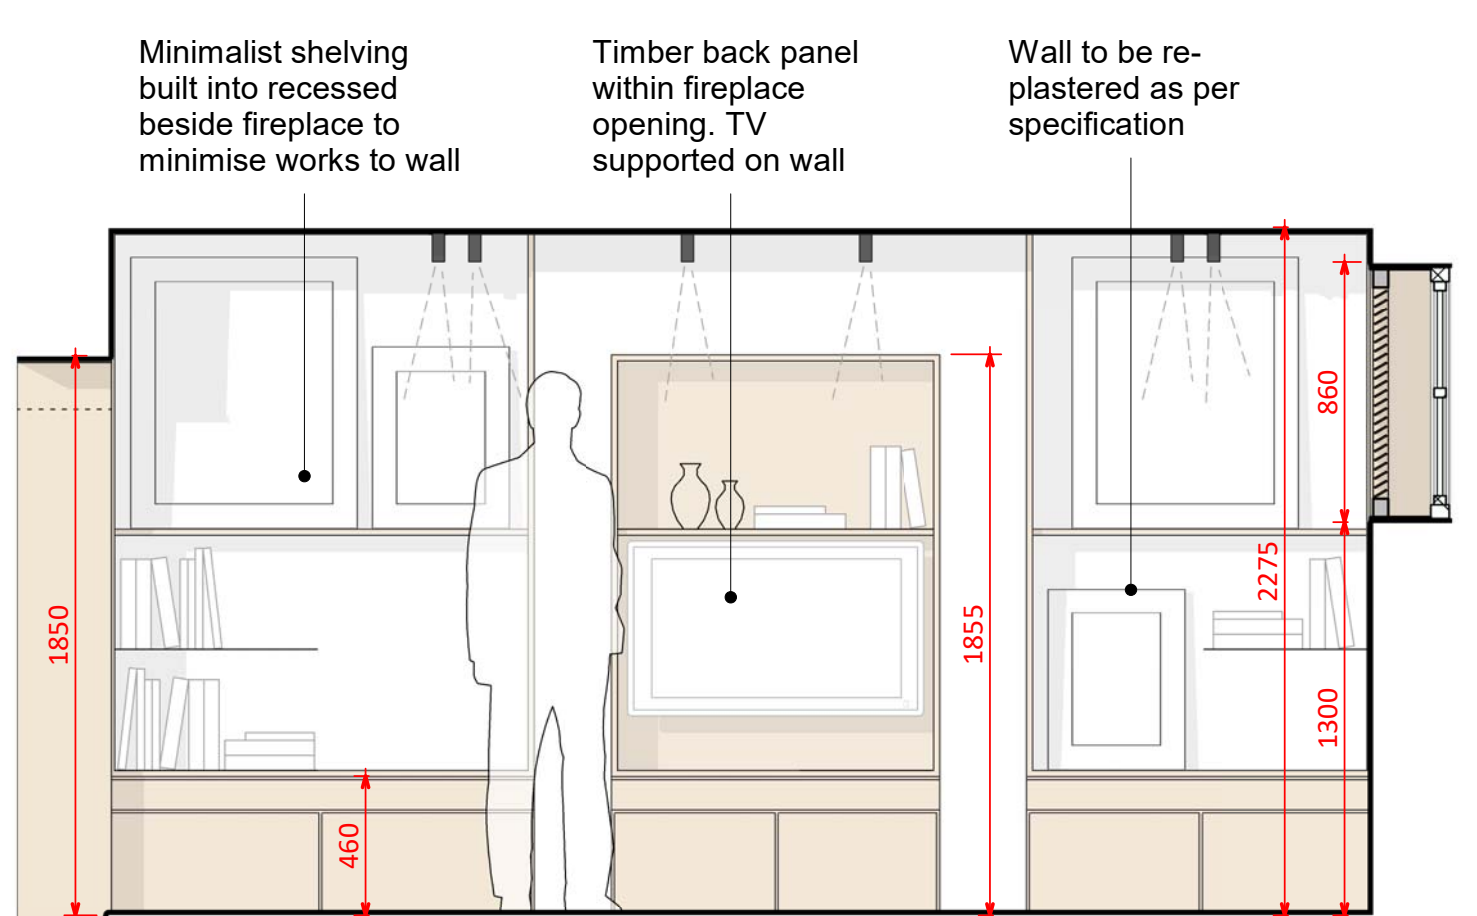

08 PROPOSED REAR RANGE NORTH ELEVATION

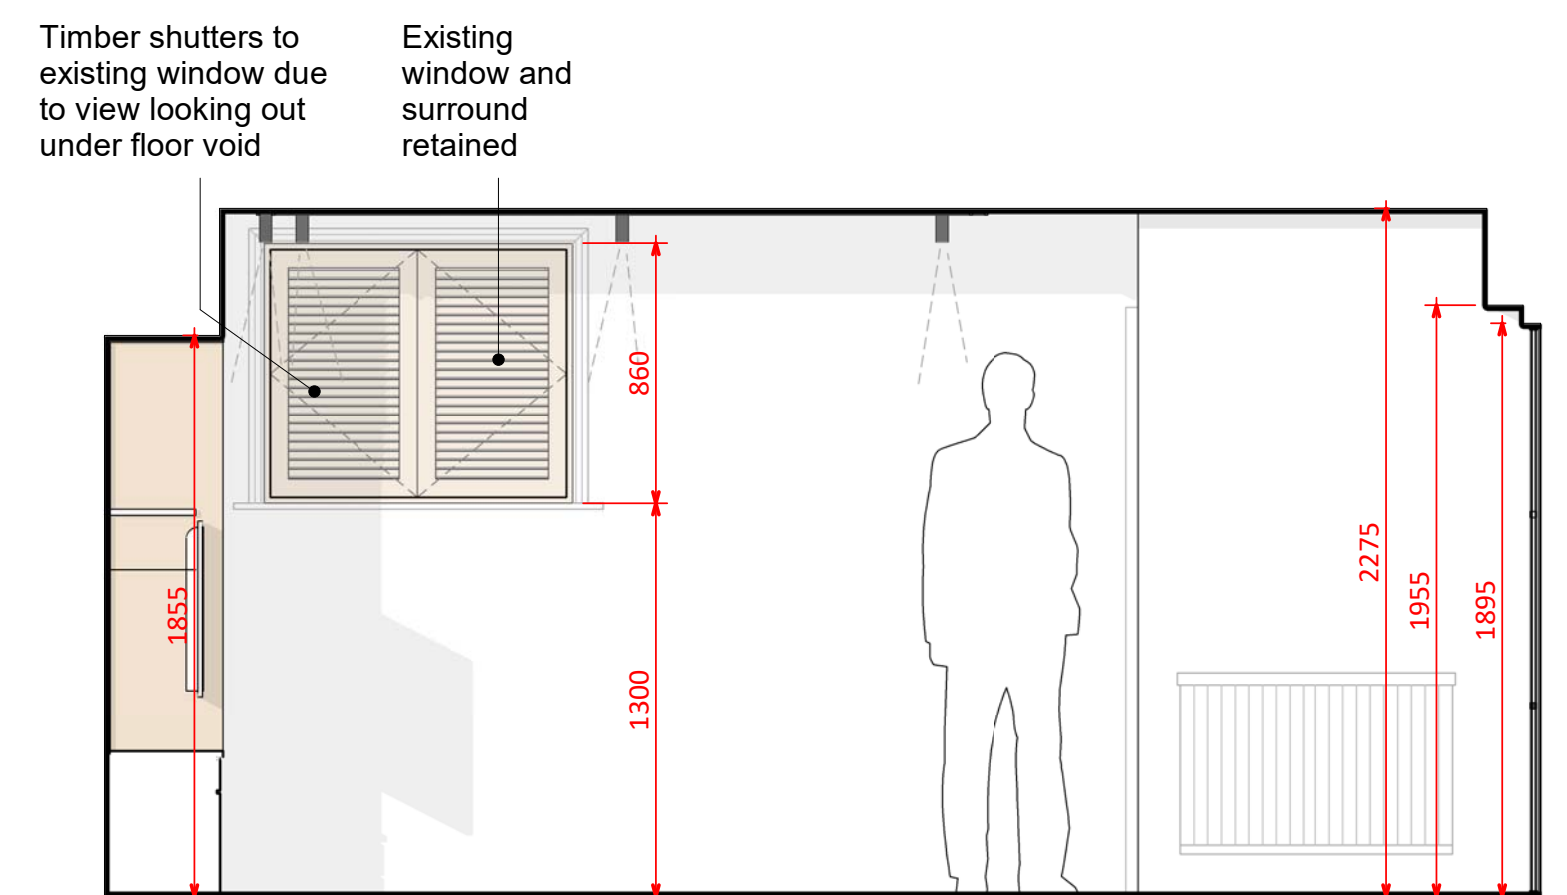

09 PROPOSED REAR RANGE EAST ELEVATION

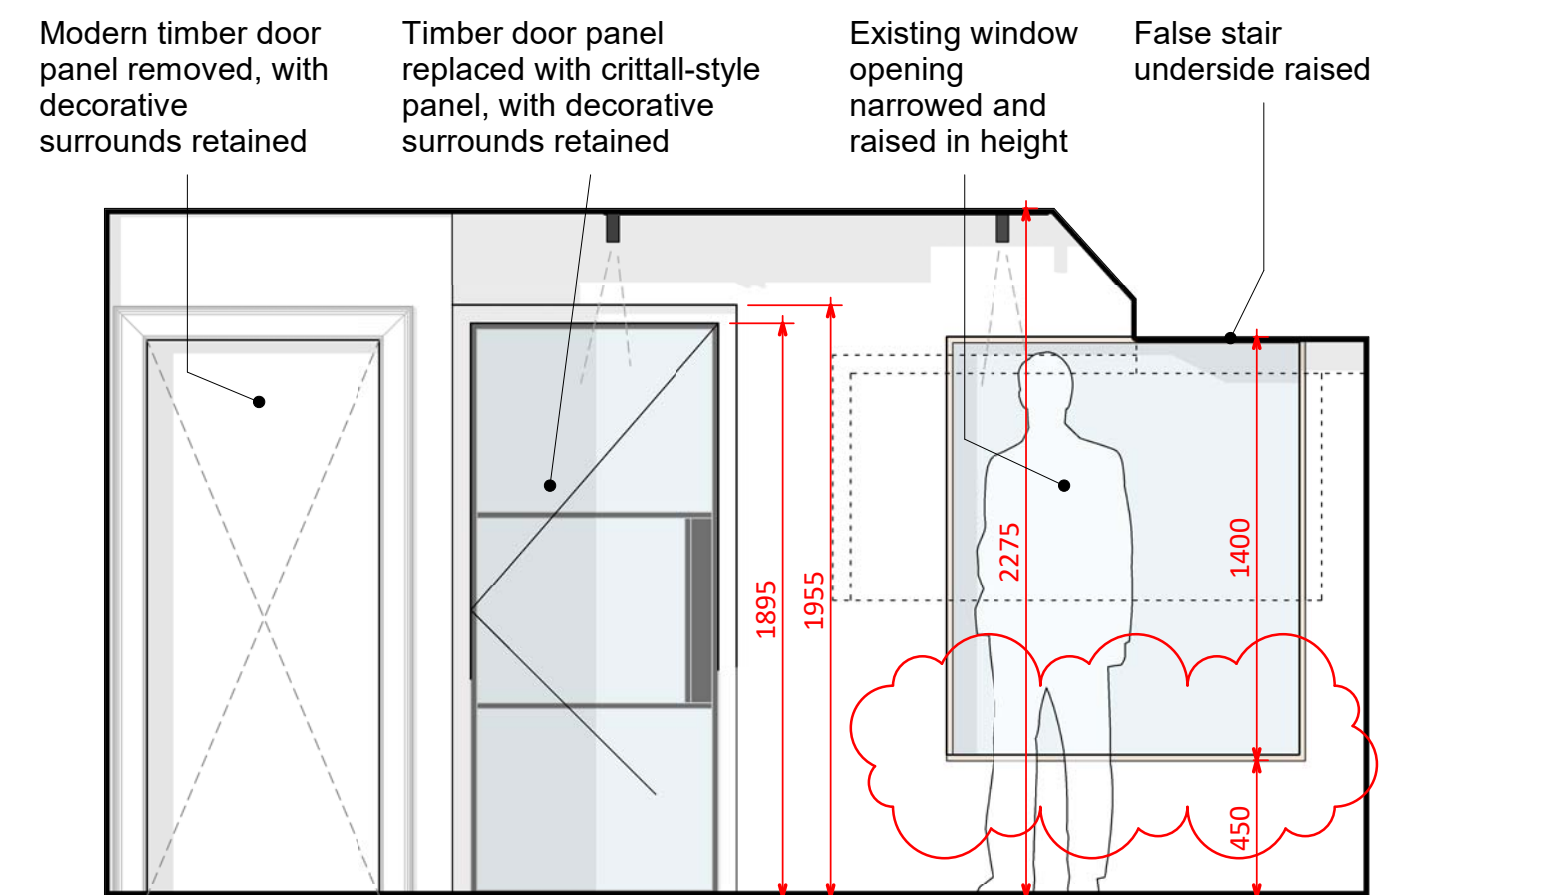

10 PROPOSED REAR RANGE SOUTH ELEVATION

© COPYRIGHT

The copyright in this drawing is vested in Space AP and no license or assignment of any kind has been, or is, granted to any third party whether by provision of copies or signals of the drawings or otherwise unless otherwise agreed in writing.

DO NOT SCALE FROM THIS DRAWING

The contractor shall check and verify all dimensions on the site and report any discrepancies writing to Space AP before proceeding with work.

FOR ELECTRONIC DATA ISSUE

Electronic data / drawings are issued as "read only" and should not be interrogated for easurement. All dimensions and levels should be read, only from those values stated in text, on the drawing.

AREA MEASUREMENT

The areas are approximate and can only be verified by a detailed dimensional survey of the completed building. Any decisions to be made on the basis of these predictions, whether as to project viability, pre-letting, lease agreements or the like, should include due allowance for the increases and decreases inherent in the design development and building processes. Figures relate to the likely areas at the building at the current state of the design and using the Gross External Area (GEA) / Gross Internal Area (GIA) / Net Internal Area (NIA) method of measurement from the Code of Measuring Practice, 5th Edition (RICS Code of Practice). All areas are subject to Town Planning and Conservation Area Consent, and detailed Rights to Light analysis.

Key:

Demolitions

REV DATE AMENDMENT

A 06.09.23 AMENDED SCHEME AS PER PLANNERS COMMENTS

16.08.23 UPDATED PLANNING ISSUE

KEY PLAN

TITLE

10 CHORLTON GREEN
CHORLTON-CUM-HARDY
M21 9HS

LOGO

SPACE | ARCHITECTURE+PLANNING

THE OLD TOWN HALL | LAPWING LANE | DIDSbury

LOCATION M20 2NR WEBSITE www.spaceap.com

PHONE +44 (0) 161 713 2718 E-MAIL info@spaceap.com

DRAWING

PROPOSED REAR RANGE INTERNAL ELEVATIONS

SCALE@A1 DATE ORIGINATOR CHECKED AUTHORISED

1:25 220613 OC SPT SPT

STATUS

PLANNING

DRAWING NO. REV

0265_22_201 A