


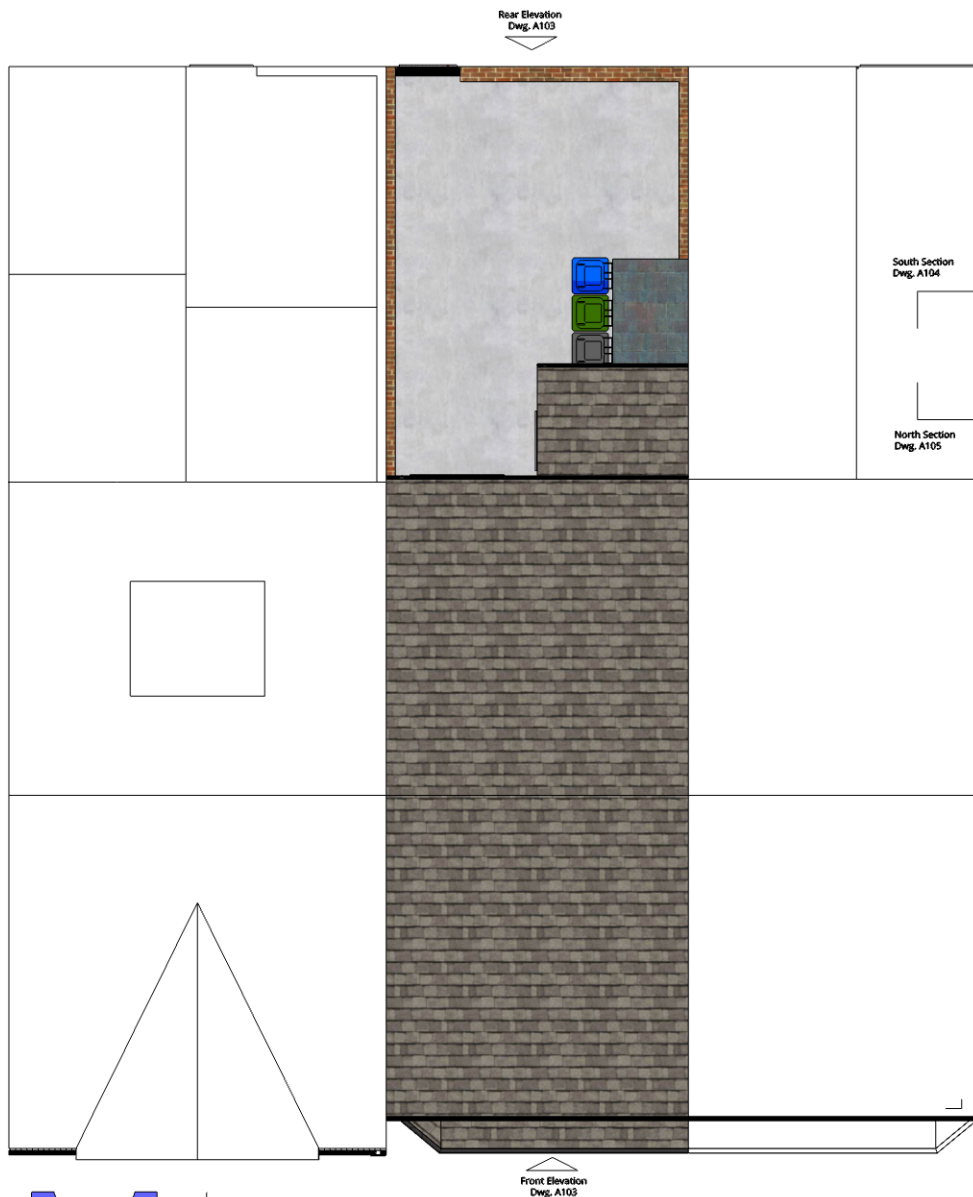


Existing - Roof Plan

THIS DRAWING IS THE COPYRIGHT OF MRK DESIGN UK.
ALL LEVELS/DIMENSIONS TO BE CHECKED ON SITE PRIOR TO WORKS COMMENCING.
REPORT ALL DISCREPANCIES TO CLIENT/DESIGNER.
DO NOT SCALE FROM THESE DRAWINGS.



Existing - Ground Floor Plan

 

Existing Plans

Drawing A102 - Scale 1:100

36 Wincombe St. M14 7PJ

Drawn By MK - 25.10.23