


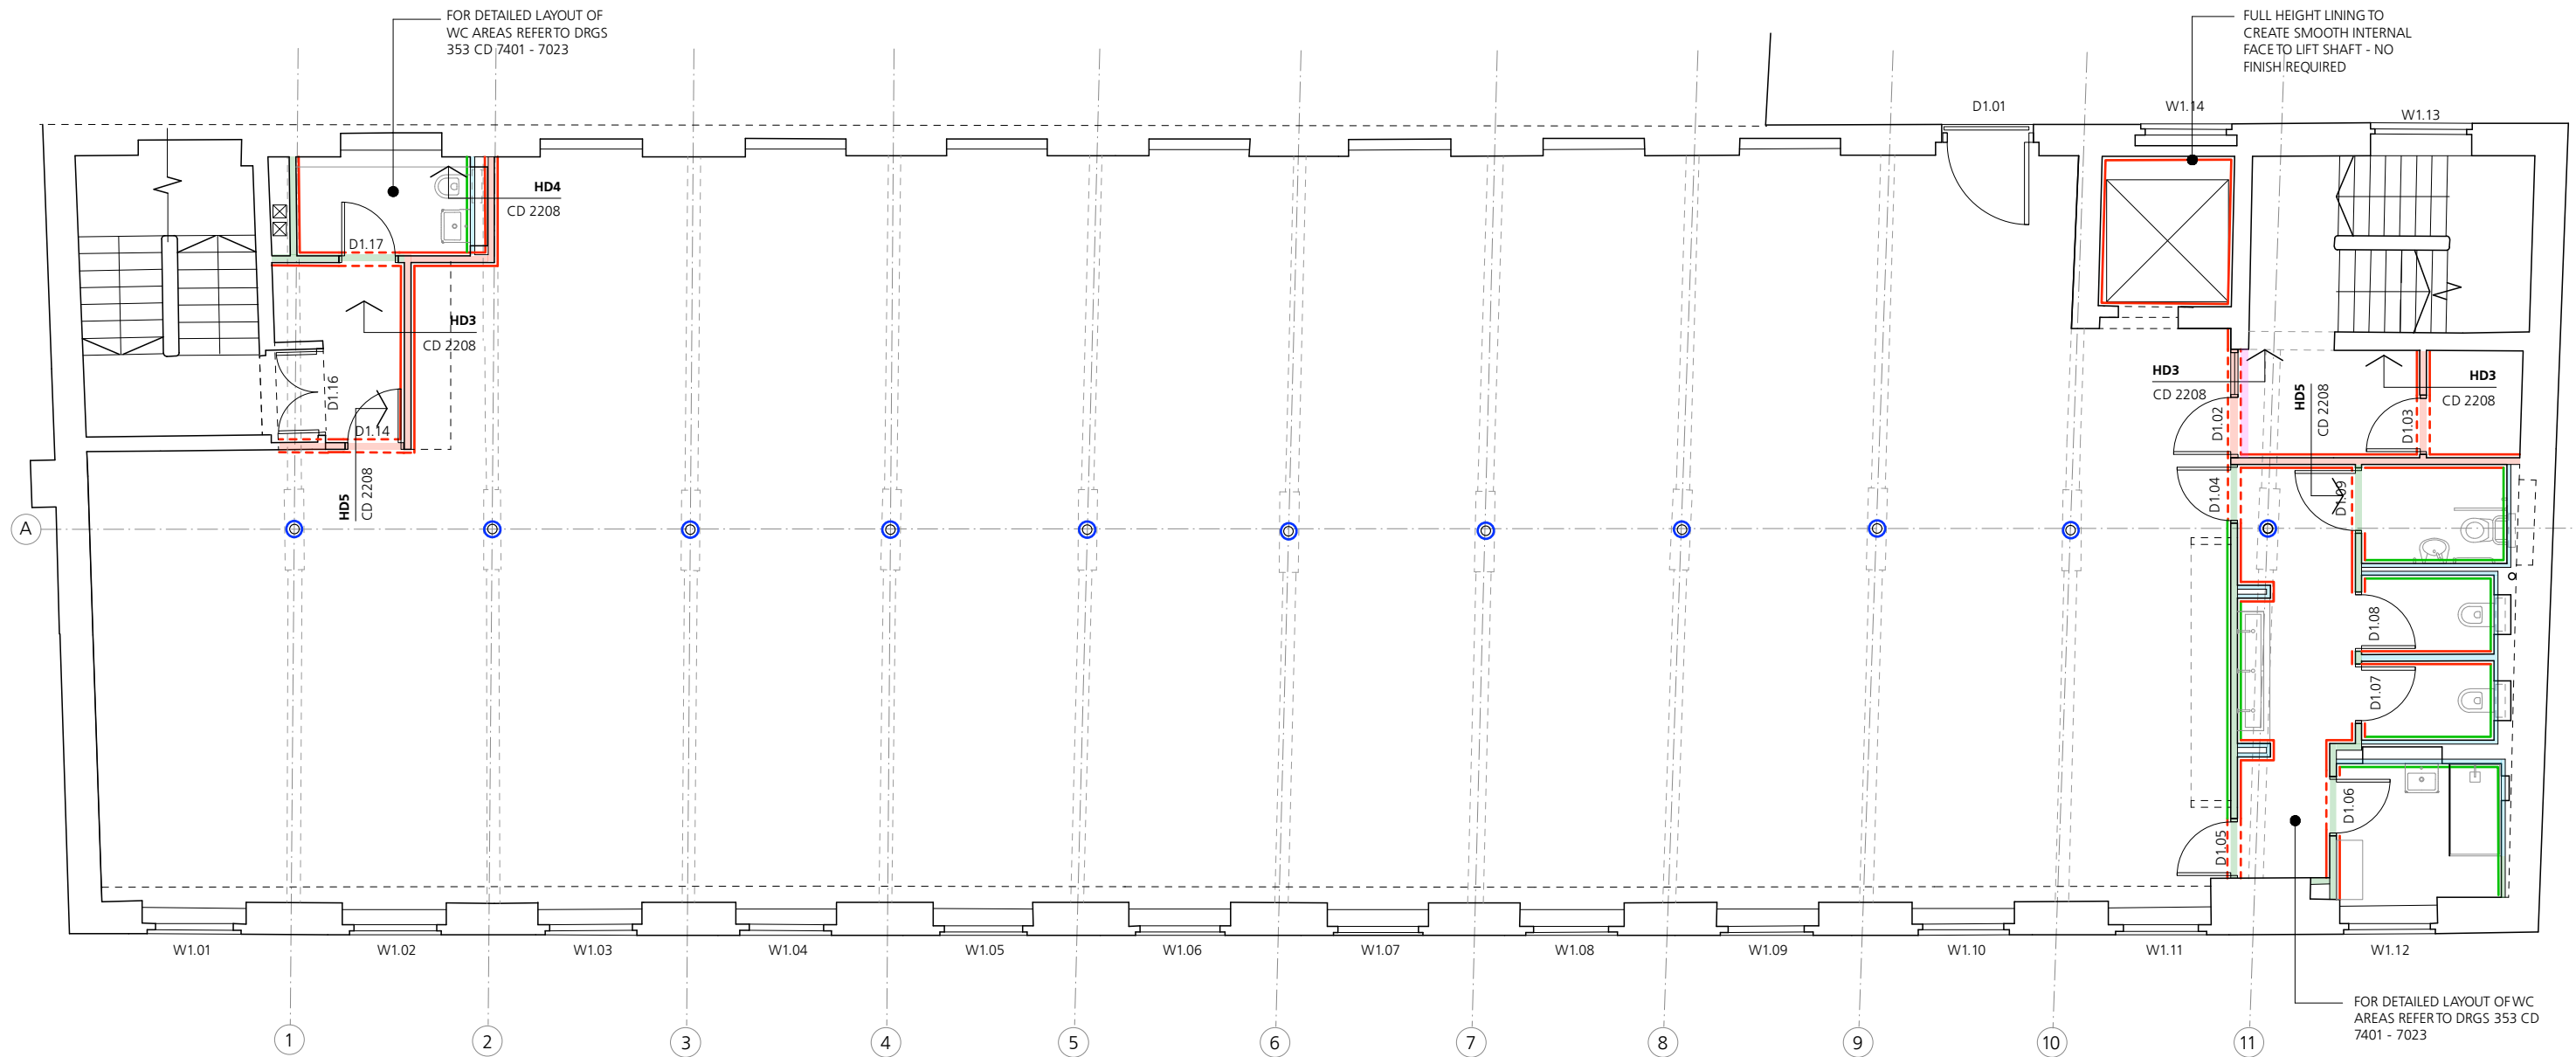


KEY					
	BLOCKWORK SPEC F10/120		WALLBOARD LINING SPEC K10/130 WITH PAINT FINISH SPEC M60/150		METAL GLAZED SCREEN & DOORS SPEC L10/500
	FULL HEIGHT METAL STUD FRAME SPEC K10/110 (FRAME ONLY - LININGS SEPARATE)		TILEBACKER BOARD LINING SPEC K10/140		ALUMINIUM FLAT CLADDING PANELS SPEC K13/110
	METAL STUD FRAME TO CEILING LEVEL ONLY SPEC K10/110 (FRAME ONLY - LININGS SEPARATE)		SOUNDBLOC BOARD LINING SPEC K10/150 WITH PAINT FINISH SPEC M60/150		INTUMESCENT PAINT TO CAST IRON COLUMNS SPEC M60/145
	FULL HEIGHT METAL STUD FRAME TO FORM FIRE RATED WALL SPEC K10/110 (FRAME ONLY - LININGS SEPARATE) TO INCLUDE INTUMESCENT SEALS AT JUNCTIONS		FIRELINE BOARD LINING SPEC K10/160 WITH PAINT FINISH SPEC M60/150		
			INSULATED PLASTERBOARD BOARD LINING SPEC K10/170 WITH PAINT FINISH SPEC M60/150		
			ALL STUD LININGS EXCEPT TILEBACKER BOARD TO INCLUDE MDF SKIRTING TO BASE AS SPEC P20/110		SOLID LINES INDICATE LININGS TO FULL HEIGHT LININGS, DOTTED LINES INDICATE LININGS TO PARTIAL HEIGHT (H/L OR L/L)

Rev T1 - 11/23 - Internal fit out omitted and WC areas amended with studs, glazed screens and linings as indicated, key updated to include types of stud and provision of skirtings, FR walls indicated

Rev P4 - 09/23 - WC area layout amended

Rev P3 - 08/23 - Paint finish added to key, stud nib added to meeting room, glazed screen refs added, west gable windows omitted

 

Jonathan Davidson Architects

Architecture & Industrial Design

47 Hilton Street
MANCHESTER
M1 2EF
t: 0161 711 0835
e: inbox@jddavidsonarchitects.com
w: www.jddavidsonarchitects.com

Client Capital & Centric

Project **Neptune Mill**
Chapelton St, Manchester

Scale 1:100 @ A3

Date Apr 2023

Document **Internal Walls & Linings**
Proposed 1st Floor Plan

Status For information

Doc Ref

353	CD	2202	T1
-----	----	------	----