



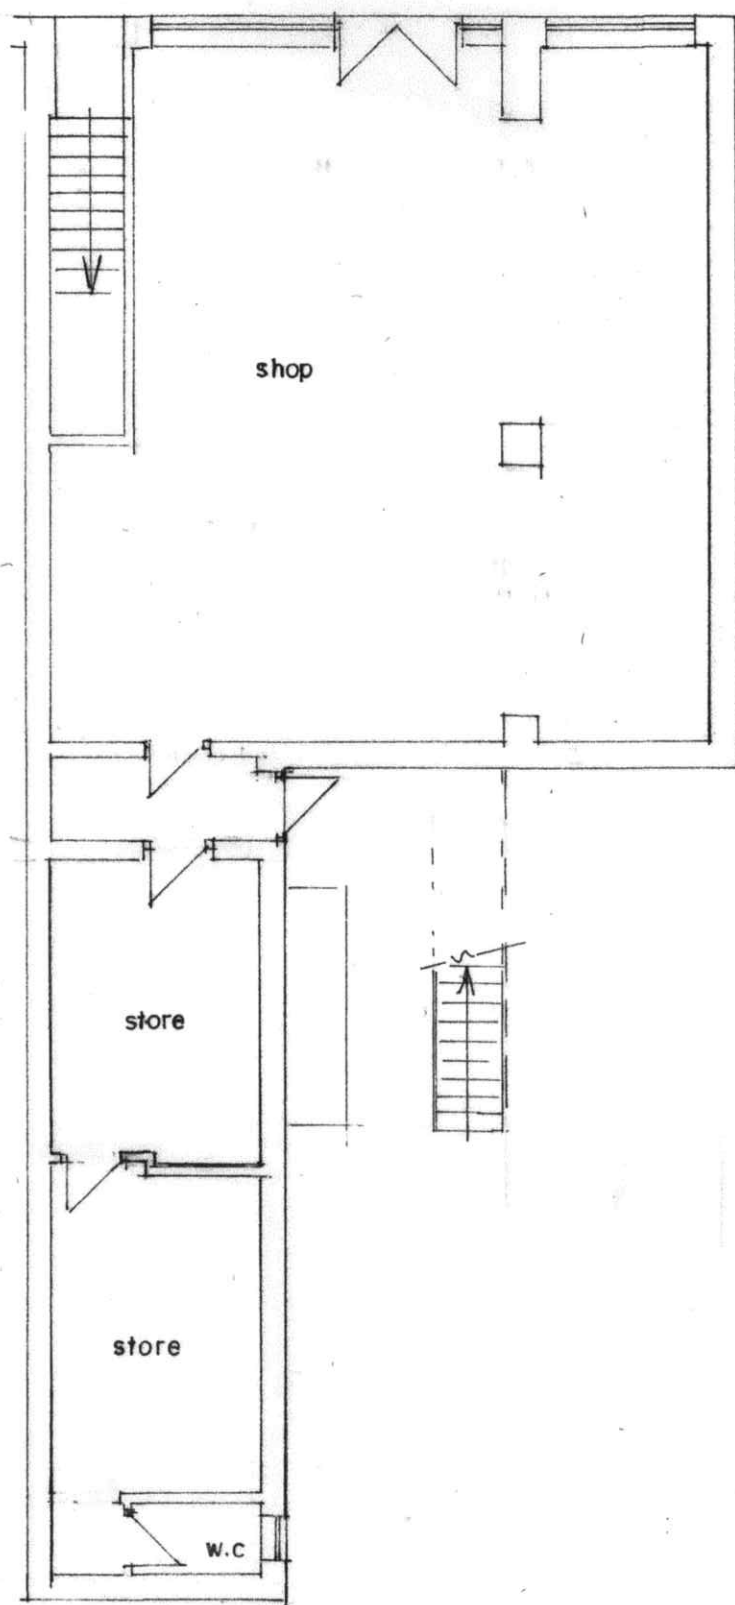

GROUND FLOOR PLAN
(EXISTING)

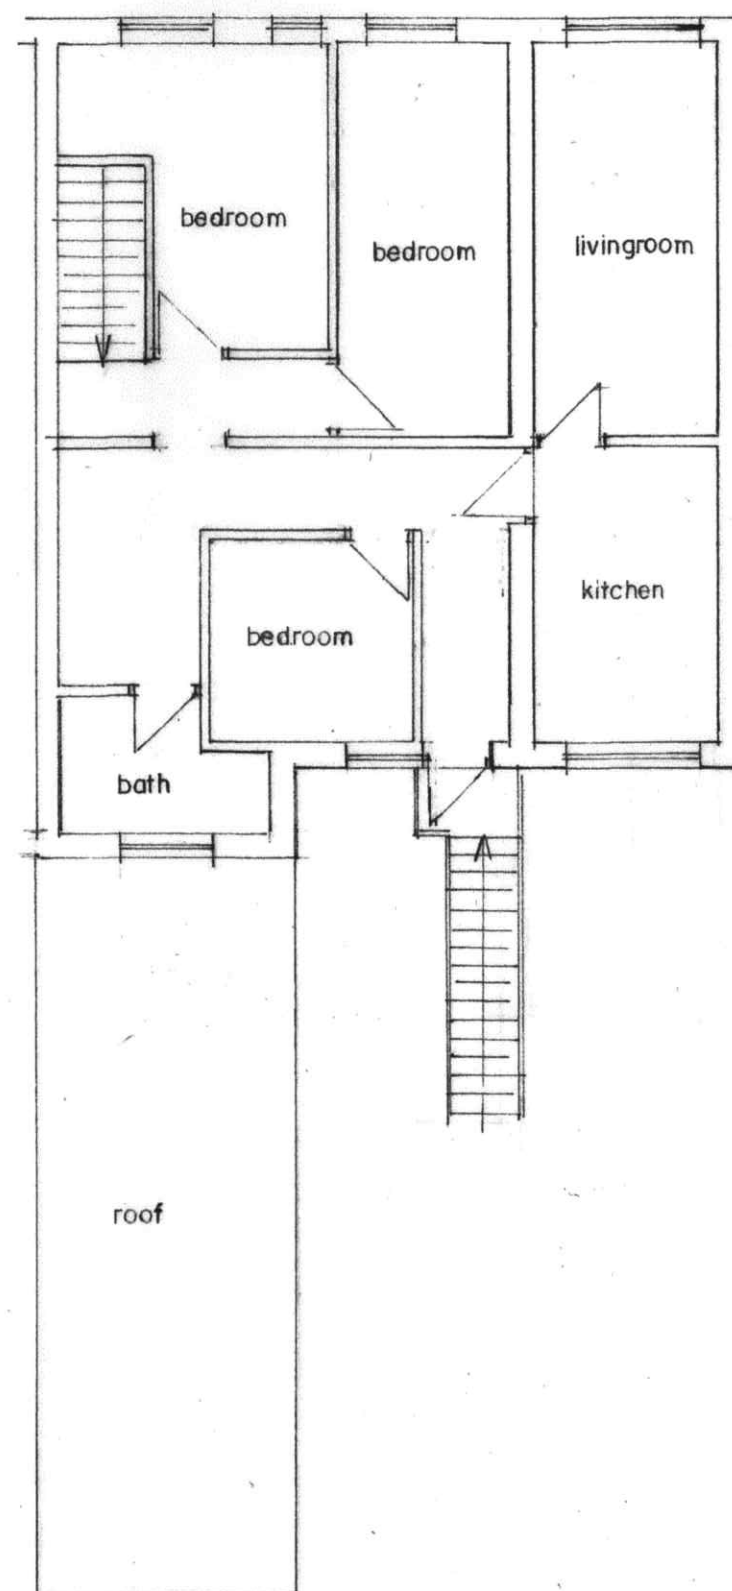

FIRST FLOOR PLAN
(EXISTING)

BUILDING DESIGN SERVICES		
M. FAROOQ		
418 Bury Road Rochdale OL11 5EU.		
Tel: 01706 712231 Mob: 07967605763		
PROPOSED DOUBLE STOREY REAR EXTENSION AT		
74 HATHERSAGE ROAD MANCHESTER M13 0FN		
For: Mr AFZAL HAQUE		
Plan	Scale 1:100	
		2074 /1