


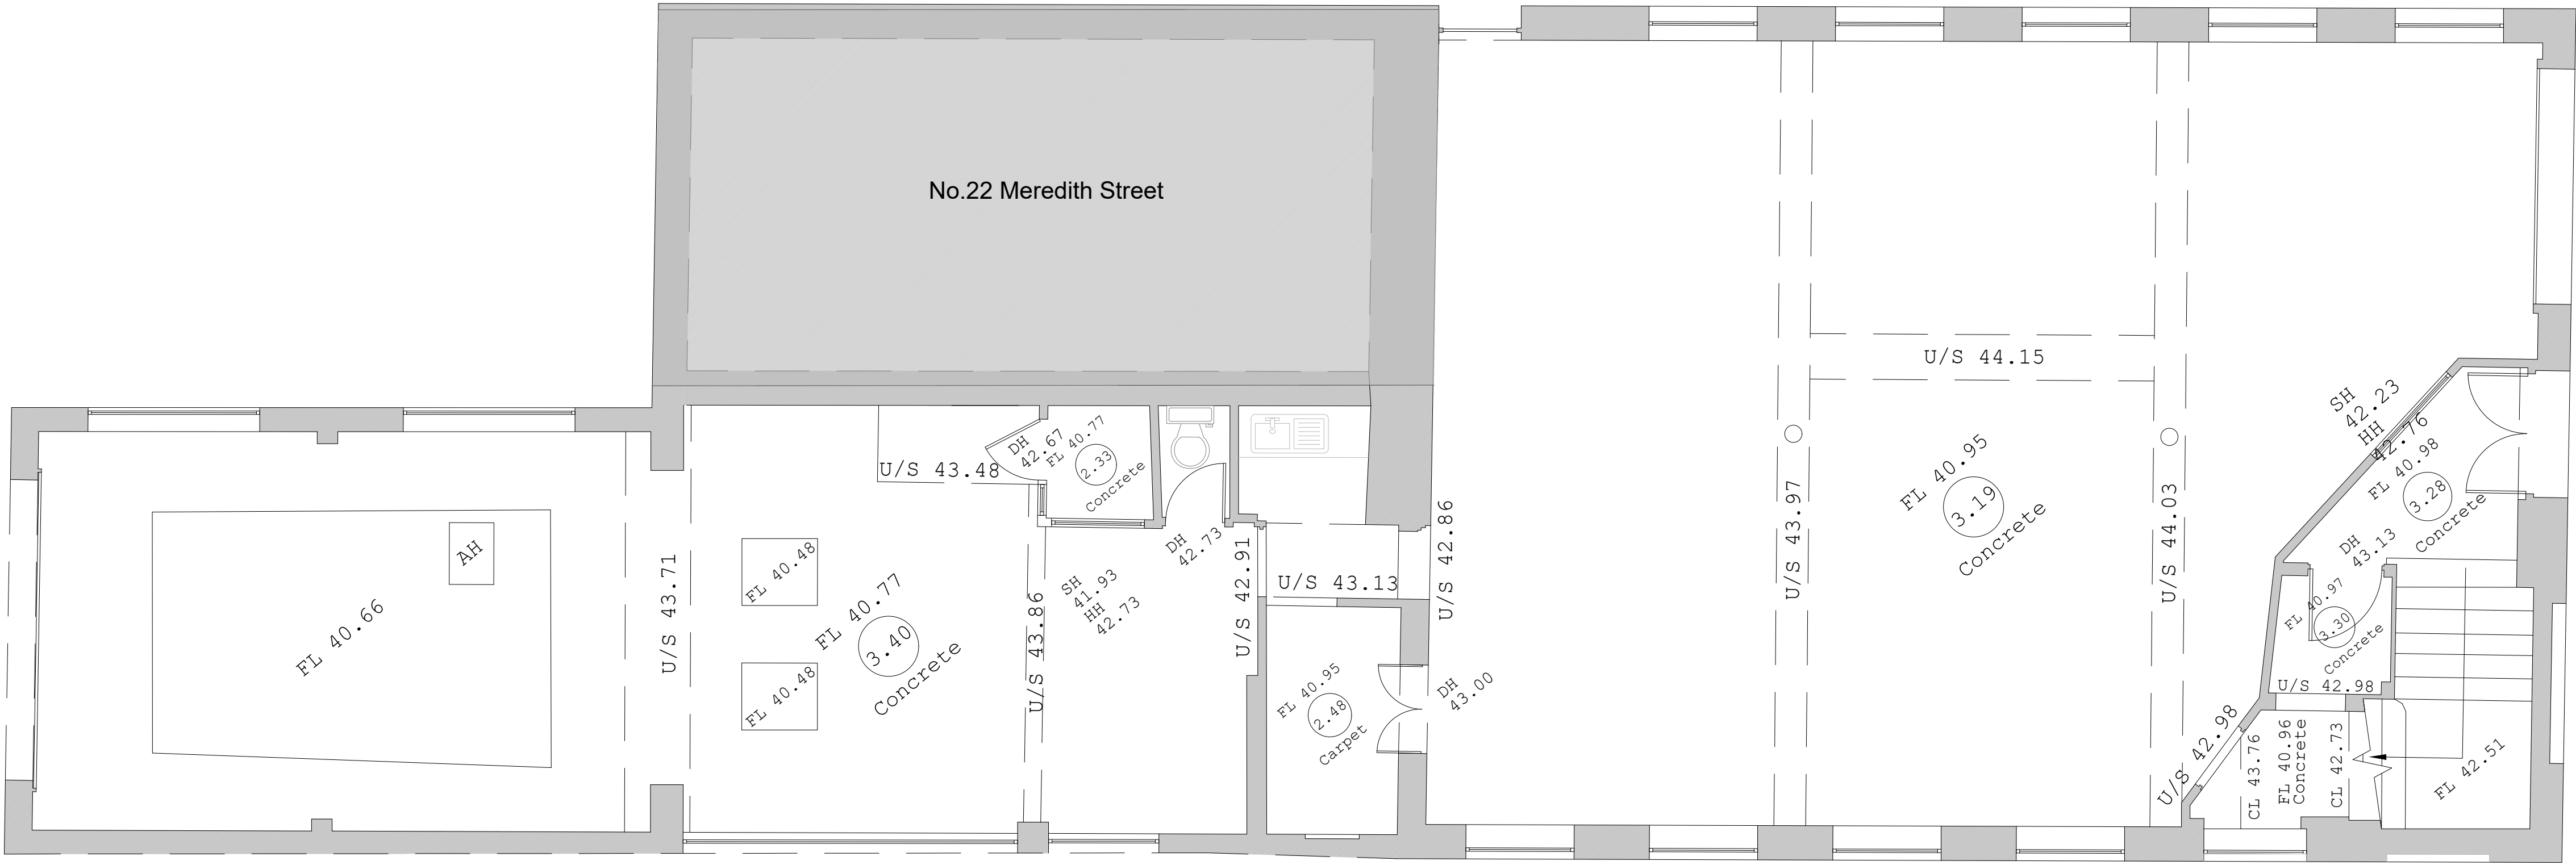

GROUND FLOOR GA
SCALE 1:50



FIRST FLOOR GA
SCALE 1:50




SIDE ELEVATION
SCALE 1:100



SIDE ELEVATION
SCALE 1:100



FRONT ELEVATION
SCALE 1:100

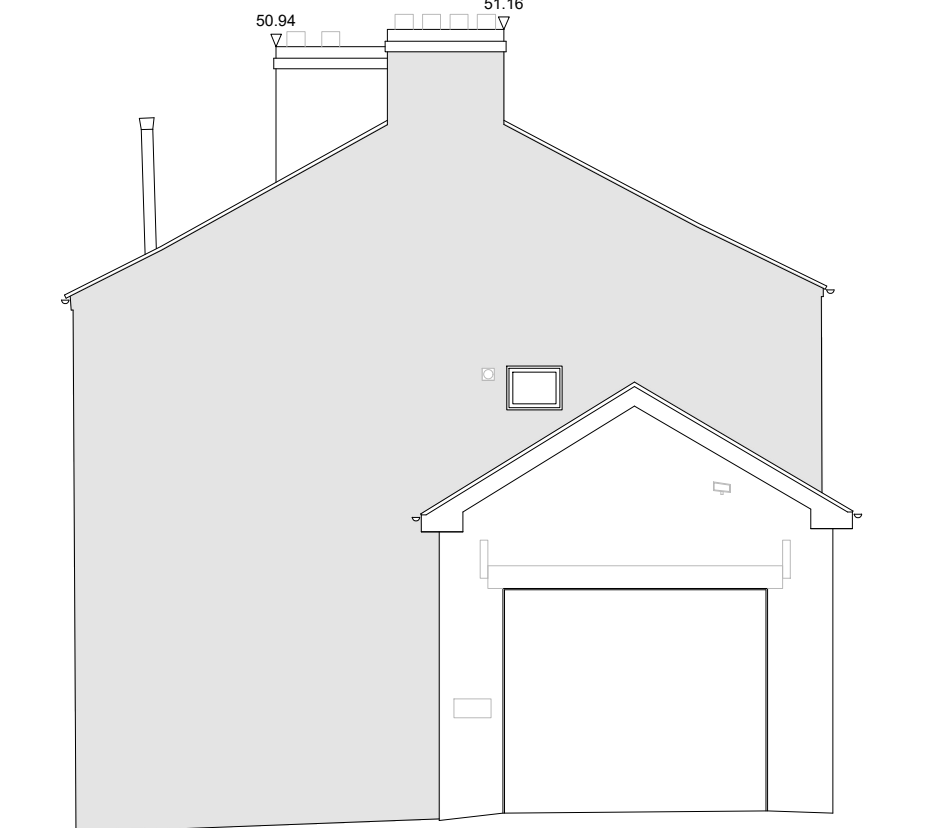

REAR ELEVATION
SCALE 1:100

- Notes:
- All dimensions and levels are to be checked on site prior to the commencement of any fabrication or building works.
 - Any discrepancies are to be reported to the Crowstone Ltd before any work commences.
 - Where applicable, dimensions and details are to be read in conjunction with specialist consultants' drawings and/or other specifications; any disparity is to be brought to the attention of contractor prior to the commencement of any fabrication or building works.
 - This drawing shall not be reproduced without express written permission from Crowstone Ltd.
- Title overlay drawings and ownership boundaries are produced using all reasonable endeavors. Crowstone Ltd cannot be responsible for the accuracy or scale discrepancy of base plans supplied to them.

REV:	DESCRIPTION:	BY:	DATE:
STATUS:	PLANNING		

Crowstone Ltd
3 Elm Grove
Didsbury
Manchester
info@crowstoneco.com



CLIENT: Meredith Property Ltd

SITE: 1 St George Road, M14 6SX

TITLE: Existing Plans & Elevations

SCALE AT A1:	DATE:	DRAWN:	CHECKED:
1:50/100 @ A1	07/02/24	TFE	
PROJECT NO:	DRAWING NO:	REVISION:	
0552	PL003		

