

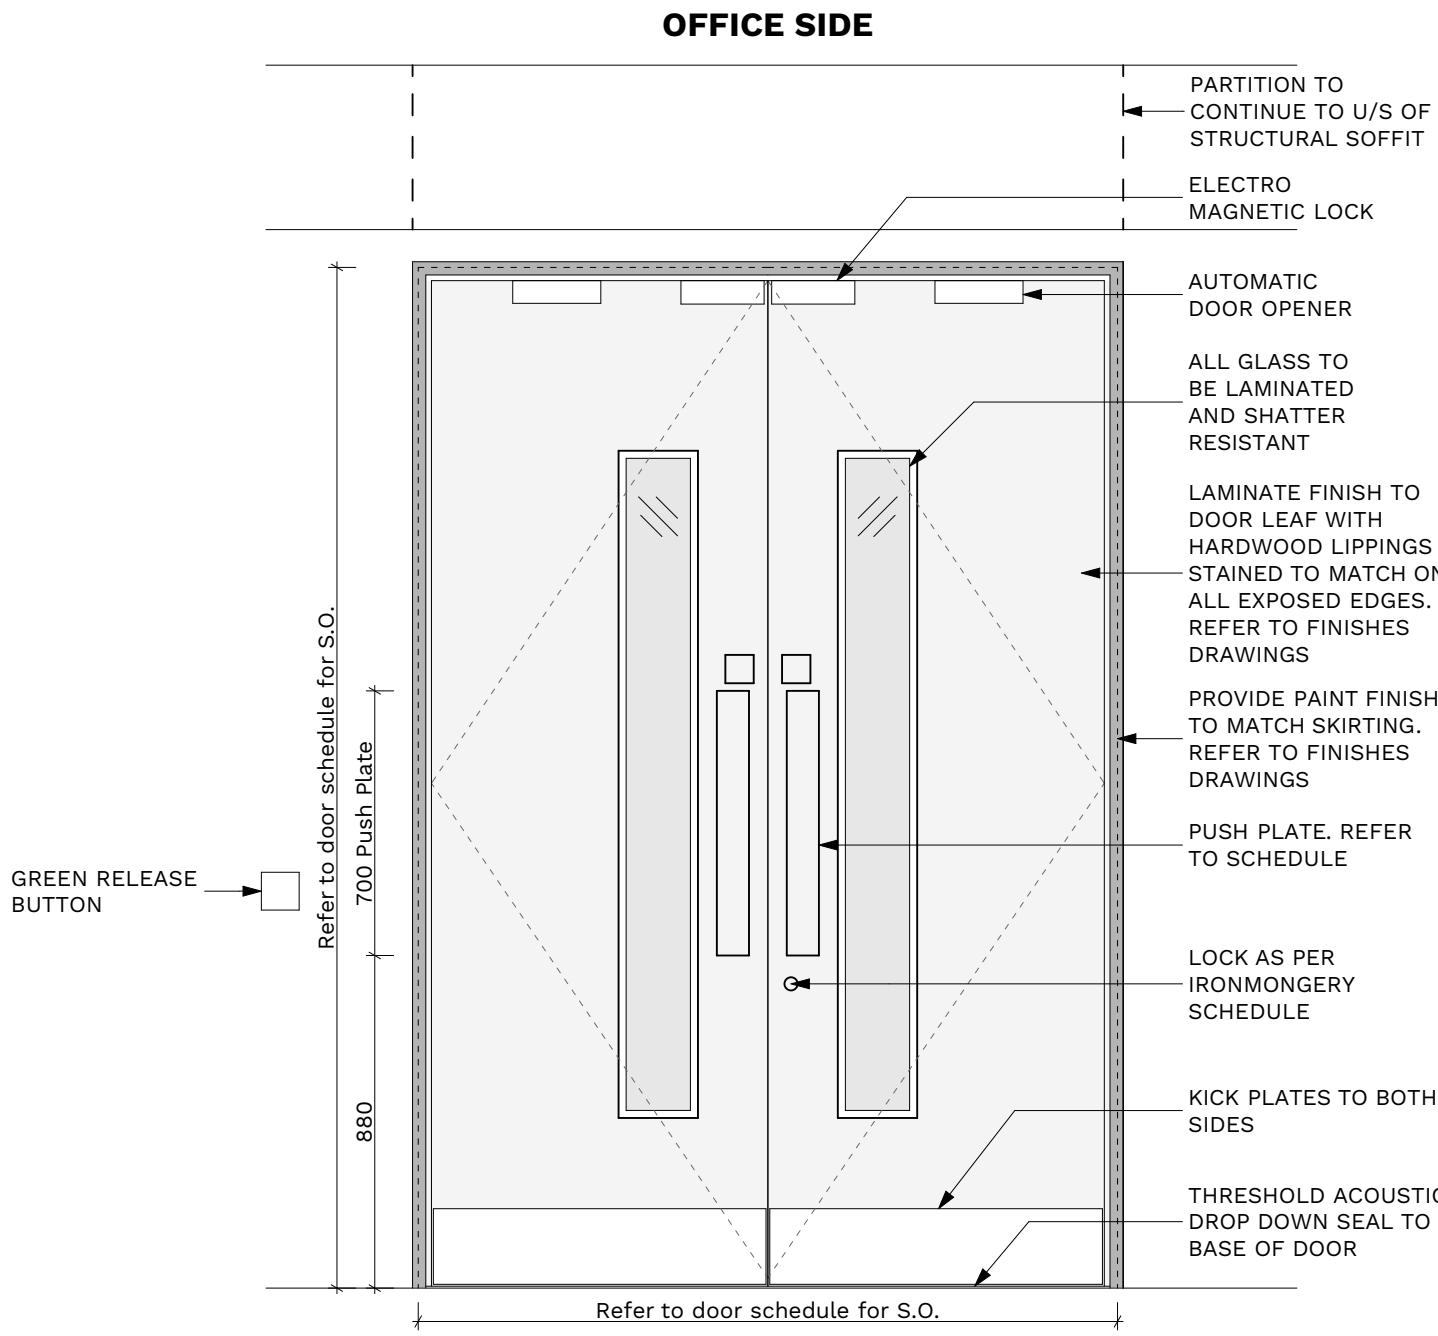
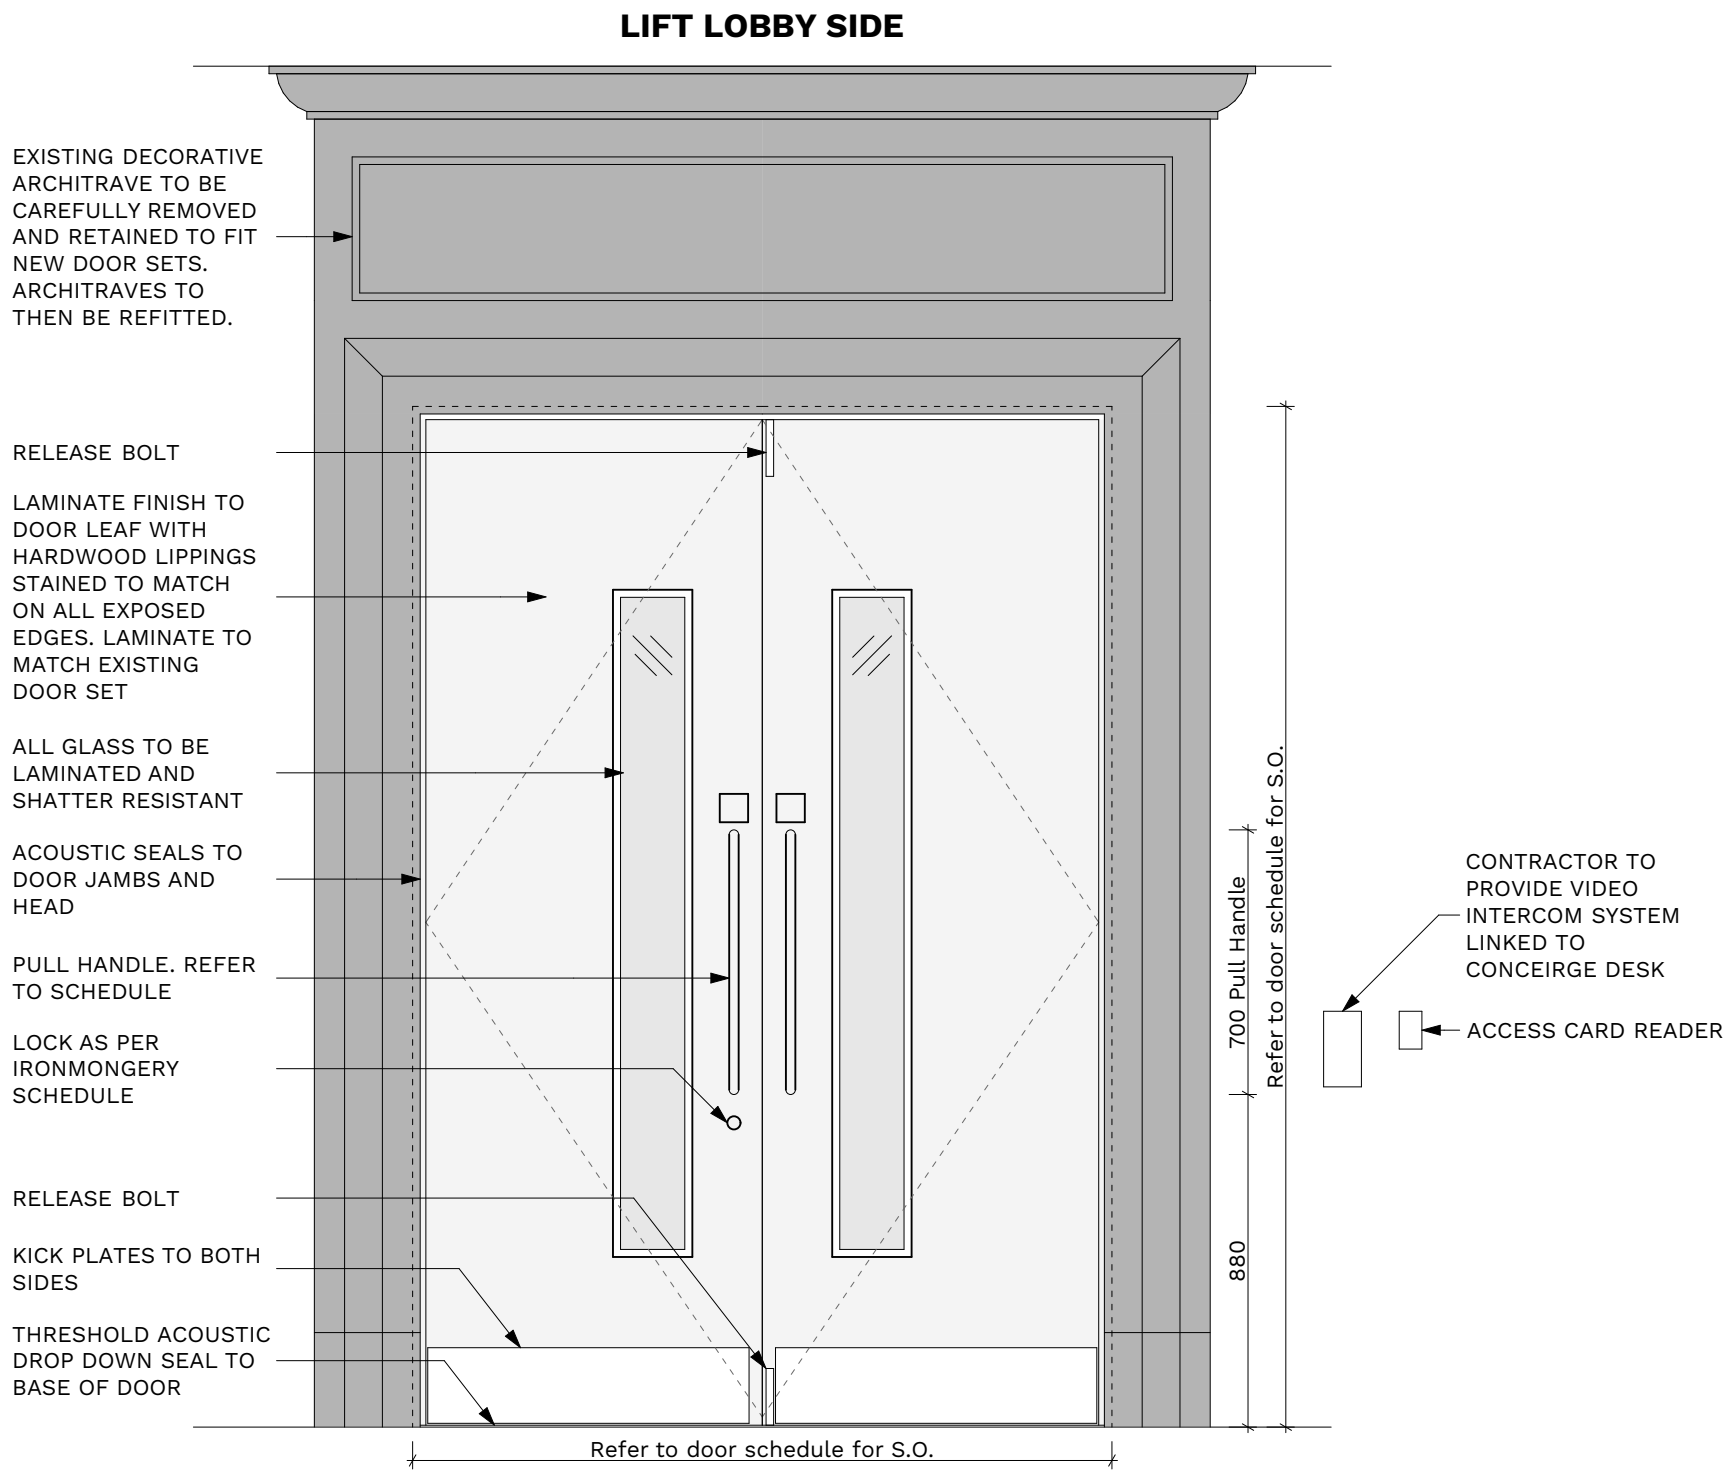


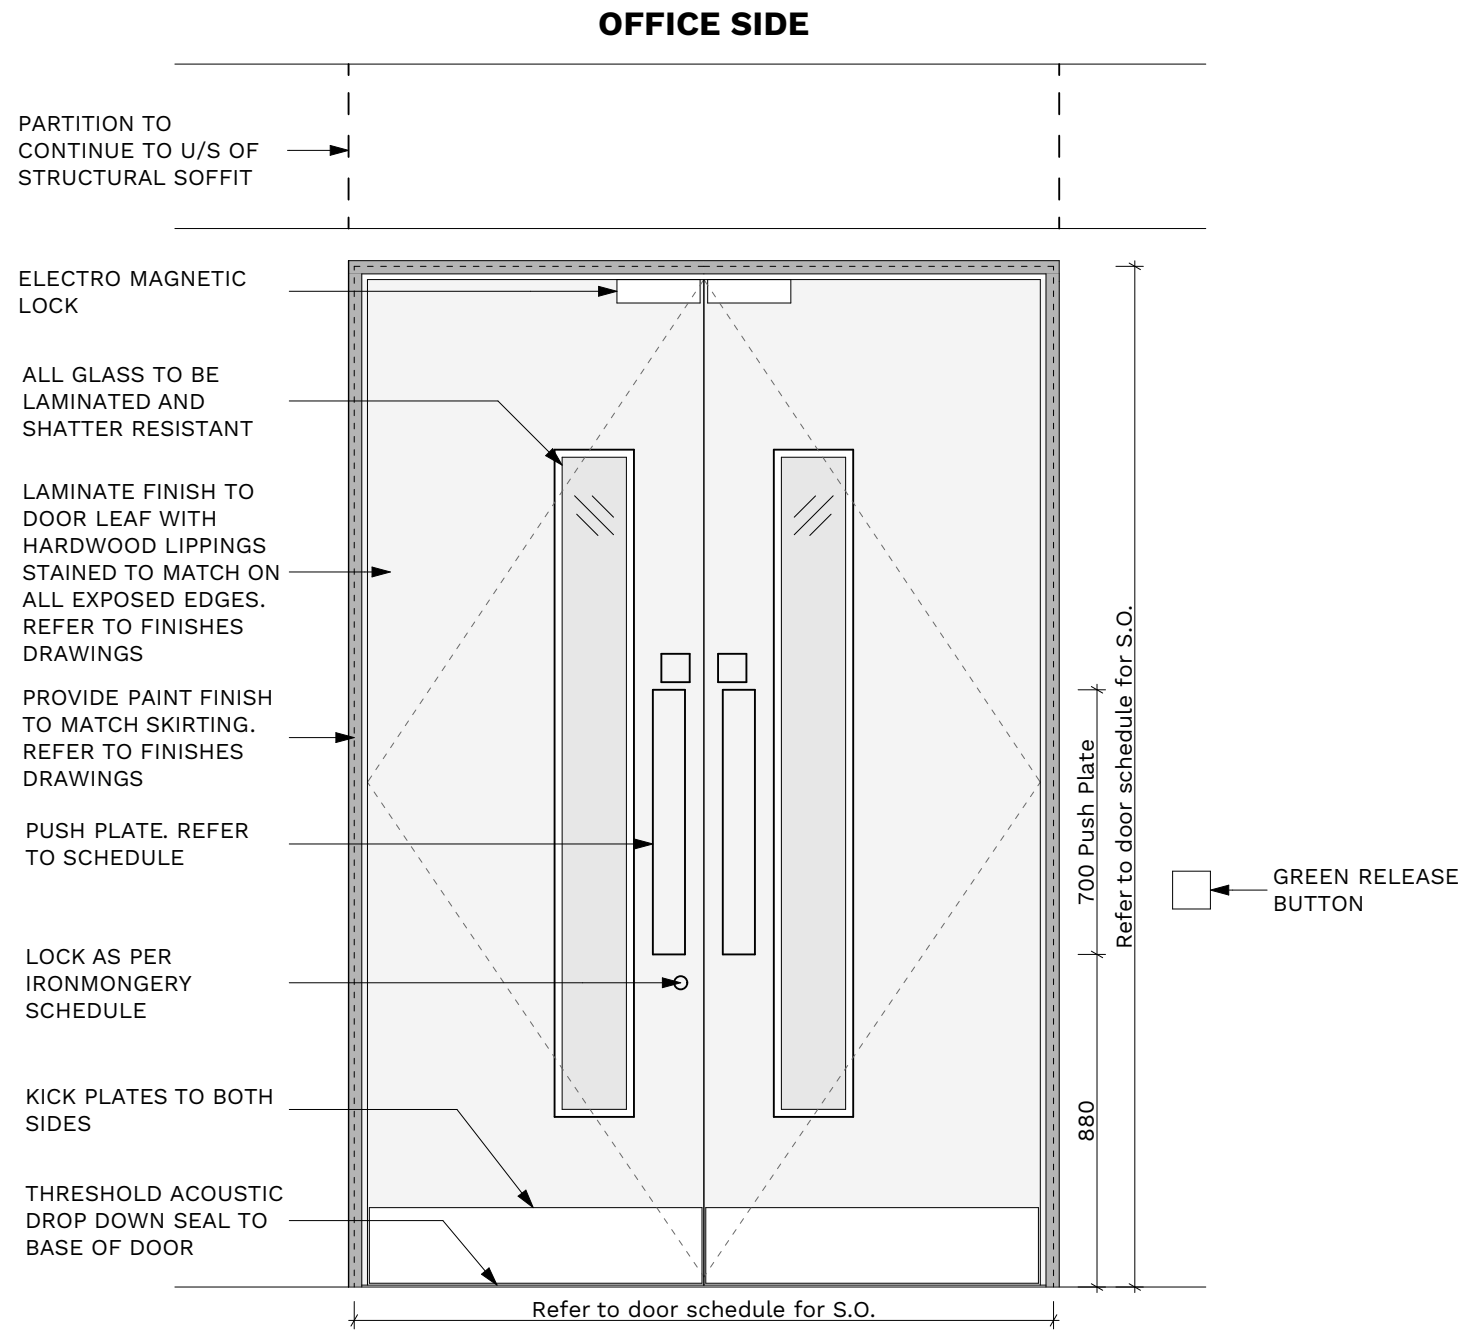

DOOR TYPE E (Visitor Entrance)
Double Leaf Doors with Vision Panels

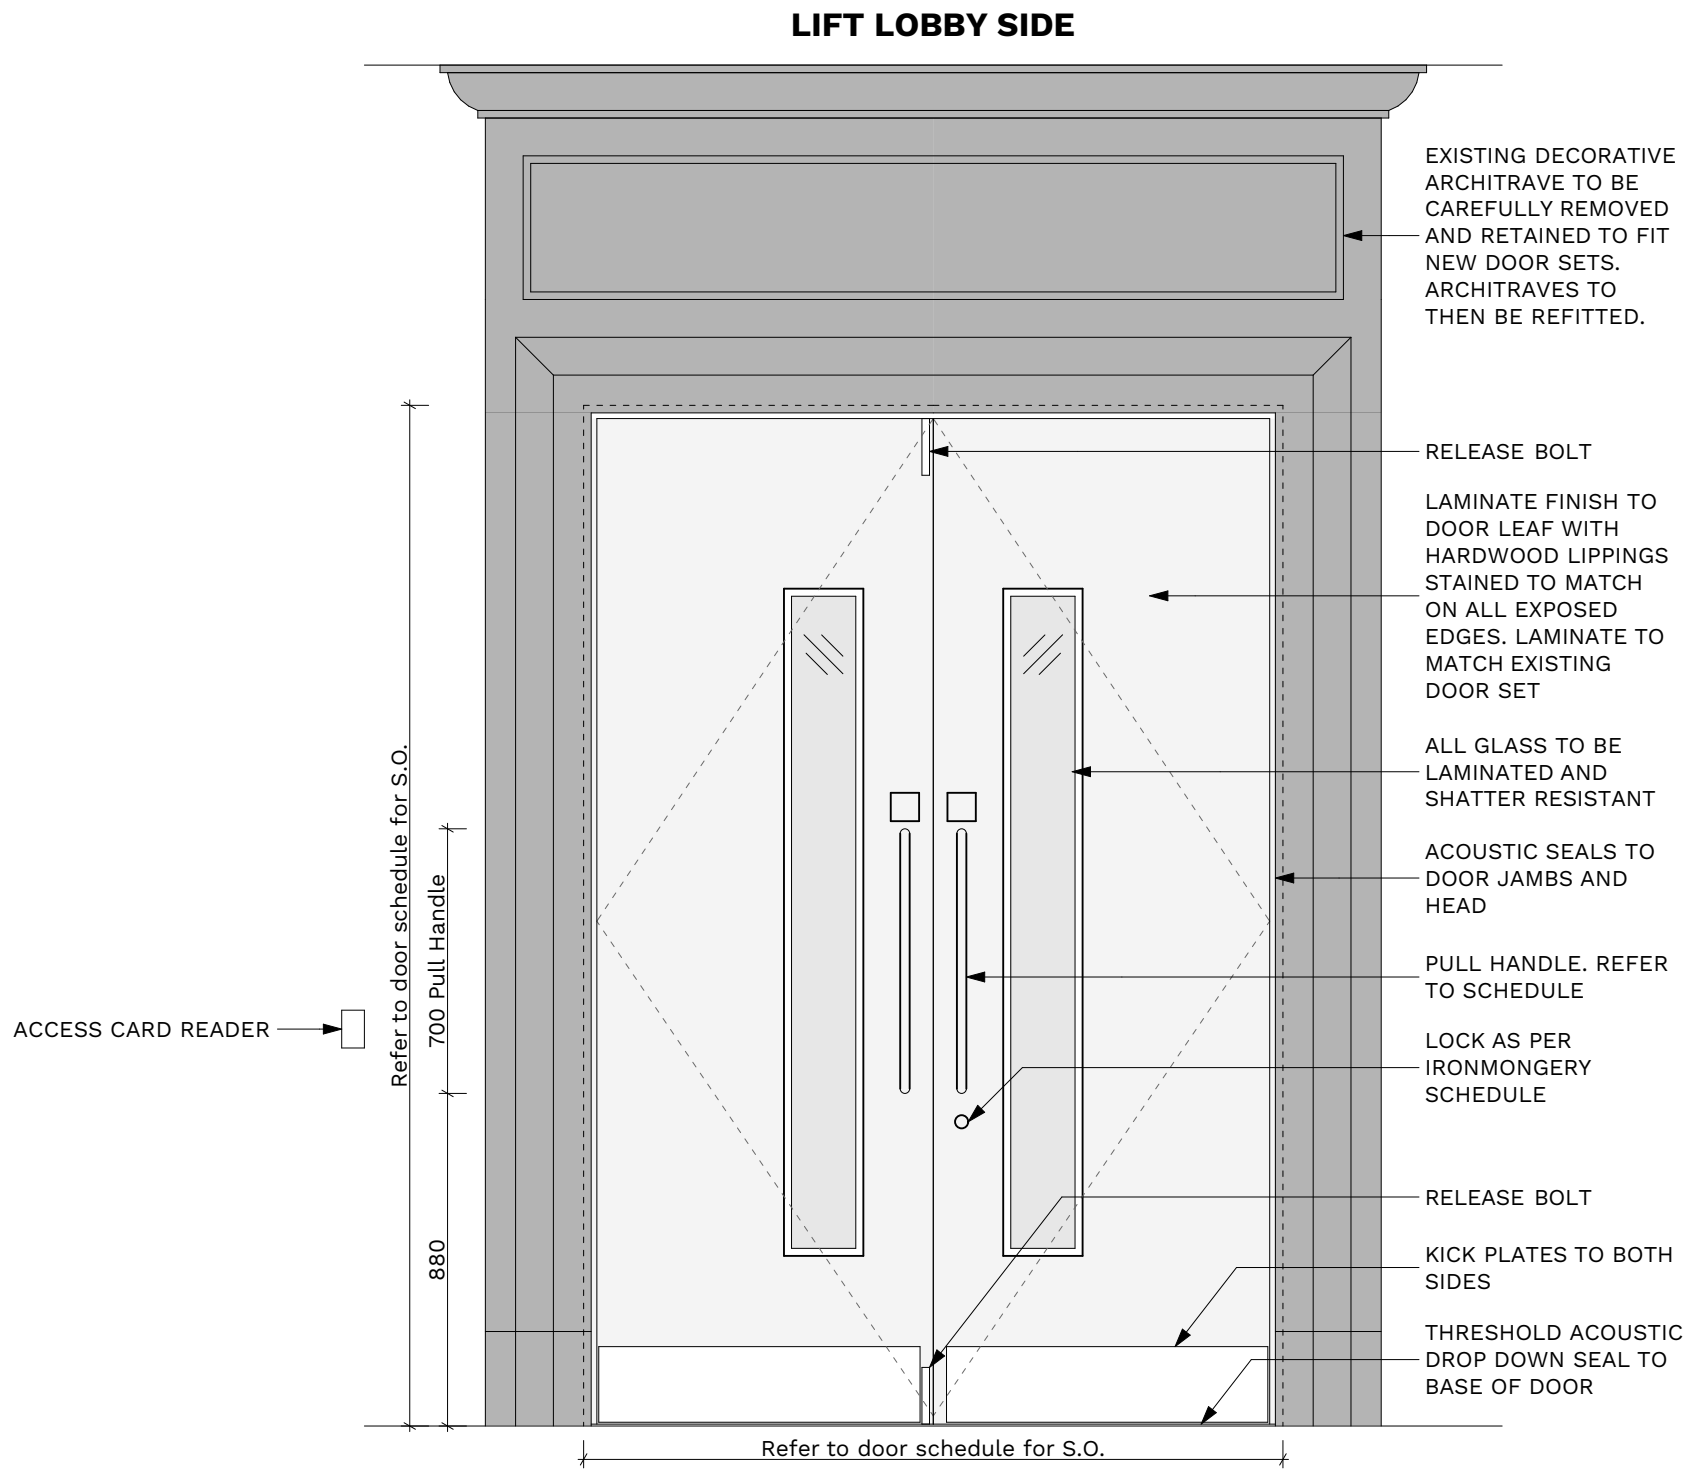

DOOR TYPE F (Staff Entrance)
Double Leaf Doors with Vision Panels

ENTRANCE DOOR OPERATIONS

Staff arriving

- Staff arrive in stairwell
- Use access card on Door E or Door F (separate card readers, connected to separate doors)
- Maglock releases
- Door F - Operated manually with a pull handle (both leaves openable)
- Door E - Door opens automatically (both leaves open) then close
- Maglock re-engages

Visitors arriving

- Visitors arrive in stairwell
- Call intercom linked to concierge desk (Video intercom system)
- Door E maglock releases
- Door E opens automatically (both leaves) then closes
- Maglock re-engages

Staff or visitors leave

- Use green button for Door E or Door F (separate buttons, connected to separate doors)
- Maglock releases
- Door F - push door open manually
- Door E - opens automatically, then closes
- Maglock re-engages

closes

- Maglock re-engages

Fire alarm

- Fire alarm goes off
- Maglock fails open
- Green button safety override direct wired

Power failure

- Use dead lock (thumb turn on inside, key on outside) and door bolts to secure door

Notes

Check all dimensions on site. Do not scale from this drawing
Report any discrepancies and omissions to HLM Architects
This Drawing is Copyright ©

NOTES:

PROVIDE UNDERCUT TO STORE ROOM DOORS AS PER EXISTING DOORS- SUBJECT TO FIRE STRATEGY REQUIREMENTS

THIS SCHEDULE MUST BE READ IN CONJUNCTION WITH THE FOLLOWING INFORMATION:

- GA PLAN: BCM-HLM-01-06-DR-I-0001

- INTERNAL WALL TYPE PLAN: BCM-HLM-01-06-I-2500

- FIRE STRATEGY: BCM-HLM-01-06-I-7500

SURVEY OF EXISTING DOORS REQUIRED PRIOR TO MANUFACTURER.

T01	ISSUE FOR TENDER	03/02/23	CC	AI
Rev	Description	Date	By	Chk
Revisions				Suitability
Project				D2 TENDER

**British Council
Manchester**

Client

British Council

Title

**DOOR SCHEDULE AND
PATTERNS SHEET 2**

Drawing No.	Revision
BCM-HLM-01-06-DR-I-2512	T01

Scale @ A1	Drawn
1:20	HP
Date	Checked

01/02/2023 HLM



© HLMArchitects
2nd Floor
The Ruskin Building
Tudor Square
Sheffield S1 2LA

www.hlmarchitects.com
T. +44 (0) 114 263 9600
F. +44 (0) 114 263 9650
sheffield@hlmarchitects.com

1:500 1:100 50 M 10 M