



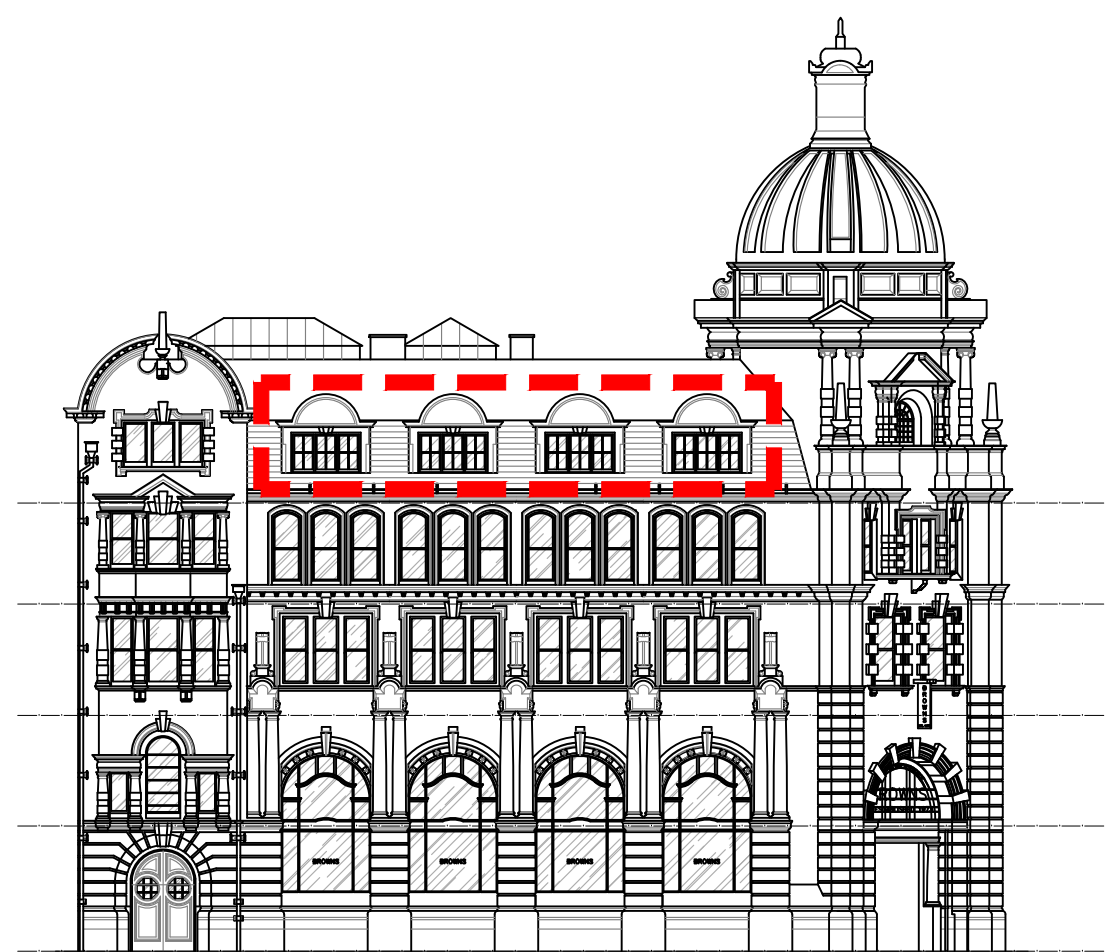


PROPOSED SIDE ELEVATION - SPRING GARDENS

— LOCATION OF WINDOWS WHERE SECONDARY GLAZING TYPE OCCURS

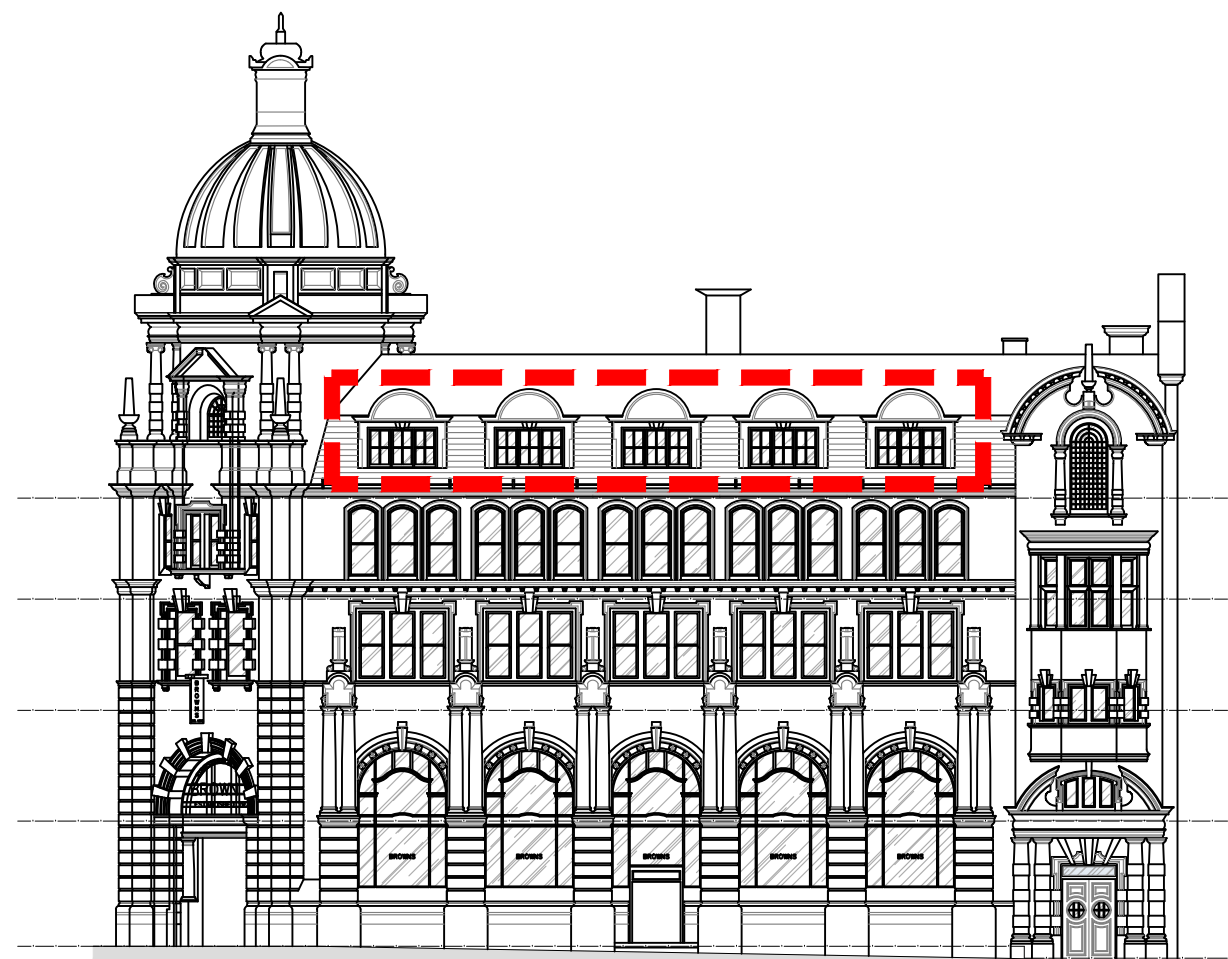

PROPOSED FRONT ELEVATION - YORK STREET


— LOCATION OF WINDOWS WHERE SECONDARY GLAZING TYPE OCCURS

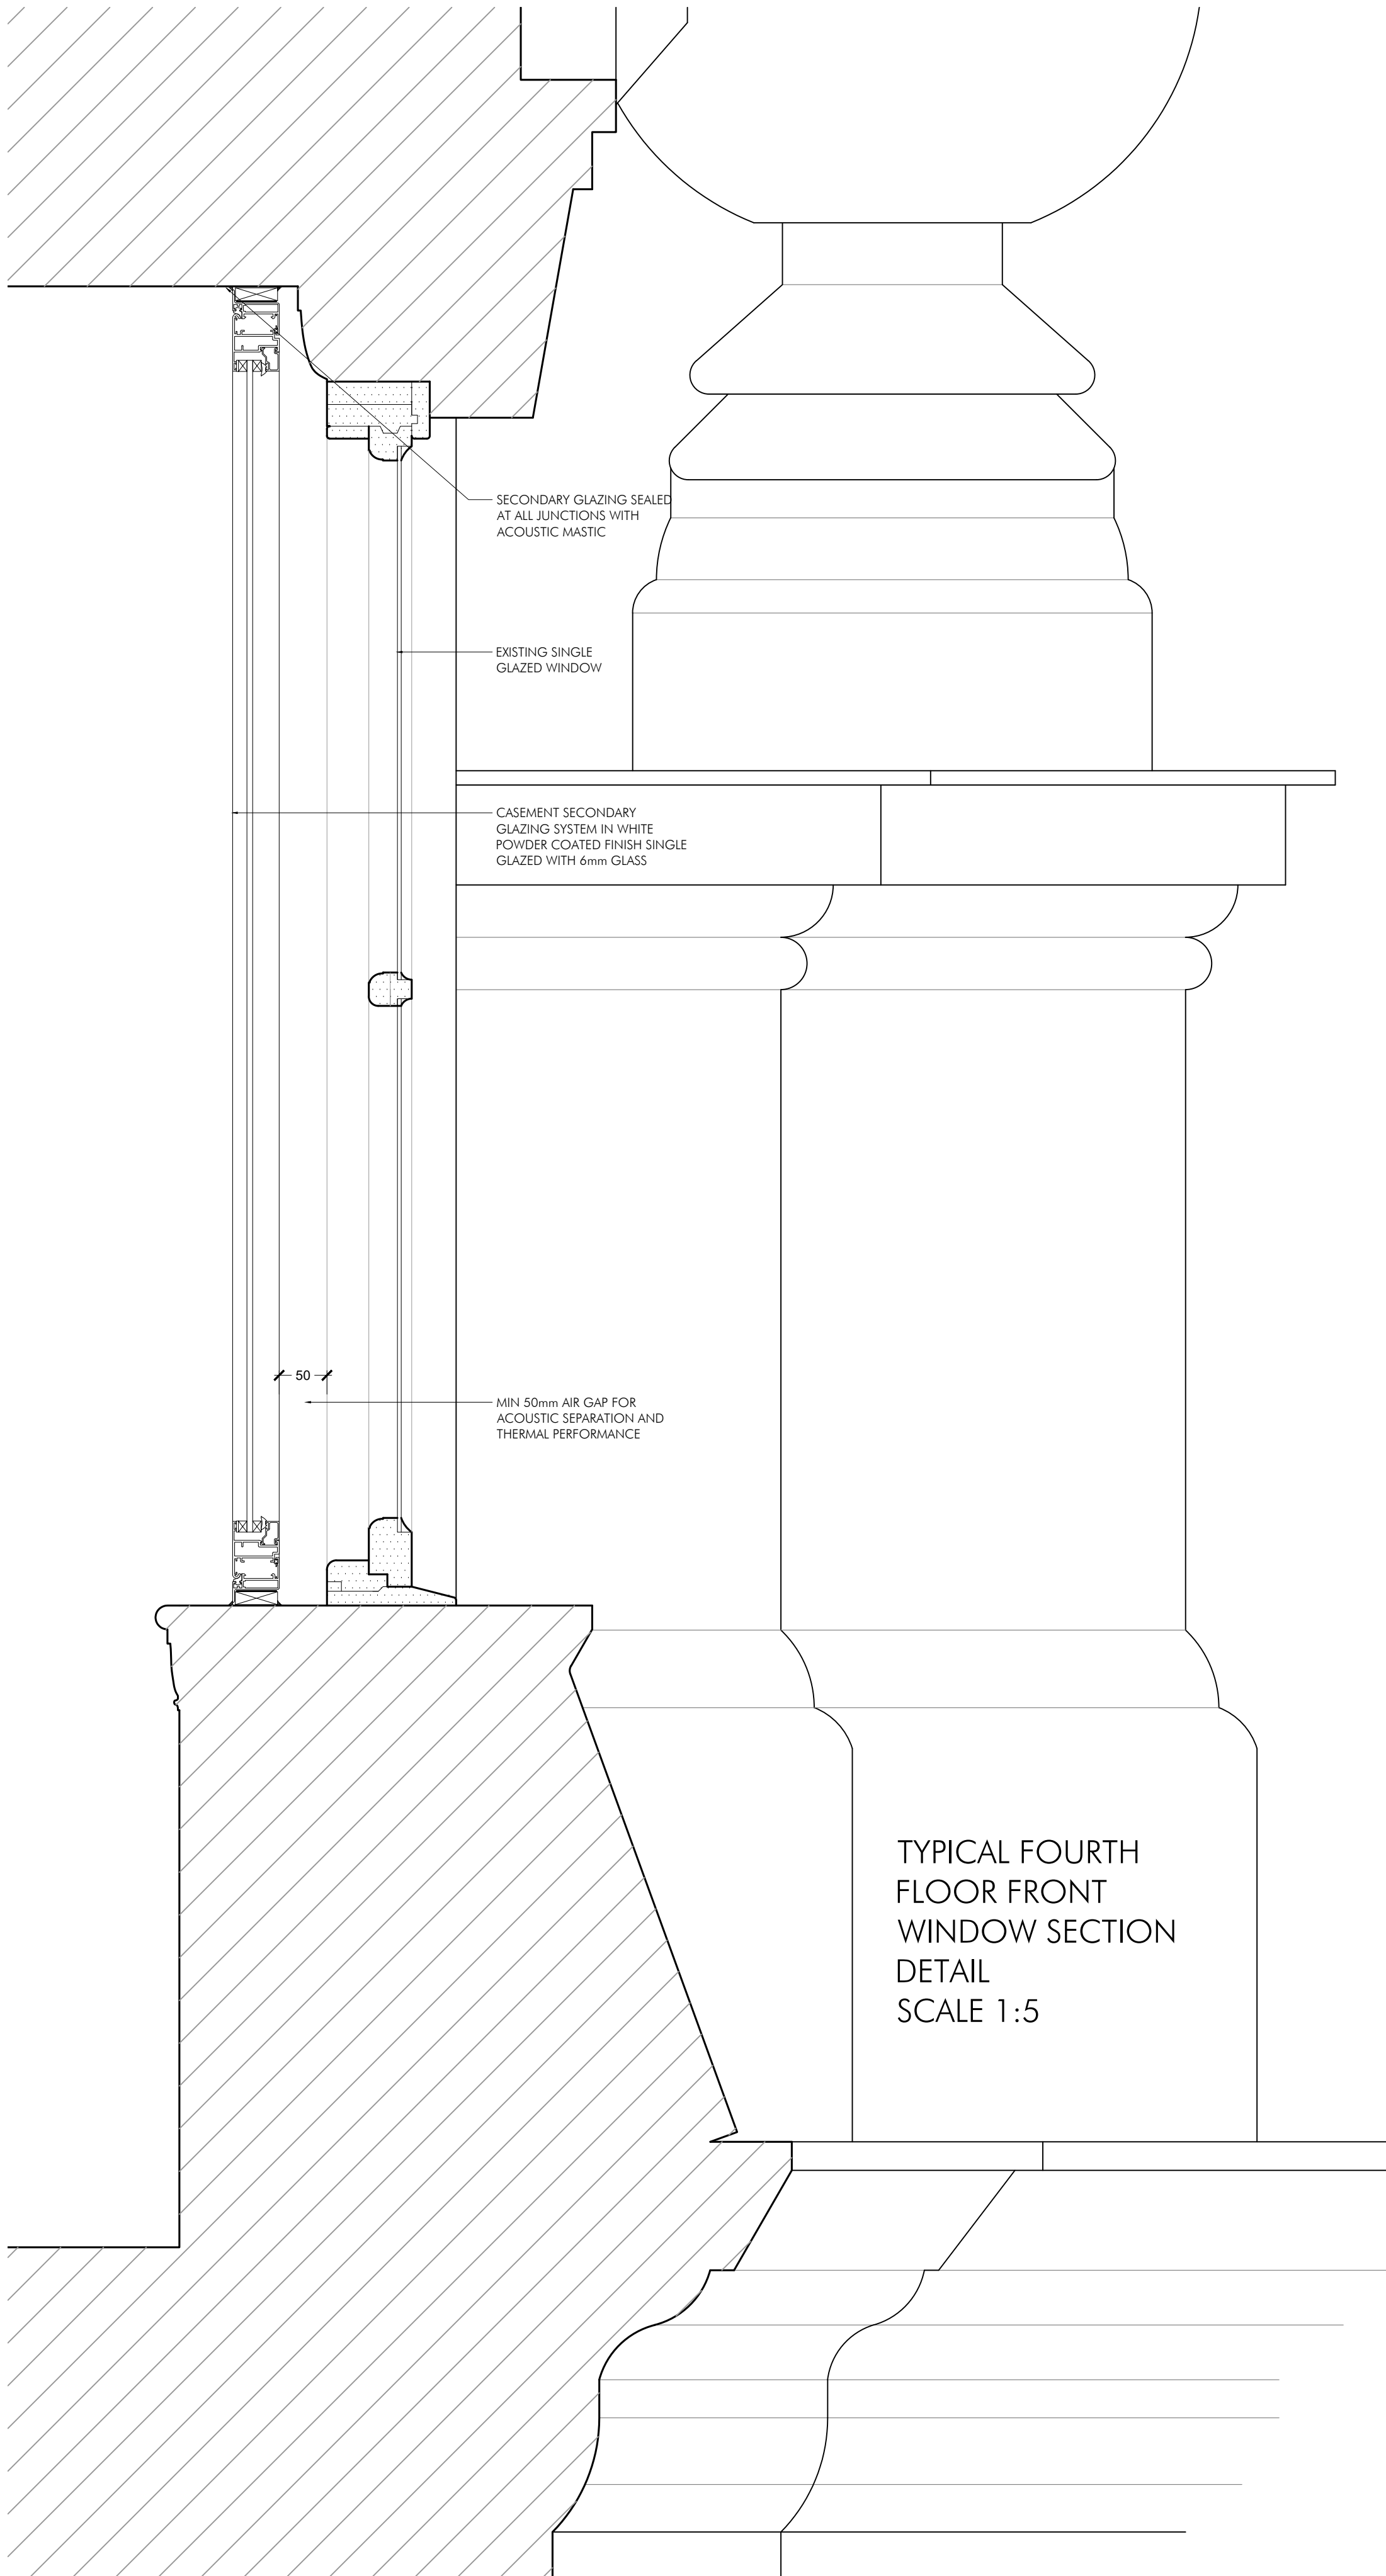


TYPICAL FOURTH FLOOR FRONT WINDOW SECTION
DETAIL
SCALE 1:5



TYPICAL FOURTH FLOOR FRONT
EXTERNAL WINDOW ELEVATION
SCALE 1:20

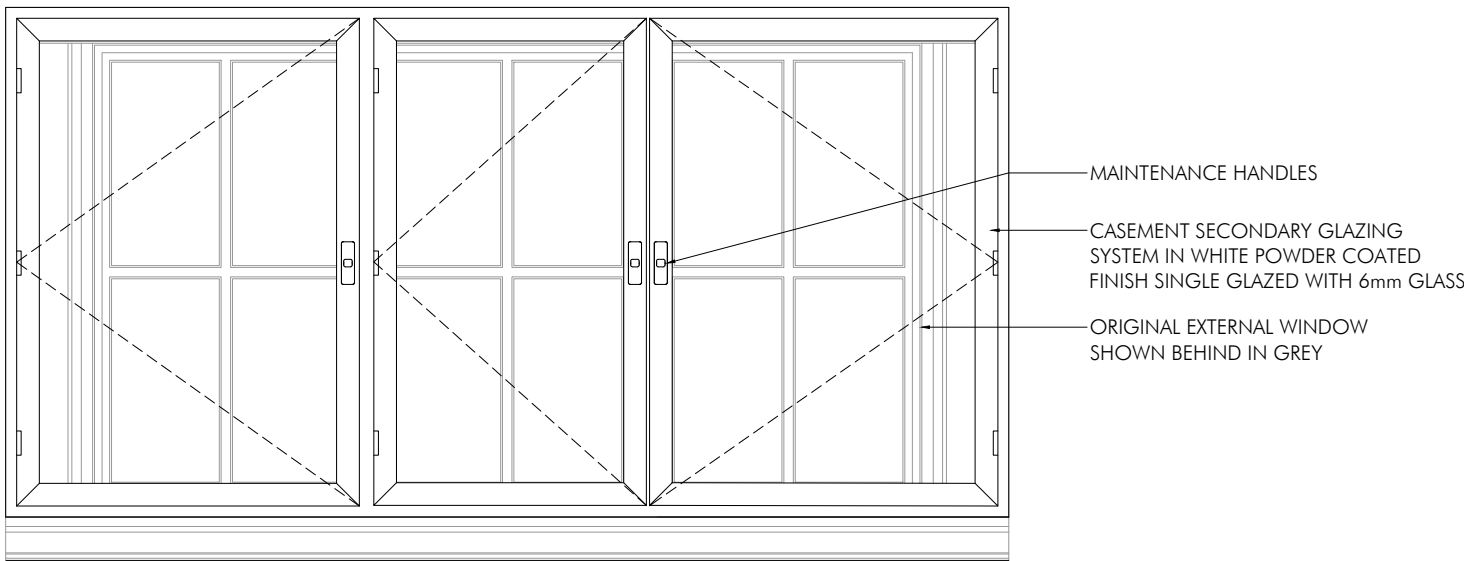

TYPICAL FOURTH FLOOR FRONT
INTERNAL WINDOW ELEVATION
SCALE 1:20

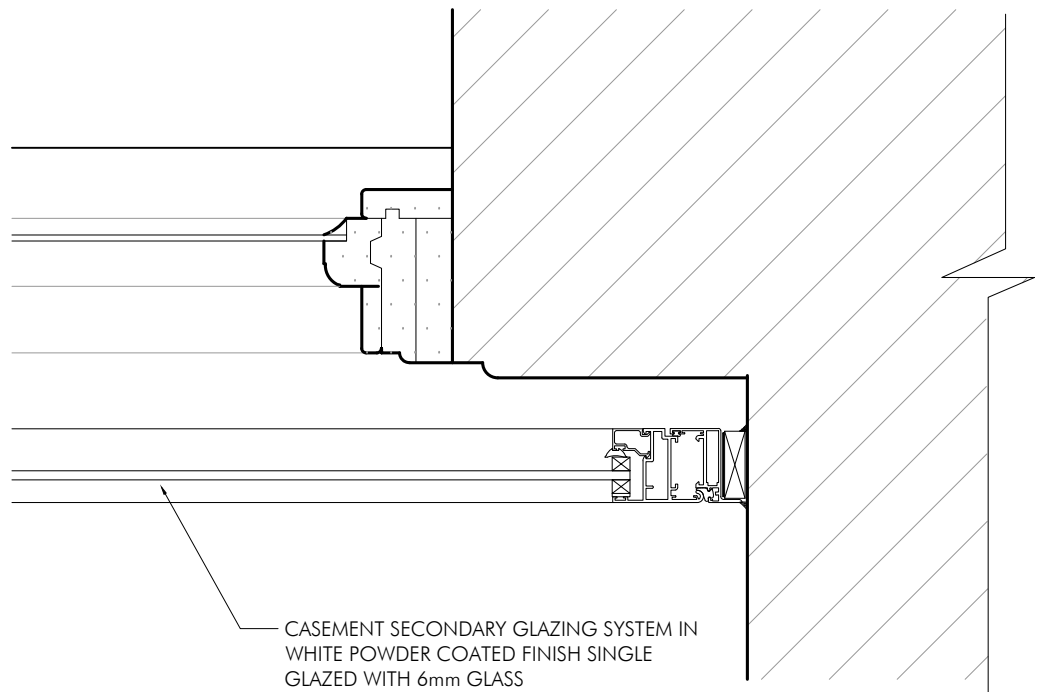

TYPICAL FOURTH FLOOR FRONT
WINDOW JAMB DETAIL
SCALE 1:5

PLANNING ISSUE	SH DMG DRAWN	REV A - KEY ELEVATIONS ADDED, DRAWING RENAMED TYPE 4 DRAWN REVISION	NOV 23 12/11/21 DATE VER
	PROJECT INNKEEPERS COLLECTION 1-8 YORK STREET MANCHESTER		
	TITLE SECONDARY GLAZING DETAILS TYPE 4		
	SCALE VAR @ A1		
	JOB No MAB46	DRAWING No AP25	REV A
AP ALLISON PIKE ARCHITECTS & DESIGNERS 7 Buxton Road West, Disley, Stockport, Cheshire, SK12 2AE. Website: www.allisonpike.com Telephone: 01663 763000 Facsimile: 01663 766772 Email: studio@allisonpike.com © Allison Pike Partnership Limited.			