




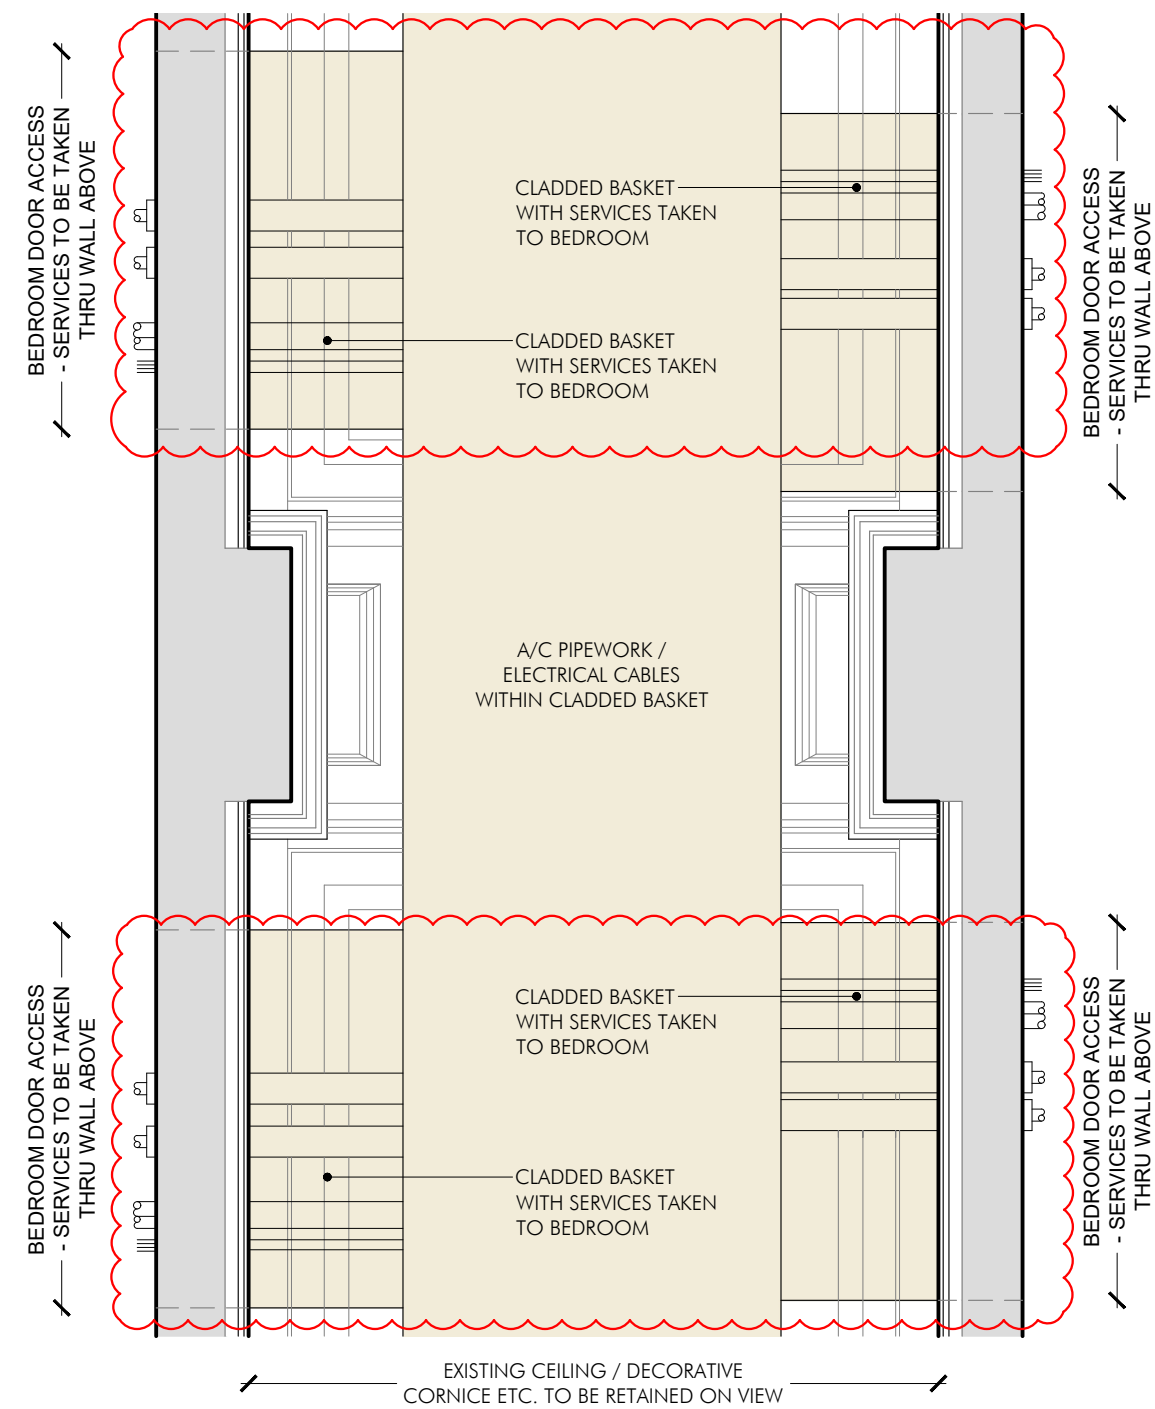

TYPICAL CEILING PLAN (VIEW A) - 1:20

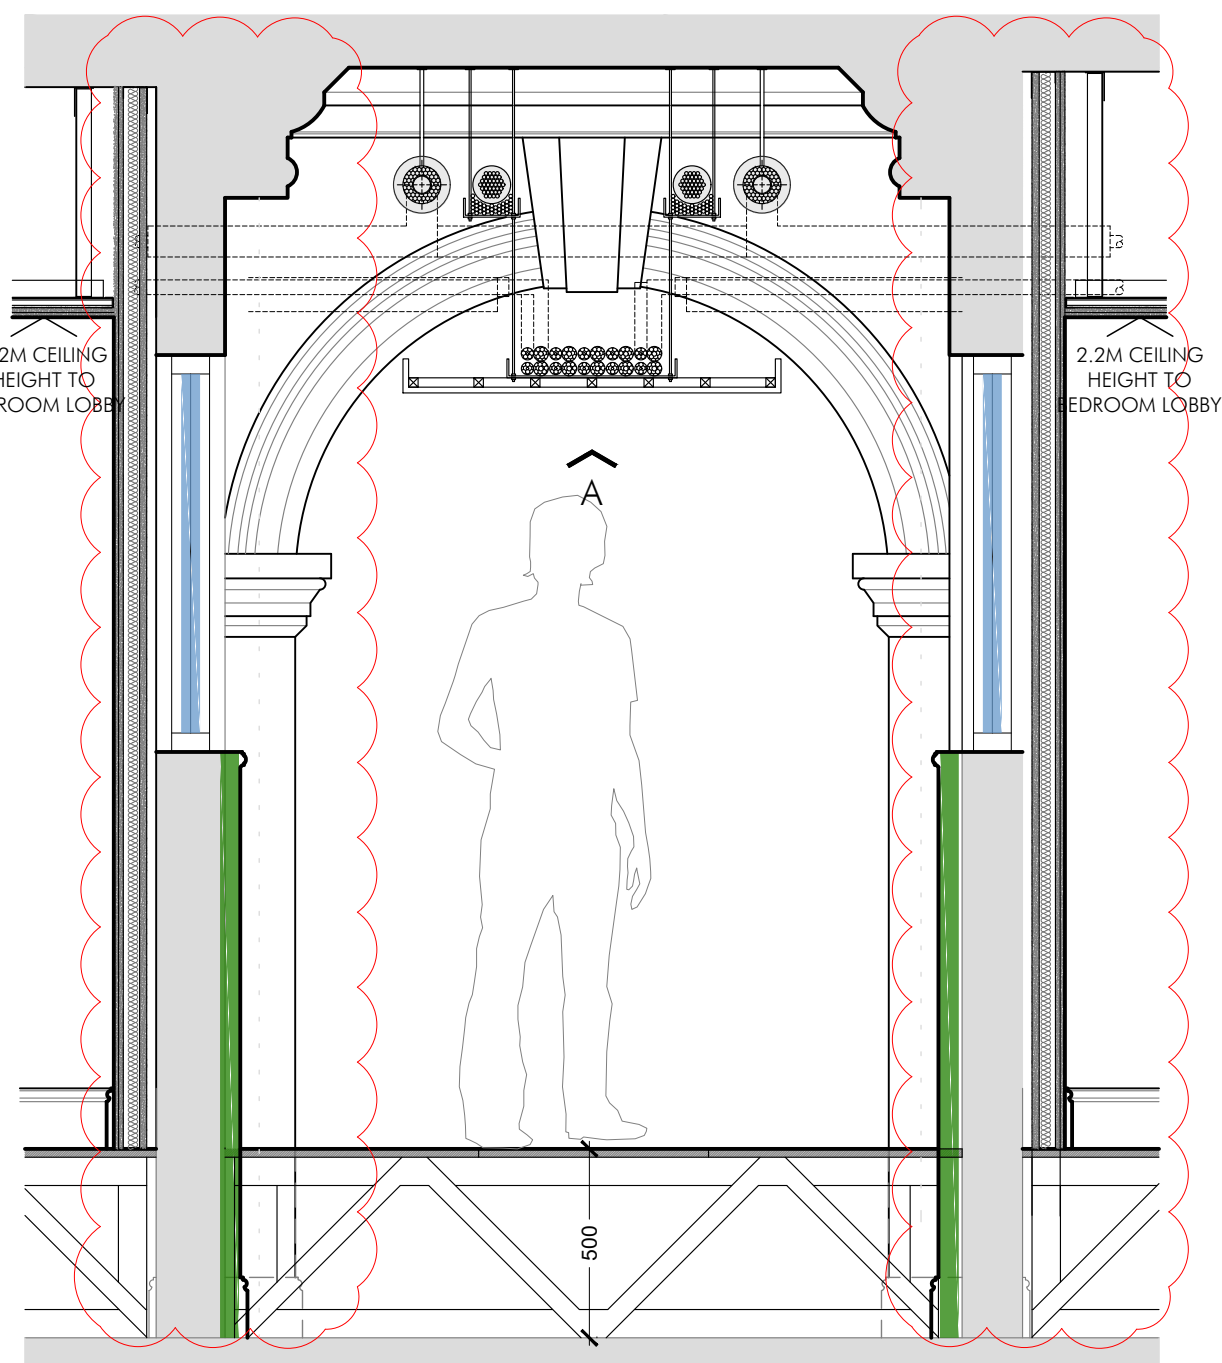

SECOND FLOOR CORRIDOR SECTION X-X - 1:20

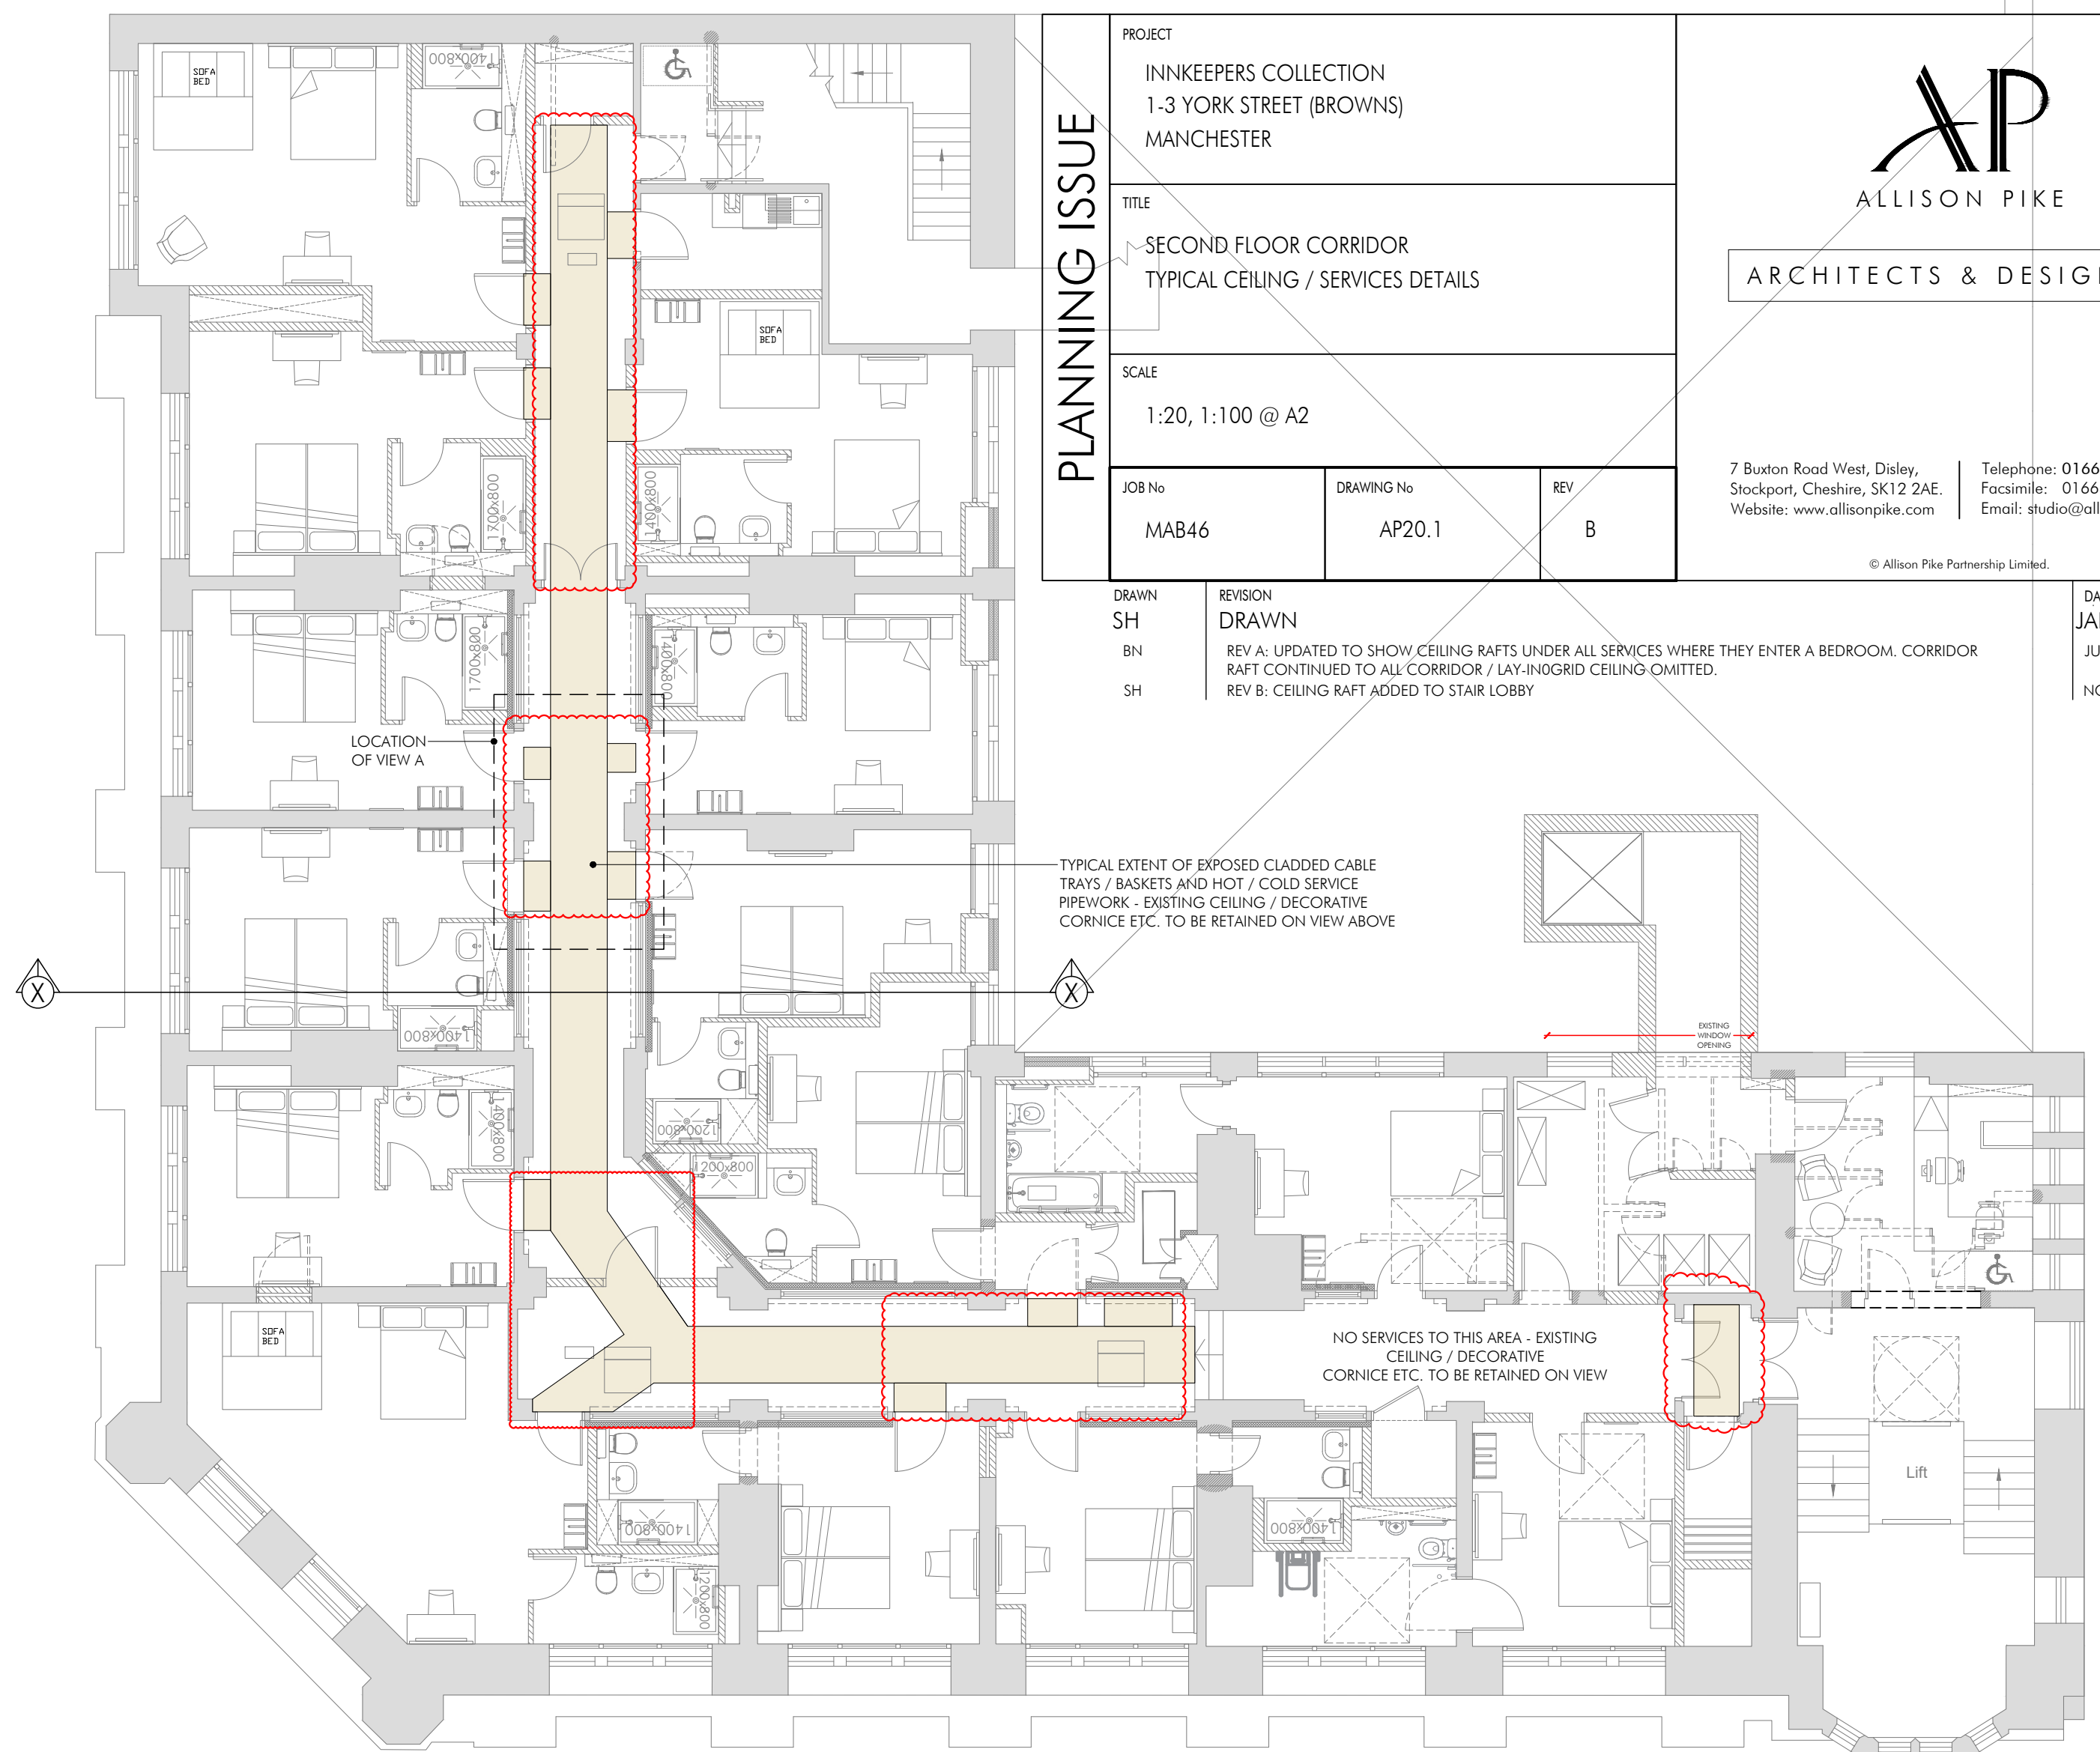

PROPOSED SECOND FLOOR PLAN - 1:100

PLANNING ISSUE	PROJECT INNKEEPERS COLLECTION 1-3 YORK STREET (BROWNS) MANCHESTER			AP ALLISON PIKE ARCHITECTS & DESIGNERS		
	TITLE SECOND FLOOR CORRIDOR TYPICAL CEILING / SERVICES DETAILS					
	SCALE 1:20, 1:100 @ A2					
	JOB No MAB46	DRAWING No AP20.1	REV B			
DRAWN SH		REVISION DRAWN			DATE JAN 23	VER
BN		REV A: UPDATED TO SHOW CEILING RAFTS UNDER ALL SERVICES WHERE THEY ENTER A BEDROOM. CORRIDOR RAFT CONTINUED TO ALL CORRIDOR / LAY-IN-GRID CEILING OMITTED.			JUN 23	
SH		REV B: CEILING RAFT ADDED TO STAIR LOBBY			NOV 23	
				7 Buxton Road West, Disley, Stockport, Cheshire, SK12 2AE. Website: www.allisonpike.com		Telephone: 01663 763000 Facsimile: 01663 766772 Email: studio@allisonpike.com
				© Allison Pike Partnership Limited.		



TYPICAL EXAMPLE OF HOT / COLD WATER PIPEWORK BEING CLADD IN WHITE ISOGENOPAK PVC SHEETS