





FRONT ELEVATION F-F'

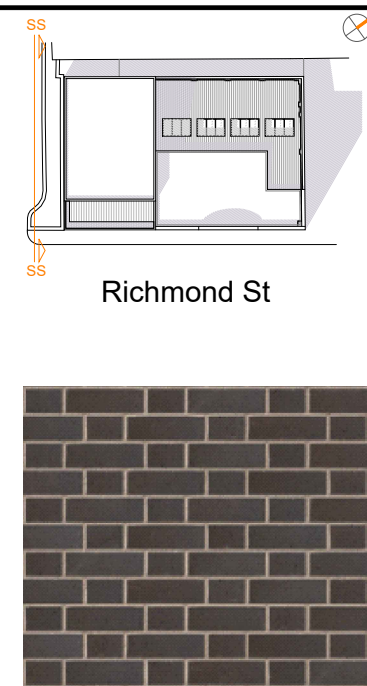


BRICK - IBSTOCK STAFFORDSHIRE BLUE BRINDLE DRAGFACE
BOND - FLEMISH
MORTAR COLOUR - MEDIUM GREY

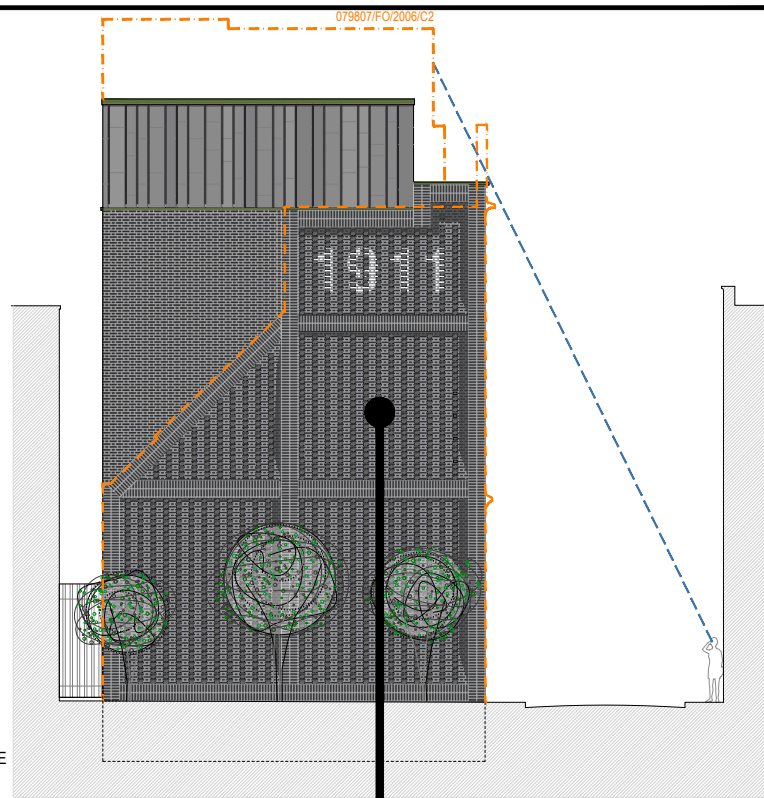


SOUTH SIDE ELEVATION




'1911' Mural painted similar to images above, to commemorate the completion of the original building and the context in which it once stood.

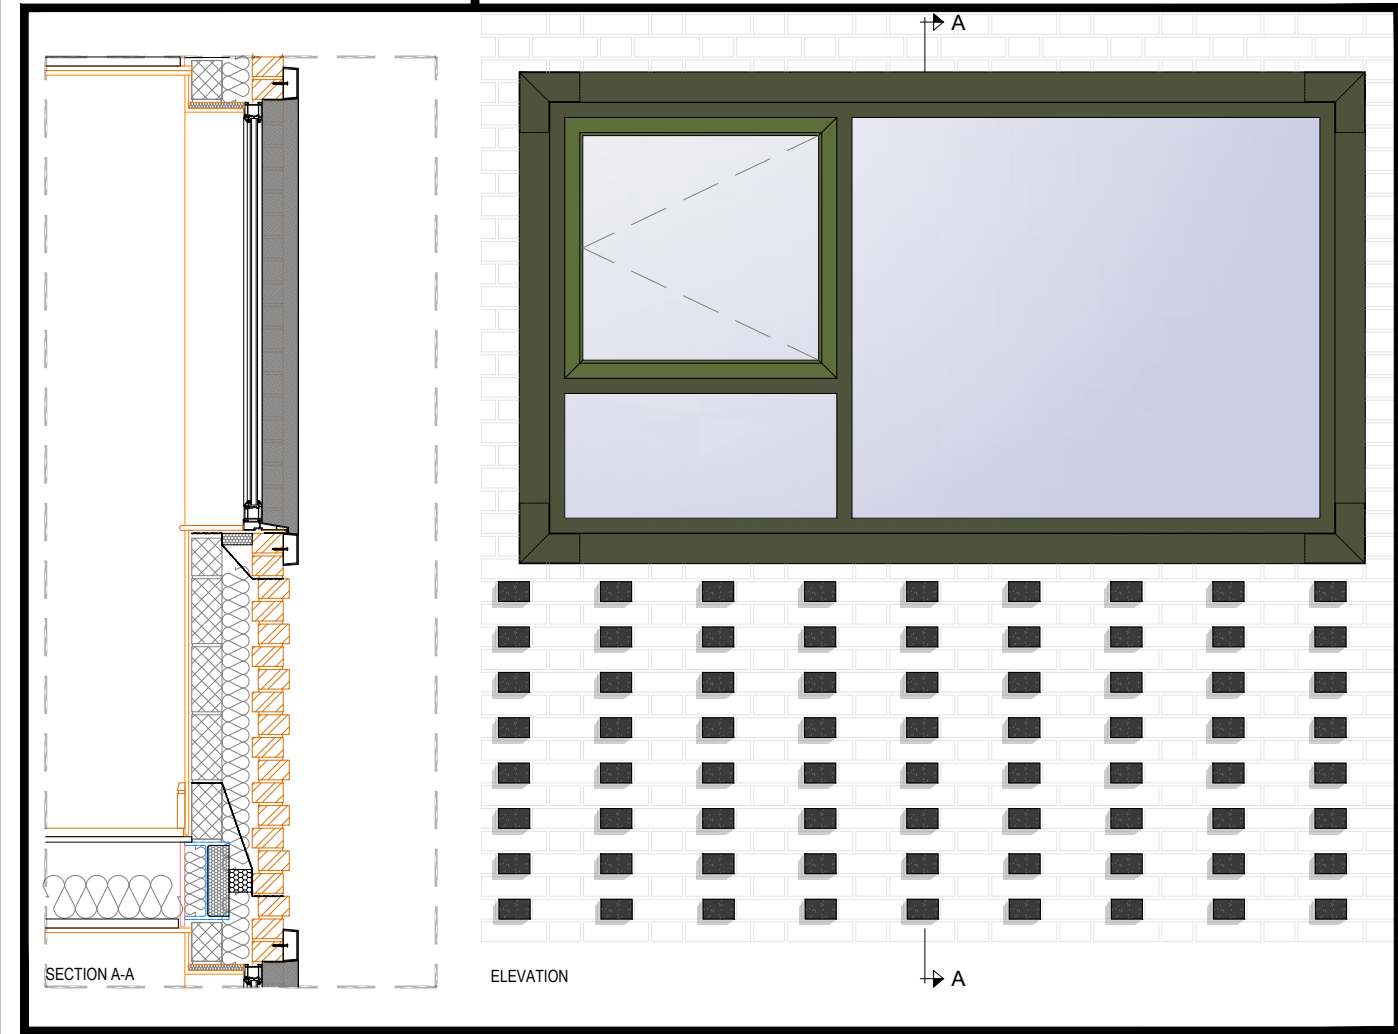



ELEVATION

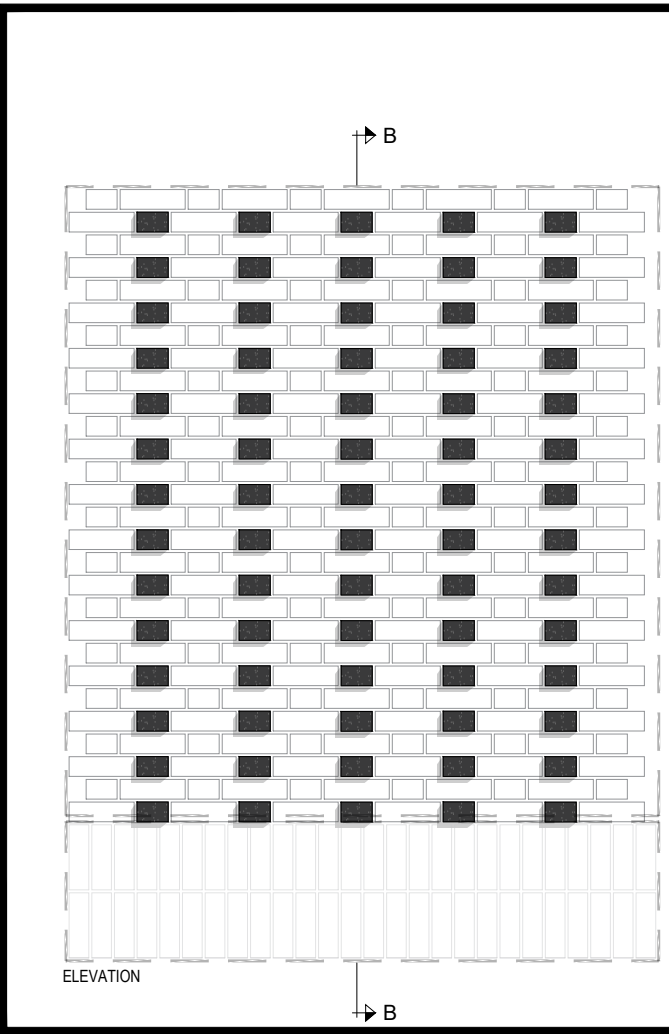


ELEVATION

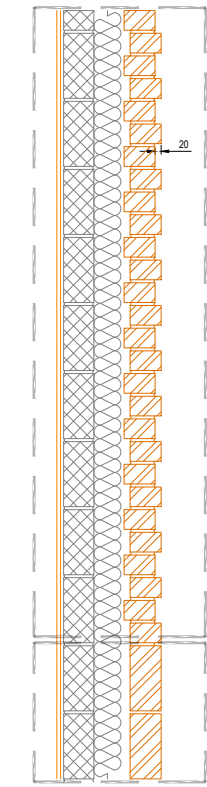

SECTION B-B

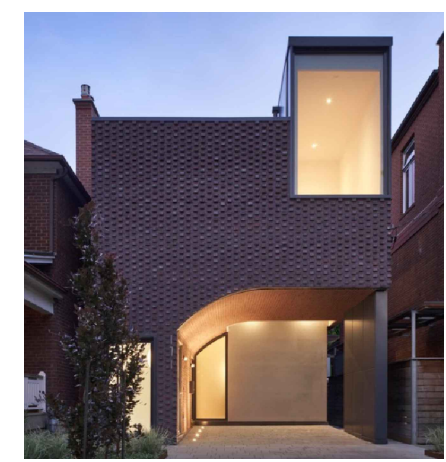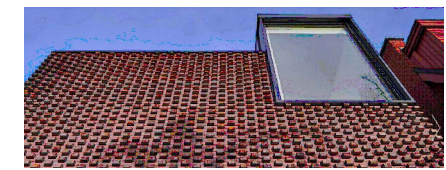

Precedent: High Park Residence by Batay - Csorba Architects

 

PLAN

REV	DESCRIPTION	BY	DATE
A	FIRST ISSUE	TZ	23.02.24

HOWARD & SEDDON A.R.I.B.A.
CHARTERED ARCHITECTS,
64 WASHWAY ROAD,
SALE, CHESHIRE. M33 7RE.
TEL No 0161-973 8296
FAX No 0161-962 3485
e-mail : admin@howardandseddon.co.uk

PROJECT
PROPOSED RESIDENTIAL DEVELOPMENT
58 RICHMOND ST
MANCHESTER

CLIENT
TAHIR AHMED, TAHIR MEHMOOD

TITLE
PROPOSED BRICK DETAILING

DRAWN TZ	DRG No. 12,764
DATE 23.02.24	502
SCALE 1:25 (A3)	AMENDMENT A