




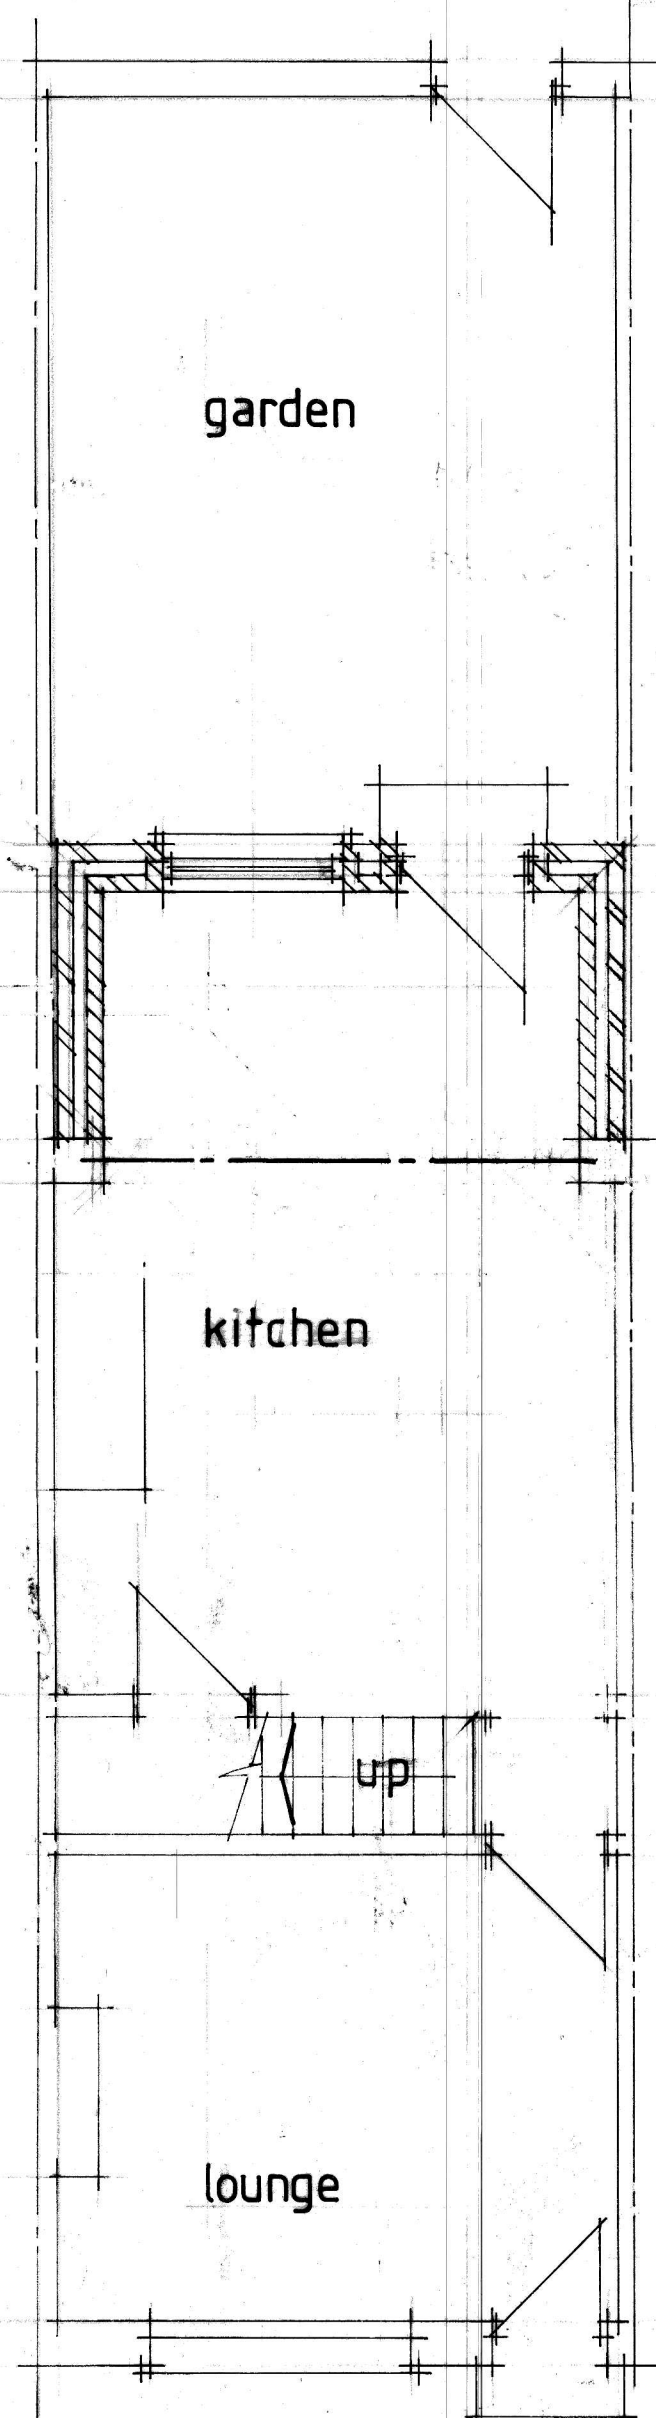


Ground Floor

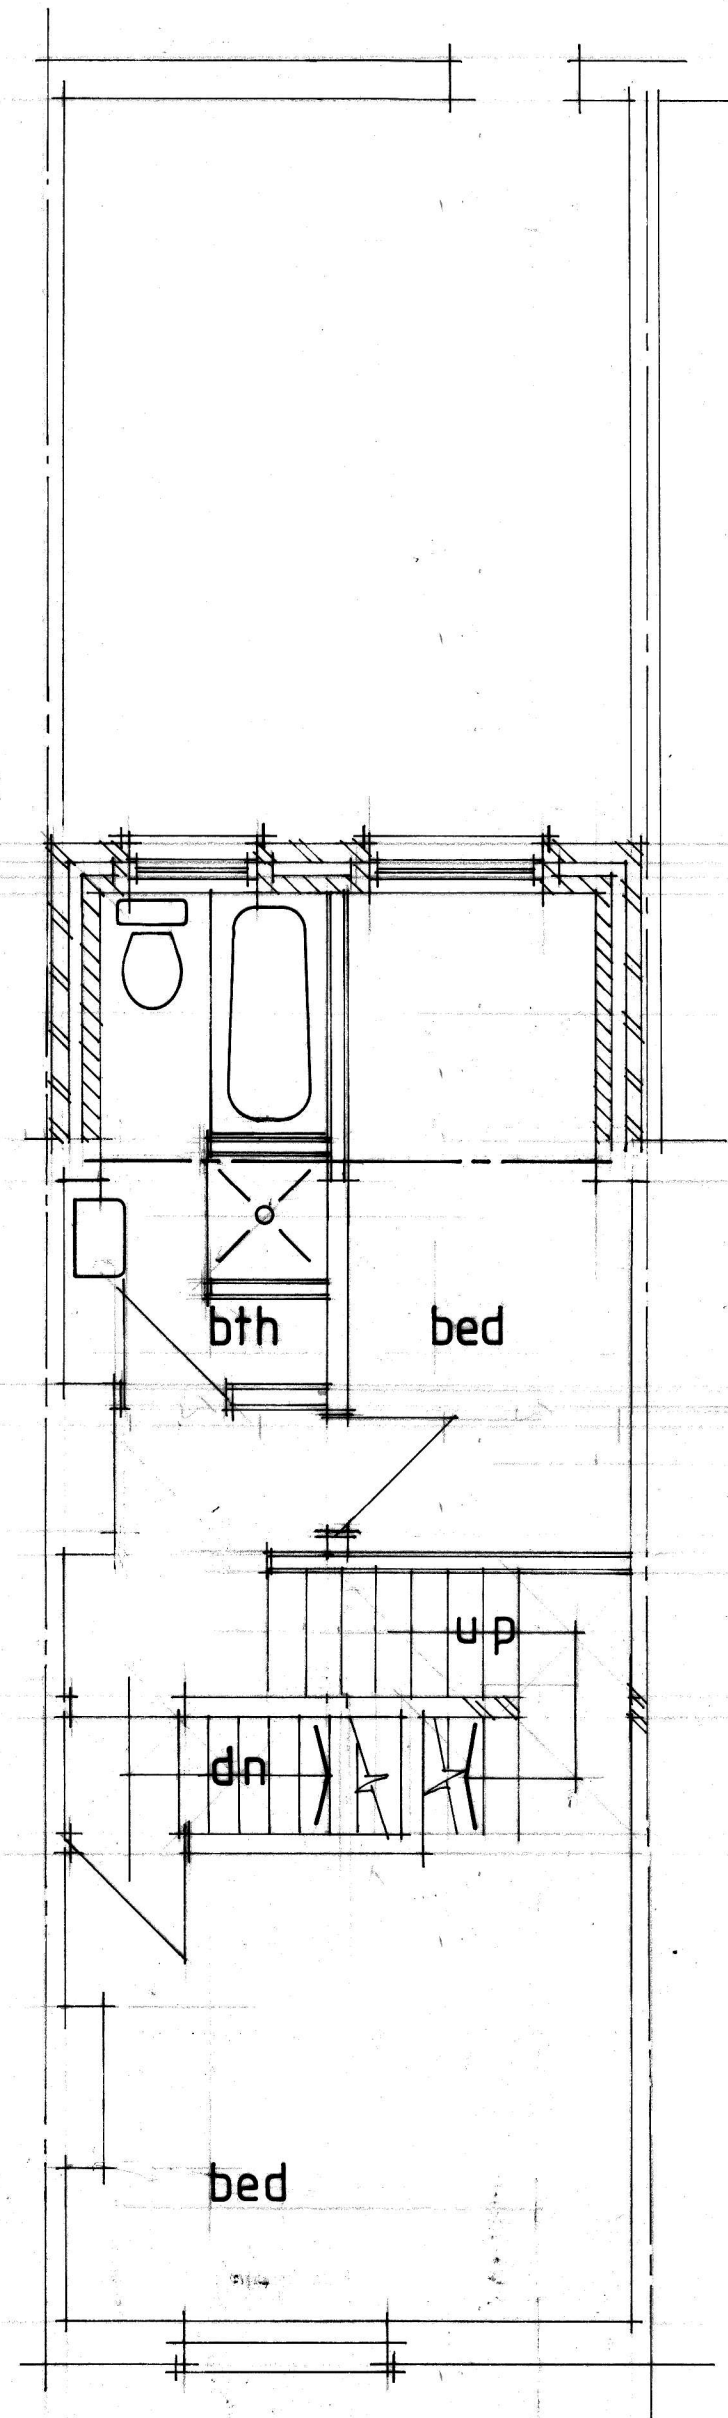

First Floor

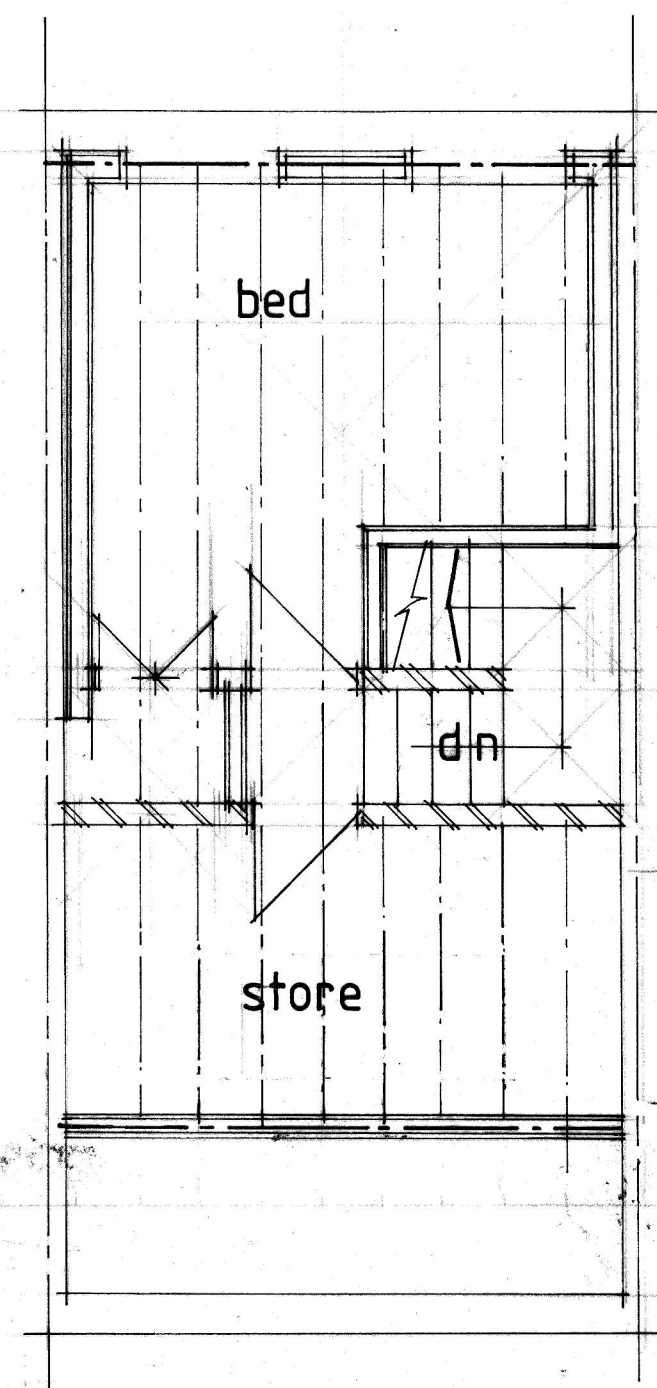

Roofspace

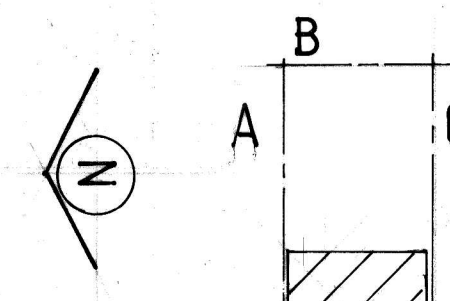


- A 1200 mm HIGH WAVEY LAP FENCE
- B 225 mm BRICK WALL 1800 mm HIGH
- C 1800 mm HIGH WAVEY LAP FENCE

19


Site Layout 1:200



Rear

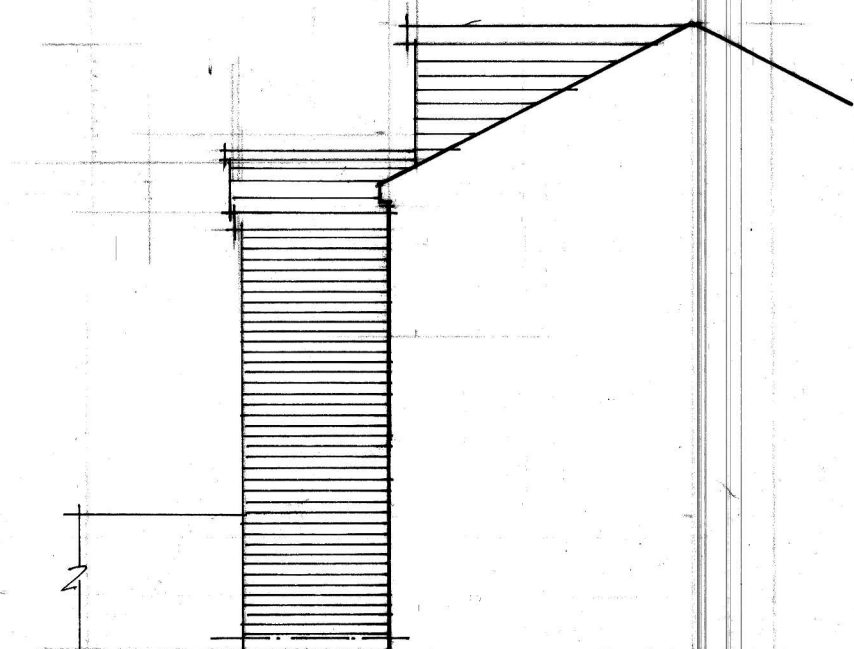

Side

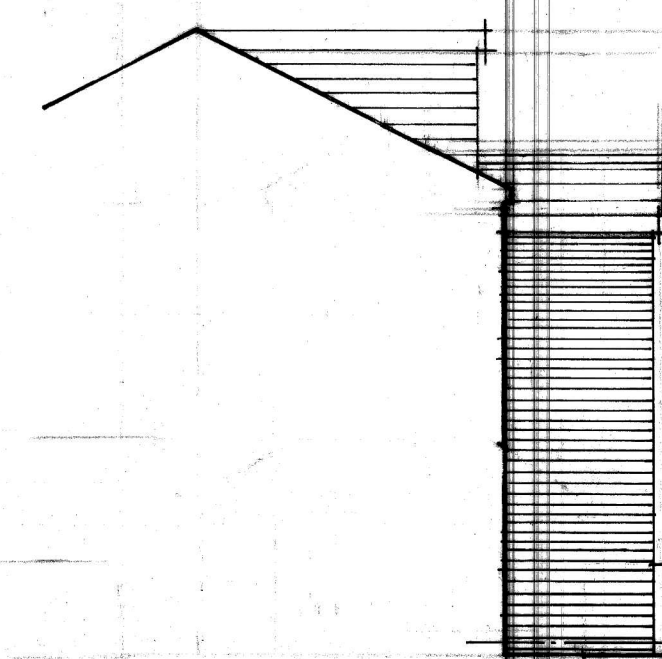

Side

No:	Revision:	Date:	Initial:
-----	-----------	-------	----------

ALPHA DESIGN	
11 GILDA CRESCENT ROAD ECCLES M30 9AG TELEPHONE 0161 707 5533	
Project:	19 Dundonald Road Didsbury Mcr
Title:	Floor Plans and Elevations(propd)
Scale: 50:100	Date: Sept 23 Initial: CTK
Drg. No:	2