




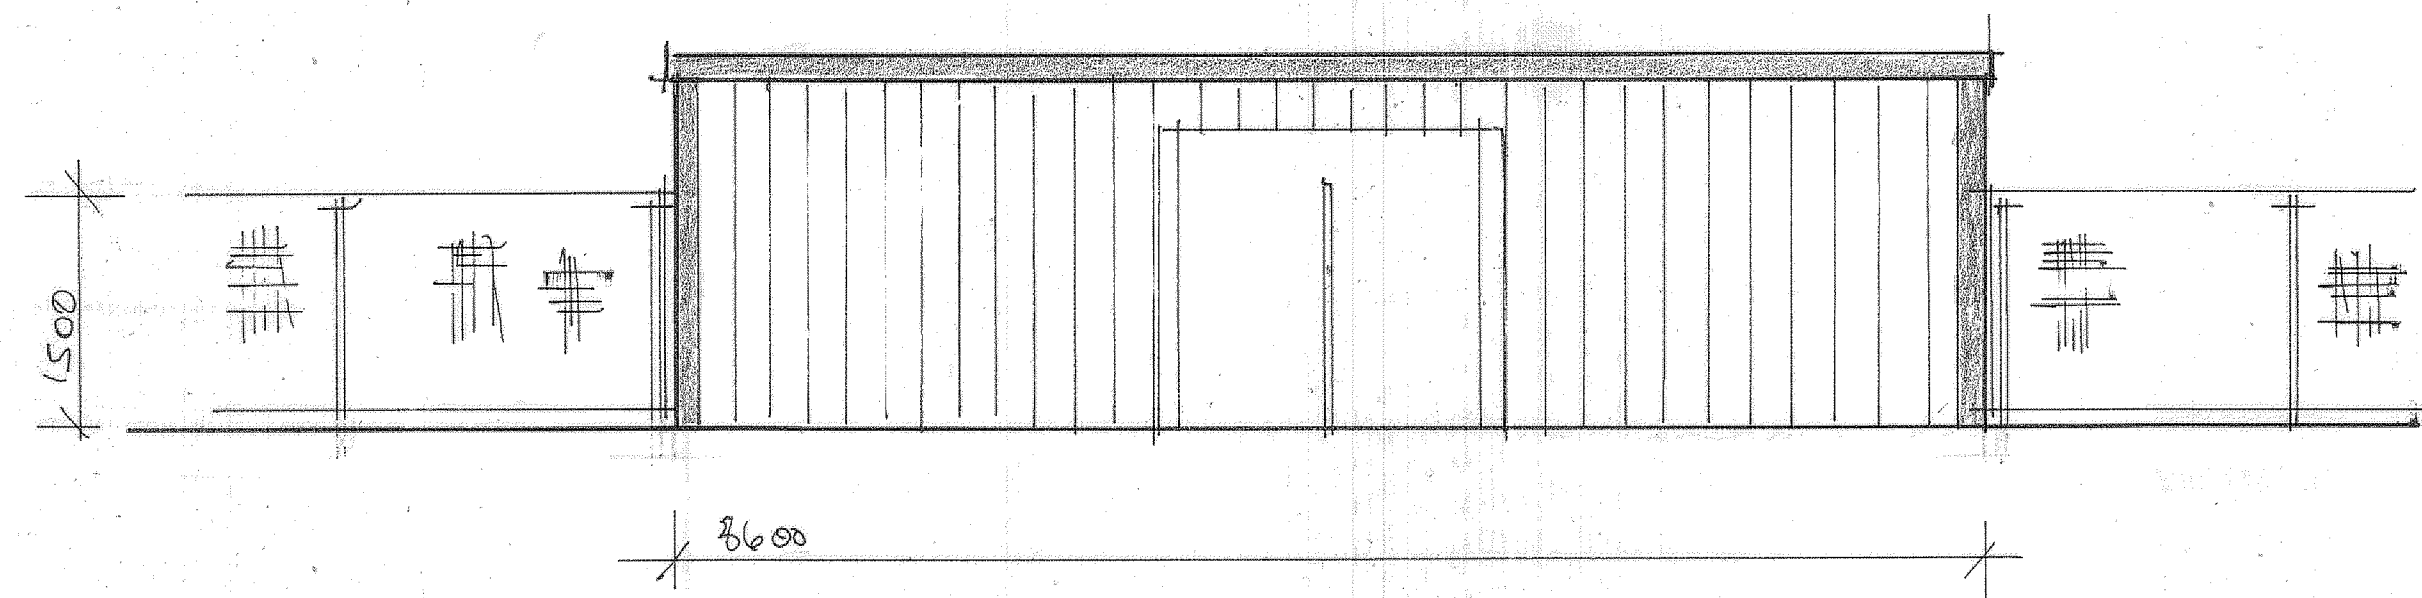


front elevation

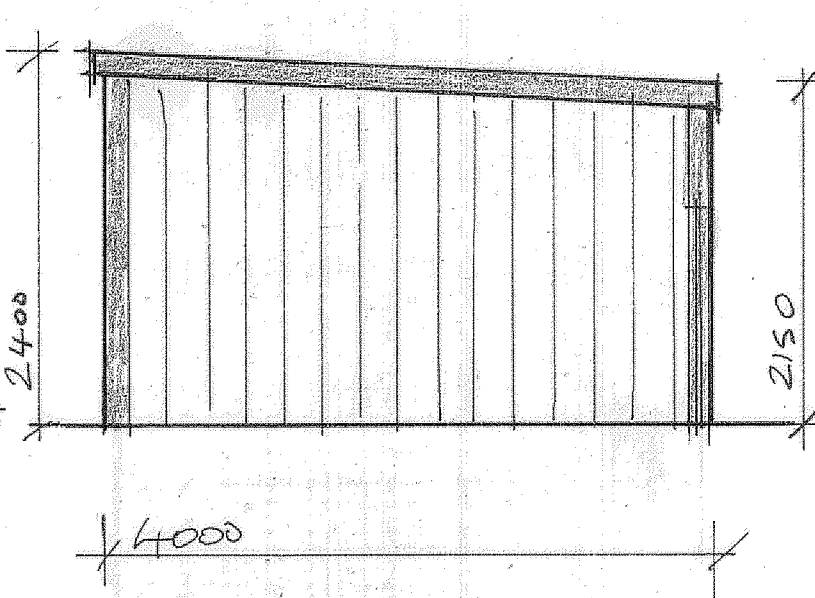


side elevation

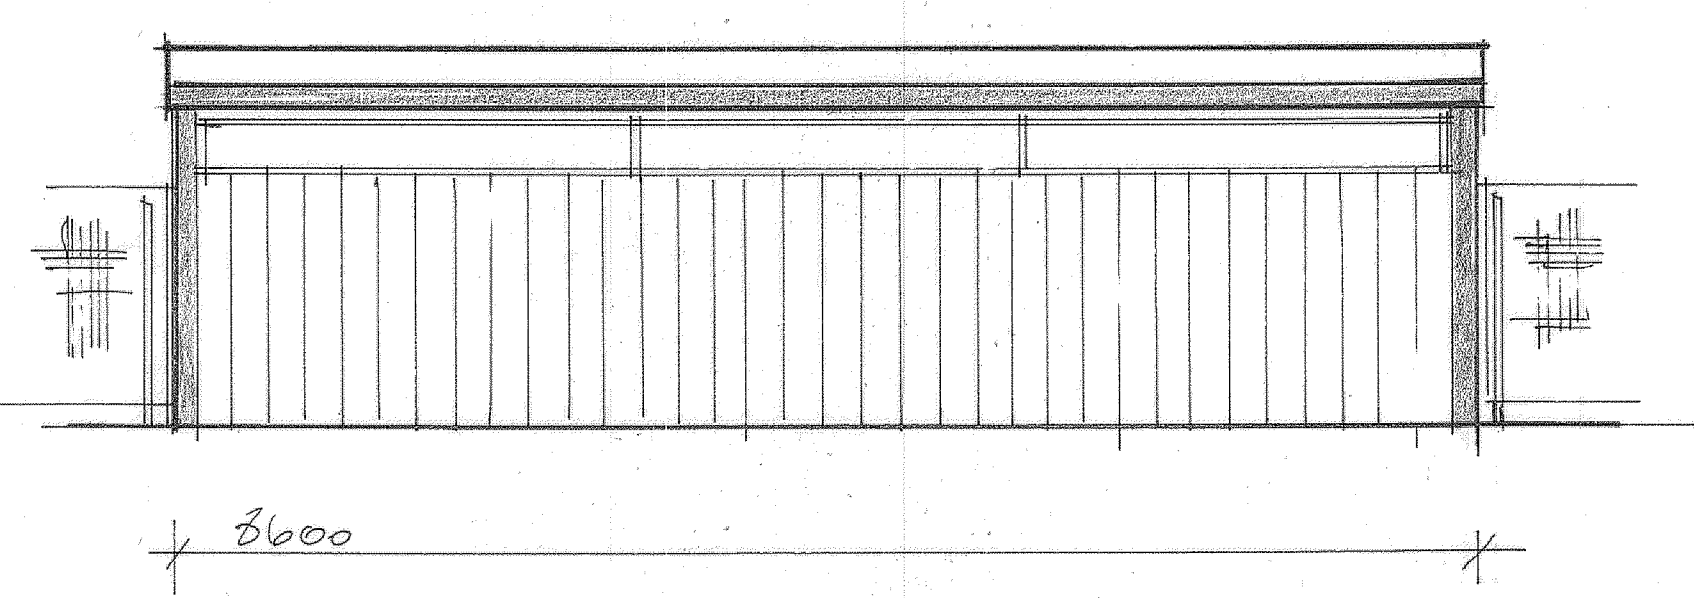


rear elevation

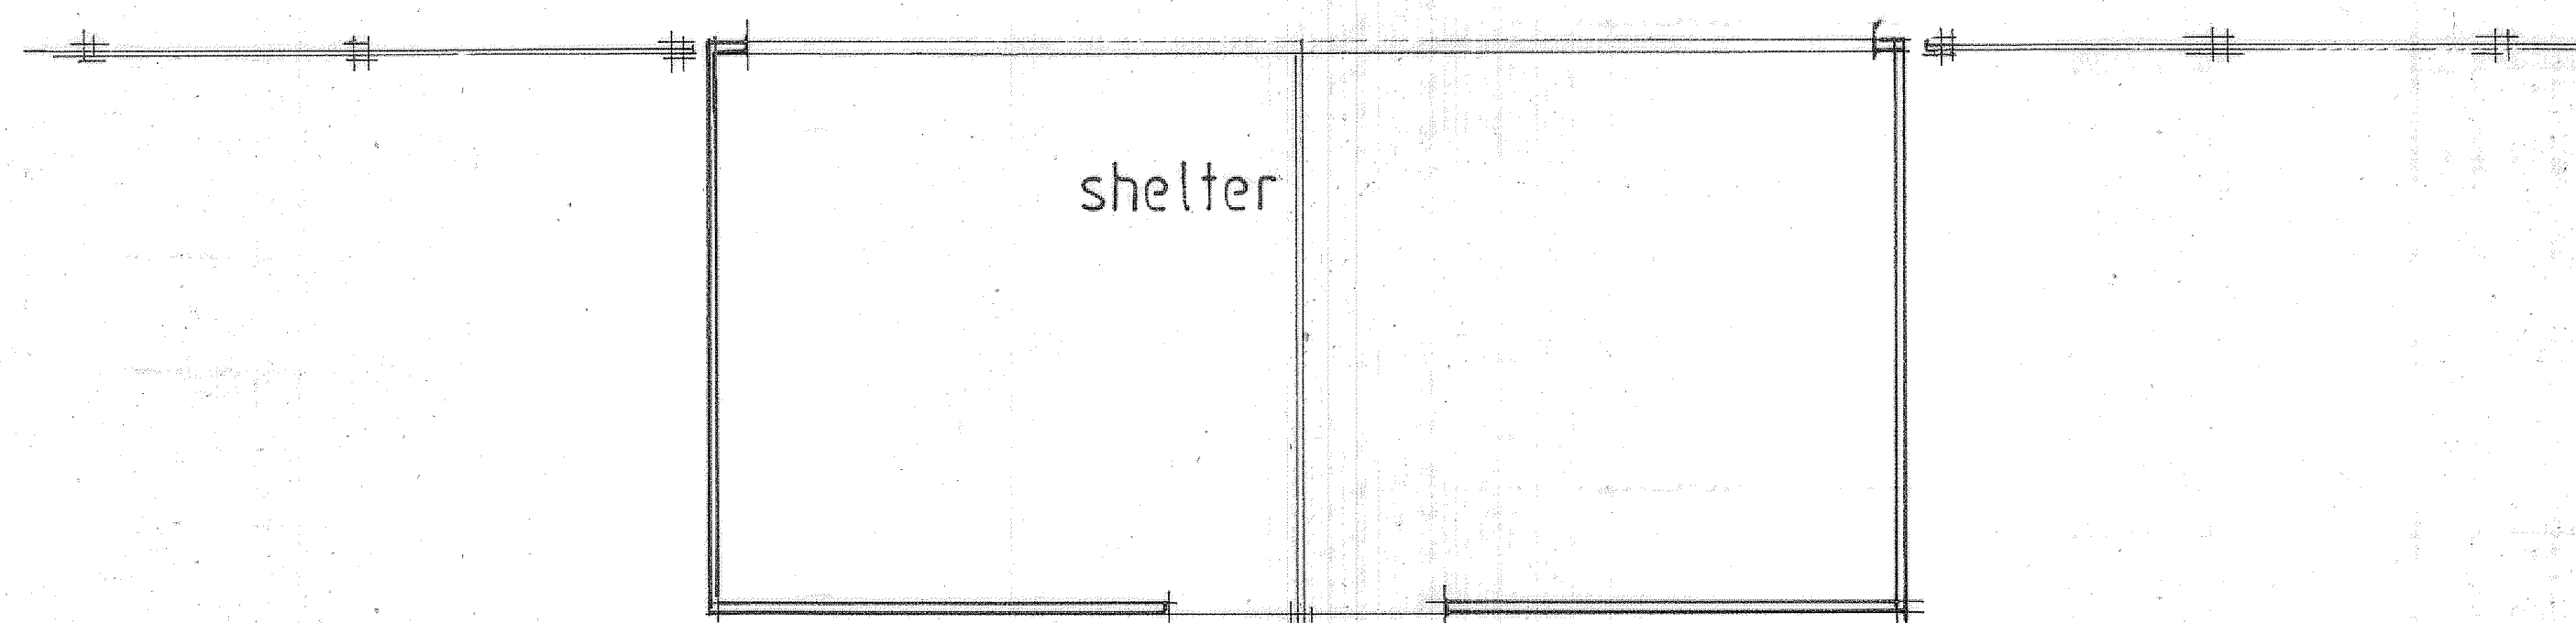

layout

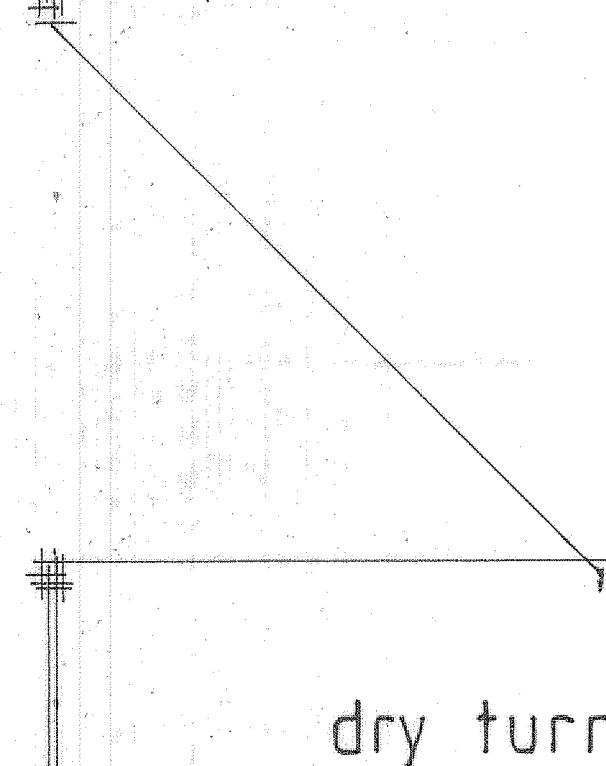

dry turn out area

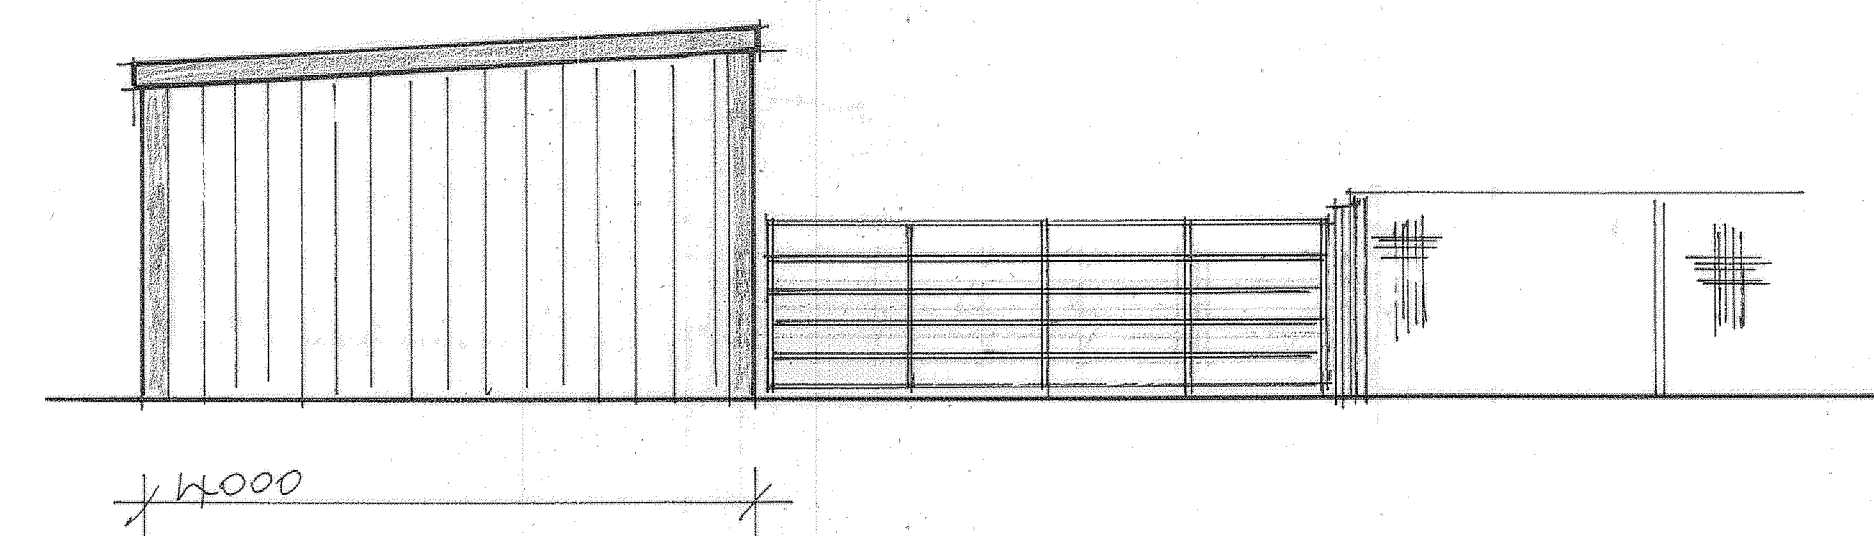

return elevation

Shelter Details.

To be constructed from Grey Goose Wing Grey metal sheeting with Anthracite Grey trim. Open access to shelter with open aperture to rear to allow through ventilation.

Dry Turn out area.

Form new levels and cap off with 100mm grit stone.

Fencing and gates.


1.5m high black powder coated Paladin metal fencing with galvanised stock gates.

Access track.

Form new track from access road to dry turn out area using 100mm grit stone finish.

NOTES.

These drawings are for the purpose of obtaining planning permission only. All work thereafter is undertaken solely at the clients/contractors discretion and liability is therefore transferred. All work must be carried out in accordance with the relevant building regulations and codes of practice. Do not scale from drawing. All dimensions to be checked on site and any discrepancies to be notified to the relevant bodies immediately.

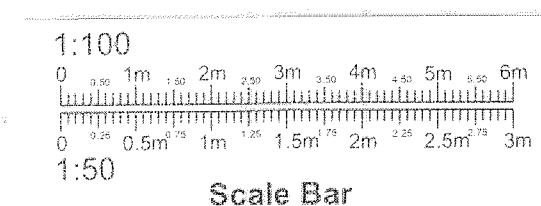

PROJECT

PROPOSED DRY TURN OUT
AREA AND FIELD SHELTER
DRAWING TITLE
PROPOSED LAYOUT AND
ELEVATIONS OF SHELTER
AND FENCE DETAILS.

CLIENT

MR. K. McNALLY.

ADDRESS

5, NUTBANK LANE,
MIDDLETON. M9 6BH.

SCALE

SCALE 1:50@A1

DATE

JAN 2024.

DRAWING No

CL 01245876/2.