


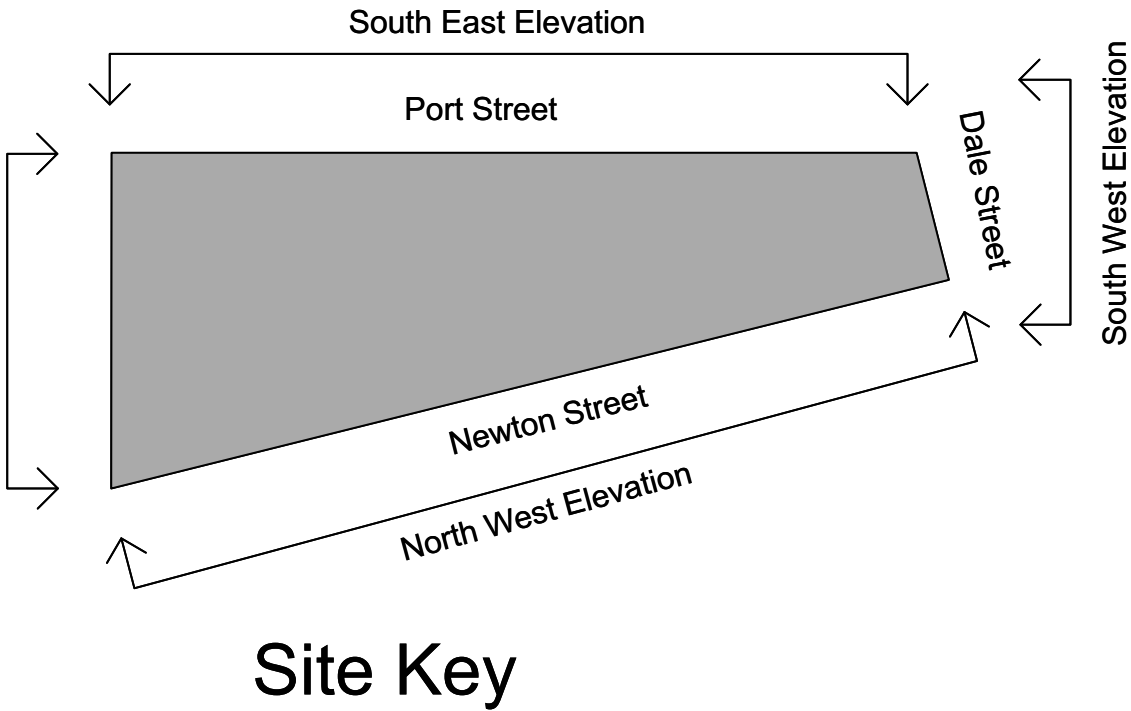

Rev	Date	Description	By	Chk															
AXIOM ARCHITECTS 1 Brooklands Yard Southover High Street Lewes East Sussex BN7 1HU Tel. 01273 479434 www.axiomarchitects.co.uk Client easyHotel Project 33 Dale Street Manchester M1 2HF Drawing Proposed South East Elevation Port Street <tr><td>Scale 1:100</td><td>Date 21/03/2023</td><td>Drawn AB</td><td>Checked AB</td><td>Revision</td></tr> <tr><td colspan="2">5964-P</td><td>006</td><td>B</td><td></td></tr> <tr><td colspan="5">Status PLANNING</td></tr>					Scale 1:100	Date 21/03/2023	Drawn AB	Checked AB	Revision	5964-P		006	B		Status PLANNING				
Scale 1:100	Date 21/03/2023	Drawn AB	Checked AB	Revision															
5964-P		006	B																
Status PLANNING																			