


NOTE
All errors, omissions, discrepancies should be reported to the originator immediately.
All dimensions to be checked before site fabrication by the contractor, his sub-contractor or supplier.
Do not scale plans - use figure or grid dimensions where given.
Any deviation from the drawing to be reported to the originator immediately.

Drawing issue status:
PRELIMINARY ☐ CLIENT APPROVAL ☐ PLANNING ☐
BUILDING REGS ☐ TENDER ☐ CONSTRUCTION ☐ AS-BUILT ☐


THESE DRAWINGS HAVE BEEN PRODUCED SOLELY FOR PLANNING AND BUILDING REGULATIONS APPROVAL ONLY. ANY AMENDMENTS BY THE CONTRACTOR TO THE APPROVED DESIGN, MUST BE AGREED WITH BOTH THE PLANNING OFFICER AND BUILDING CONTROL OFFICER BEFORE ANY WORKS ARE UNDERTAKEN.
CONTRACTORS MUST VERIFY ALL DIMENSIONS ON SITE BEFORE COMMENCING ANY WORKS ON SITE. ANY DISCREPANCIES MUST BE REPORTED BEFORE WORKS ARE UNDERTAKEN OR MATERIAL ORDERED.

0M 5M 10M 15M 20M


SITE PLAN

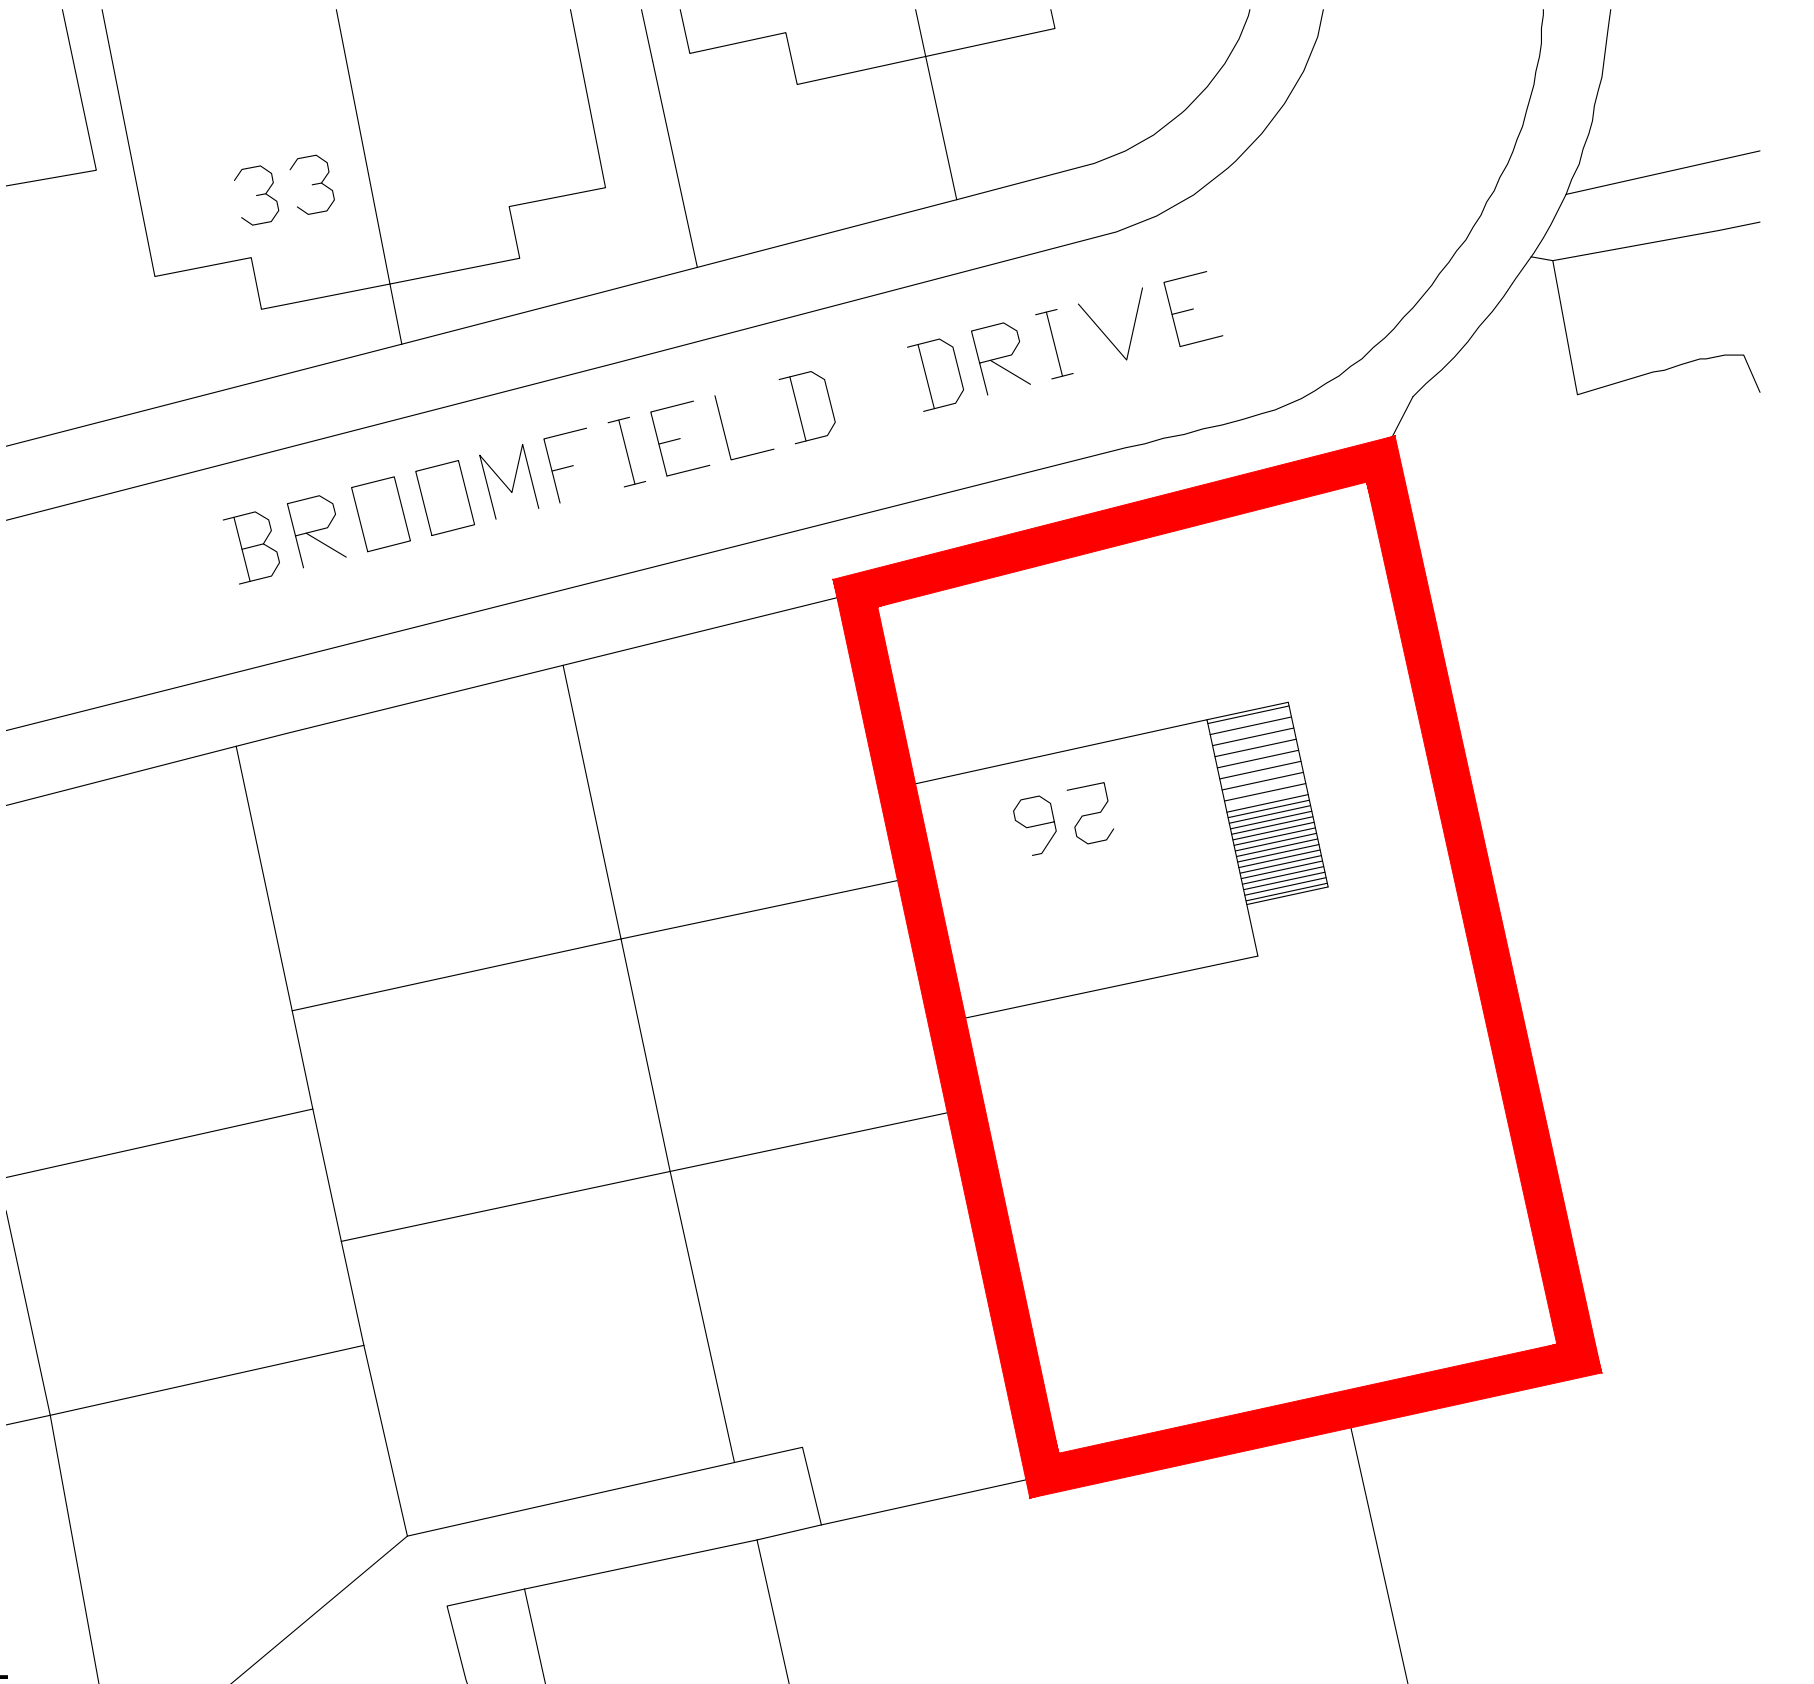


0M 5M 10M 15M 20M

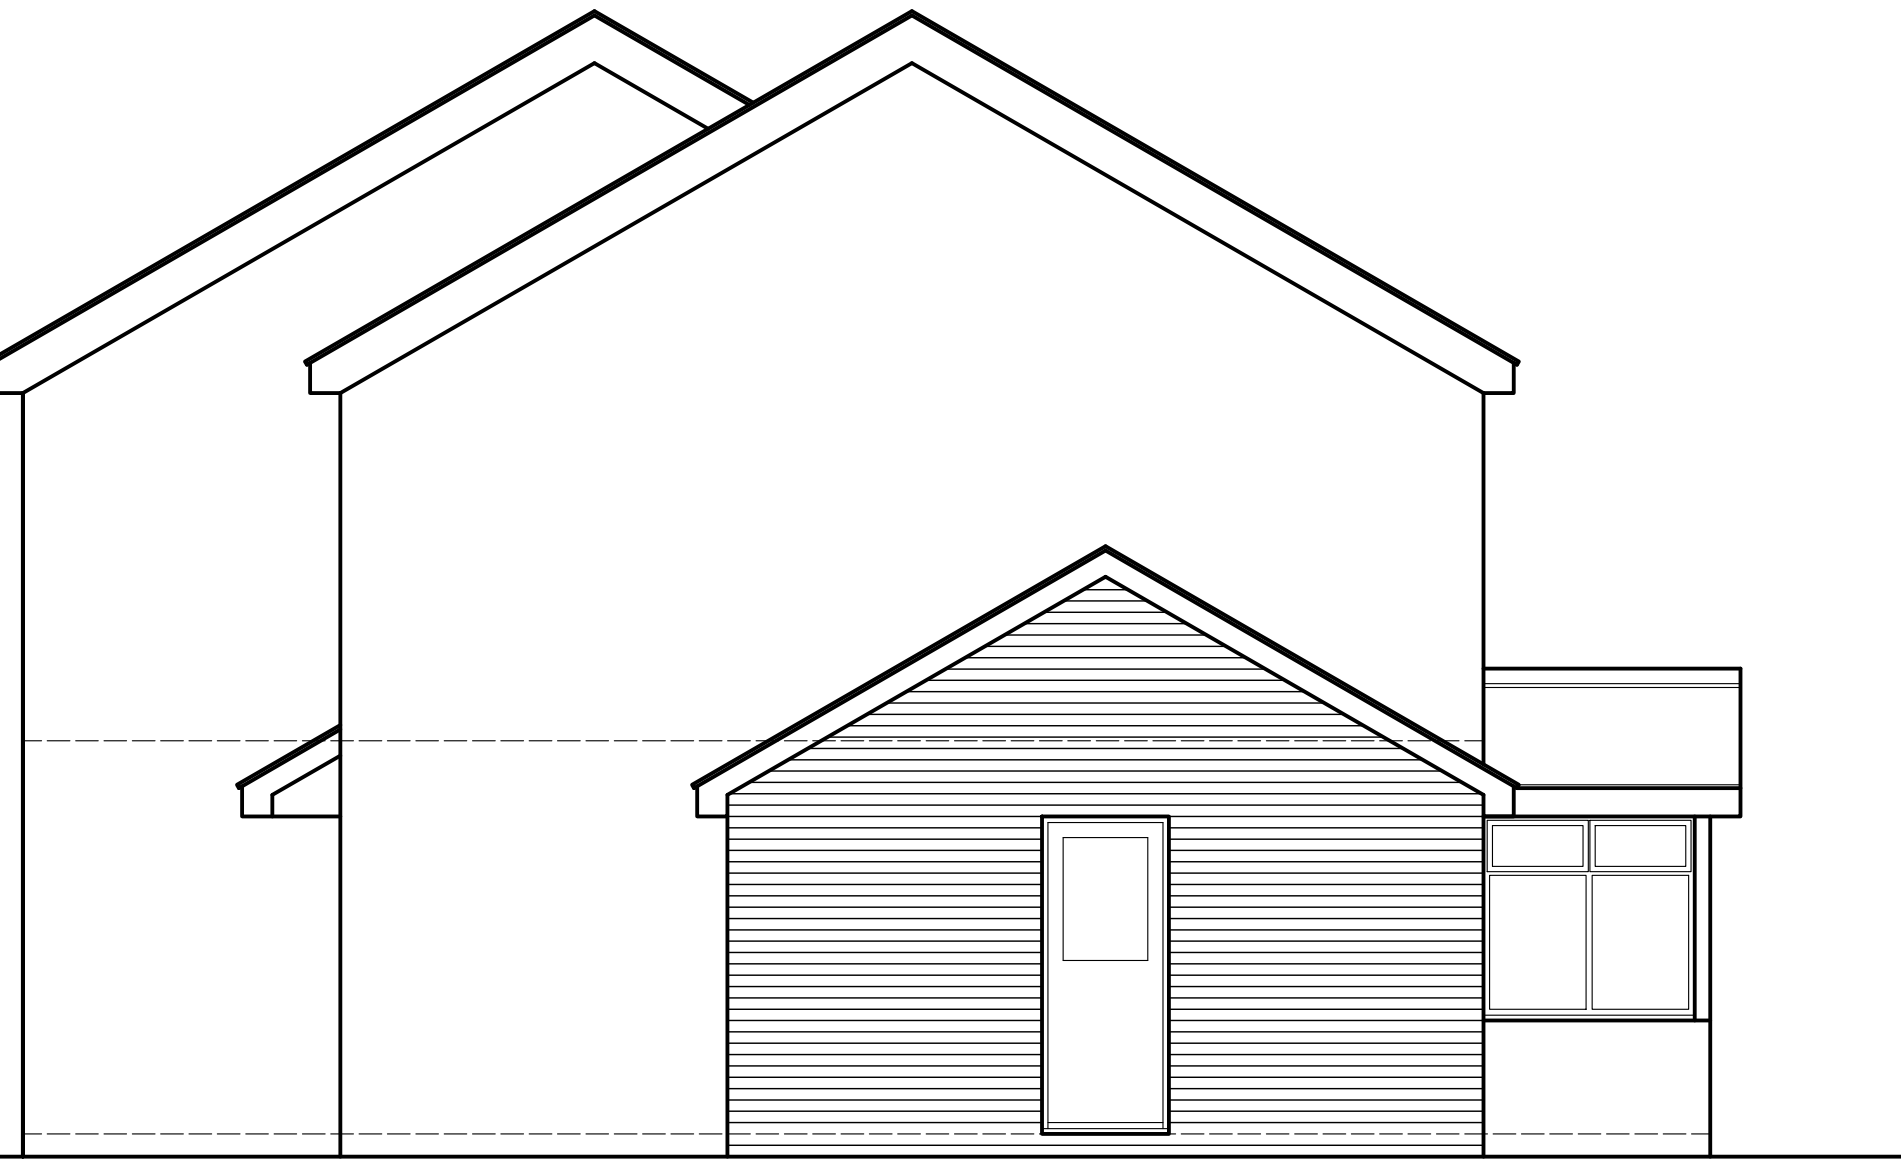


PROPOSED SIDE ELEVATION

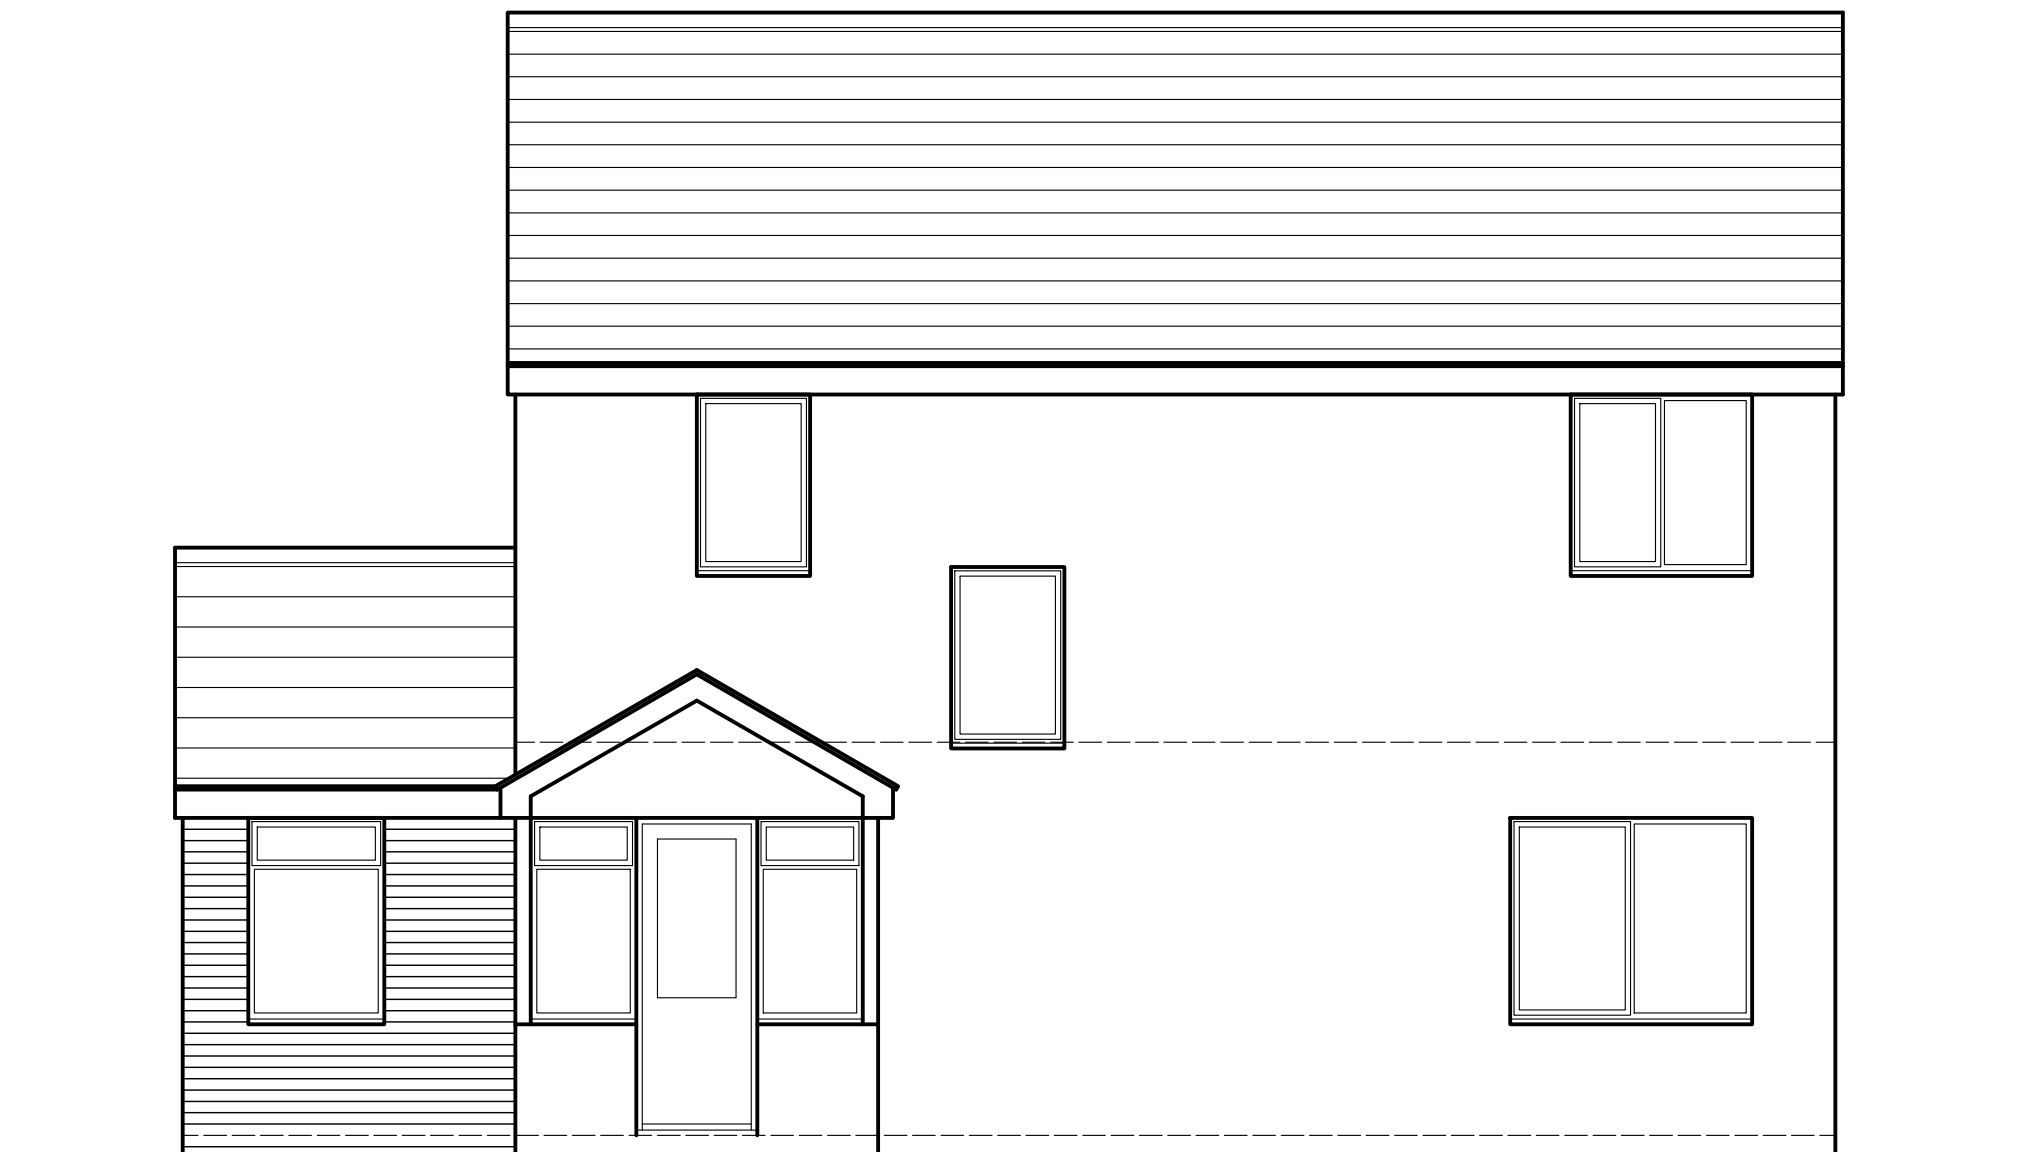

PROPOSED FRONT ELEVATION

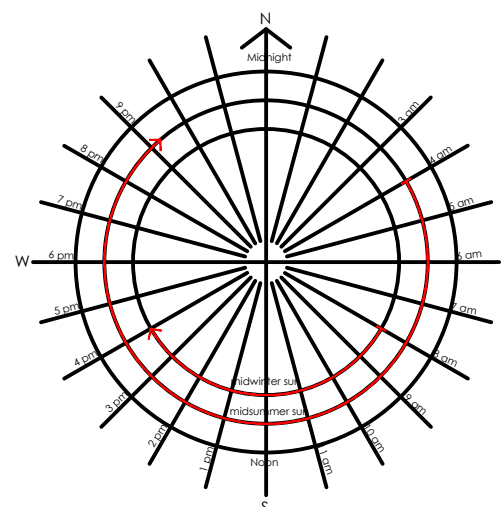

LOCATION PLAN

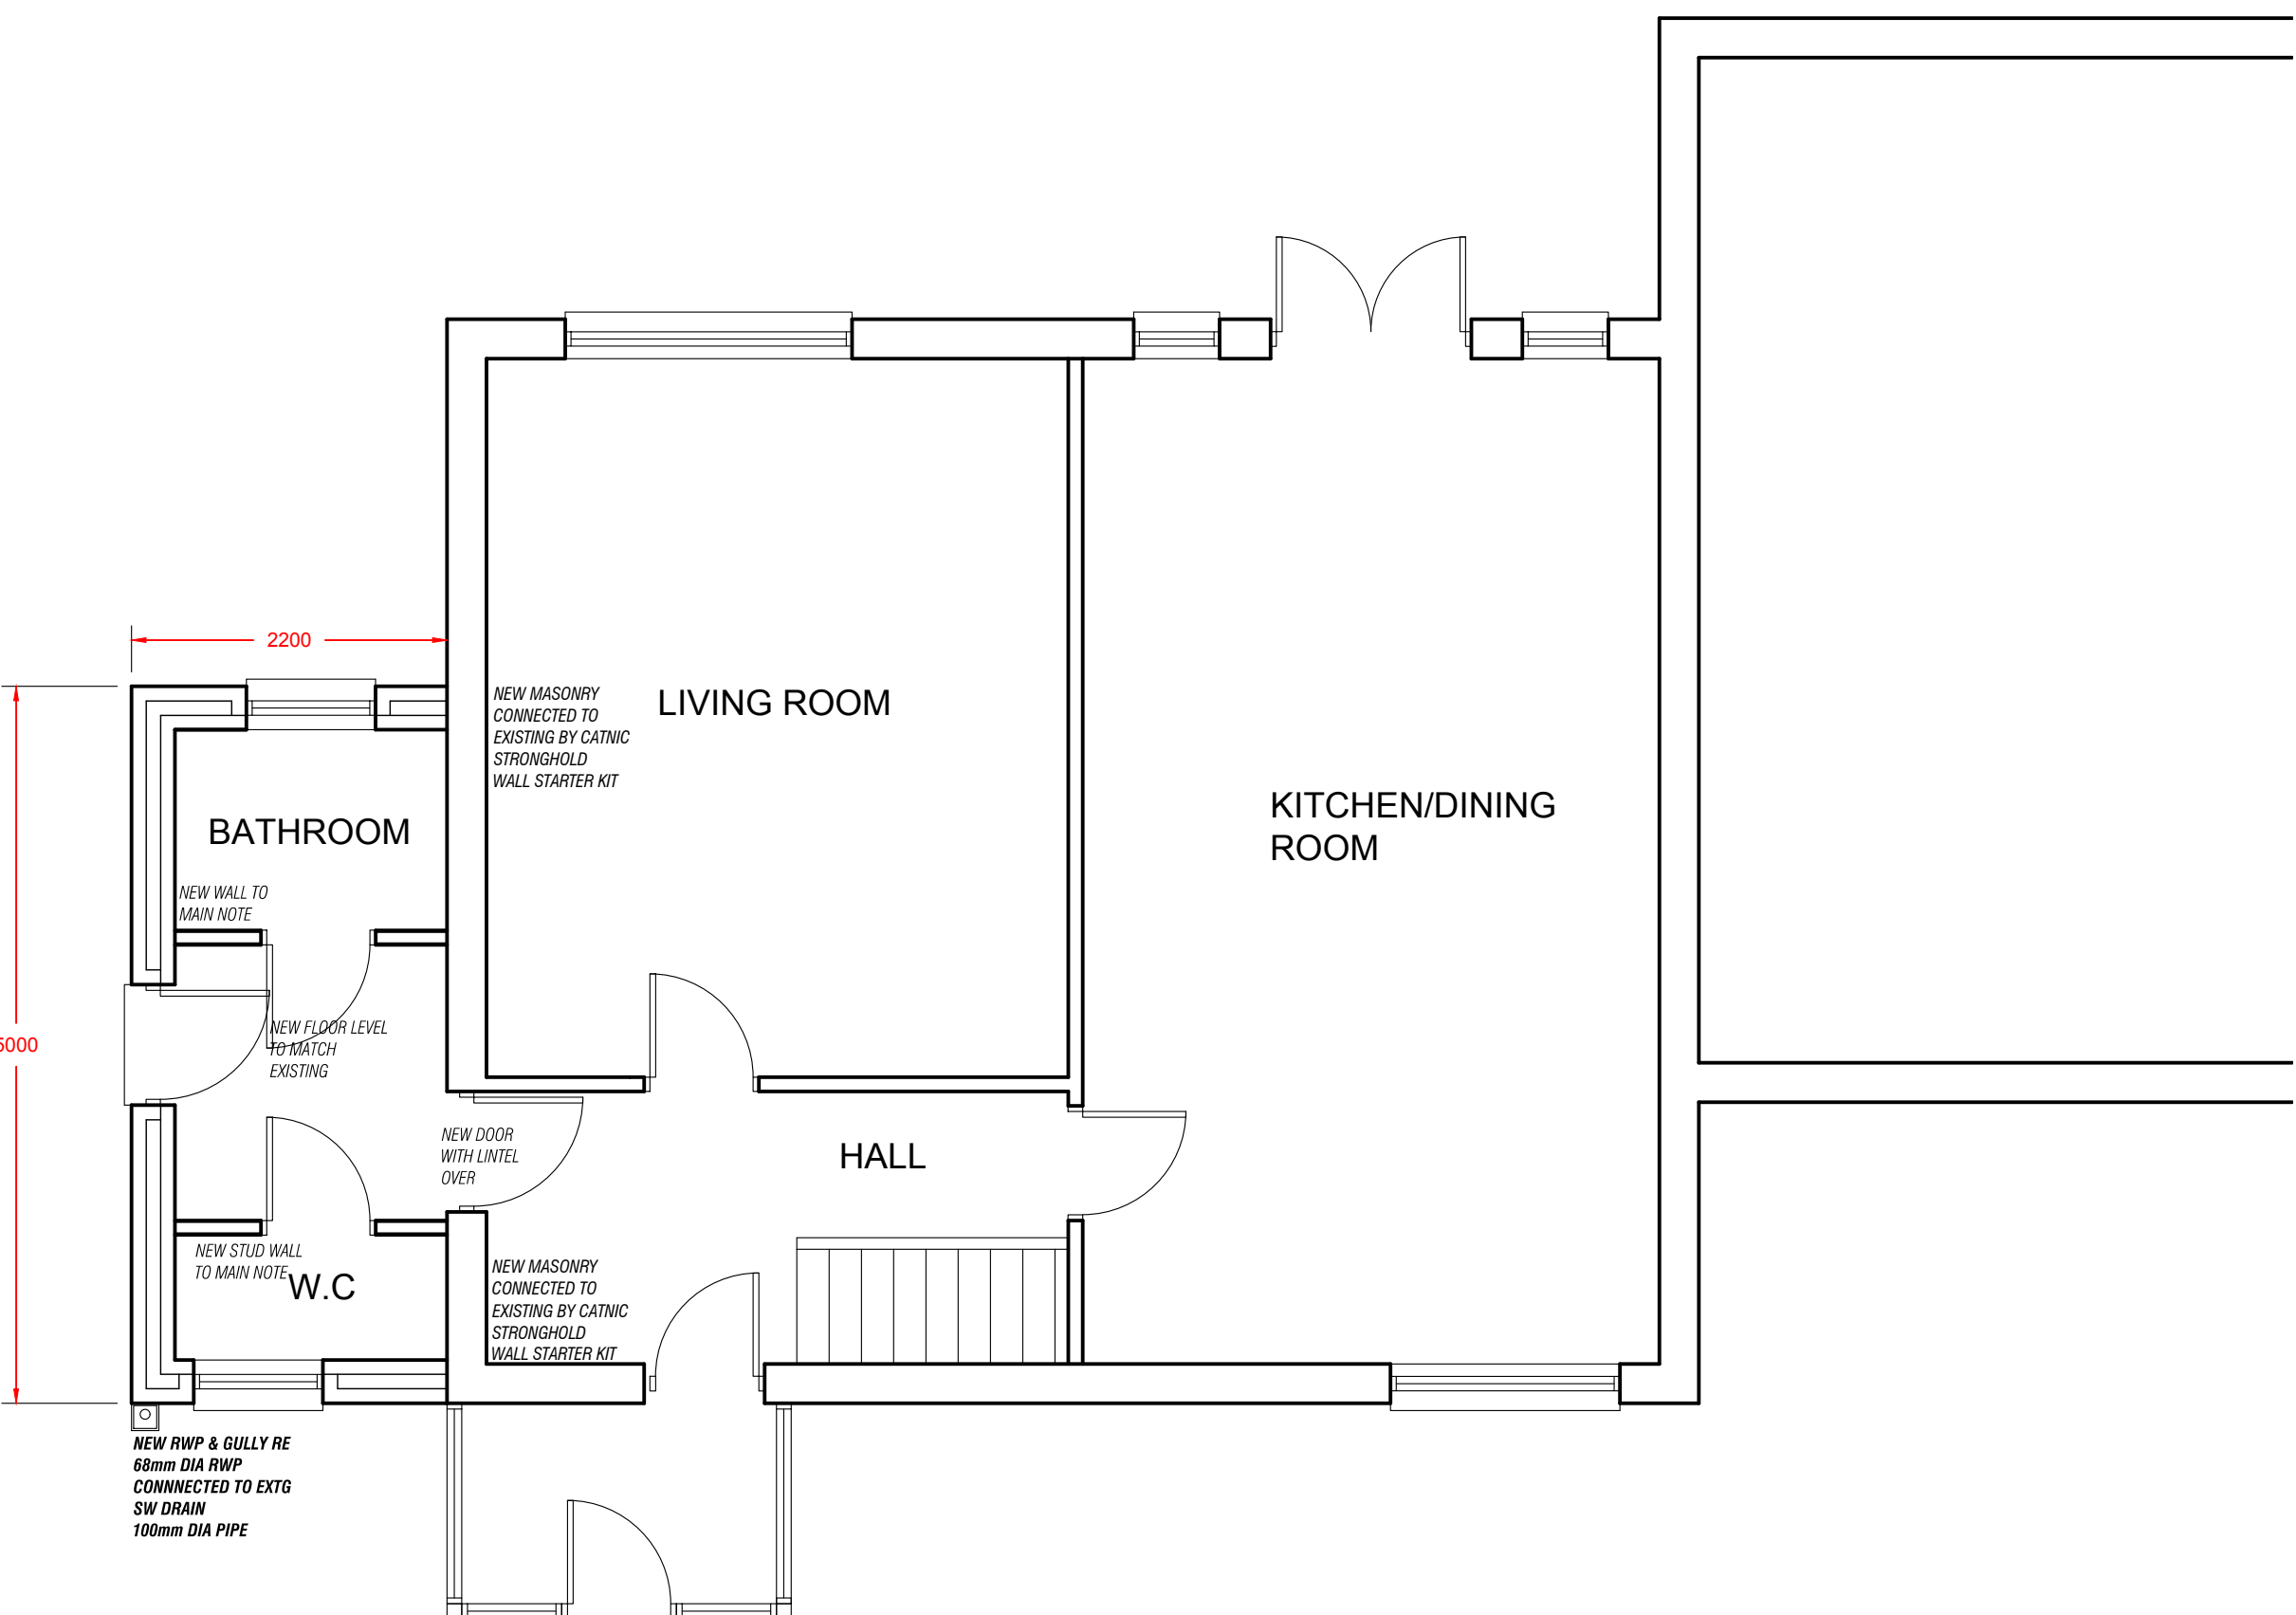

PROPOSED GROUND FLOOR PLAN



PROPOSED REAR ELEVATION

REV	DATE	DESCRIPTION
ASPIRE ARCHITECTURAL DESIGN 20 Kenford Drive Winstanley Greater Manchester Tel: 01942 747002 Mob: 07446 238521 Email: neil.sharp1@sky.com		
PROJECT Single Storey Extension to Gable Elevation		CLIENT 26 Broomfield Drive Manchester
SUBJECT Proposed Plans and Elevations.		SHEET SIZE A1
		DATE 10.09.2023
		SCALE 1:50 1:200 1:1250
PROJECT NR -	DRAWING NR MBR-02	REV -
		DRAWN NS
		CHECKED -