


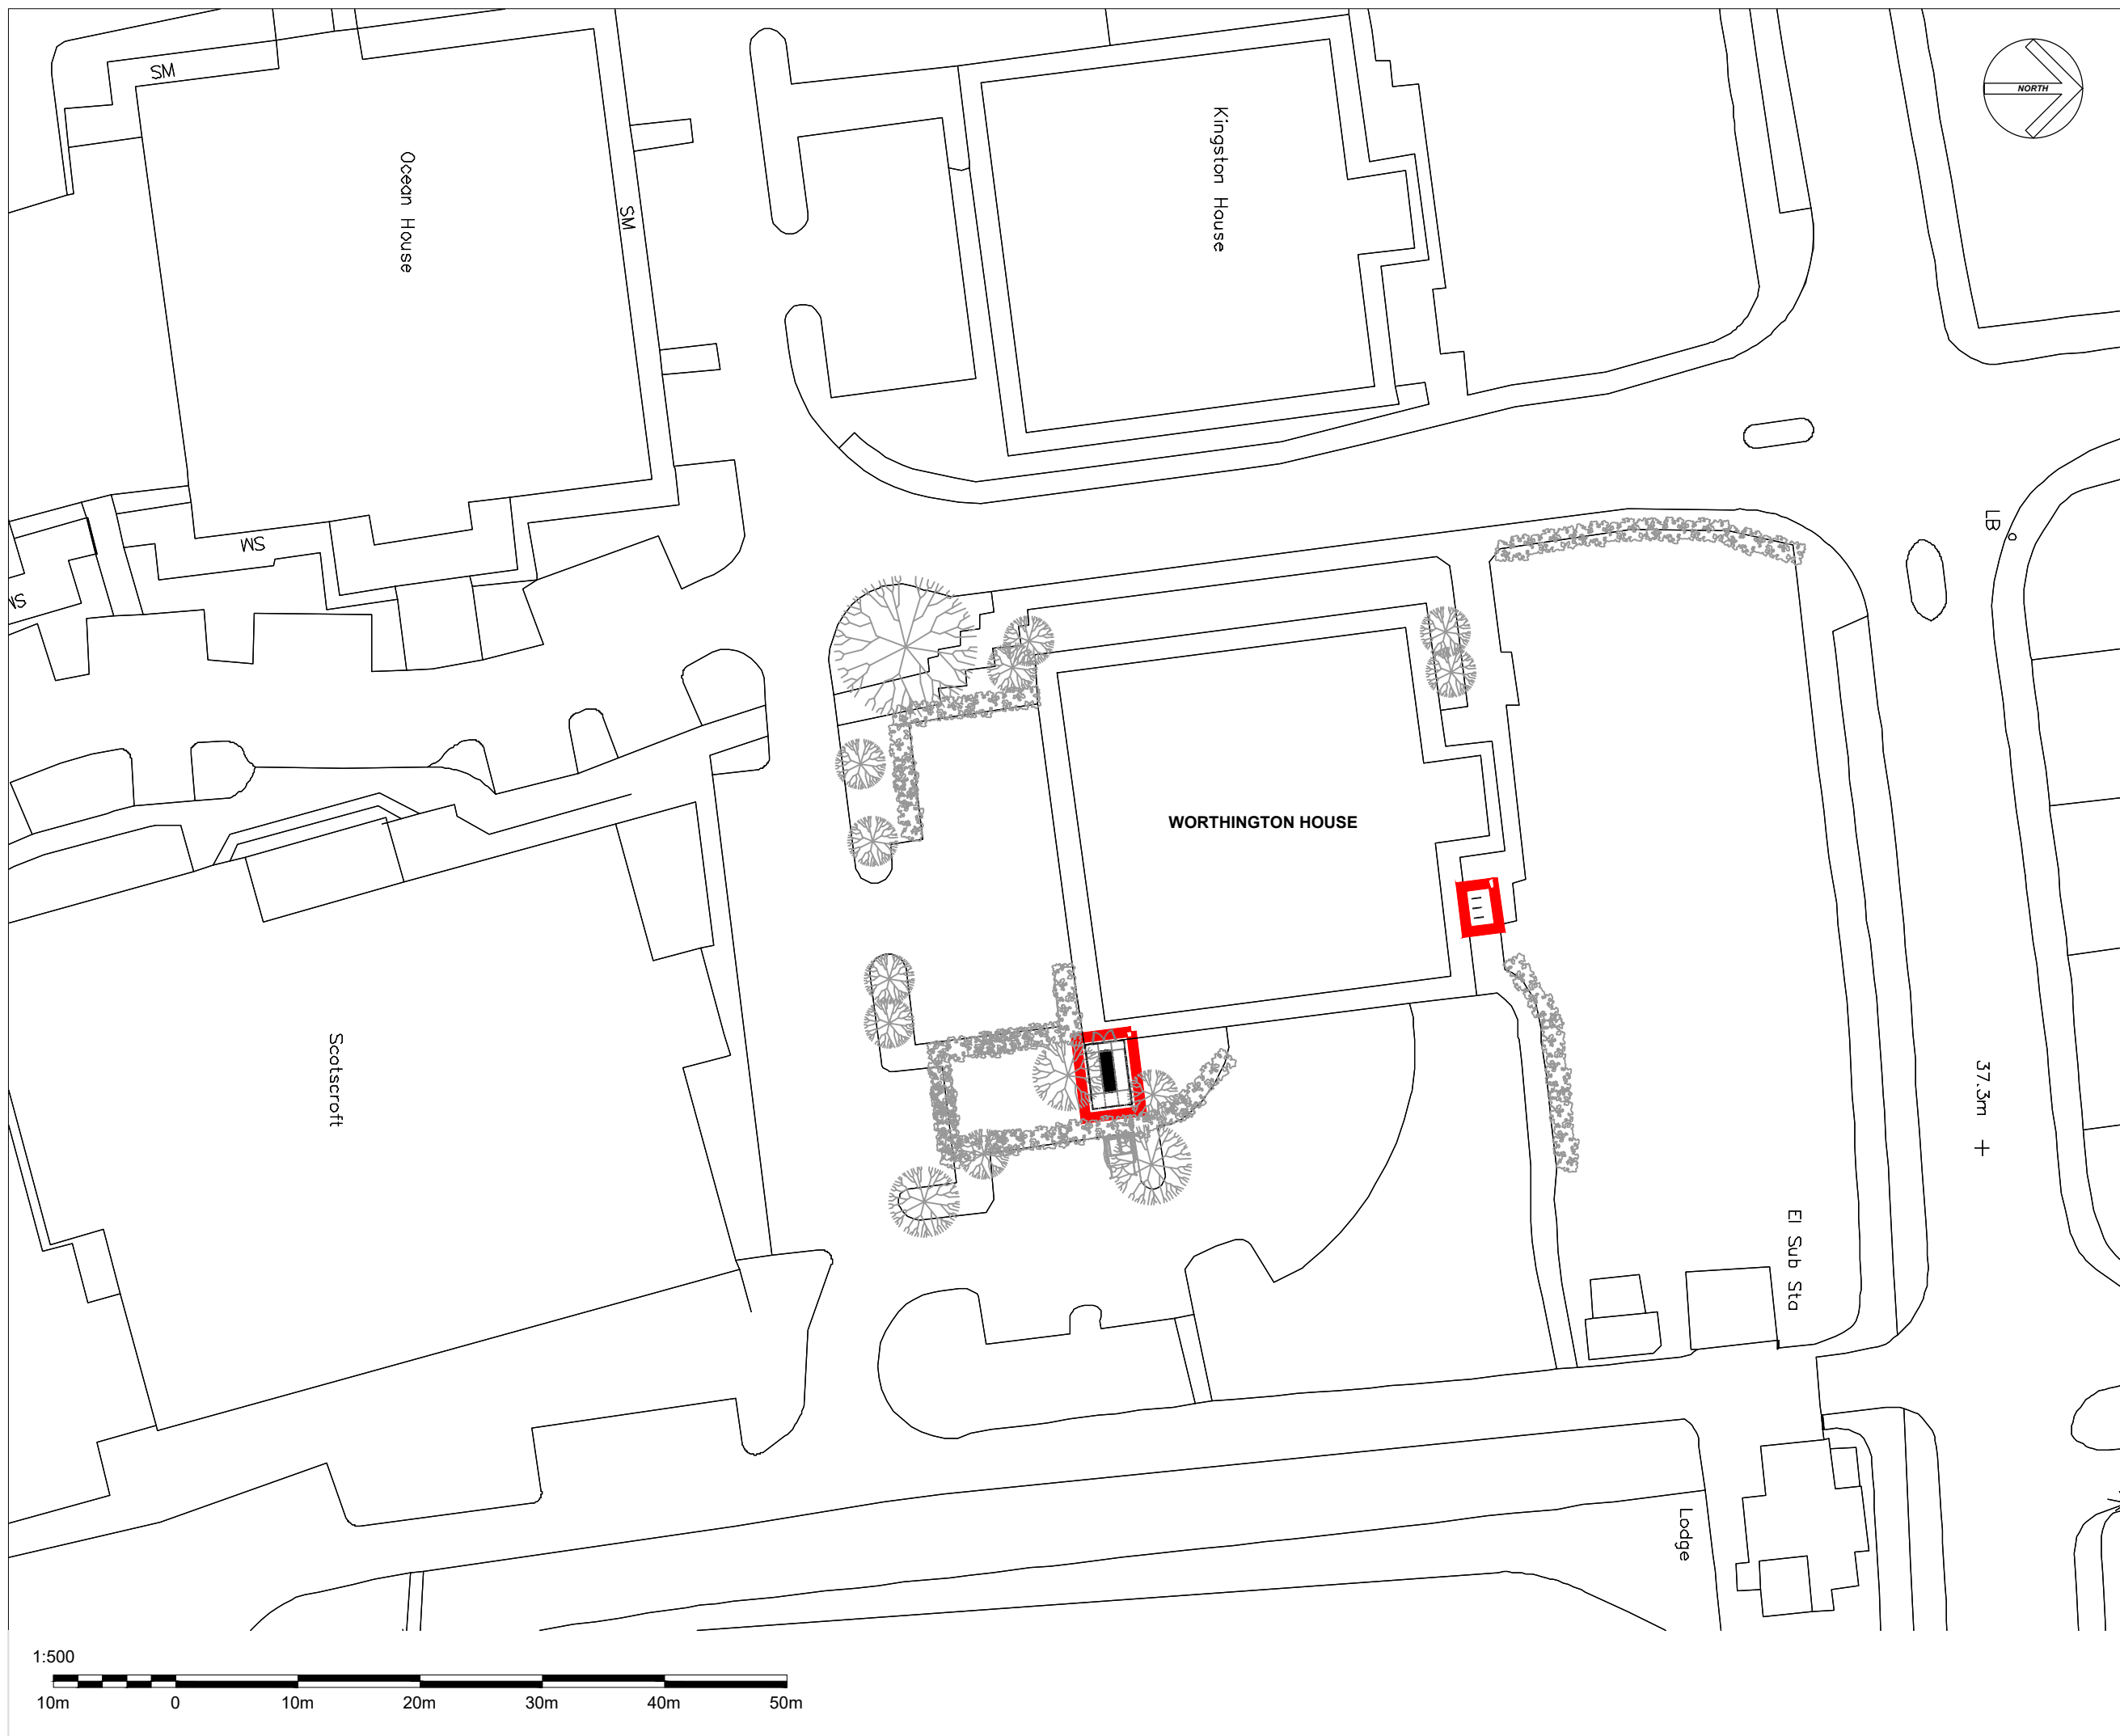


NOTE: ALL DIMENSIONS TO BE CHECKED ON SITE
NO DIMENSIONS TO BE SCALED UNLESS
OTHERWISE STATED

LEGEND:

— PLANNING APPLICATION BOUNDARY.

PLANT COMPOUND
AREA = 17 SQM

SHEFFIELD STANDS
AREA = 12 SQM

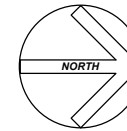

DRAWING STATUS

PLANNING ISSUE

[illegible]

DEVELOPMENT		PS
PROJECT MANAGER		RH
DESIGN	DRAWN BY	
		CR
SCALE@A3		1500
DATE		07/11/23
PROJECT WORTHINGTON HOUSE TOWERS BUSINESS PARK DIDSBURY M20 2RY		
DRAWING NO.		REVISION
00(00)102		A
DRAWING TITLE		
PROPOSED SITE PLAN		