


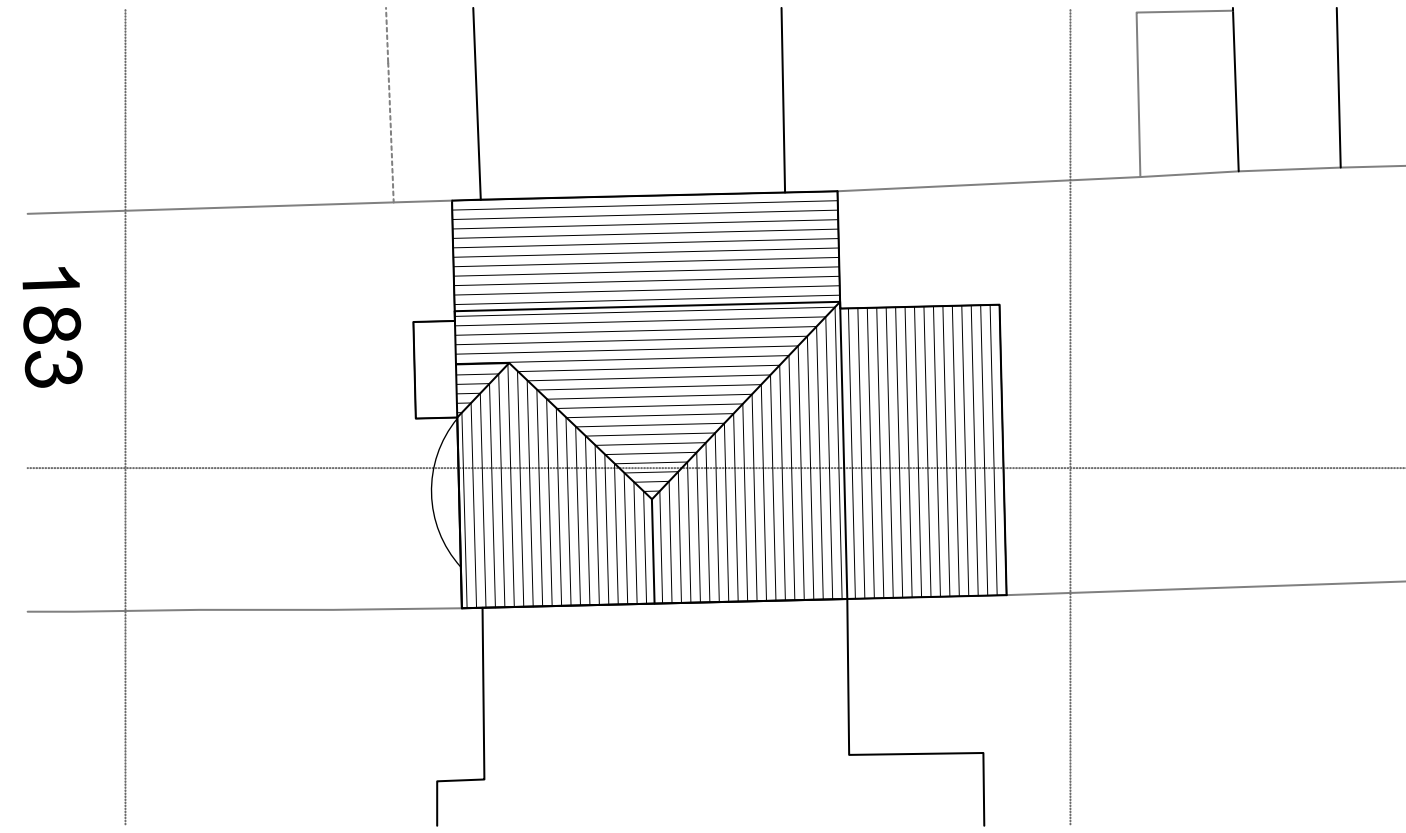


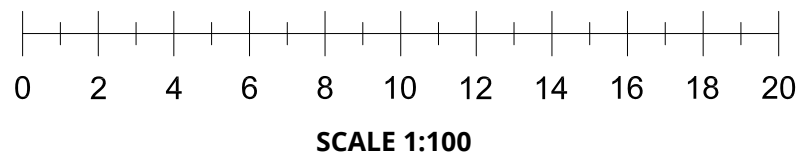

SITE PLAN
SCALE 1:200
EXISTING - E001

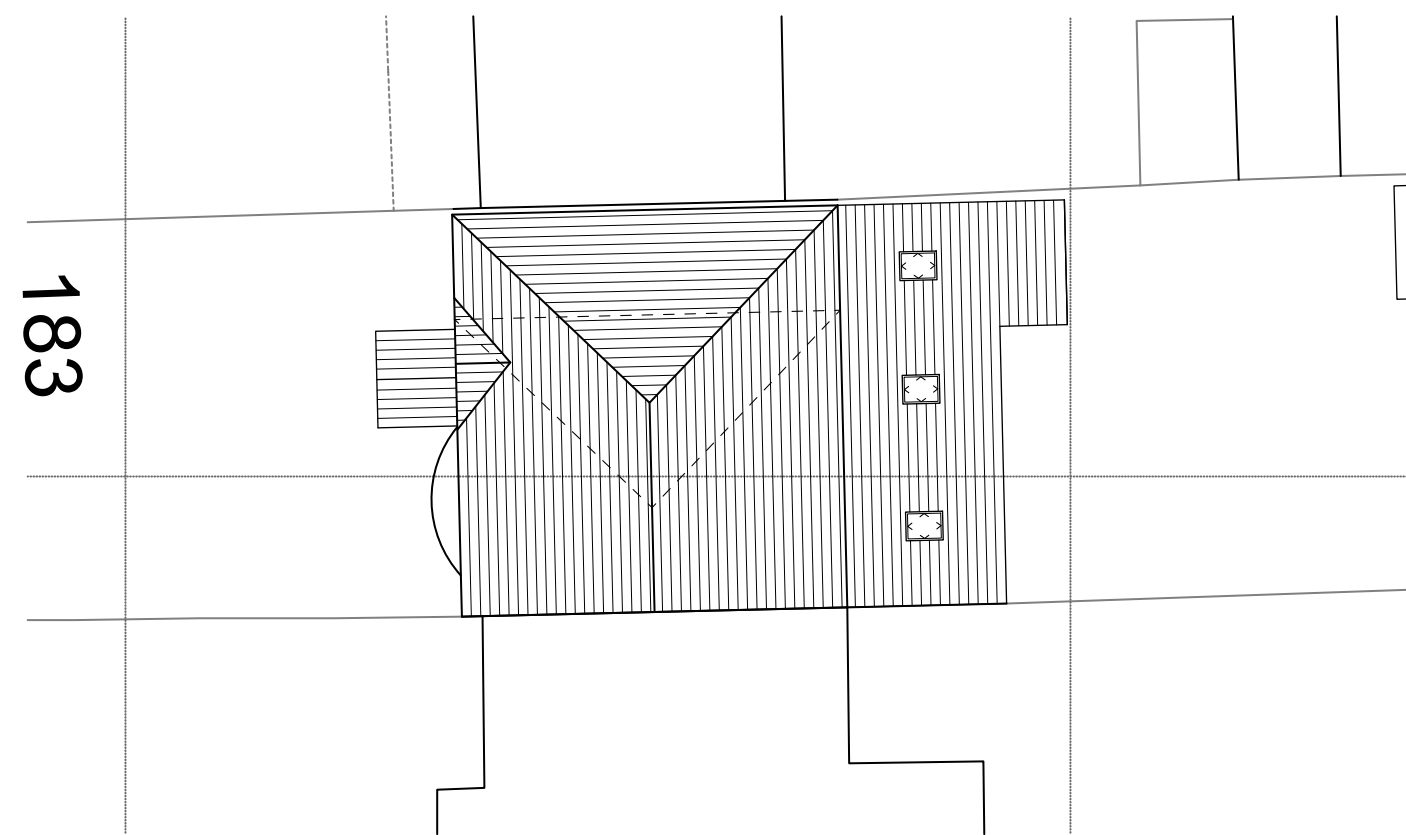


SITE PLAN
SCALE 1:200
PROPOSED - P001

 



LOCATION PLAN
SCALE 1:1250
EXISTING - E002




LOCATION PLAN
SCALE 1:1250
PROPOSED - P002

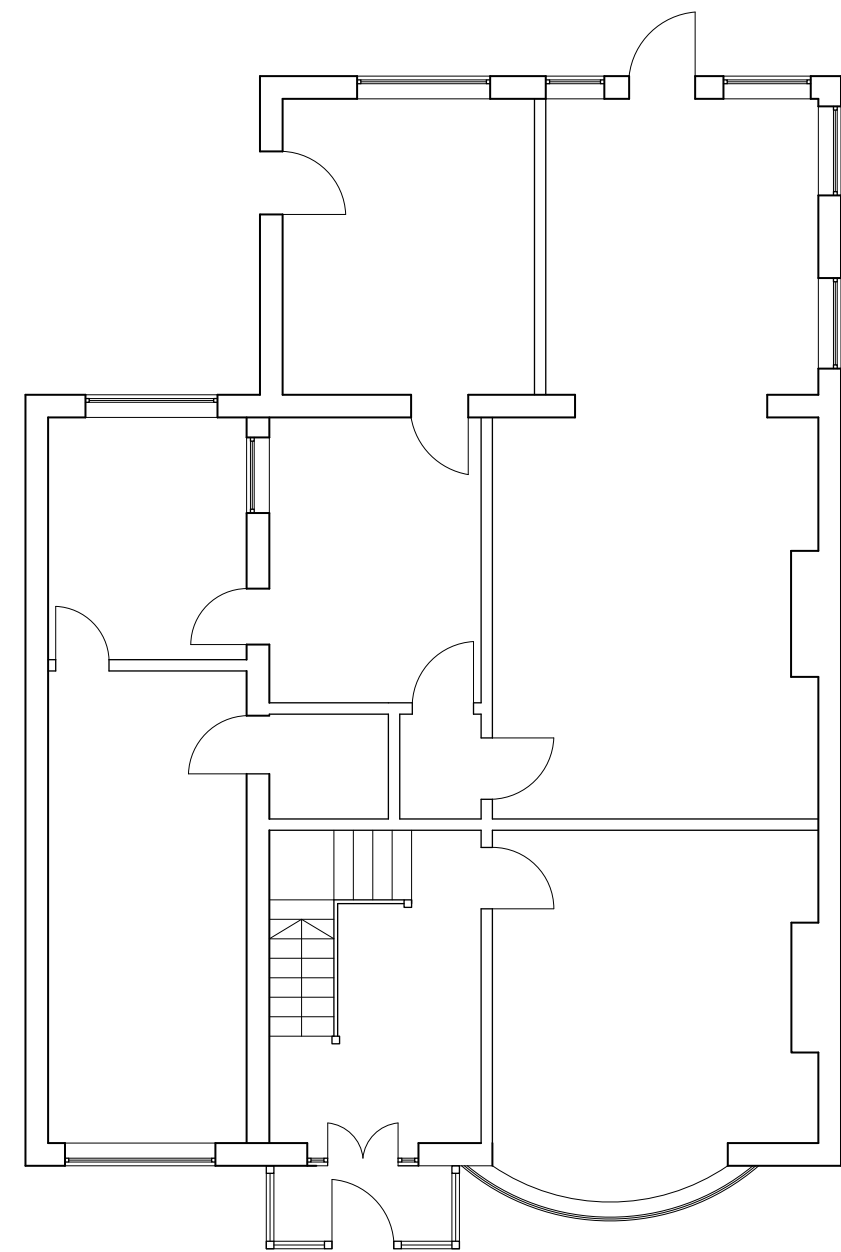


GROUND FLOOR
SCALE 1:100
EXISTING - E003

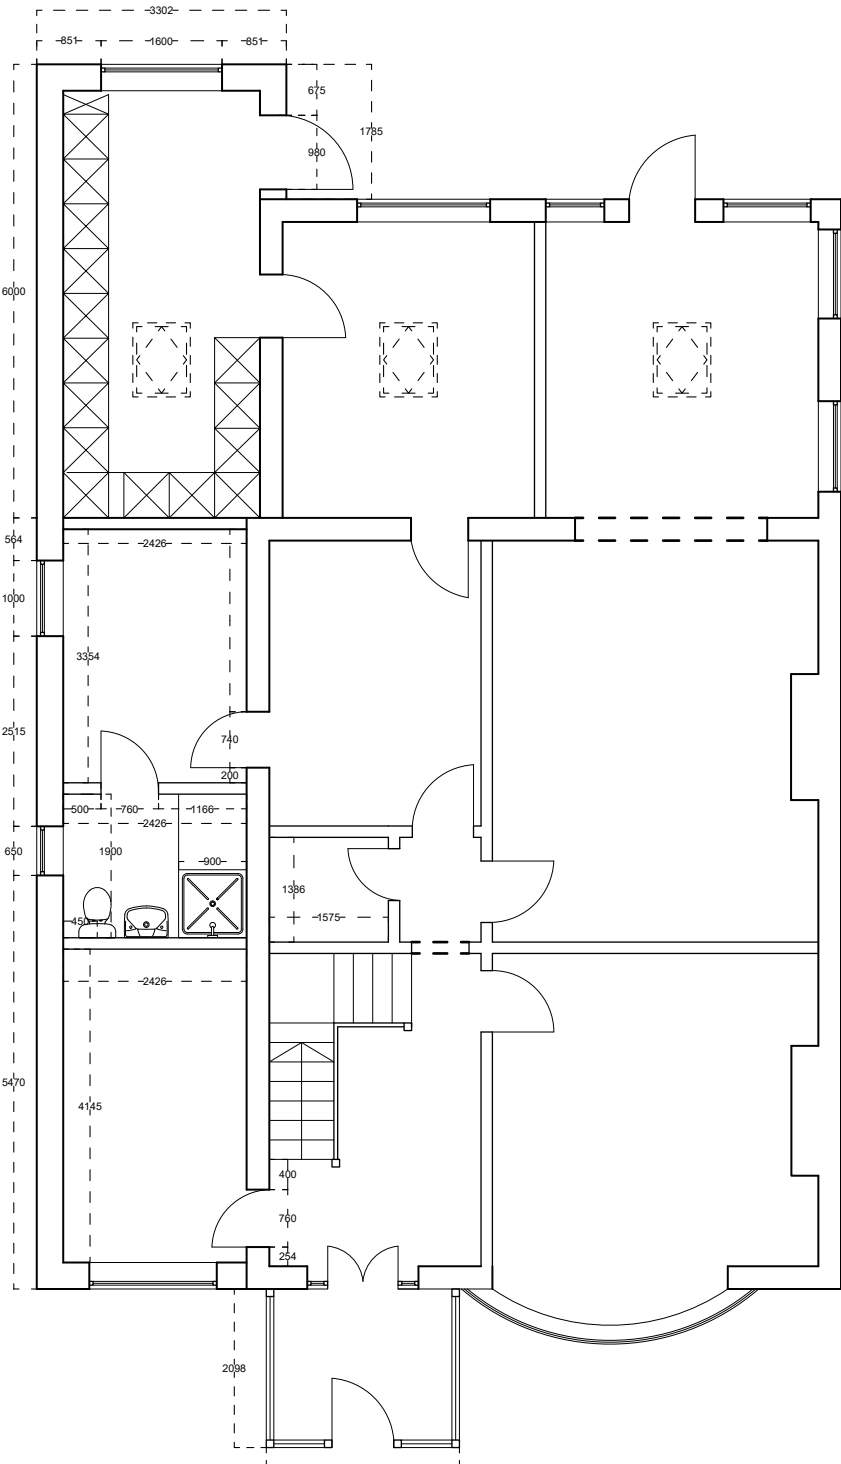 

GROUND FLOOR
SCALE 1:100
PROPOSED - P003

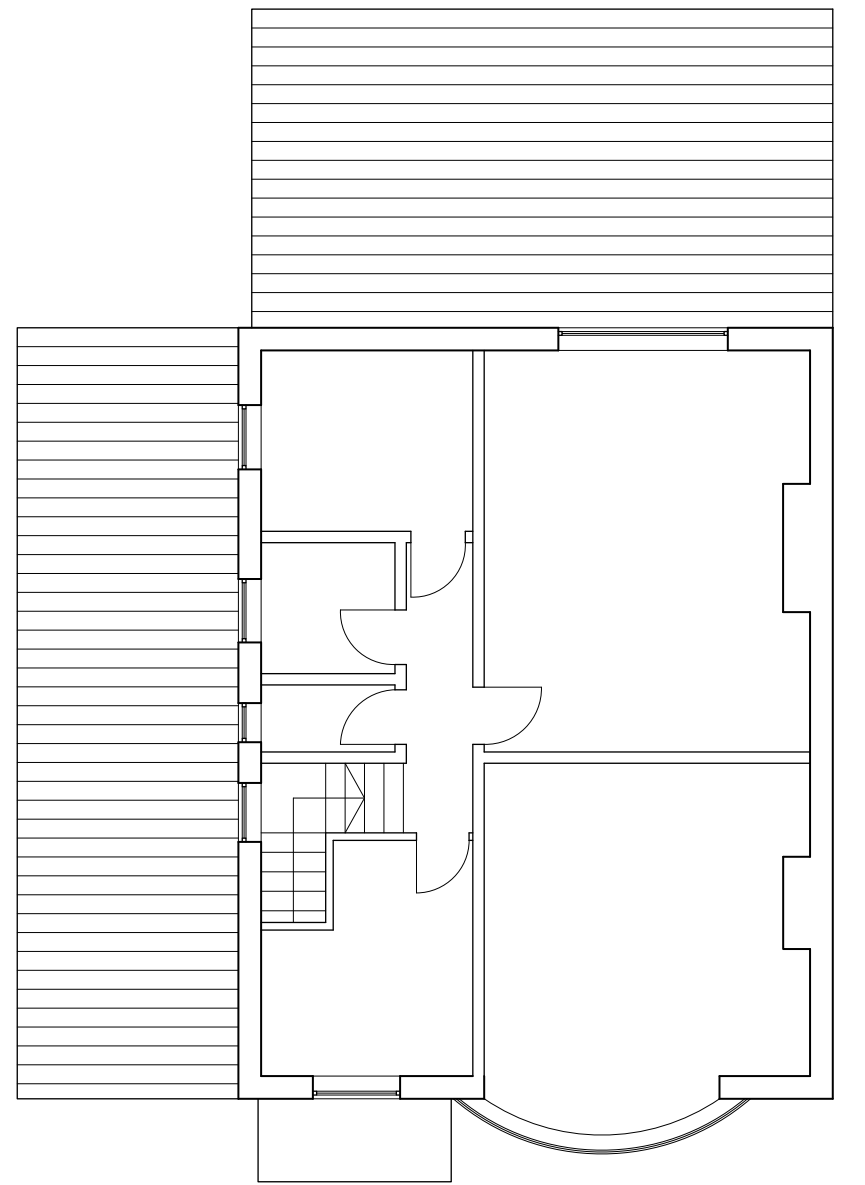


FIRST FLOOR
SCALE 1:100
EXISTING - E004

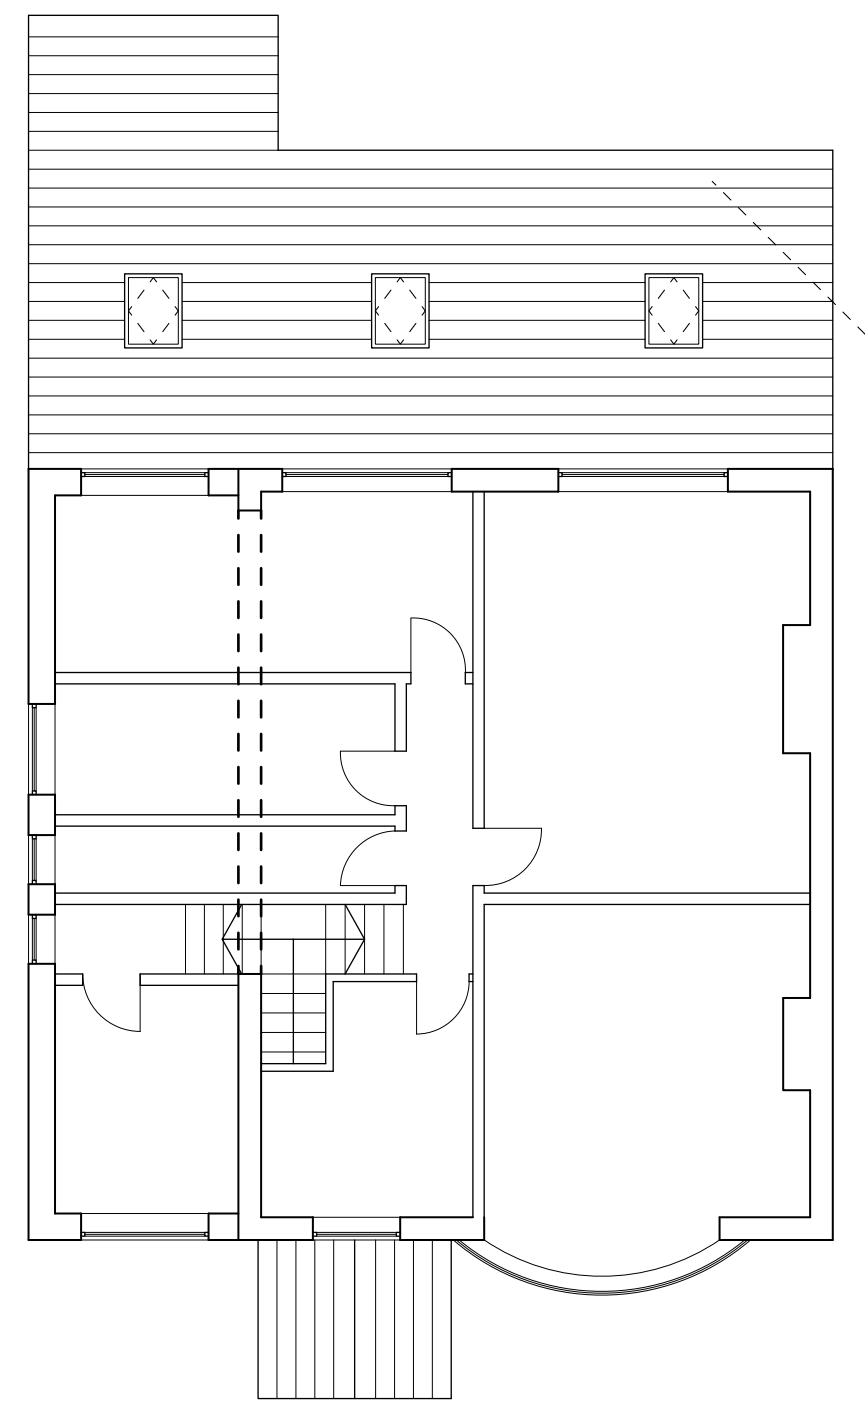

FIRST FLOOR
SCALE 1:100
PROPOSED - P004




WEST ELEVATION
SCALE 1:100
EXISTING - E005

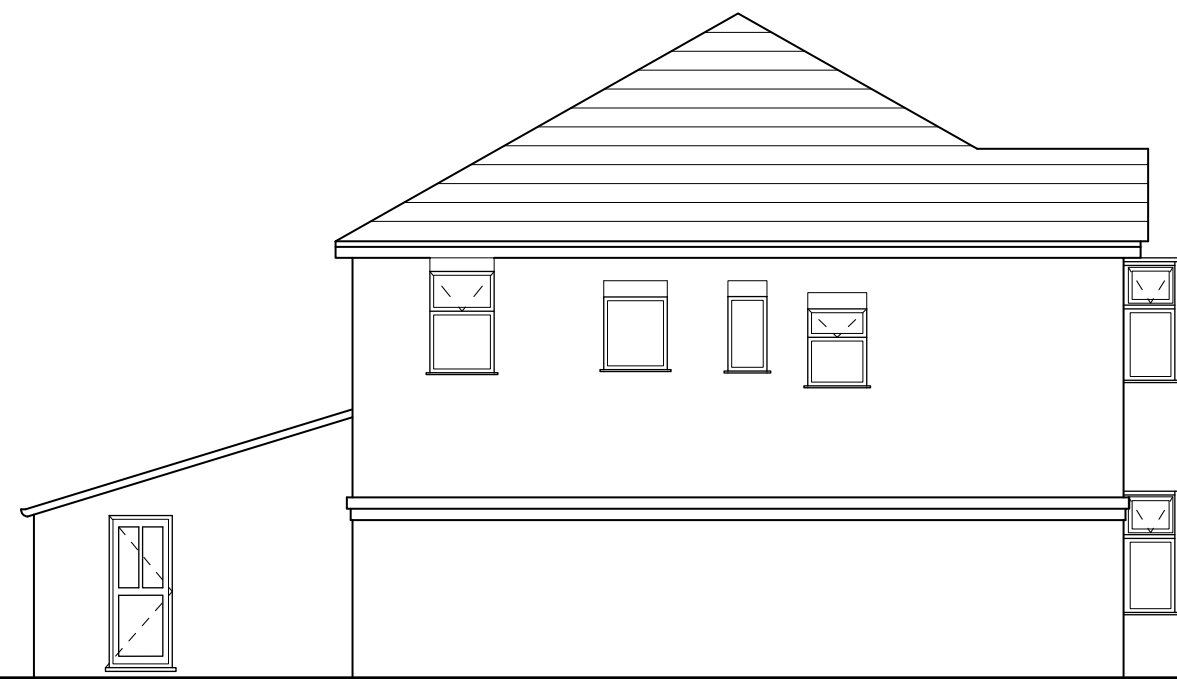

NORTH ELEVATION
SCALE 1:100
EXISTING - E006




EAST ELEVATION
SCALE 1:100
EXISTING - E007

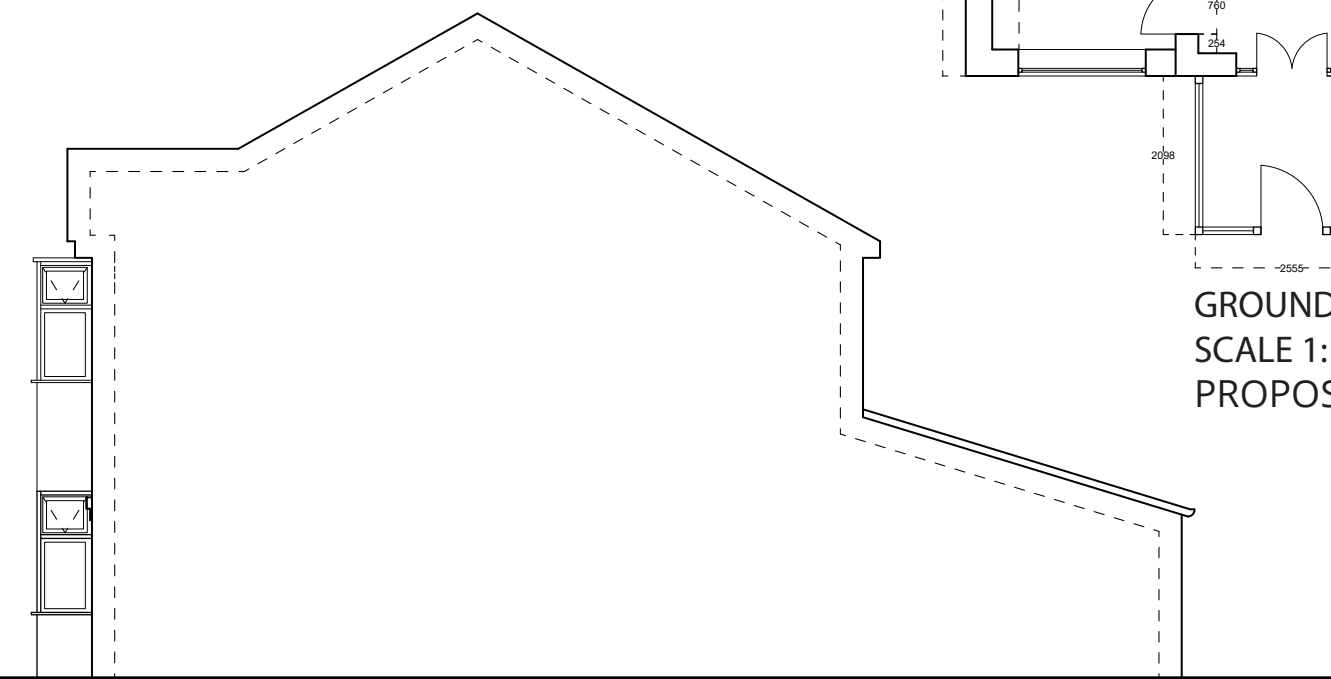

SOUTH ELEVATION
SCALE 1:100
EXISTING - E008




WEST ELEVATION
SCALE 1:100
PROPOSED - P005

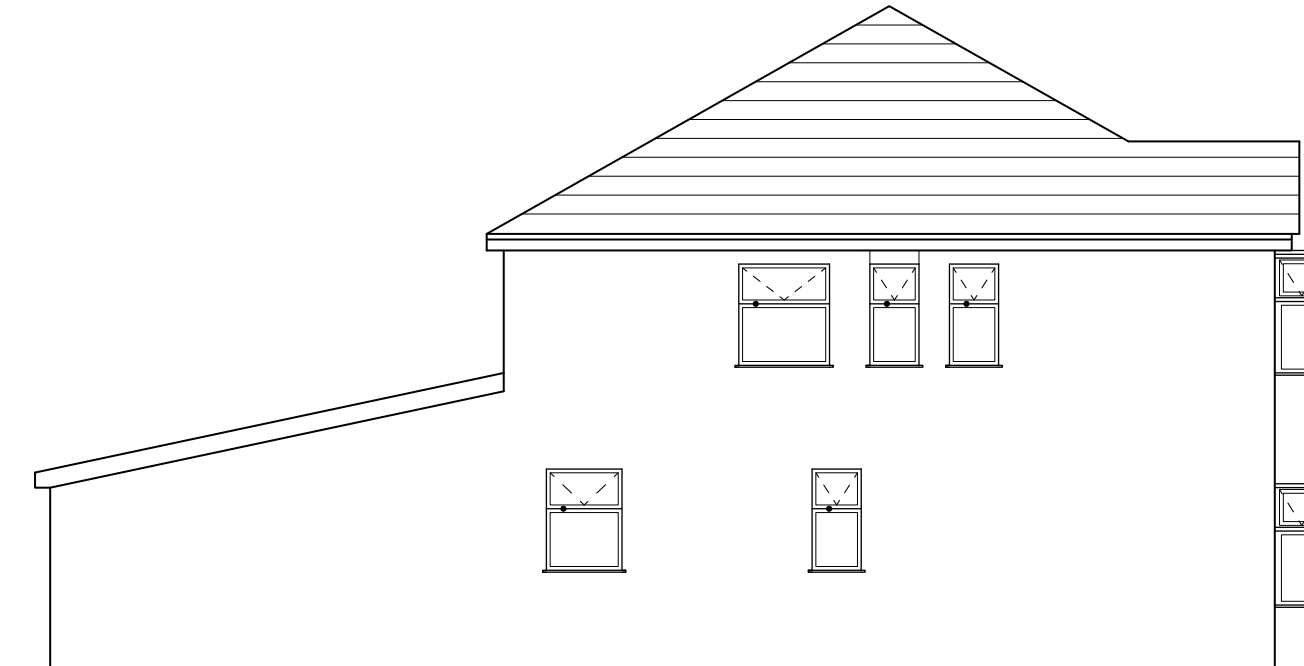

NORTH ELEVATION
SCALE 1:100
PROPOSED - P006



EAST ELEVATION
SCALE 1:100
PROPOSED - P007

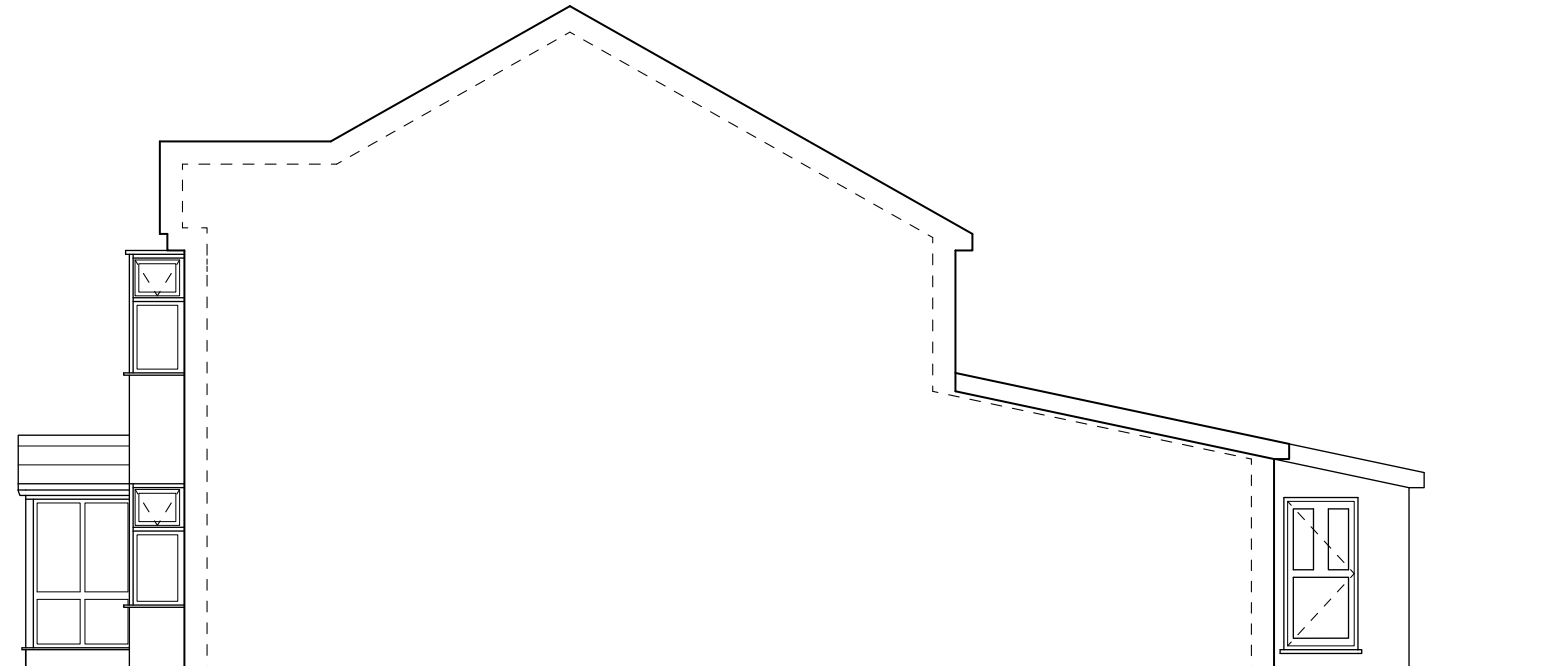

SOUTH ELEVATION
SCALE 1:100
PROPOSED - P008