



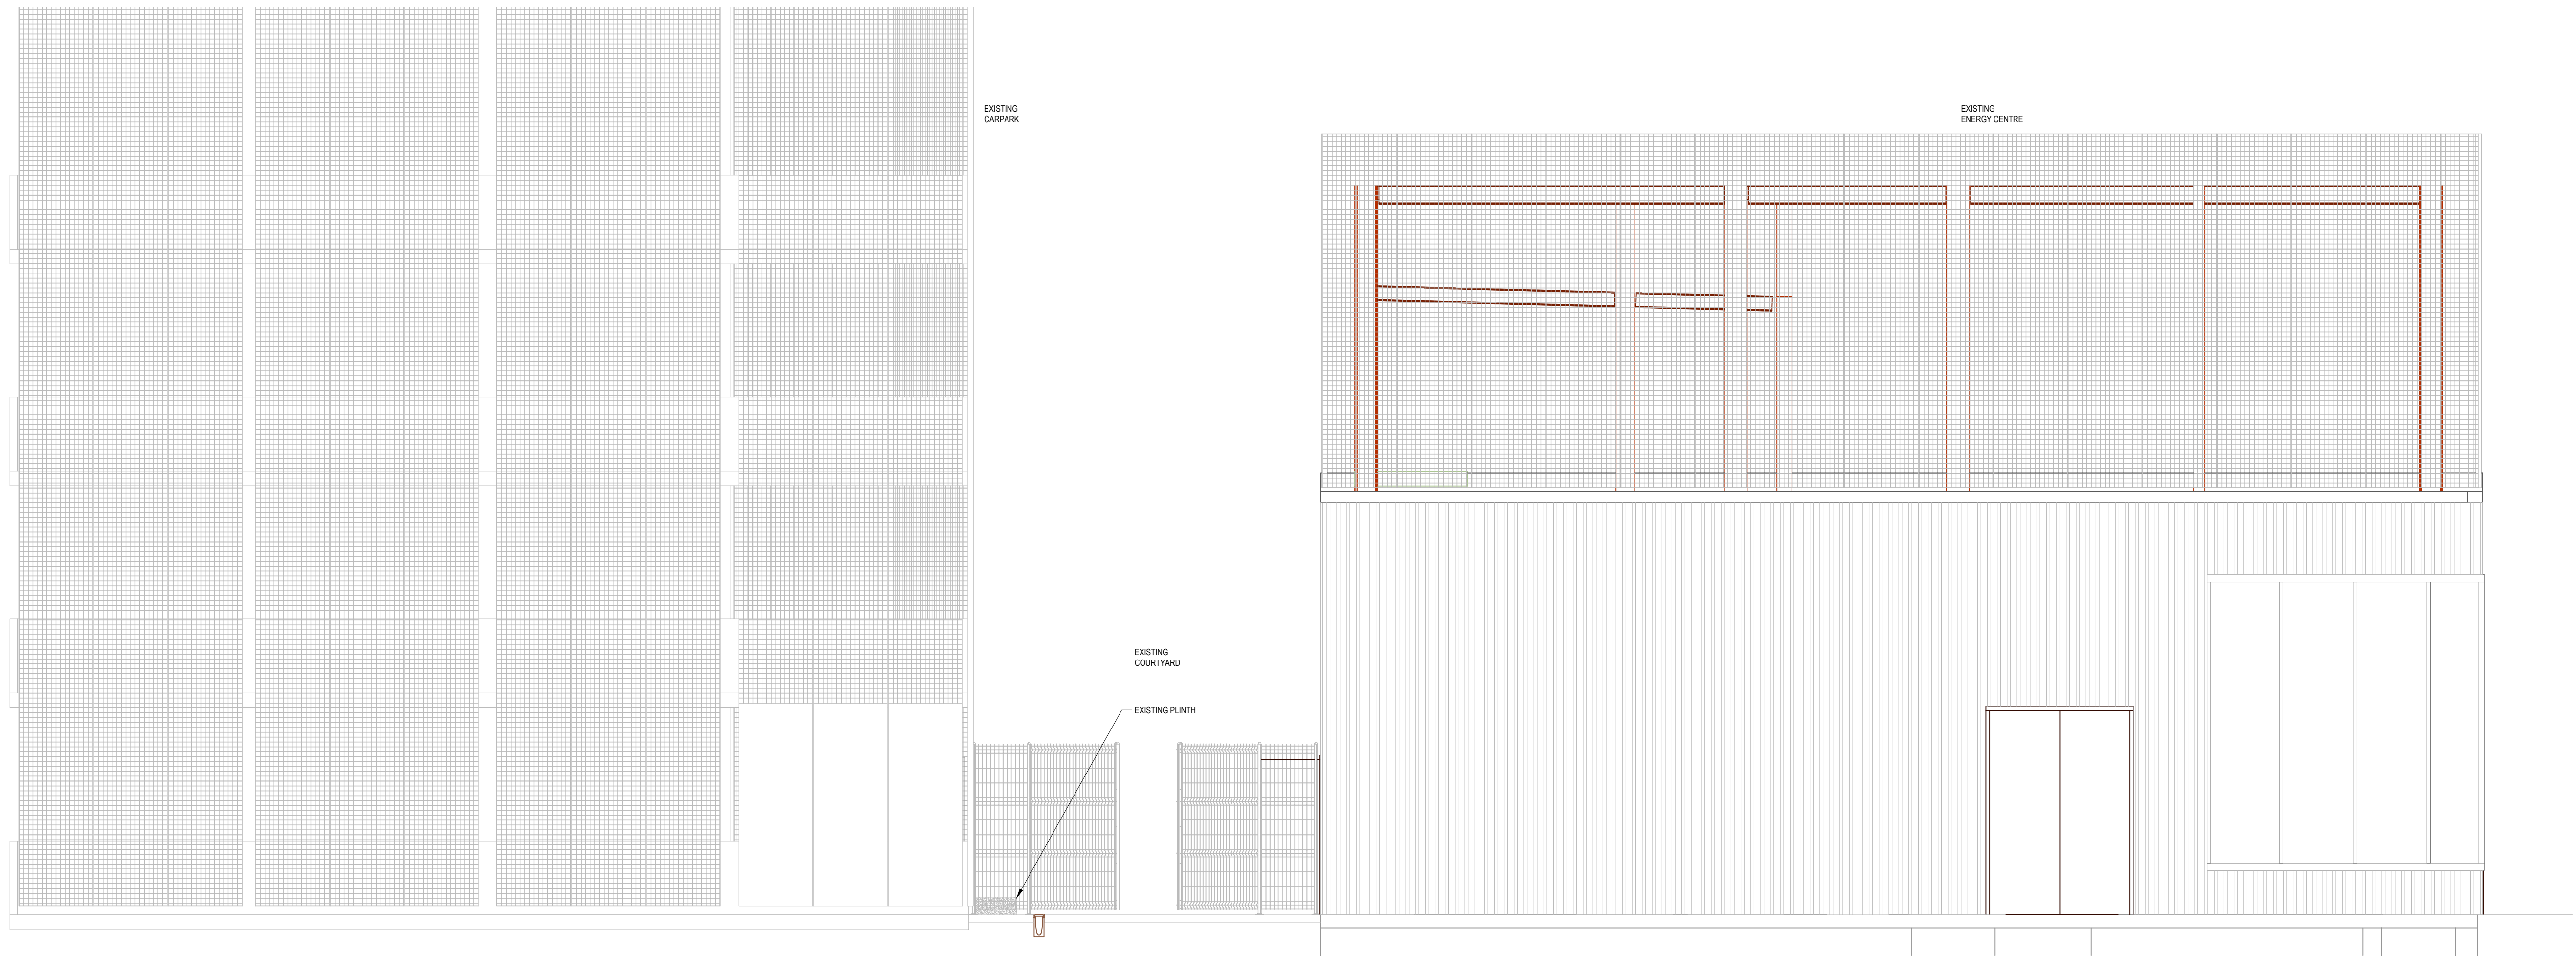

SOUTH WEST ELEVATION VIEW
SCALE 1:50

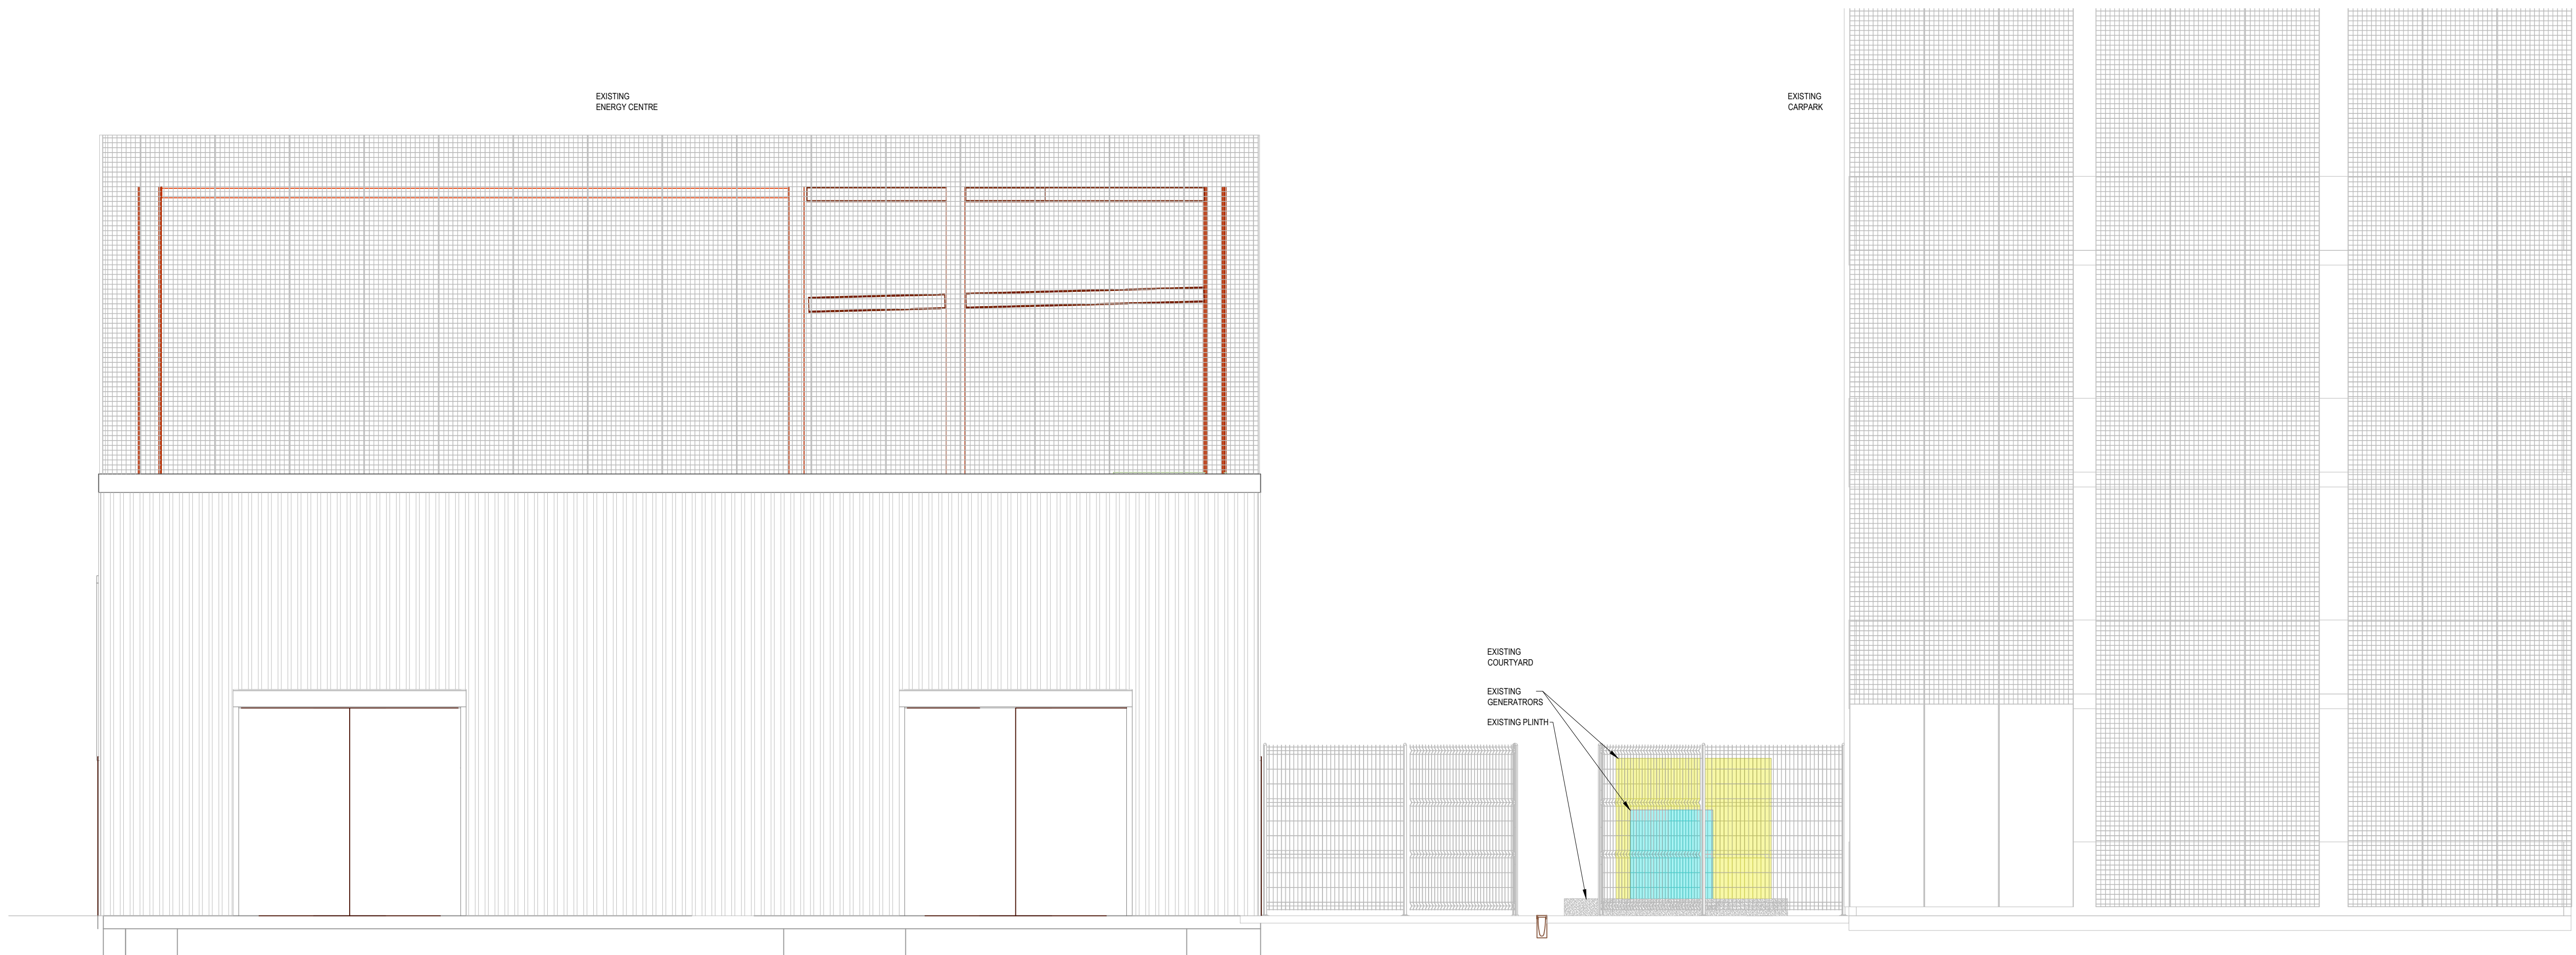

NORTH EAST ELEVATION VIEW
SCALE 1:50

NOTES

1. SITE MEASURE AND SURVEY ALL
RELEVANT STEELS, STEEL FRAMES AND
EQUIPMENT, BEFORE COMMENCEMENT
OF WORKS.

CHECK COPY

ISSUED FOR INFORMATION

0 1 2 3
SCALE IN METRES 1:50

P1	24.08.23	ISSUE FOR INFORMATION	PM	OW	JAM
REV	DATE	DESCRIPTION	DRW	CHKD	APP

VITAL
ENERGI

Vital Energi, Century House, Roman Road, Blackburn, Lancashire, BB1 2LD
Tel: +44 (0)1254 296 000 Fax: +44 (0)1254 296 040

Project: MMU PSDS3 BIRLEY FIELDS				
Title: EXISTING ELEVATION VIEWS				
DATE	25.09.2023	SCALE	1:50	SHEET
INFORMATION		Status:	S2	Stage:
		Dirg No:	4	Rev:
		50744-VE-EC-00-S-M-5002	P0.1	