


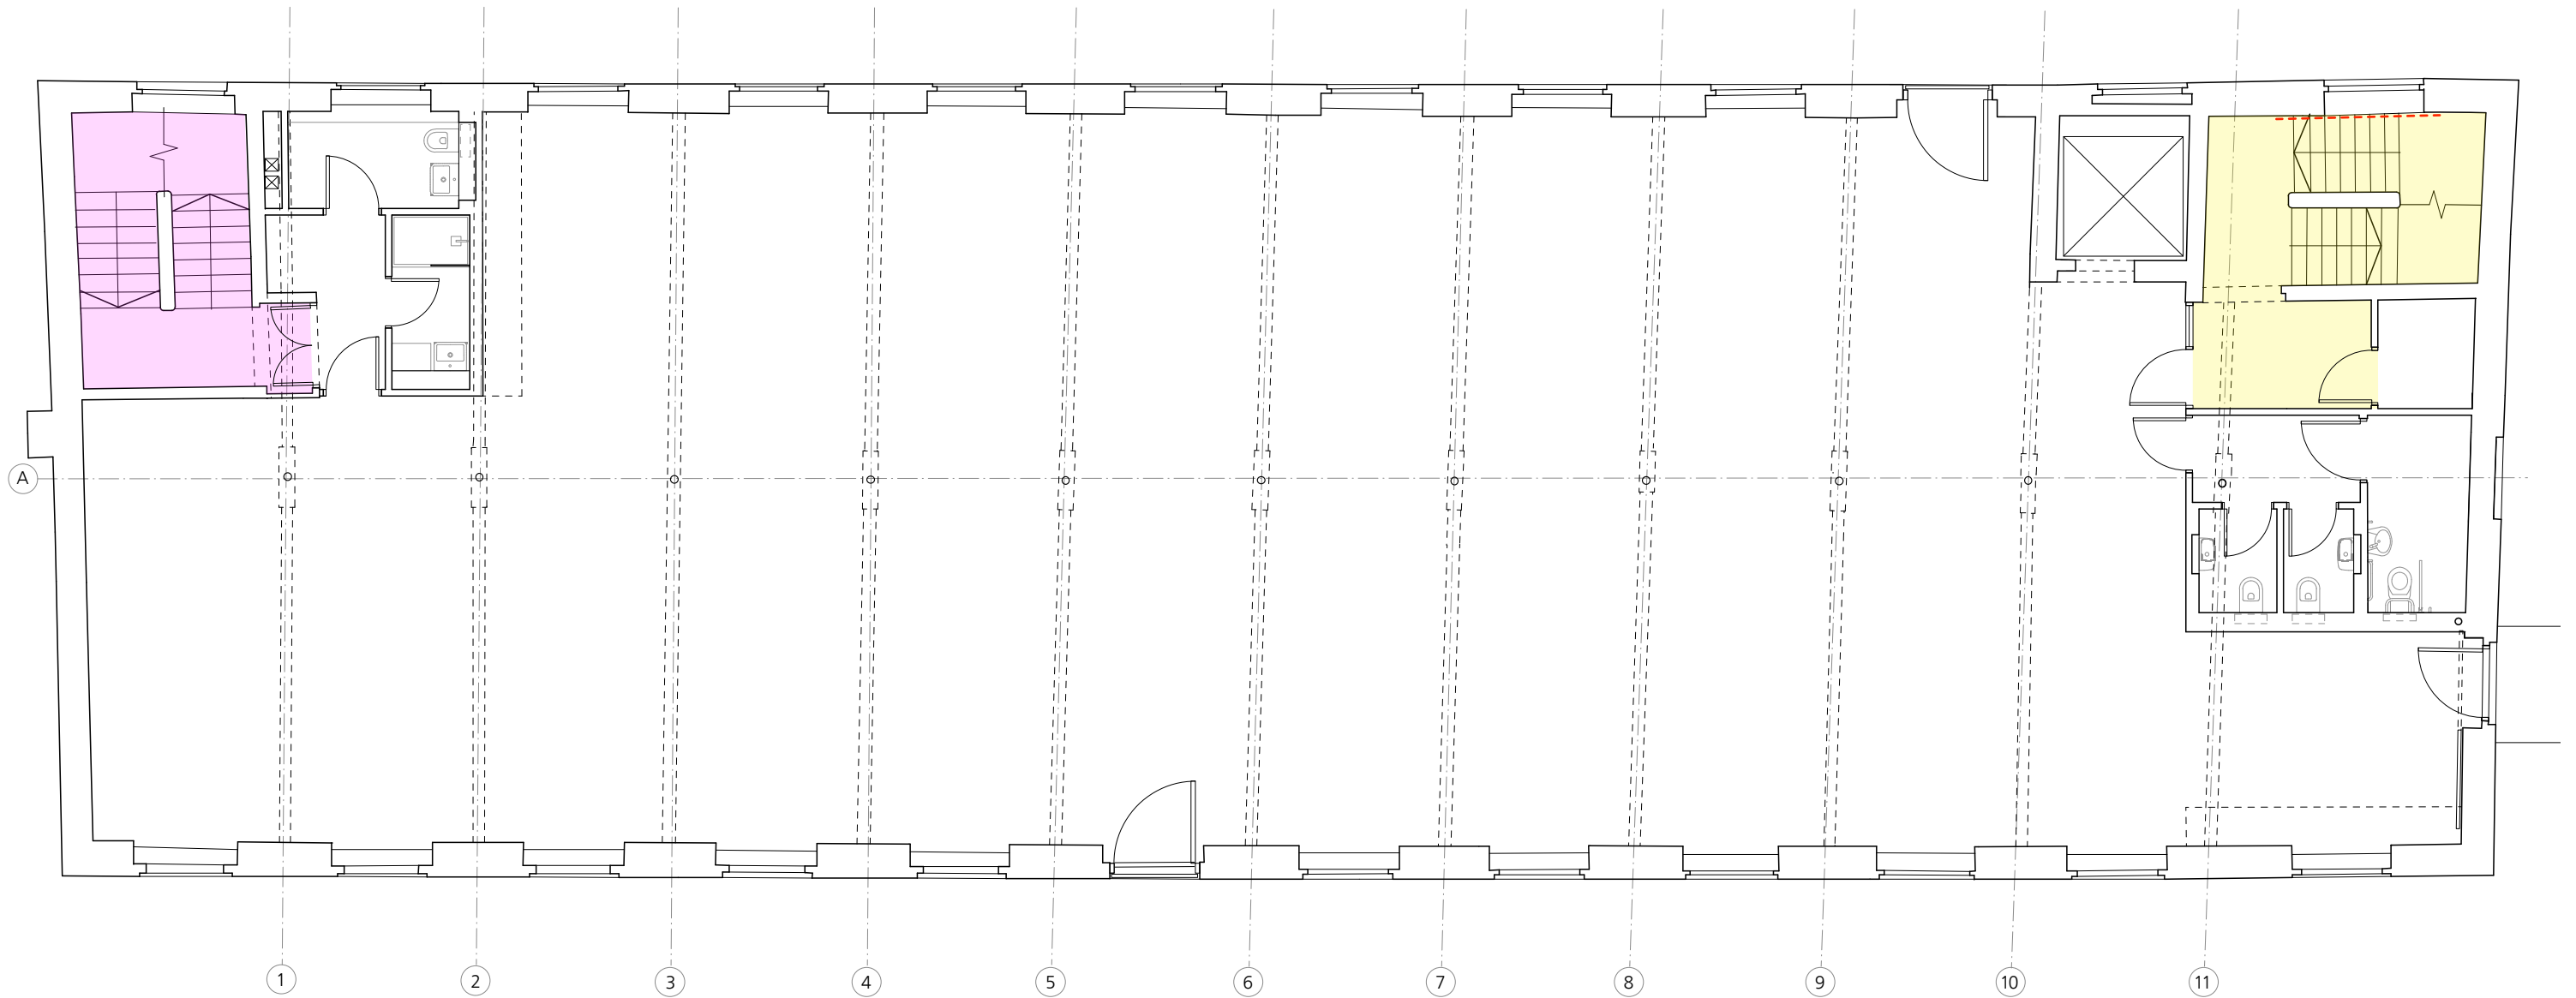

KEY			
	STUDDED RUBBER STEP TREADS AND LANDING SHEETING SPEC M50/150 ON HARDBOARD OVERLAY TO EXTG		EXISTING CONCRETE SLAB TO BE DIAMOND POLISHED & SEALED
	NEW TIMBER STEPS WITH 25mm WBP PLY DECK AND STUDDED RUBBER COVERING AS SPEC M50/150		SEALER TO EXTG CONCRETE FLOOR
			PPC STEEL HANDRAILS SPEC L30/300

Rev T1 - 11/23 - Tender issue
Rev P4 - 09/23 - WC area layout amended
Rev P3 - 08/23 - west gable window omitted



Jonathan Davidson Architects

Architecture & Industrial Design
47 Hilton Street
MANCHESTER
M1 2EF
t: 0161 711 0835
e: inbox@jddavidsonarchitects.com
w: www.jddavidsonarchitects.com

Client Capital & Centric
Project **Neptune Mill**
Chapelton St, Manchester
Scale 1:100 @ A3
Date June 2023

Document **Floor & Stair Elements**
Proposed 3rd Floor Plan
Status For information

Doc Ref	353	CD	2304	T1
---------	-----	----	------	----